




PROPOSED WINDOW TYPE 7

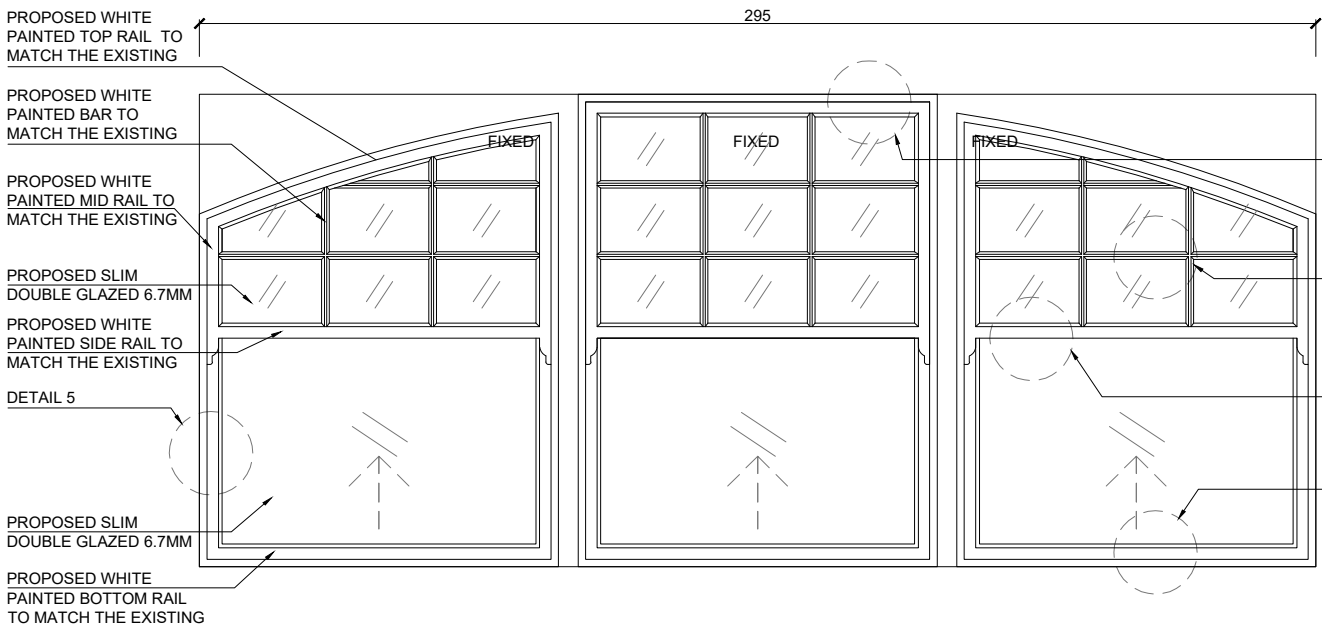


PROPOSED ELEVATION
Scale 1:20

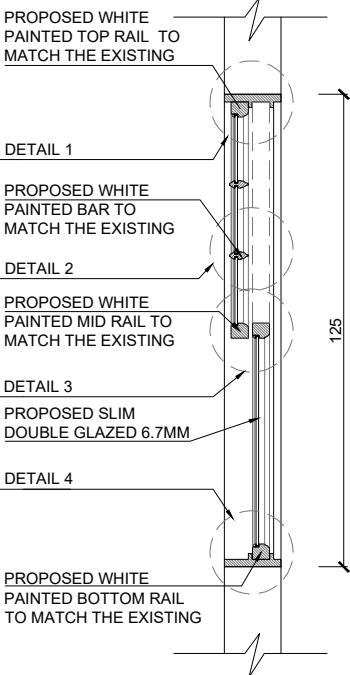


PROPOSED SECTION
Scale 1:20

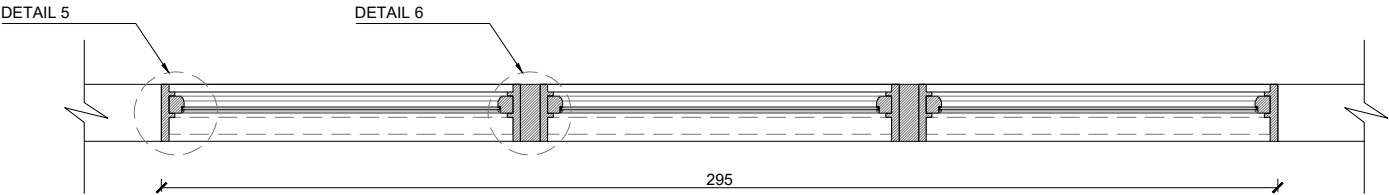


PROPOSED PLAN
Scale 1:20

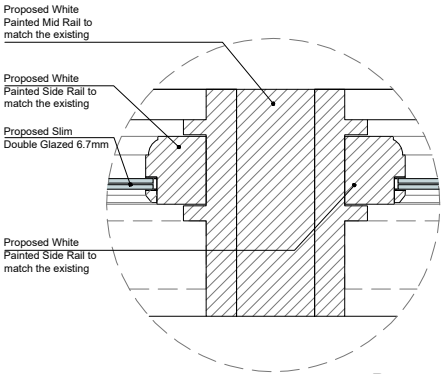


Proposed Detail 6
Scale 1:5

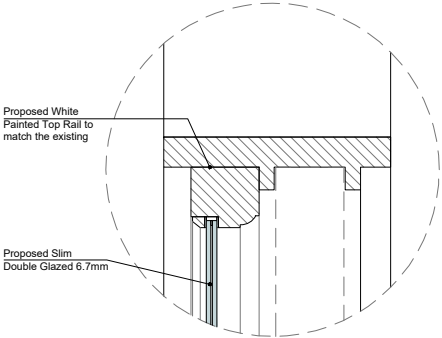


Proposed Detail 1
Scale 1:5

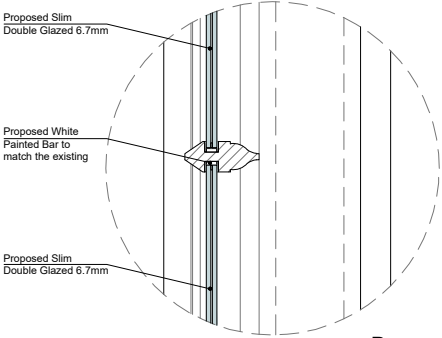


Proposed Detail 2
Scale 1:5

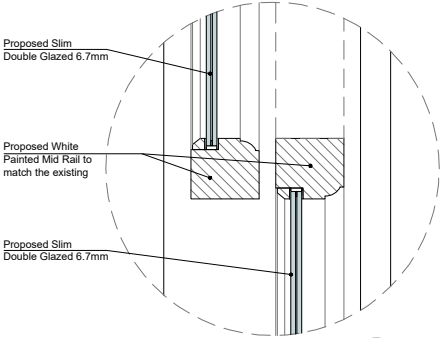

Proposed Detail 3
Scale 1:5

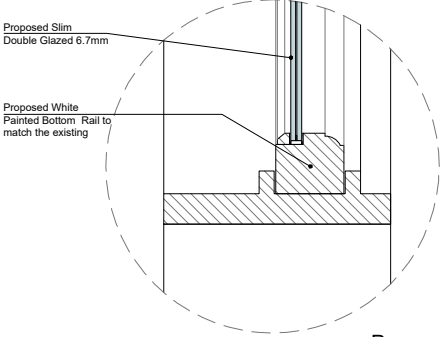

Proposed Detail 4
Scale 1:5

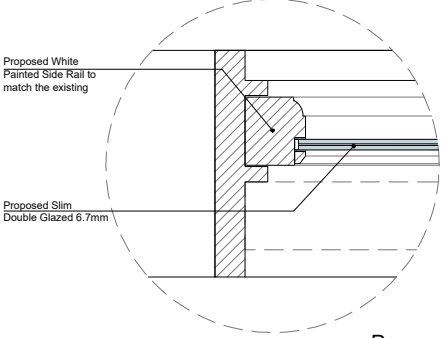


Proposed Detail 5
Scale 1:5

NOTES:
THE CONTRACTORS ARE TO CHECK ALL DIMENSIONS, DRAIN RUNS AND GENERAL CONDITIONS ON SITE BEFORE WORKS COMMENCE, AND INFORM STUDIO 47 ARCHITECTURE IMMEDIATELY UPON DISCOVERY OF ANY ERRORS, OMISSIONS OR DISCREPANCIES ALL WORKS ARE TO BE CARRIED OUT IN ACCORDANCE WITH CURRENT BUILDING REGULATIONS, BRITISH STANDARDS, CODE OF PRACTICE AND LOCAL AUTHORITY REQUIREMENTS. DO NOT SCALE FROM THIS DRAWING WITHOUT FIRST OBTAINING WRITTEN AUTHORIZATION FROM STUDIO 47 ARCHITECTURE.
THE CONTENTS OF THIS PLAN INCLUDING THE PRINTED NOTES ARE COPYRIGHT AND REPRODUCTION IN WHOLE OR PART IS NOT PERMITTED WITHOUT PRIOR CONSENT OF STUDIO 47 ARCHITECTURE IN WRITING.

DRAWING STATUS

PRELIMINARY	☐	TENDER	☐
PLANNING	☒	BILLS OF QUANTITIES	☐
BUILDING REGULATIONS	☐	CONSTRUCTION	☐
COMMENTS/APPROVAL	☐	AS BUILT	☐

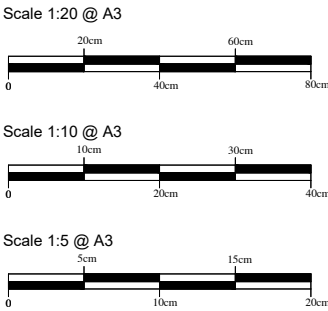

REF.NO:	REVISION
20210703-PL17B	R00

PROJECT
33 Muswell Hill
Haringey
London
N10 3PR

TITLE
Proposed Window Details
Type 7

SCALE	DATE
A3 1:20 / 1:10 A1 1:10 / 1:5	17/08/23