
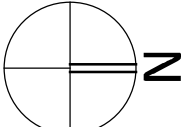
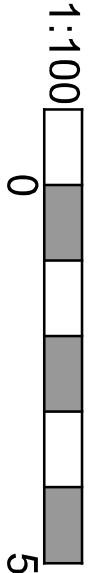
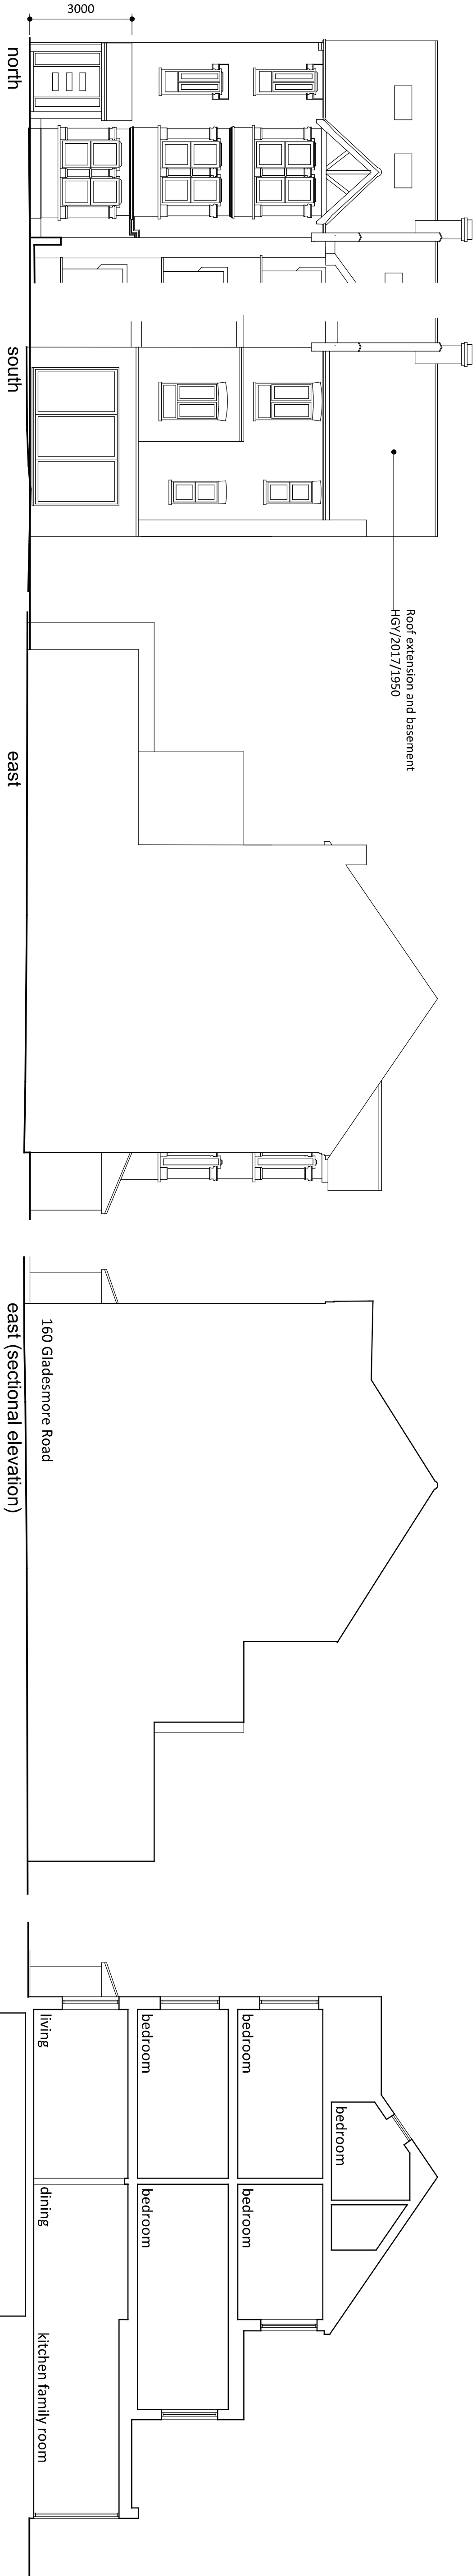


Copyright of this drawing, the design and anything constructed from it is vested in the Architects and may not be reproduced without their written permission. This design is site specific and may not be reproduced on any other site without the Architects written permission

Only figured dimensions are to be used for construction purposes. This drawing is to be read in conjunction with all relevant details for the project. All dimensions are to be checked on site prior to commencement, any discrepancy which may exist, if this is not acceptable to the recipient should be reported to the Architects immediately in writing. All dimensions in millimeters unless noted otherwise

This drawing is provided in e-mail/file format as a guide only. The user should produce their own drawings and verify all dimensions and details. The Architects do not accept any responsibility for any discrepancy which may exist, if this is not acceptable to the recipient should be reported to the Architects immediately in writing. communication declining the acceptance of this condition.

This drawing is to be used solely for Planning purposes only, any other use is strictly forbidden.

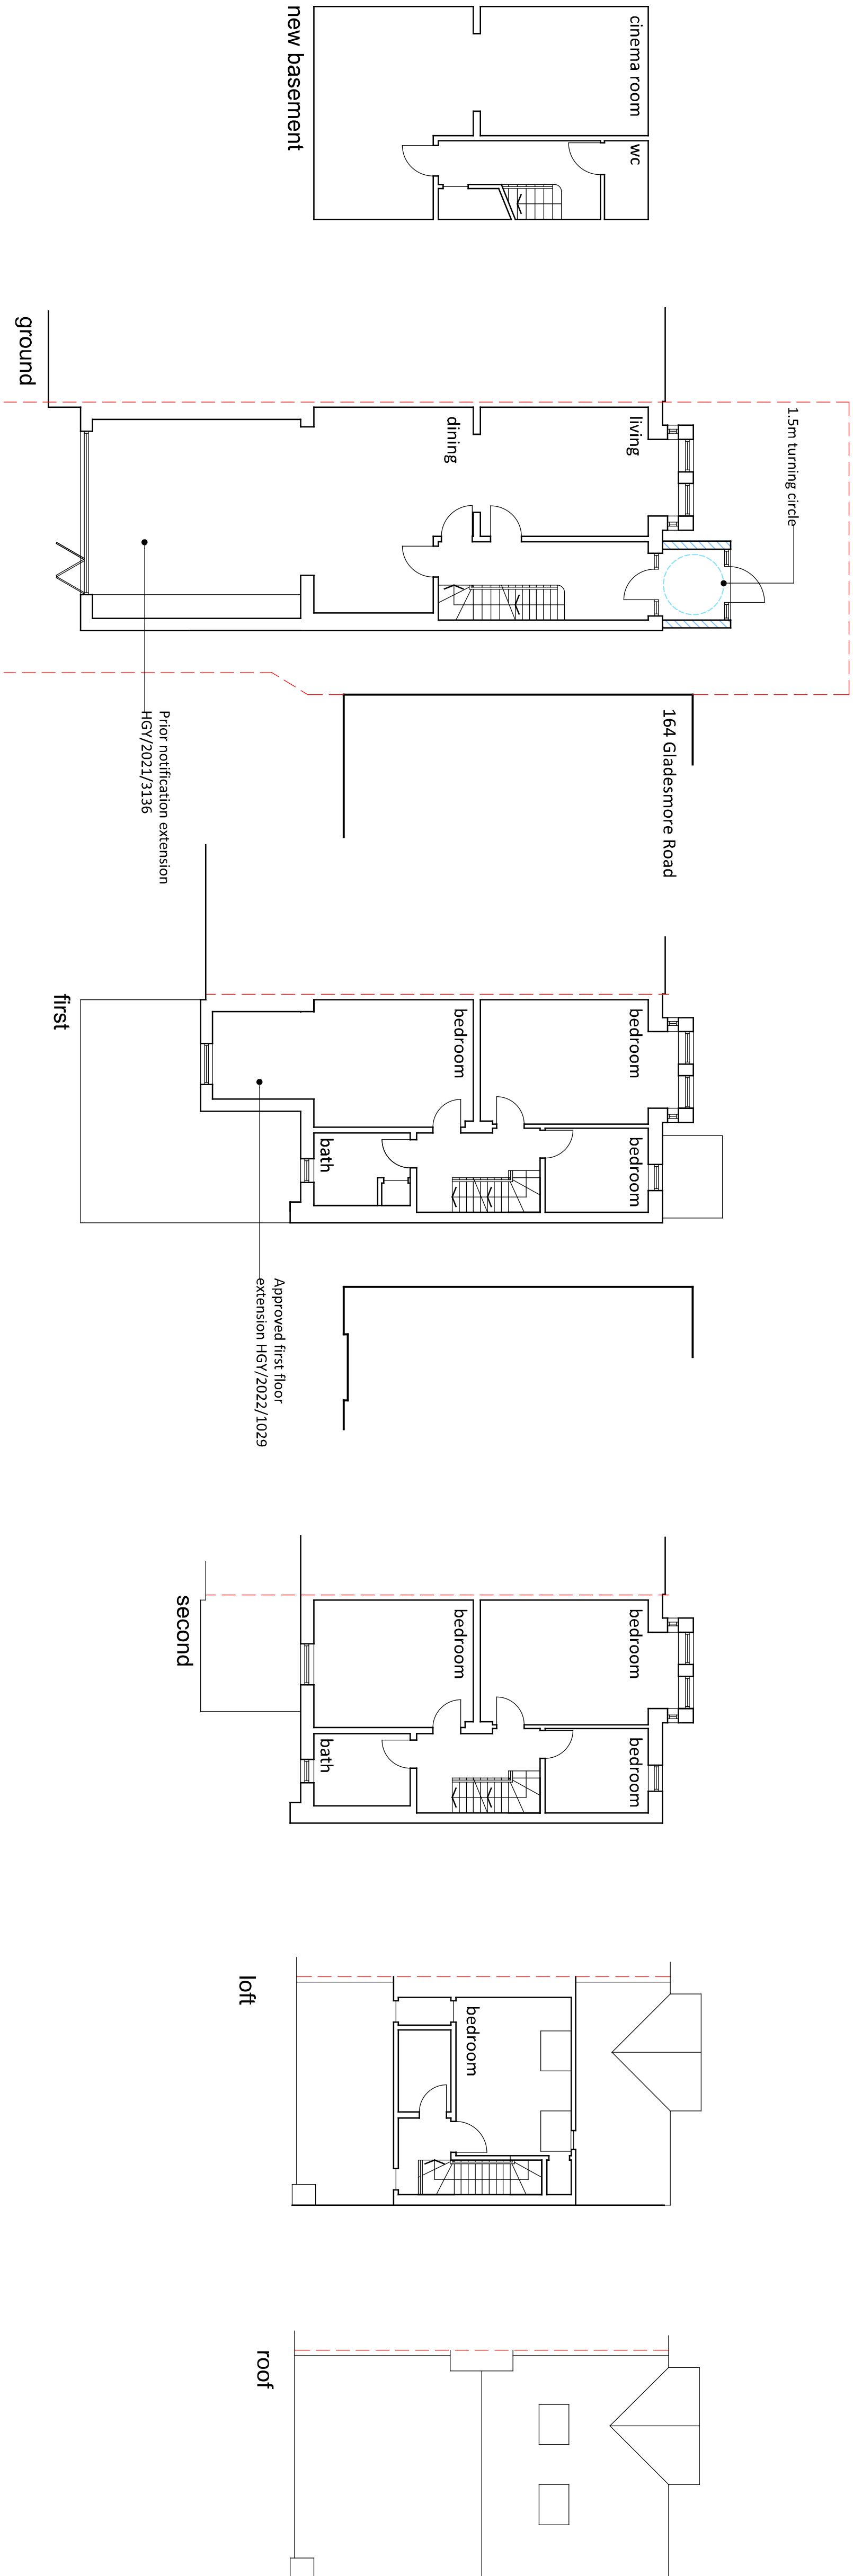

New porch

162 Gladesmore Road

As proposed

DRAWING STATUS

Primary
for Approval



Tender
Construction
As-Built



Revisions

Project	New porch
Client	Landford Ltd
Site	162 Gladesmore Road
Title	As proposed
Scale at A1	1:100
Date	Jan 22

sub rosa
architecture

S&A, R&B&A Architects Ltd
The Studio 52 Pine Avenue Gravesend DA12 10Z
t: 01474 742707
e: carlou@subrosa.co.uk

DRAWING NUMBER

21 - 1418 - 52B