


Appendix A

Construction Vehicle Swept Path Analysis

C:\Users\georgetrcl\OneDrive - Motion\pplfor 2102018\Drawings\2102018-TK101-TK104.dwg

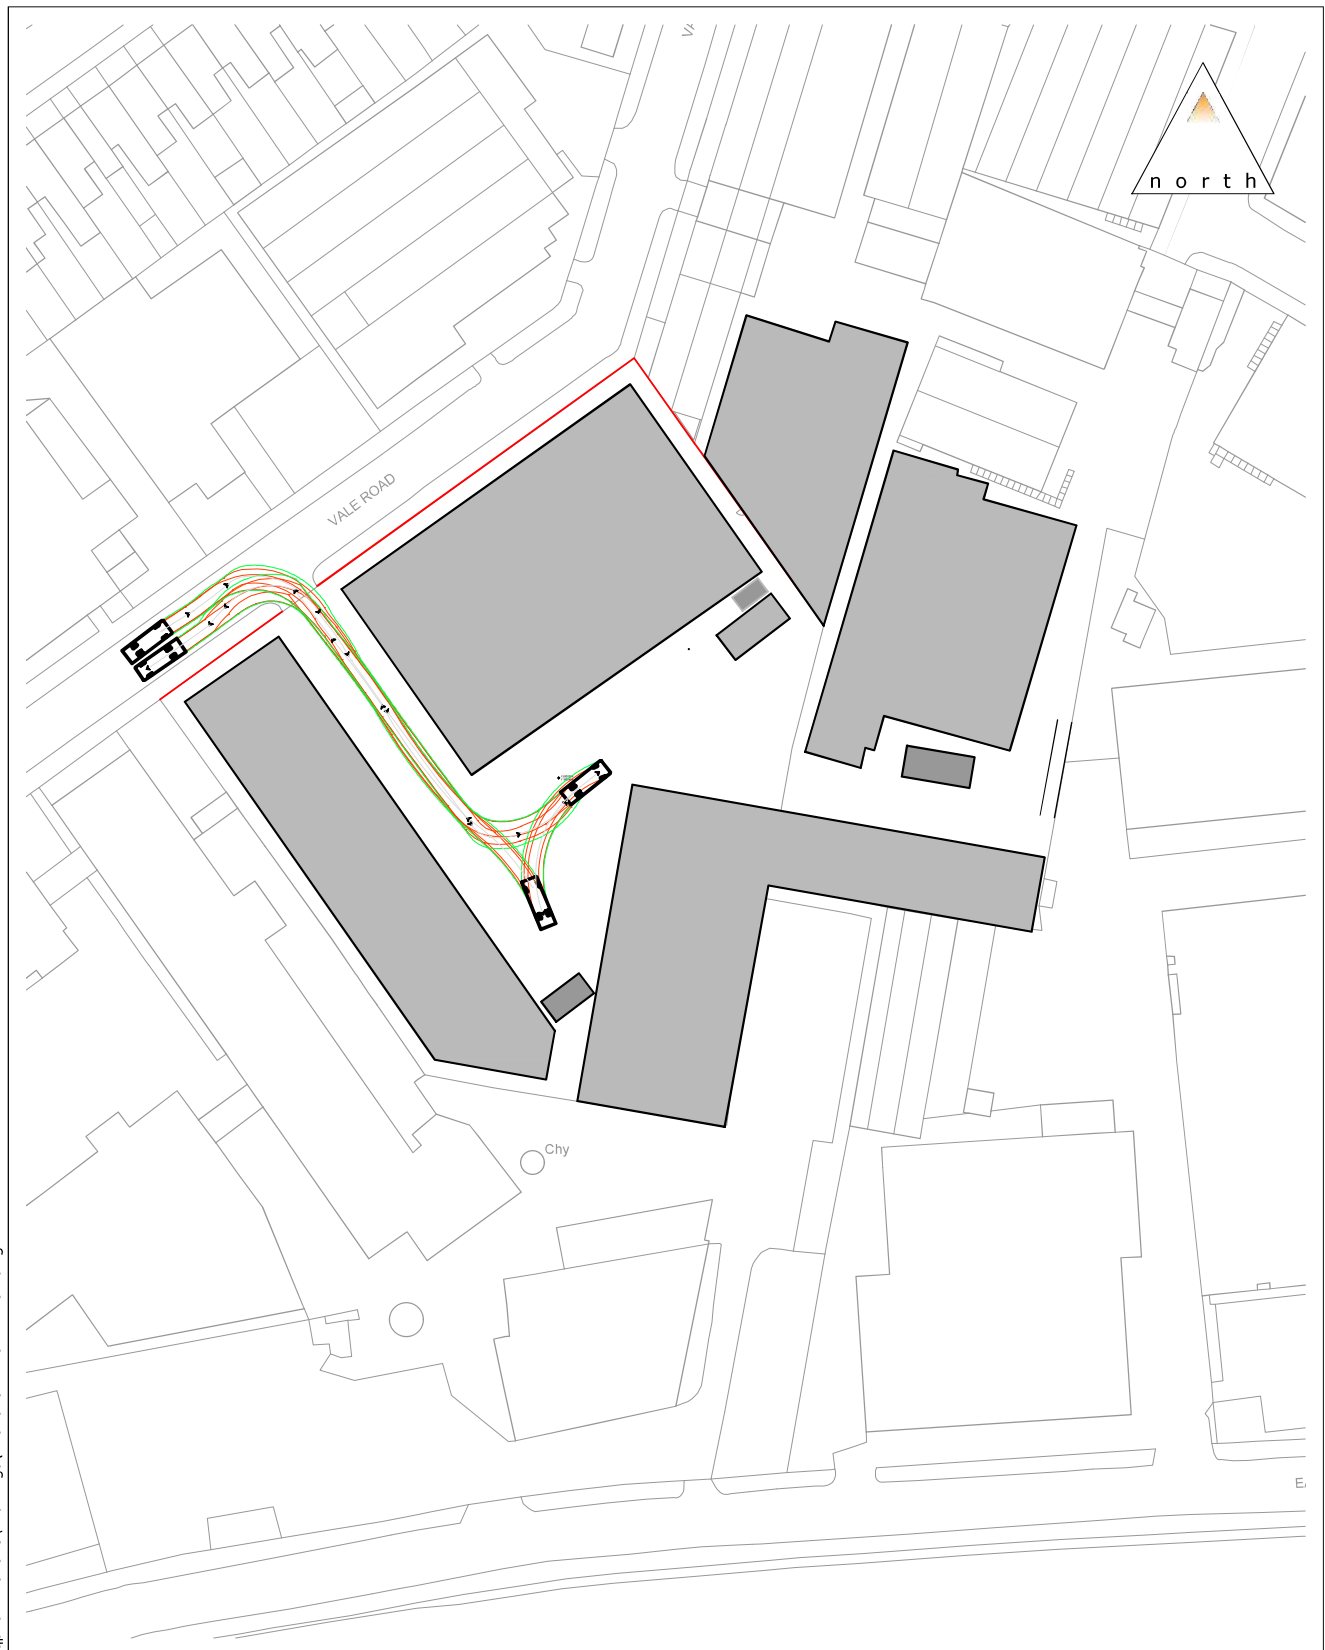


84 North Street
Guildford
Surrey
GU1 4AU

T: 01483 531 300

Golden Cross House
8 Duncannon Street
London
WC2N 4JF

T: 020 8065 5208

www.motion.co.uk

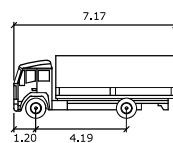

Small Rigid

Width	: 2.30
Track	: 2.12
Lock to Lock Time	: 6.0
Steering Angle	: 42.7

Project:

Florentina Clothing Village

Title:

Construction Swept Path Analysis


Scale: 1:1000 (@ A4)

Drawing:

2102018-TK101

Revision:

C:\Users\georgetrcl\OneDrive - Motion\gpfloor 2102018\Drawings\2102018-TK101-TK104.dwg

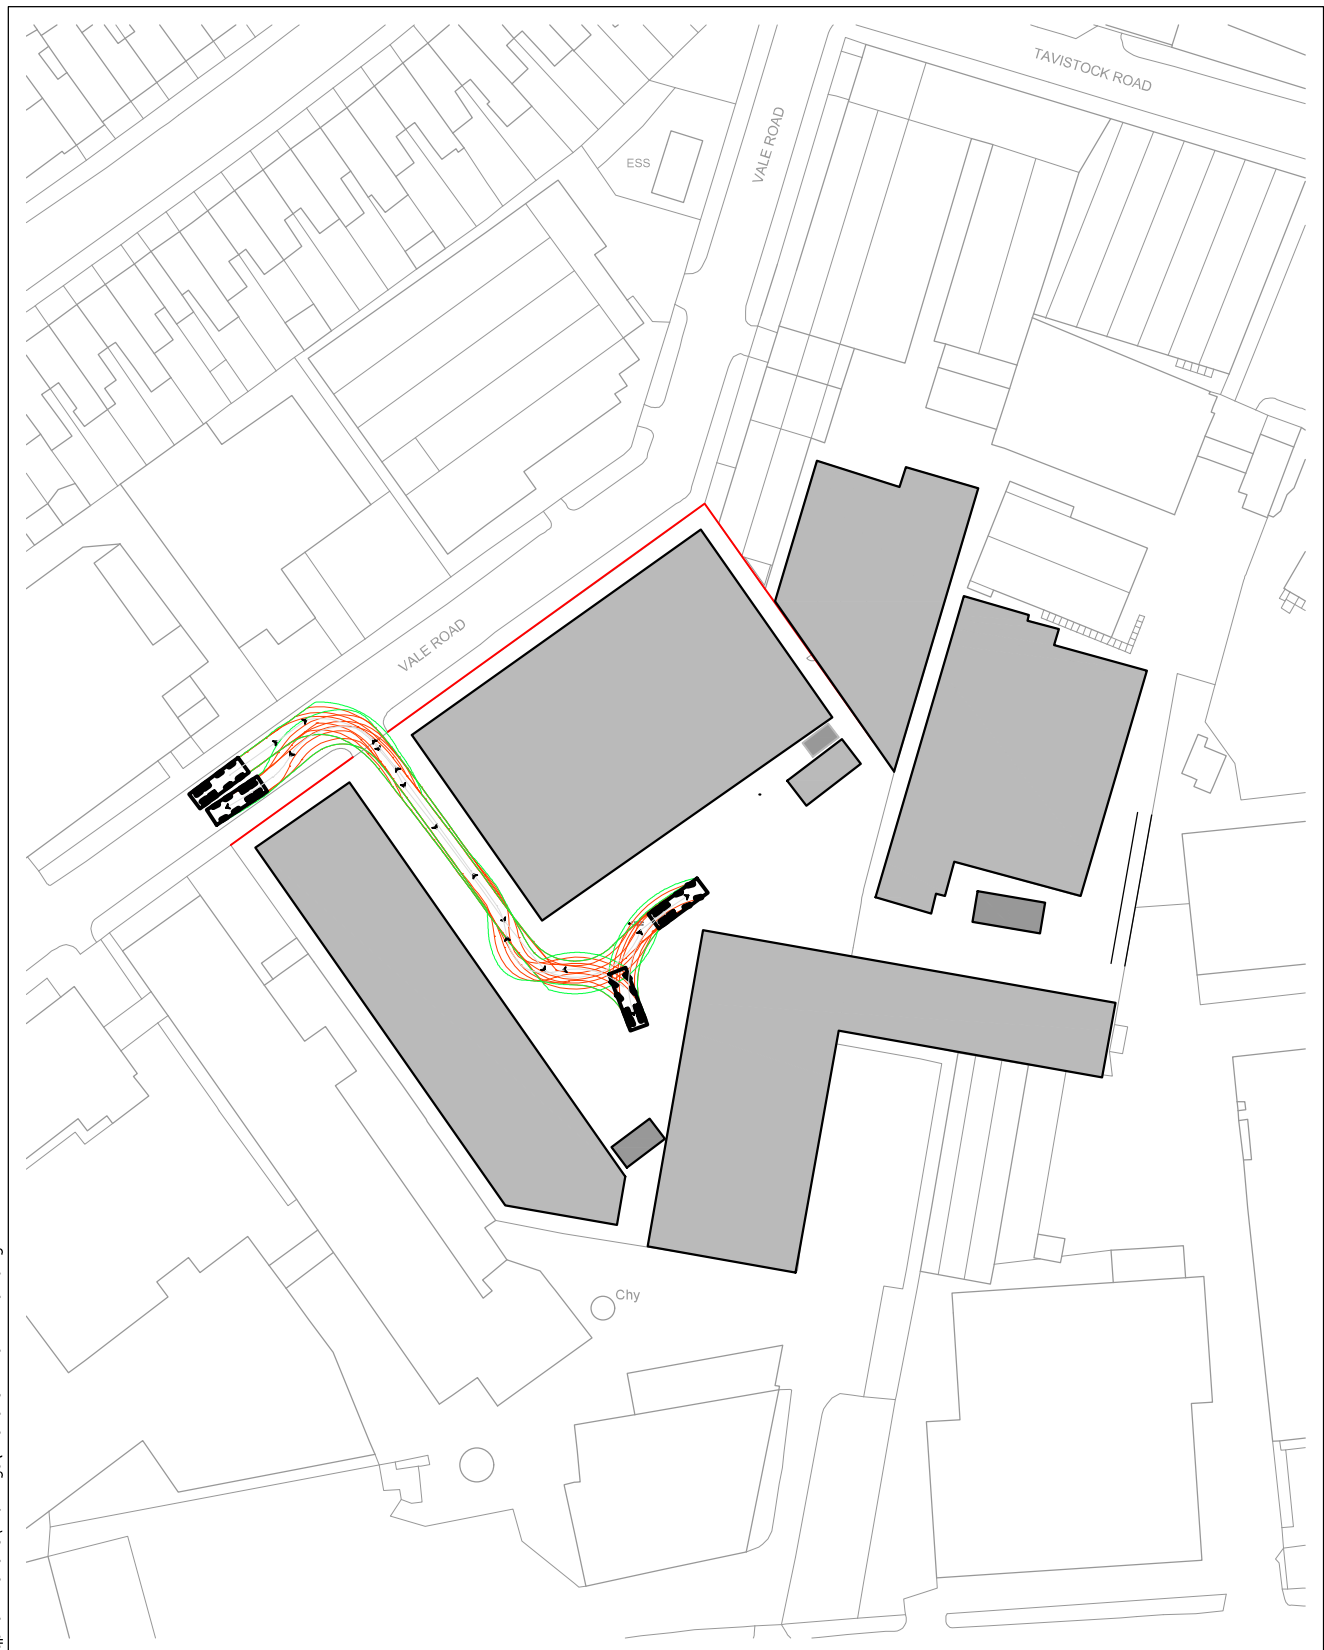


84 North Street
Guildford
Surrey
GU1 4AU

T: 01483 531 300

Golden Cross House
8 Duncannon Street
London
WC2N 4JF

T: 020 8065 5208

www.motion.co.uk

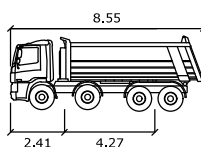

DAF FAD CF85 Tipper
meters

Width	: 2.55
Track	: 2.55
Lock to Lock Time	: 6.0
Steering Angle	: 35.5

Project:

Florentina Clothing Village

Title:

Swept Path Analysis


Scale: 1:1000 (@ A4)

Drawing:

2102018-TK102

Revision:

C:\Users\georgetrclife\OneDrive - Motion\gpfloor 2102018\Drawings\2102018-TK101-TK104.dwg

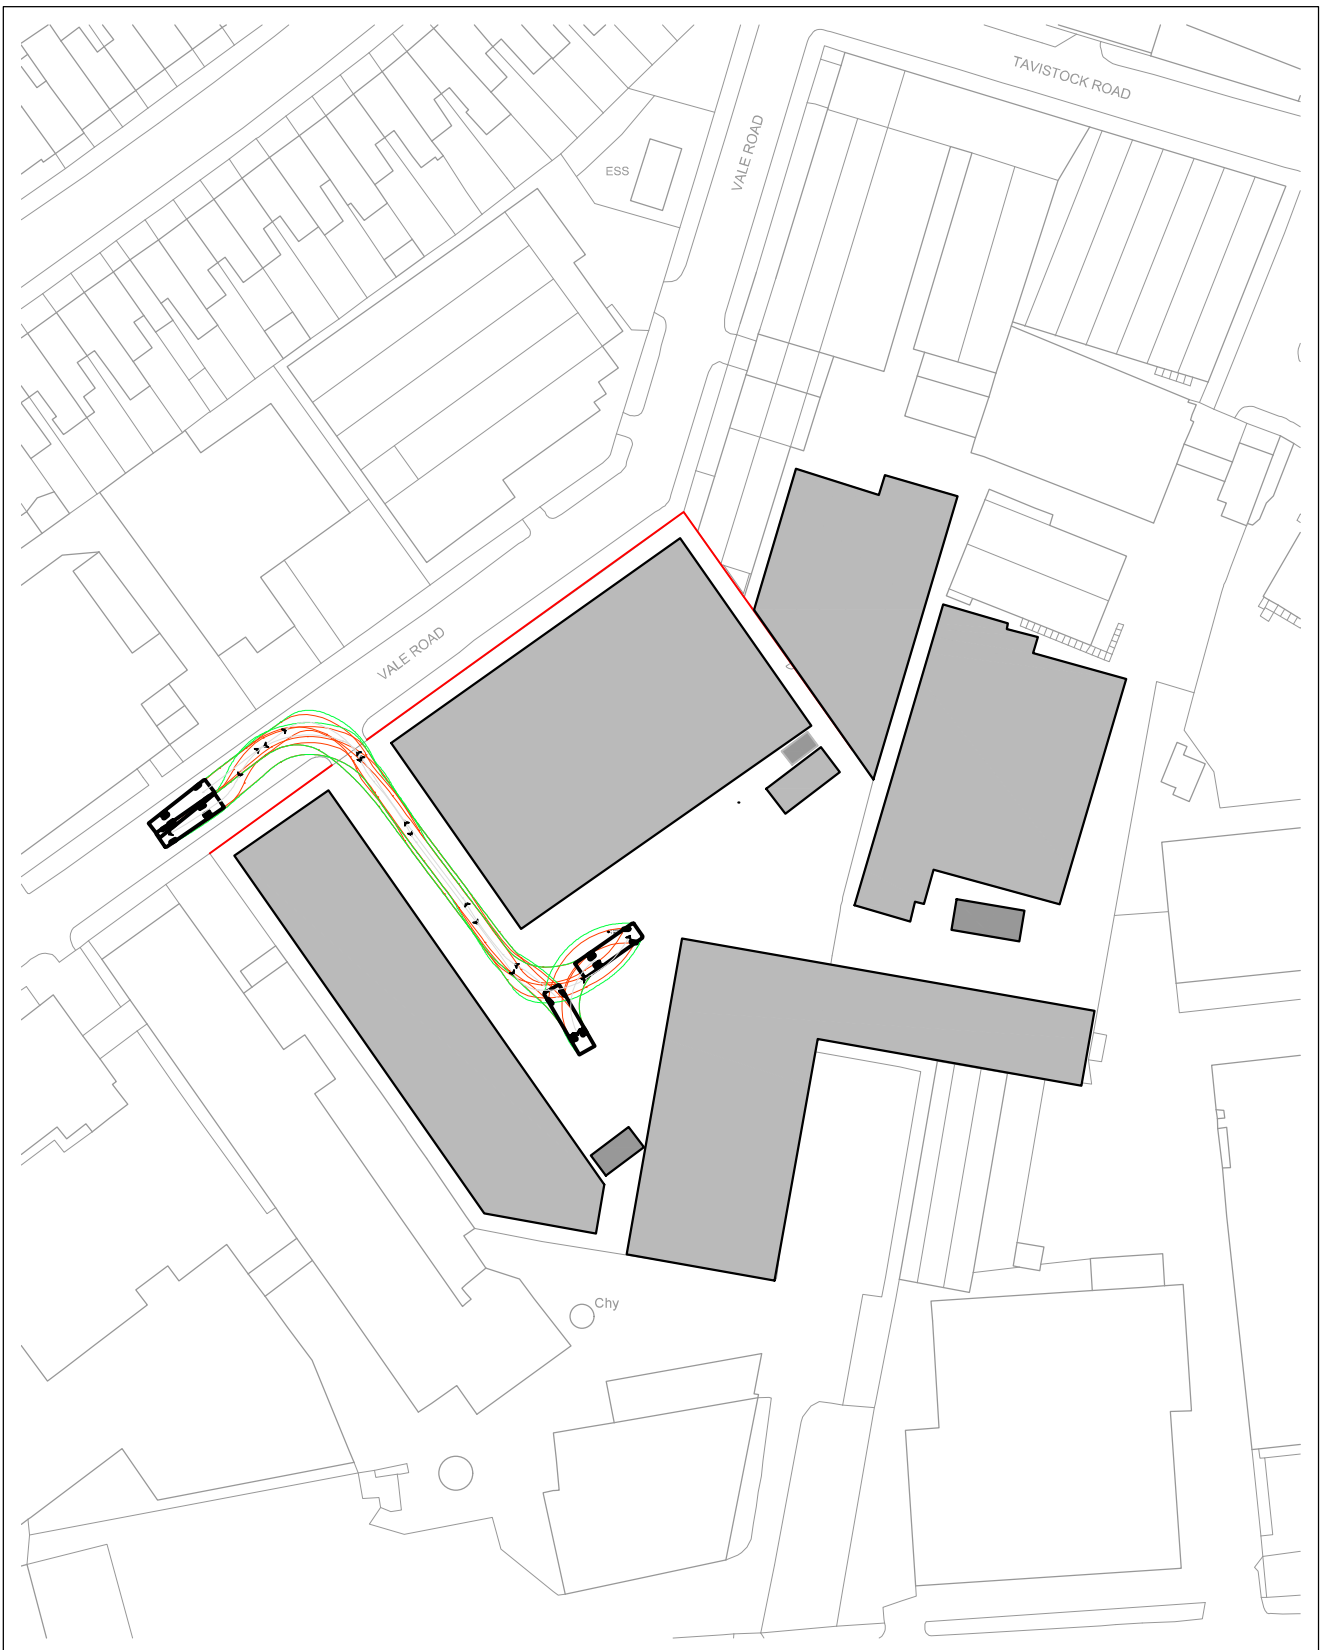


84 North Street
Guildford
Surrey
GU1 4AU

Golden Cross House
8 Duncannon Street
London
WC2N 4JF

T: 01483 531 300

T: 020 8065 5208

www.motion.co.uk

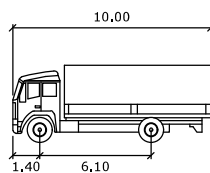

LRIGID

Width
Track
Lock to Lock Time
Steering Angle

meters

: 2.50
: 2.47
: 6.0
: 37.6

Project:

Florentina Clothing Village

Title:

Swept Path Analysis


Scale: 1:1000 (@ A4)

Drawing:

2102018-TK103

Revision:

C:\Users\georgatcliffe\OneDrive - Motion\opflor 2102018\Drawings\2102018-TK101-TK104.dwg

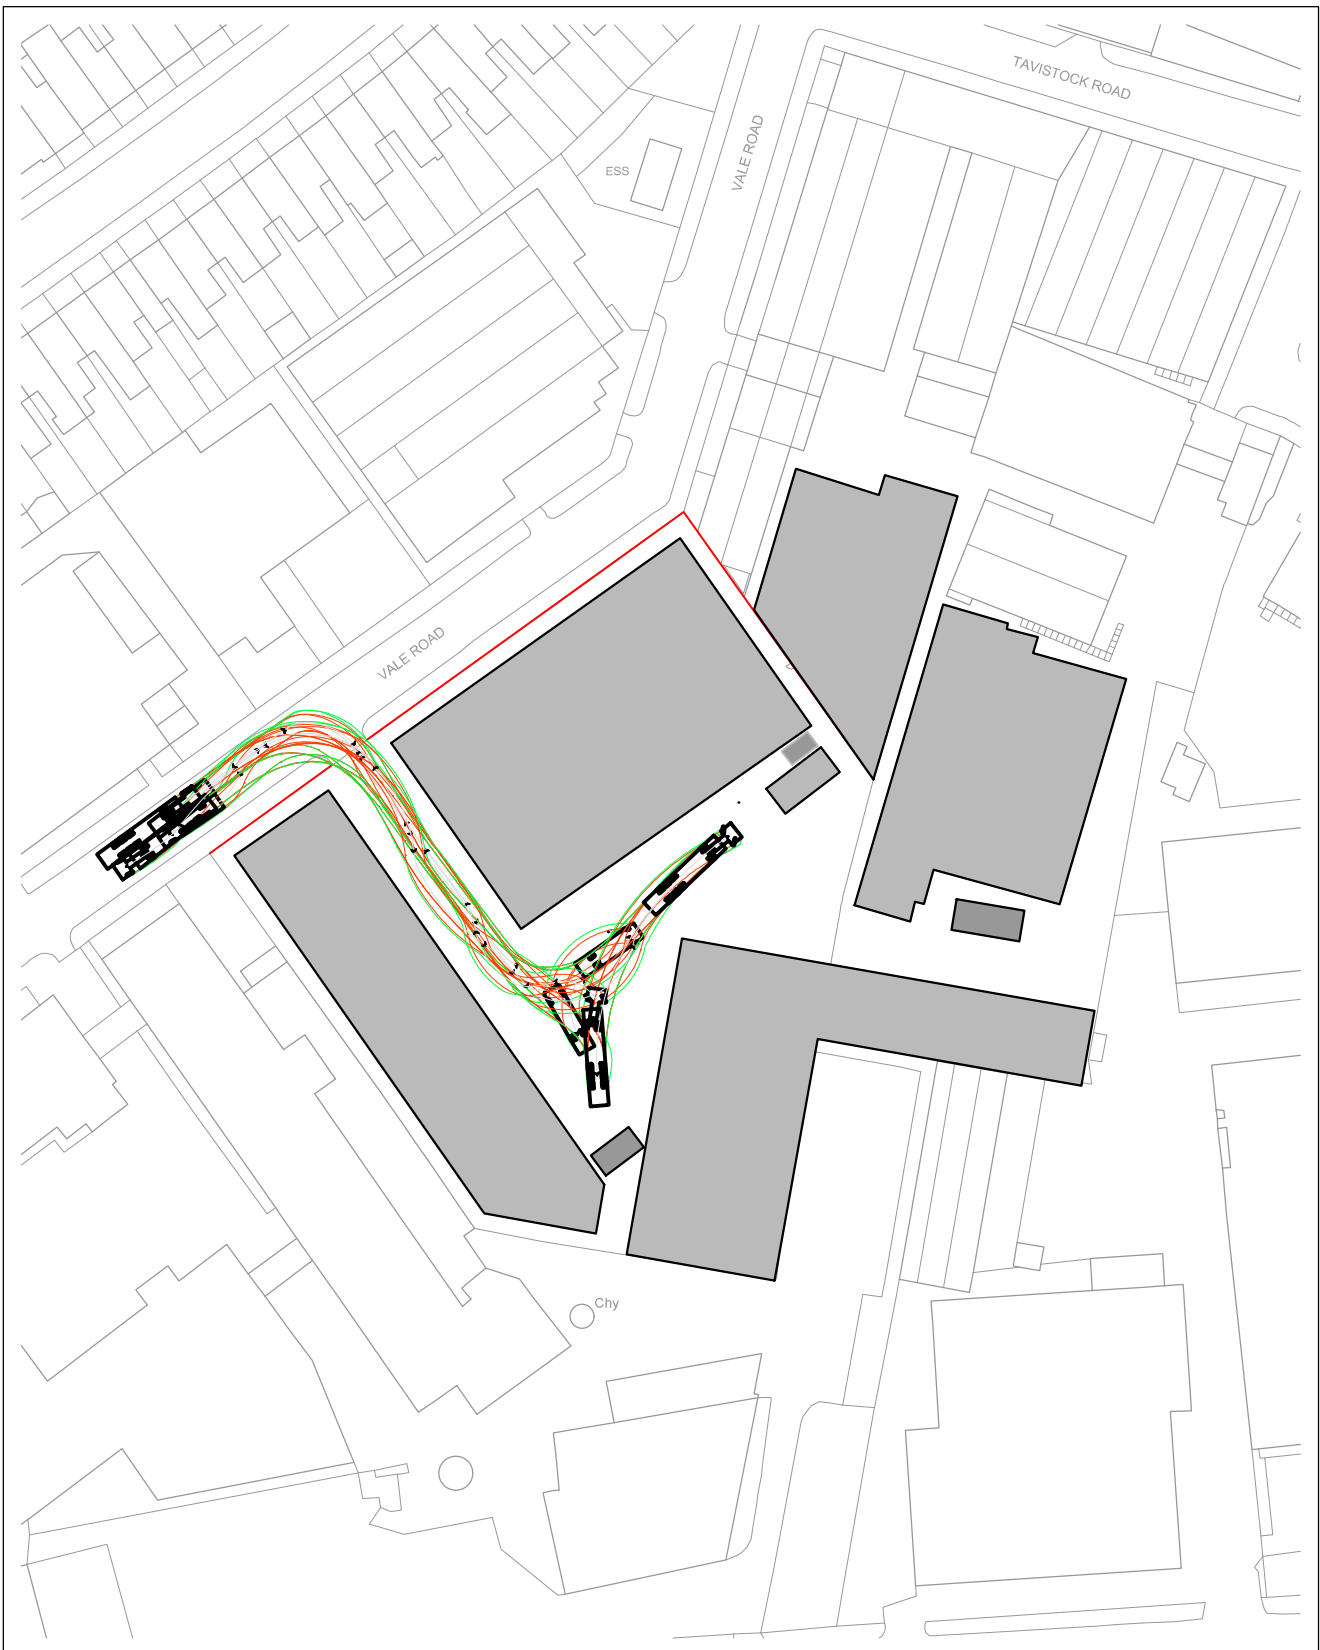


84 North Street
Guildford
Surrey
GU1 4AU

Golden Cross House
8 Duncannon Street
London
WC2N 4JF

T: 01483 531 300

T: 020 8065 5208

www.motion.co.uk

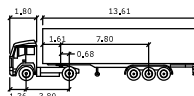

Artic

Tractor Width
Trailer Width
Tractor Track
Trailer Track

metres
: 2,25 Look to Lock Time
: 2,25 Steering Angle
: 2,25 Articulating Angle
: 2,25

Project:

Florentina Clothing Village

Title:

Swept Path Analysis

Scale: 1:1000 (@ A4)

Drawing:

2102018-TK104

Revision: