


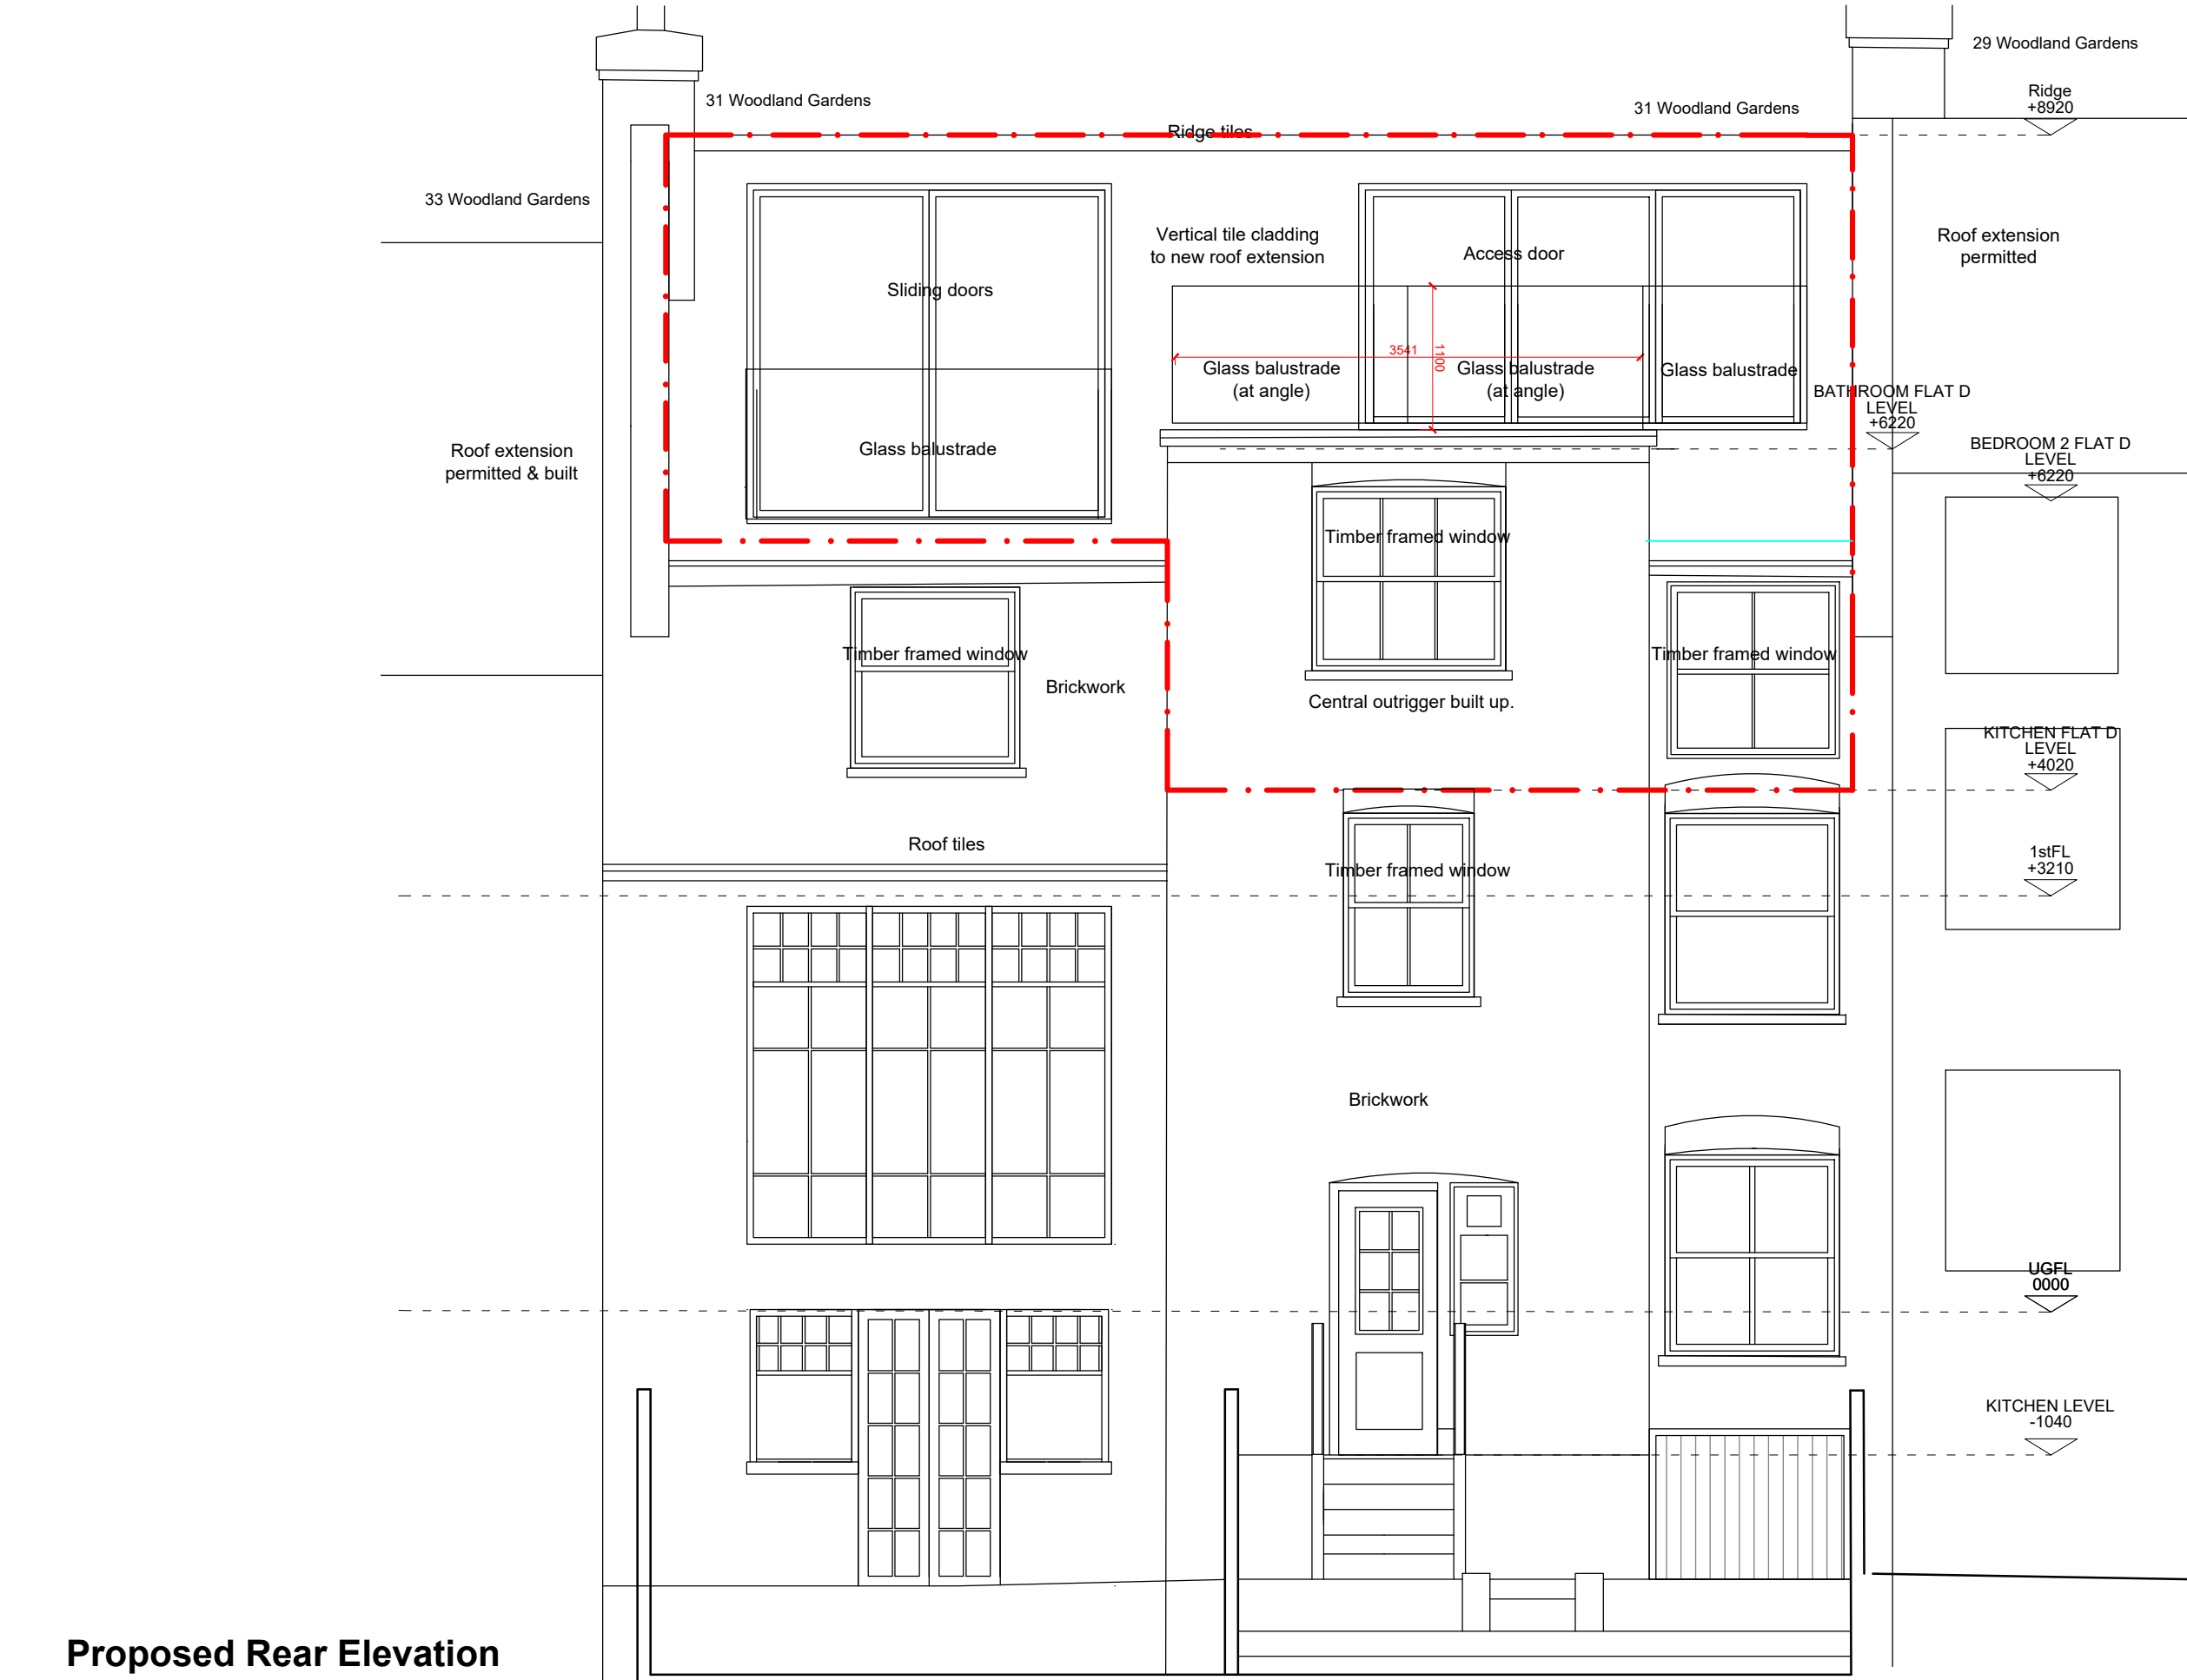

Proposed Rear Elevation

Read Drawings in
Conjunction
With Cover Letter