


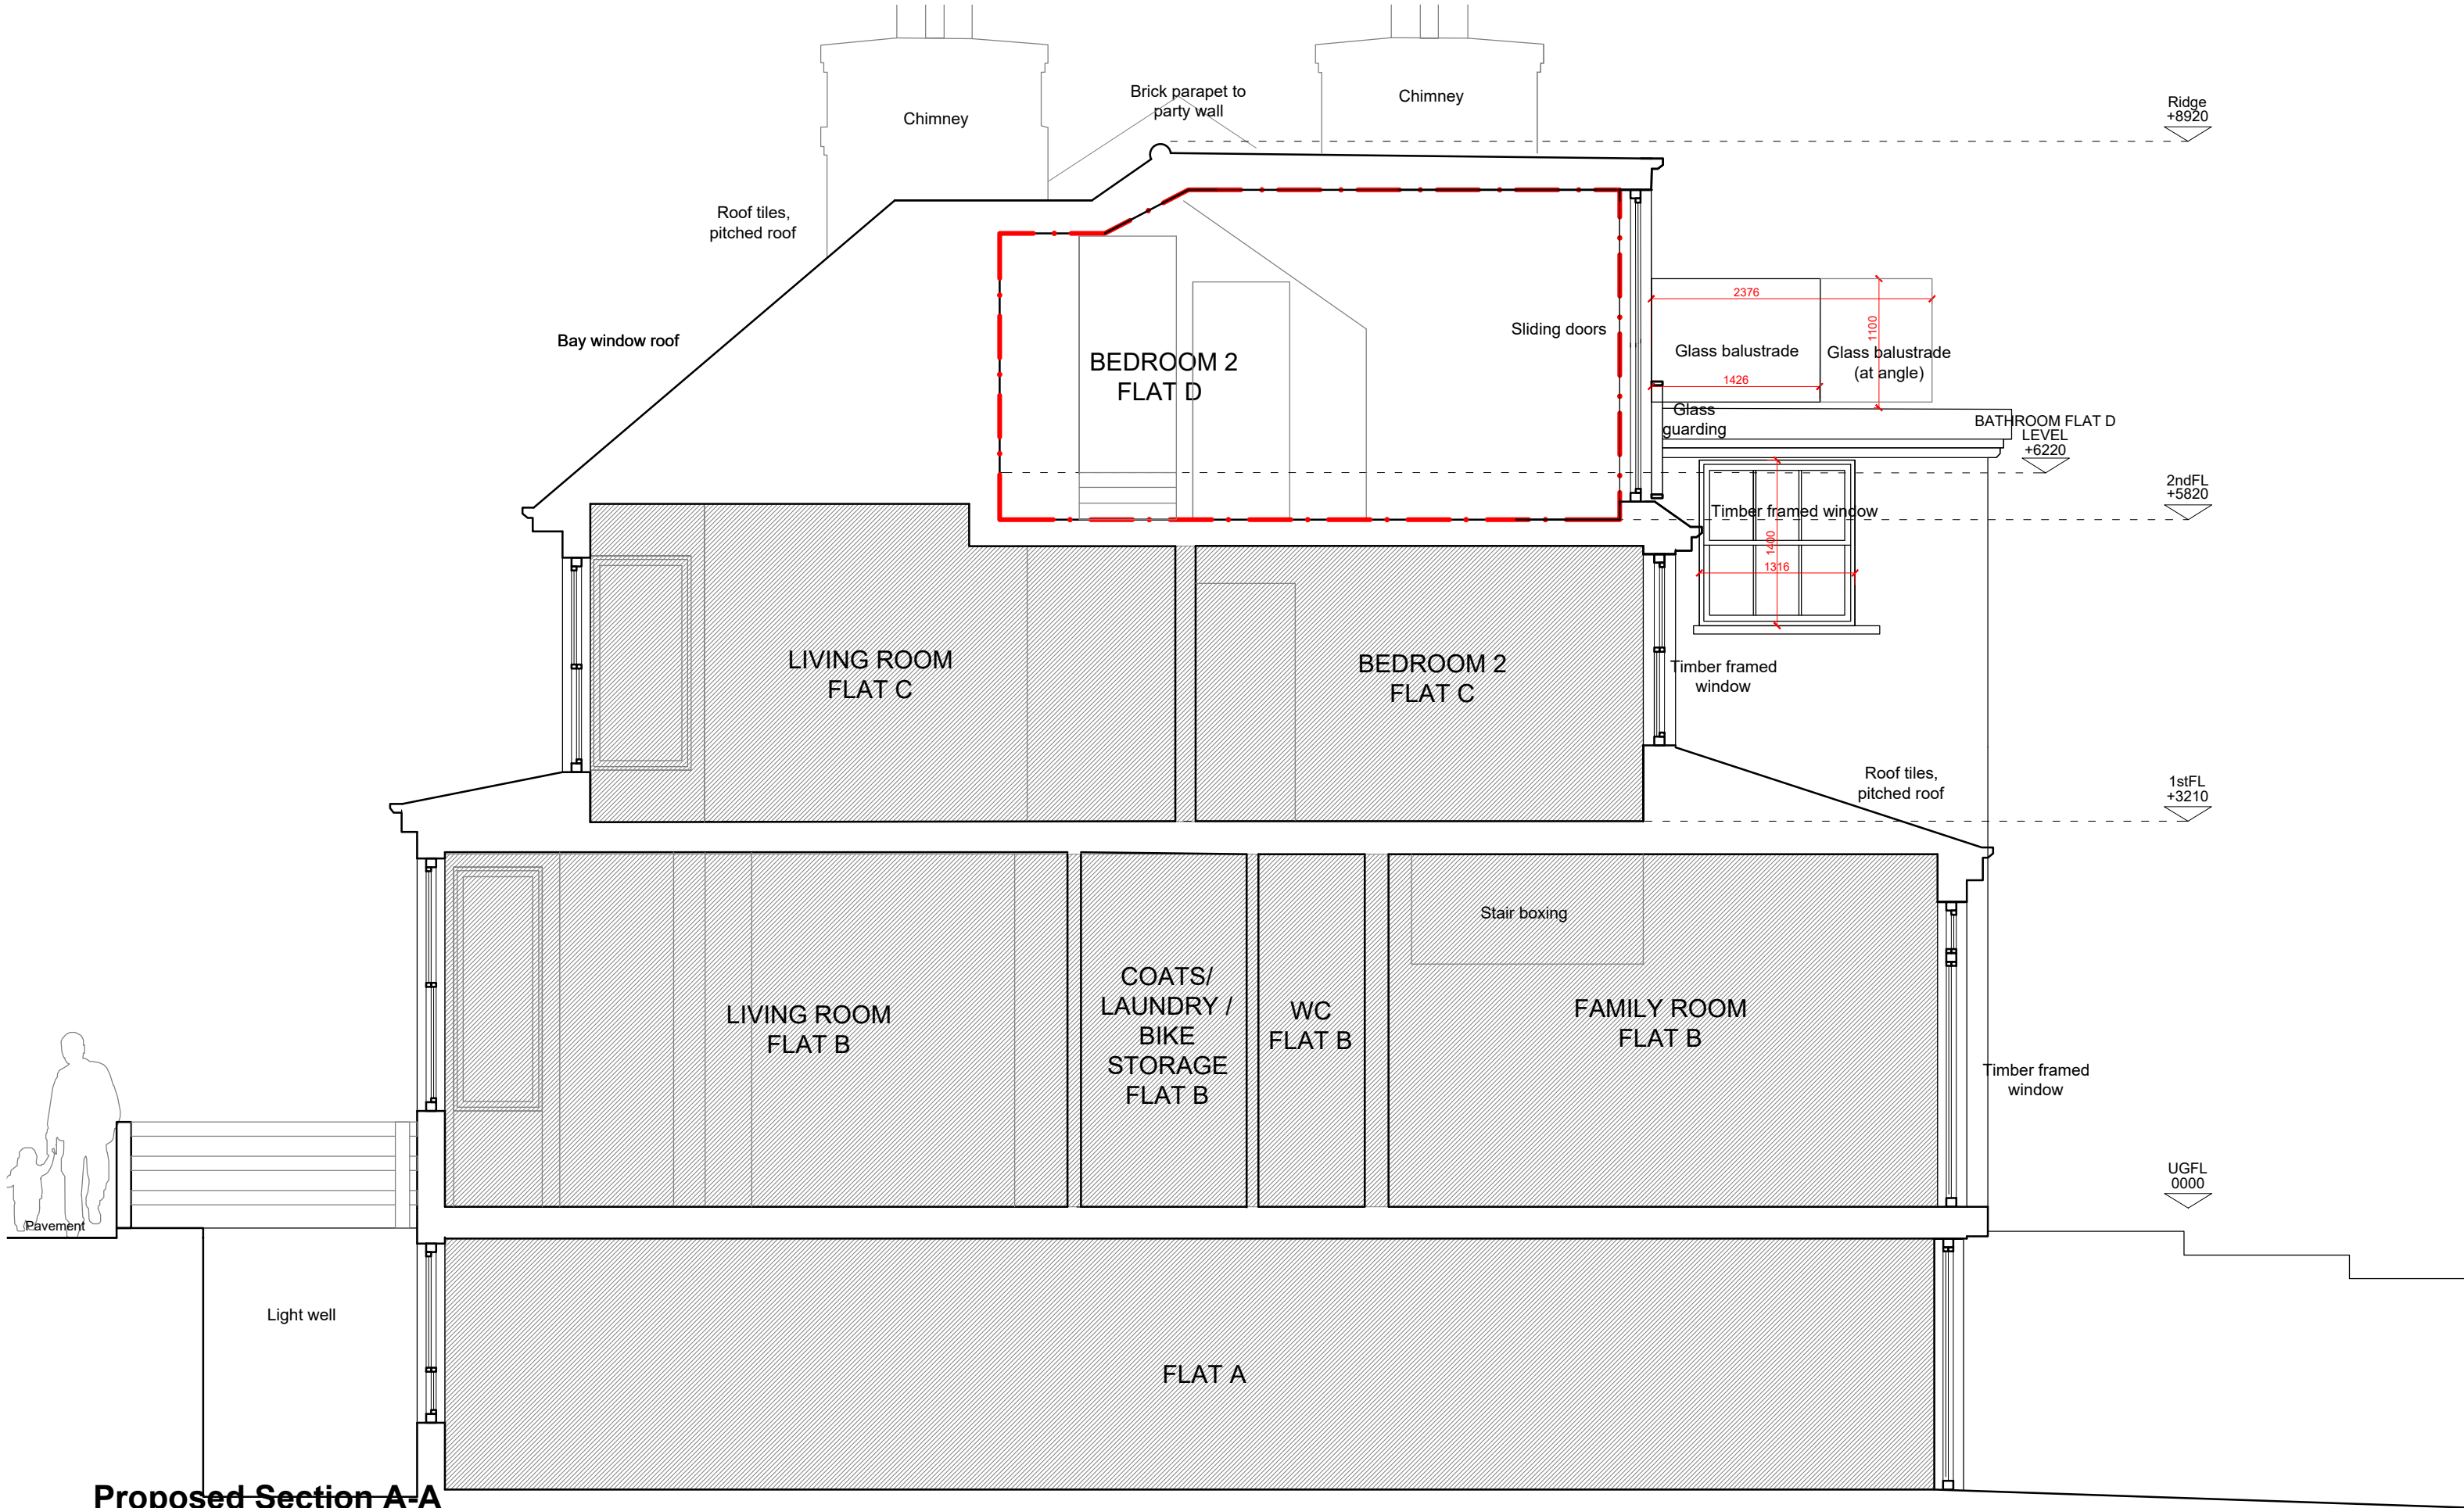

General Notes:

This drawing is based on current available information and should not be relied on as accurate measurements of usable space.

This drawing is the property of the fallon architects and Copyright is reserved by them. The drawing is issued on condition that it is not copied or disclosed by or to any unauthorised persons without the prior consent in writing of the fallon architects

Scale: 1:50

0 .5 1 1.5 2m

----- Outline of Flat D

Read Drawings in
Conjunction
With Cover Letter

Project

Flat D, 29 Woodland Gardens,
N10 3UE

Title

Proposed Section A-A

fallon architects

Scale 1:50 @ A3	
Drawn by: CC	Date 06/09/2023
Drawing No. P-2220.1-D-109	Revision

Fallon Architects, Tobacco Dock, London E1W 2SF
declan.fallon@e1wfarchitecture.com 07920181490
www.fallon-architects.com instagram: fallon_architects