



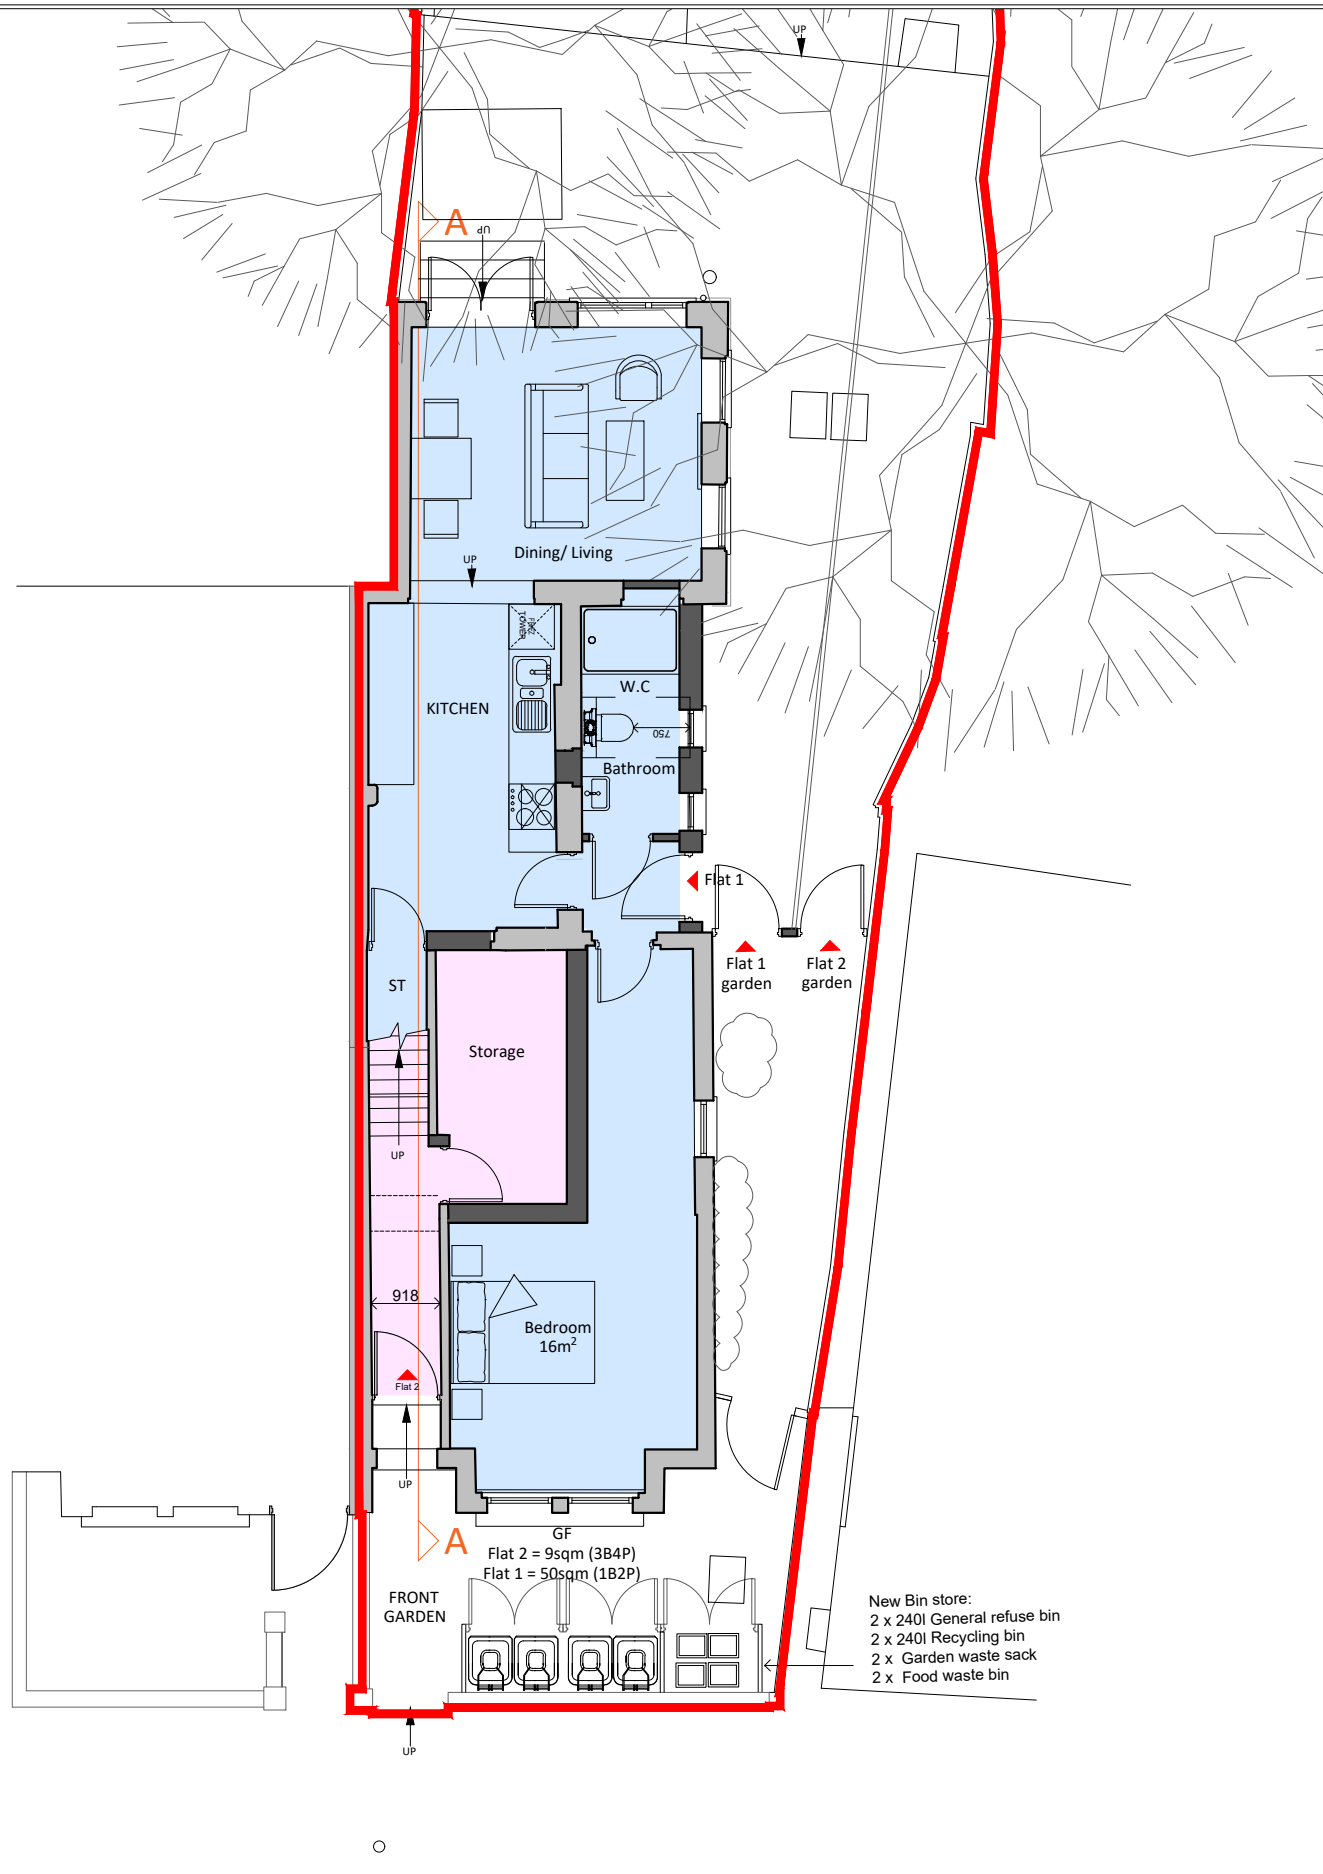

Proposed G Floor Plan

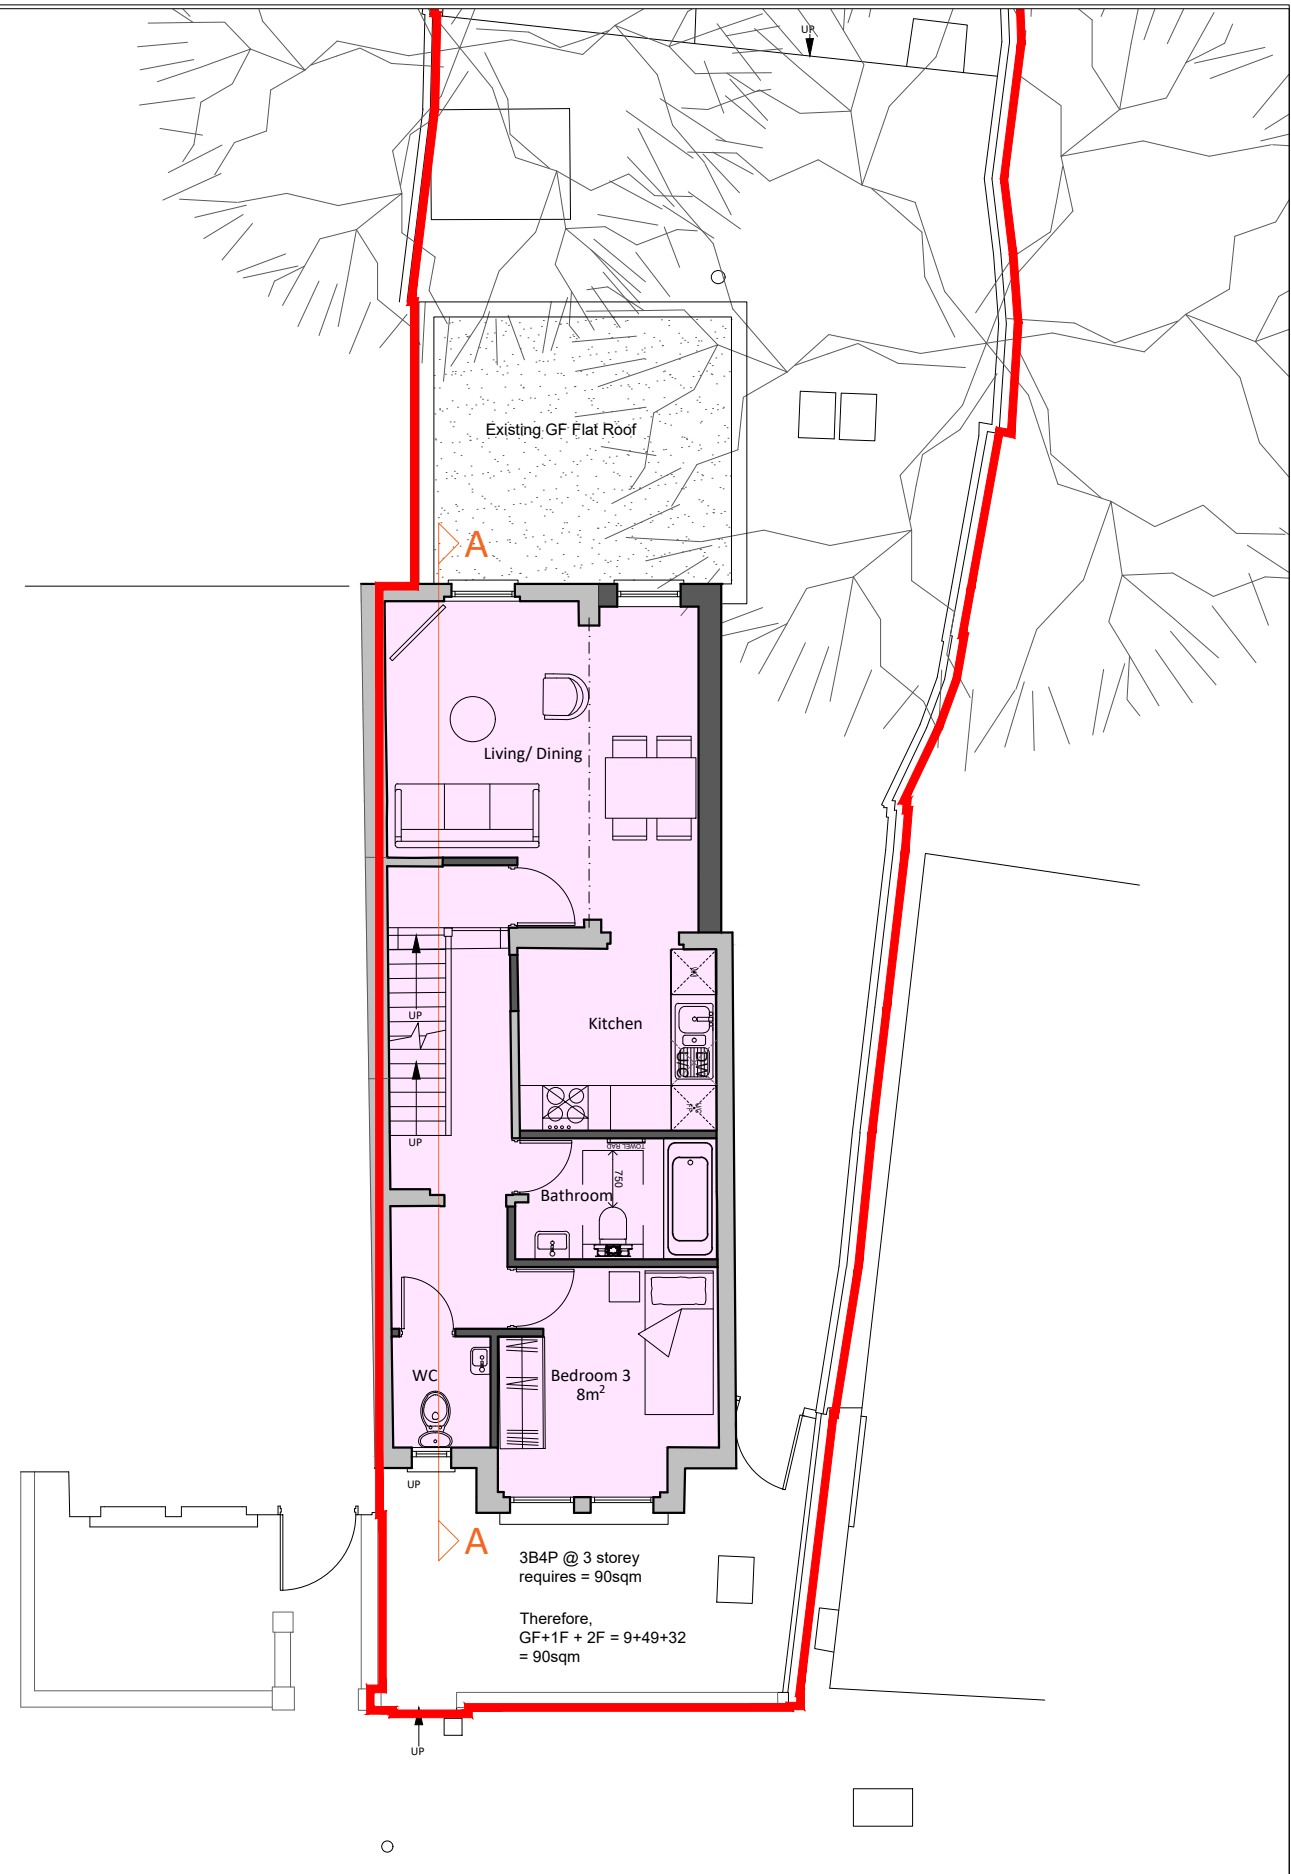

Proposed 1 Floor Plan