


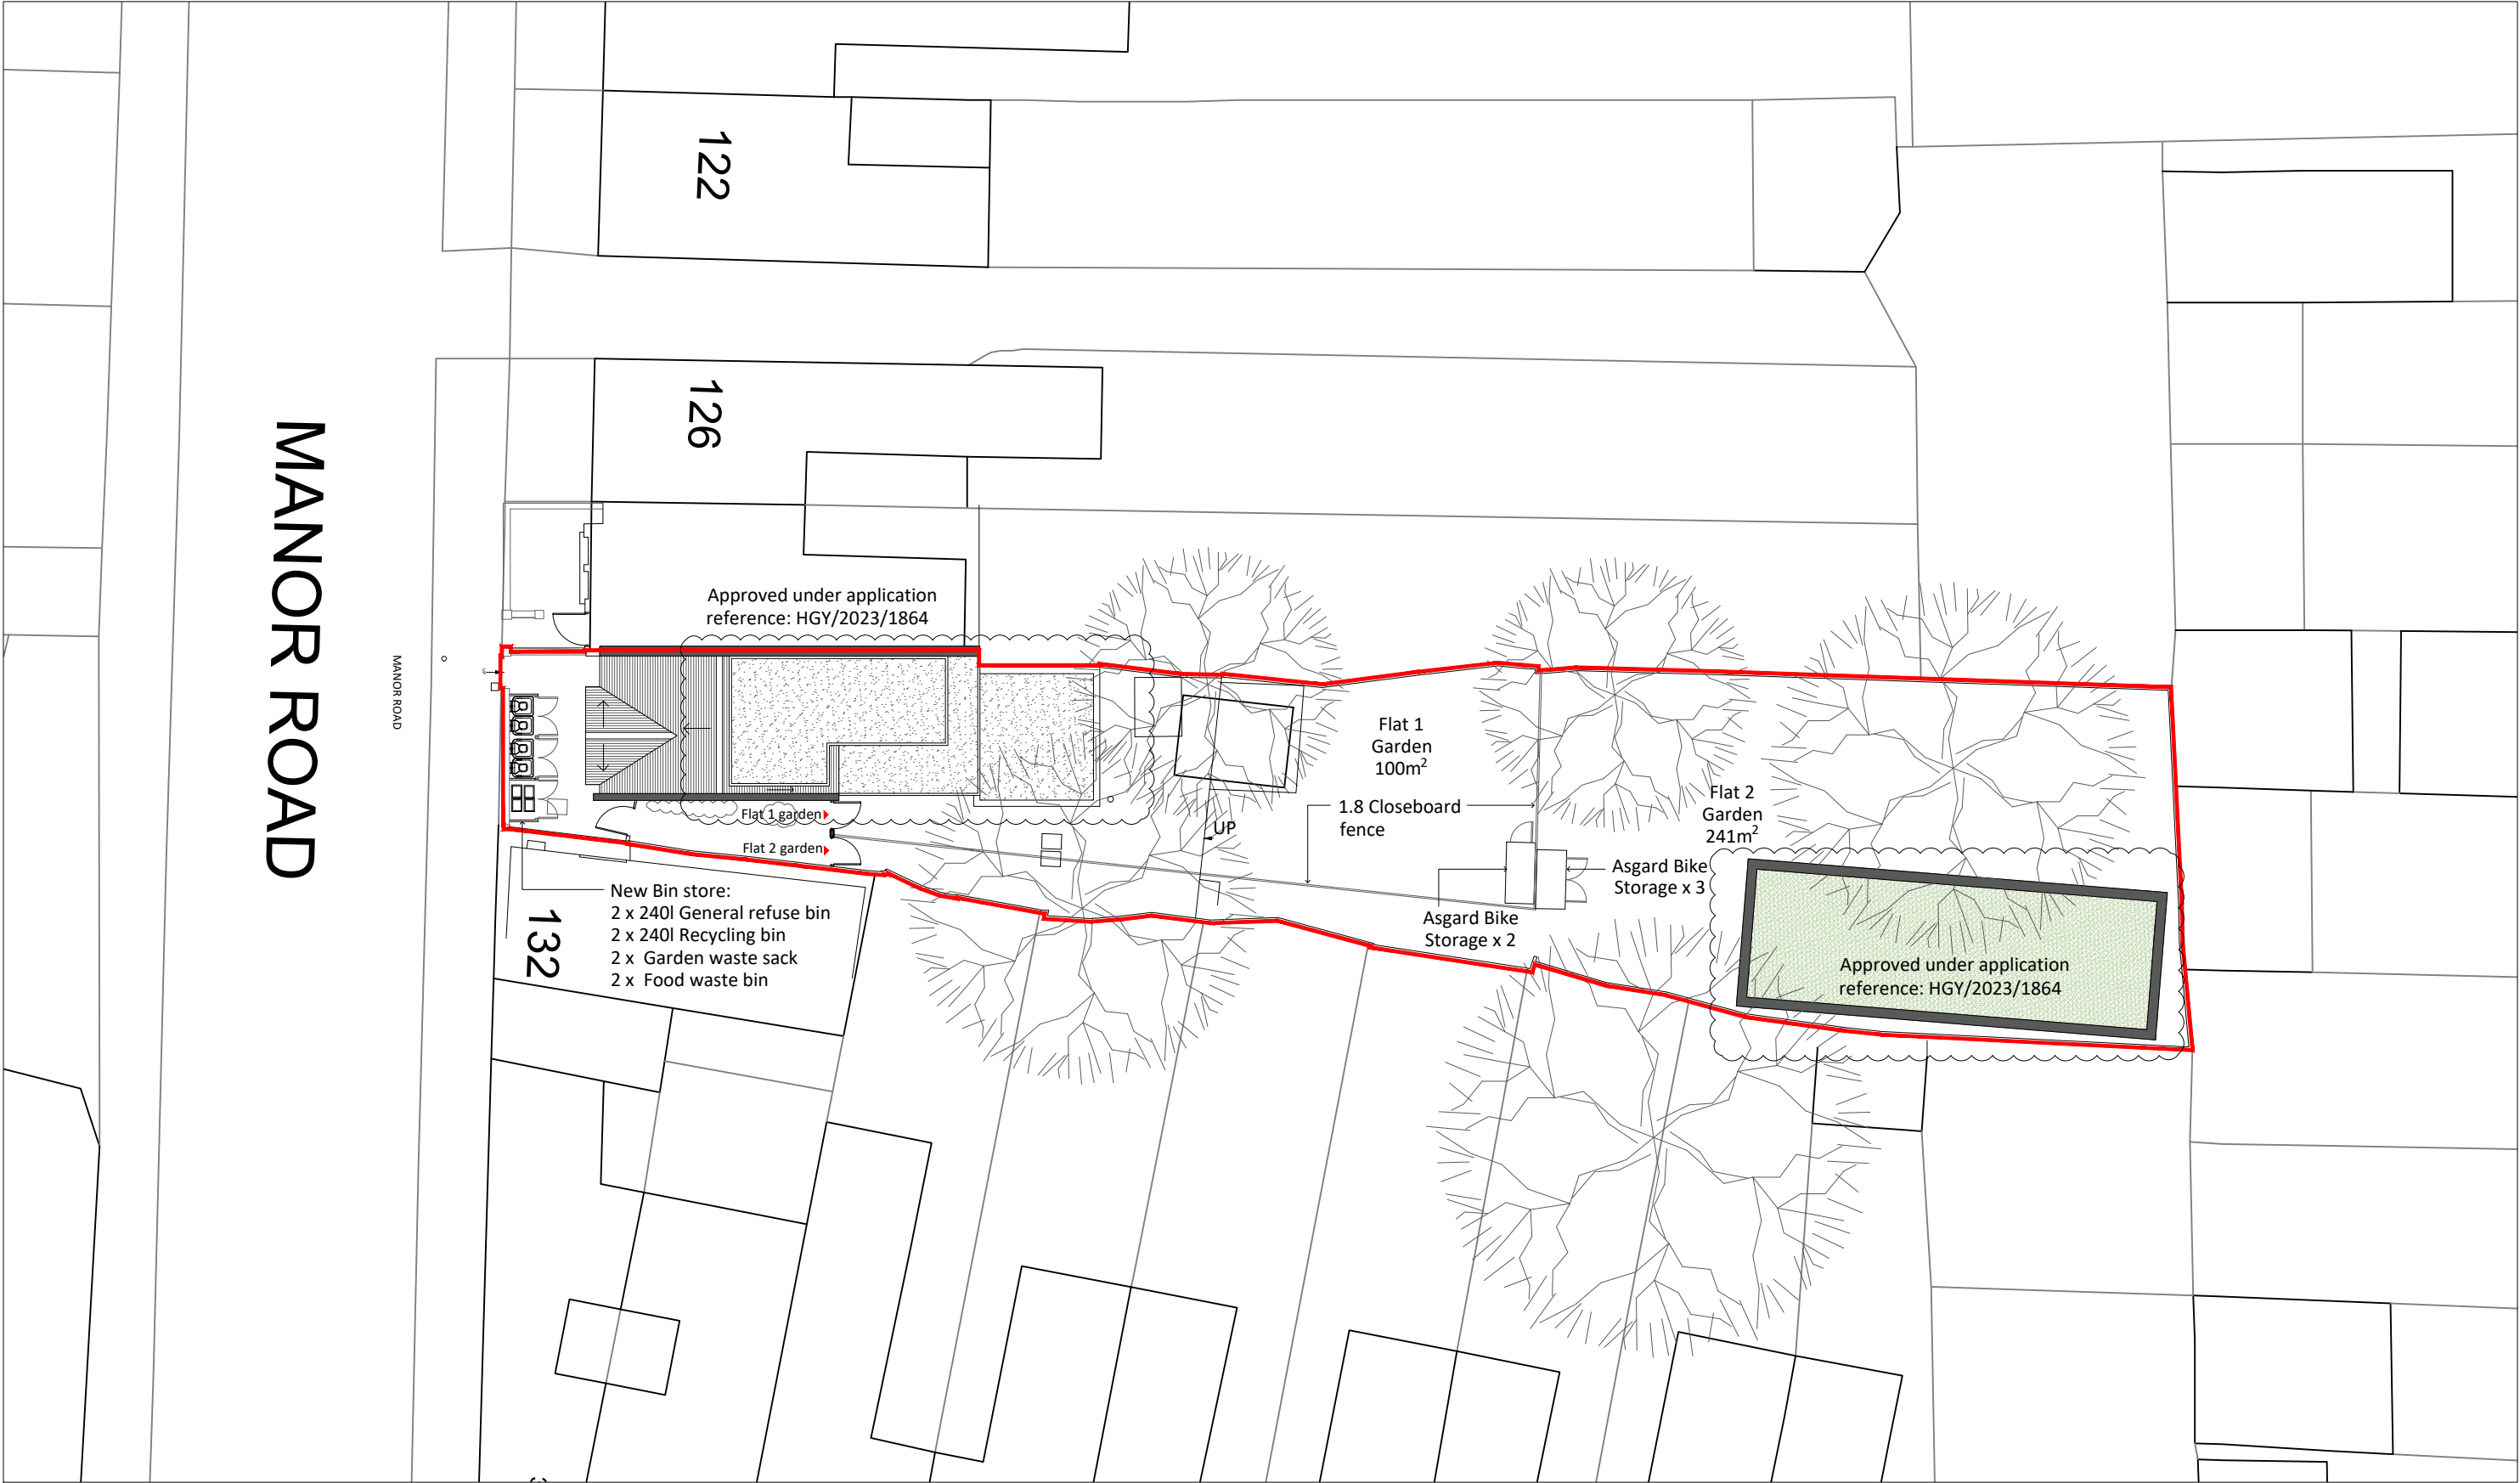

Proposed Site Plan