


This drawing is not to be scaled for anything other than planning purposes only. It is not to be used for building regulations or construction purposes. All dimensions are to be confirmed on site. Architect to be informed of any discrepancies before any action is taken. This drawing is copyright © Smith & Newton Architects Ltd.

REV DATE		BY - CK		ISSUED	
00	29.04.22	JC	CS	Initial Issue	
01	25.09.23	JC	CS	Updated Issue	

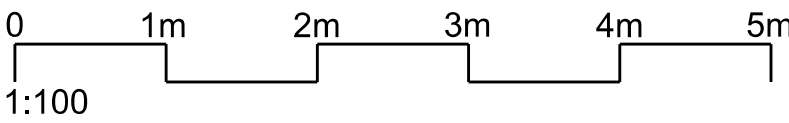

NOTES

DRAWING KEY

WALLS



- 01. Cream Painted Stone Blockwork
- 02. Red/Brown Brick
- 03. White Painted Brick
- 04. White Painted Timber Framing
- 05. Painted White Render
- 06. Dark Green Tile Cladding
- 07. Pink Brick
- 08. Painted Brickwork
- 09. Soot Washed London Stock Yellow Brick (As Existing)
- 10. Painted Render

WINDOWS & DOORS


- 11. White Wooden Framed Window/Door(s)
- 12. White Painted Timber Door(s)
- 13. White Painted Timber Door with Glazed Panel
- 14. Dark Grey Aluminum PPC Framed Window / Skylight(s)
- 15. Dark Grey Aluminum PPC Framed Door(s)
- 16. Conservation Dark Grey Aluminum Frame Glazed Skylight
- 17. *NEW* Studio Green Timber Framed Sash Window
- 18. Painted Studio Green Timber Framed Window (s)

ROOFING

- 21. Grey Concrete Roof Tiles
- 22. Grey Slate Roof Tiles

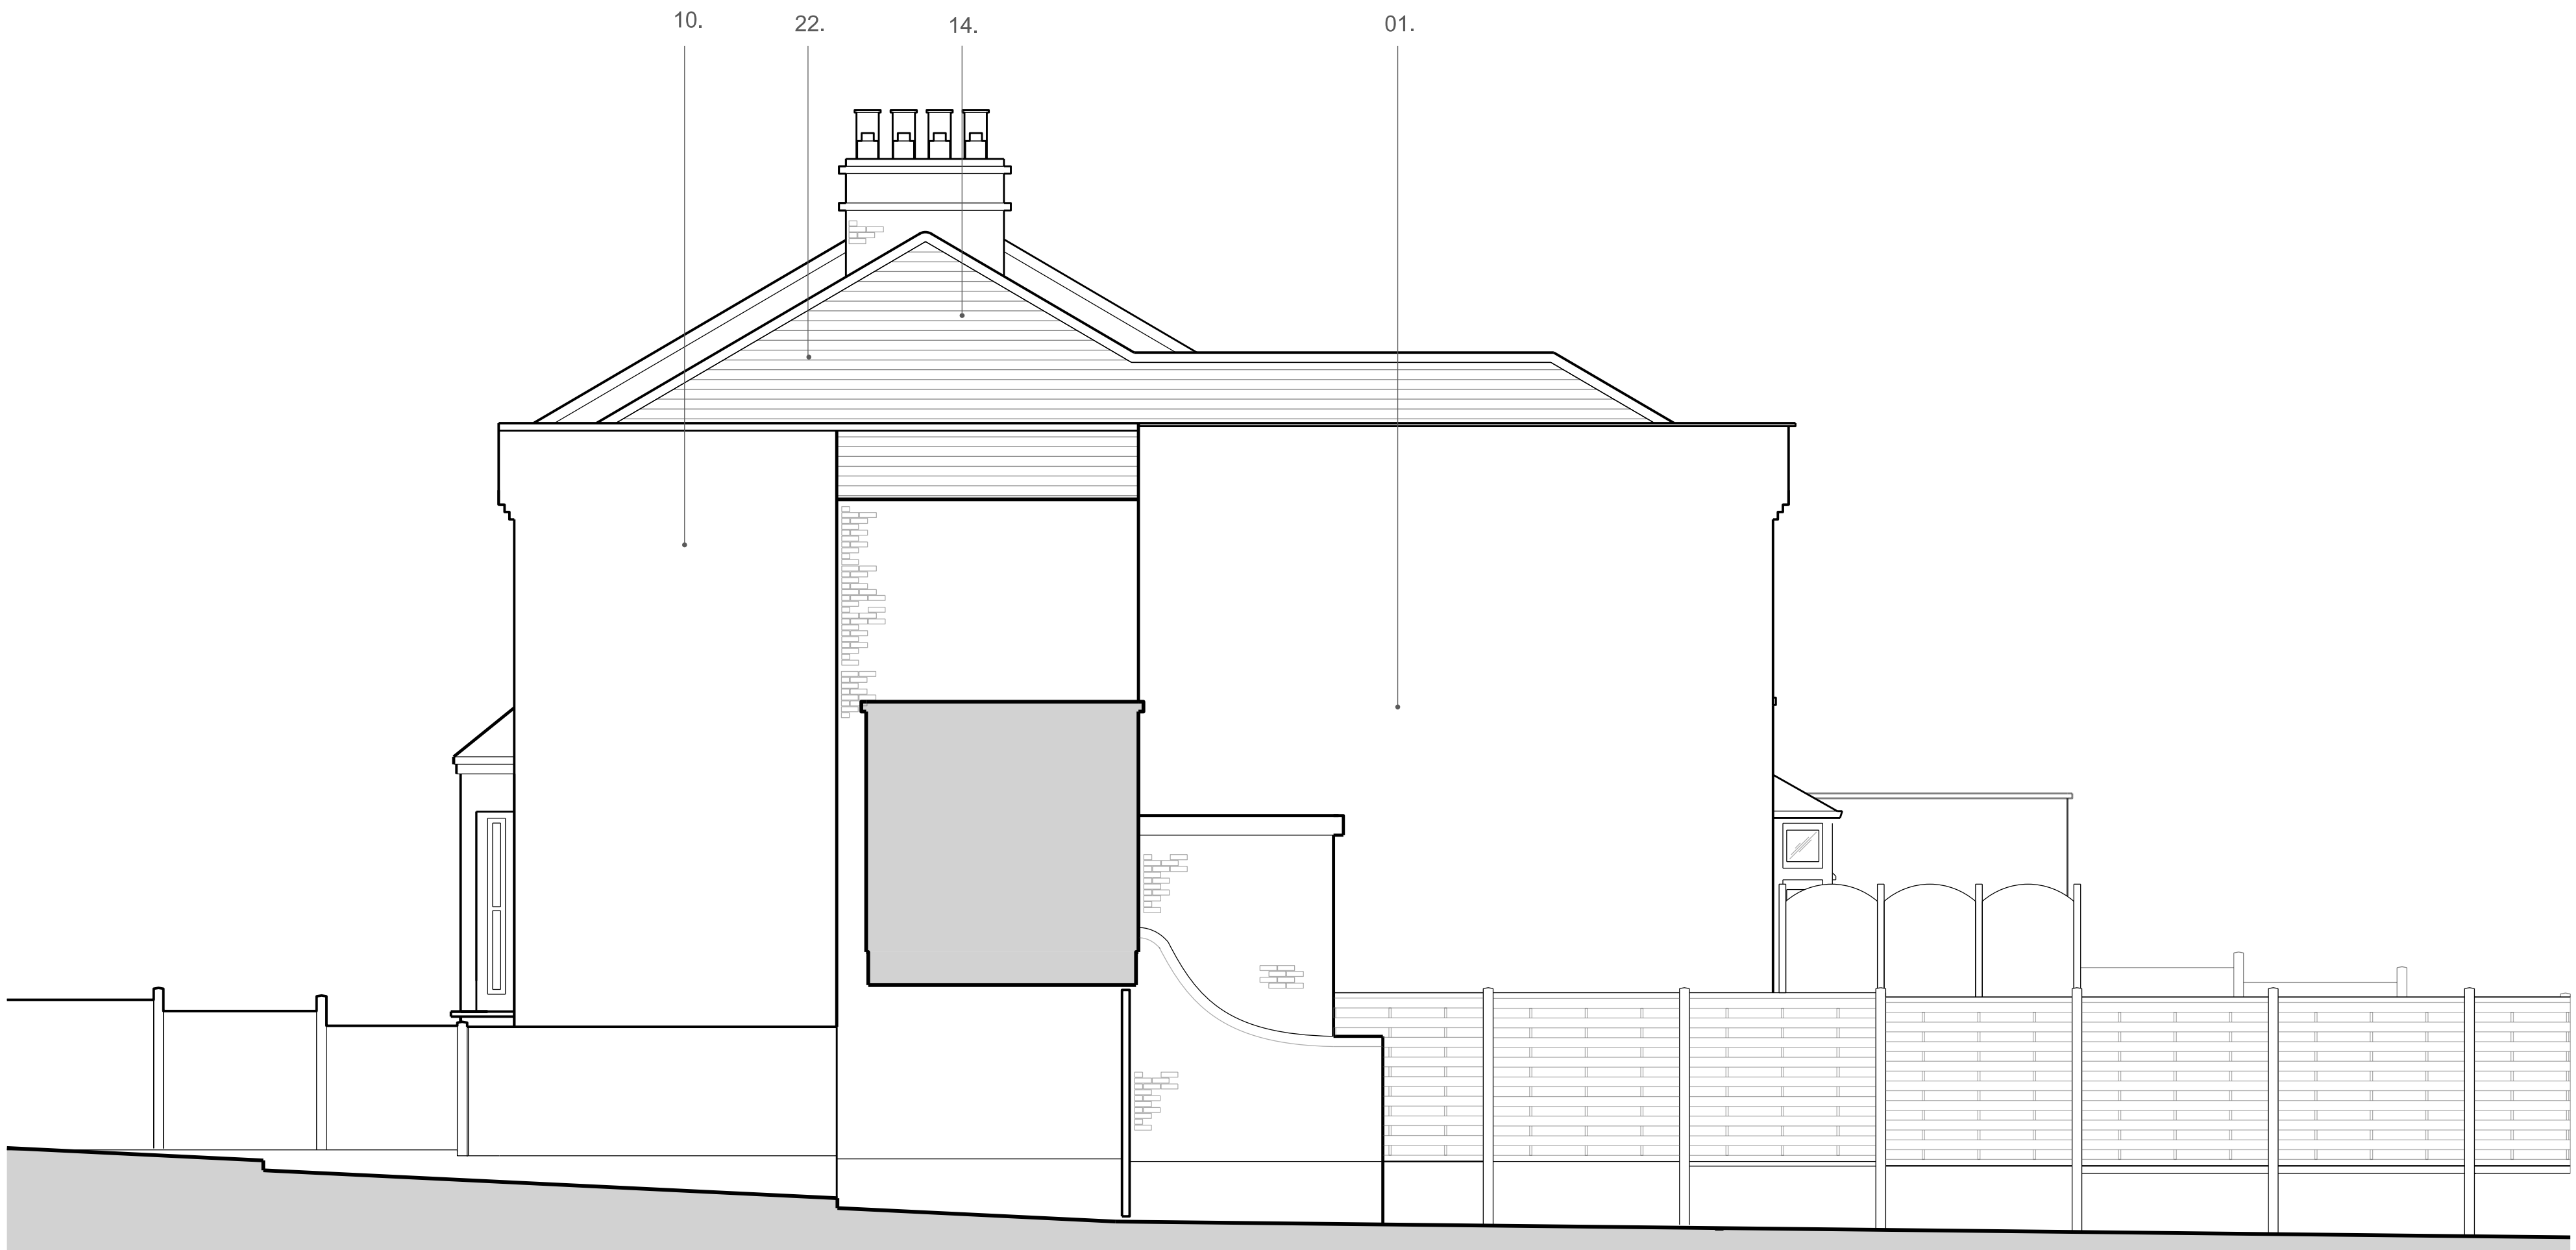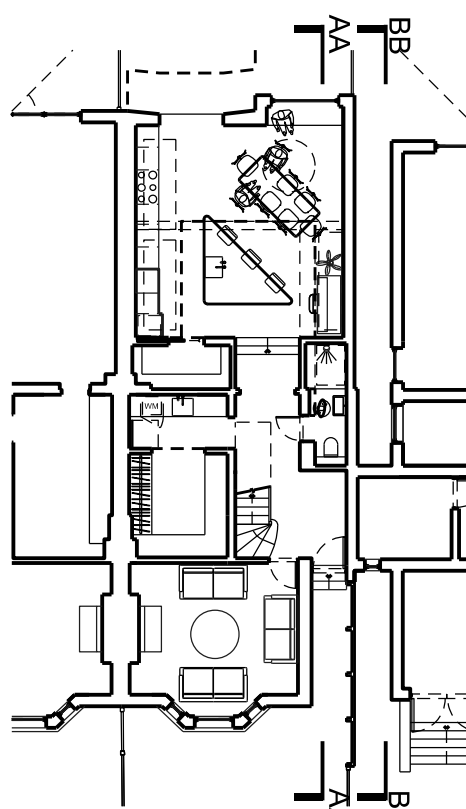

Side Elevation BB
Existing

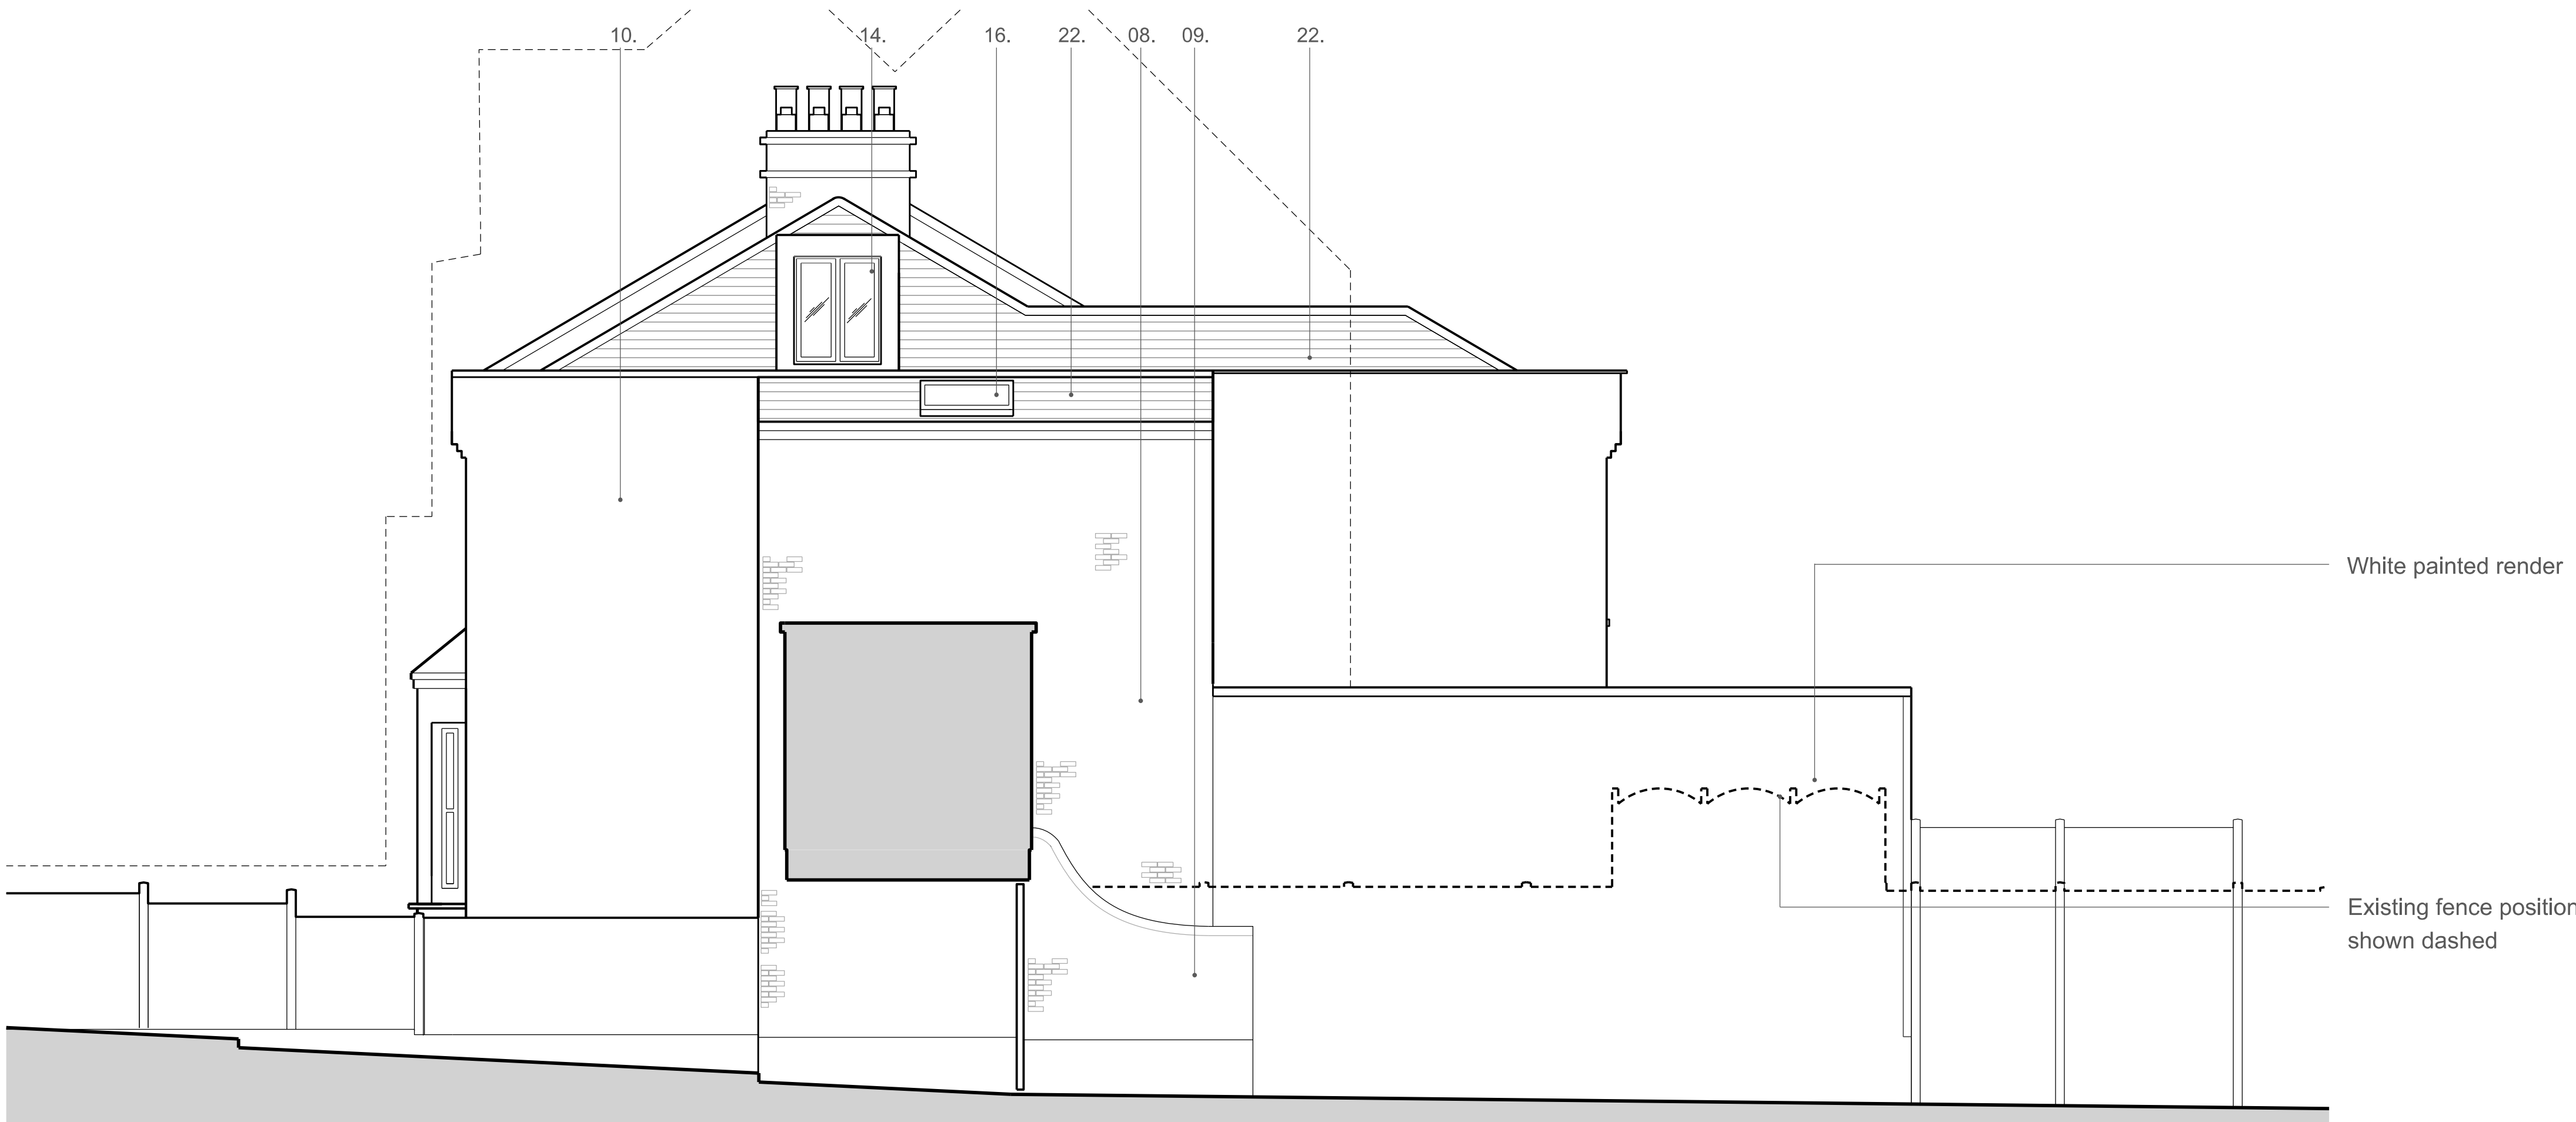

Side Elevation BB
Proposed

SMITH & NEWTON ARCHITECTS

RIBA CHARTERED PRACTICE

A 9 Shepherd's Lane, Homerton, London E9 6JJ
T +44 (0)20 8520 3867
E info@smith-newton.com W www.smith-newton.com

Project
62 Tetherdown

Drawing Title
Side Elevation Existing & Proposed

Status
Planning

DRAWING
0658-03-0502

Site Address
**62 Tetherdown,
Muswell Hill,
London
N10 1NG**

Scale(s) at A3
1:100

REVISION
01