


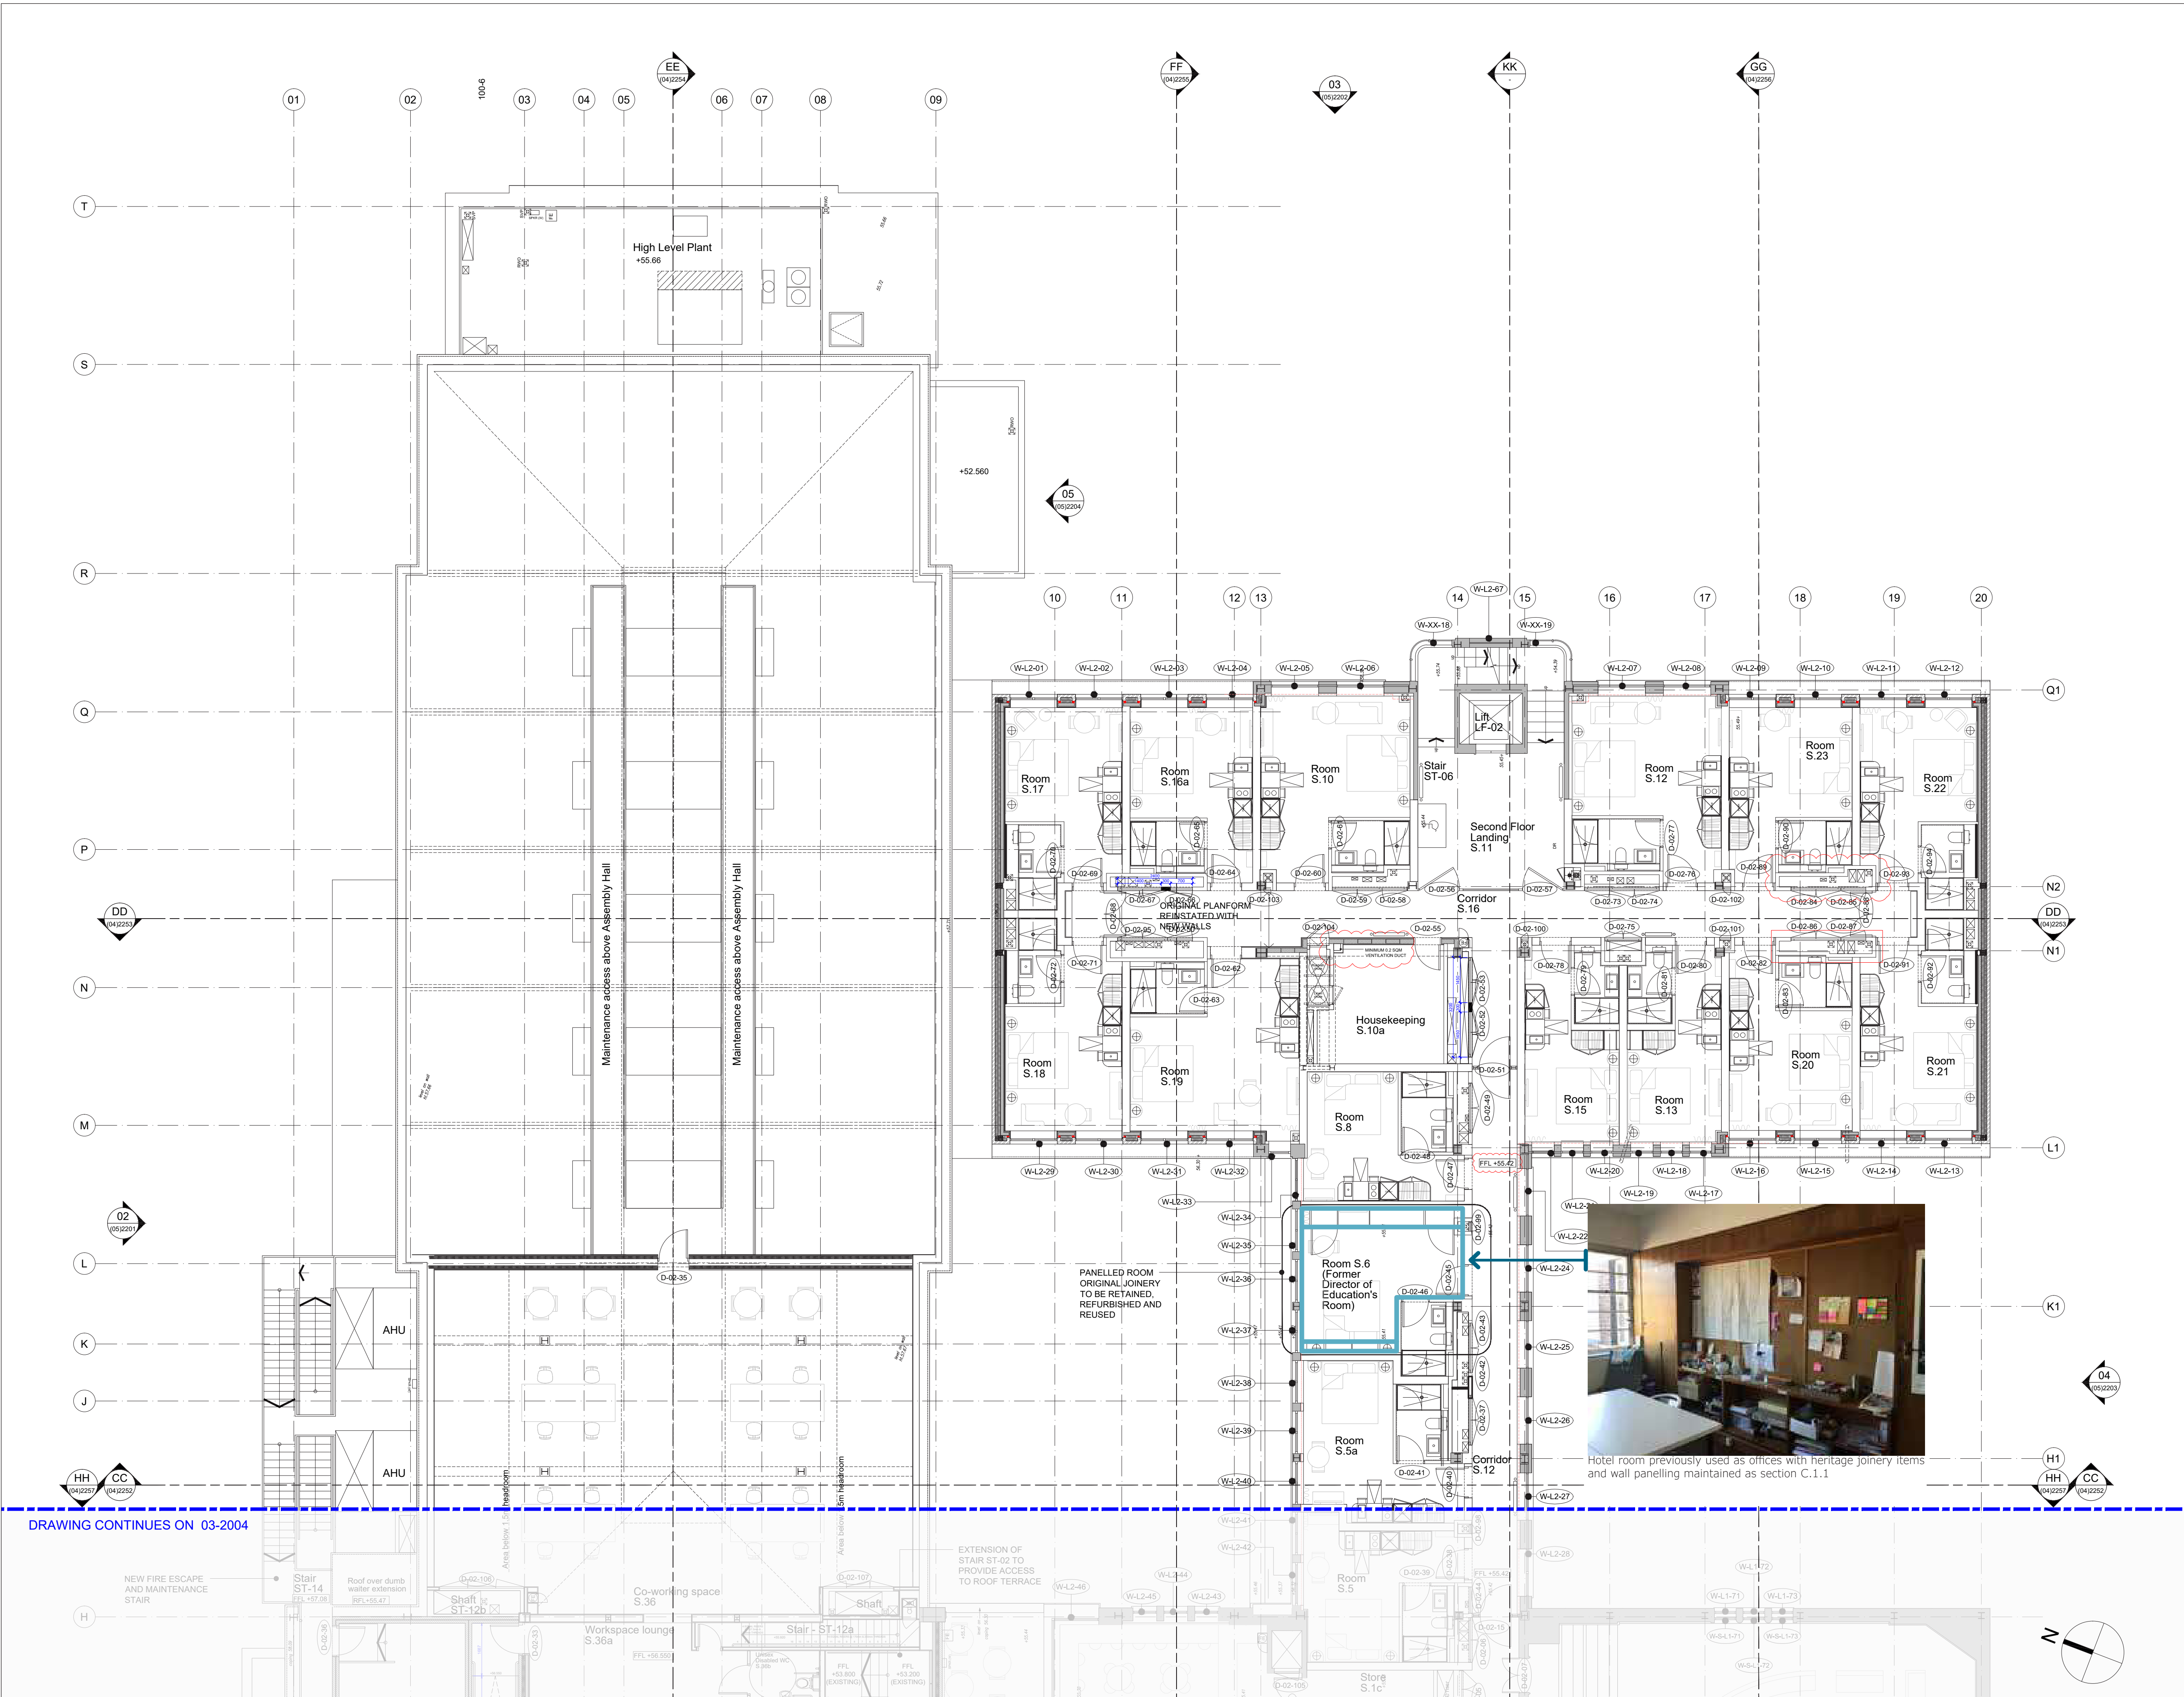


© KDS & Associates Ltd
No part of this drawing may be reproduced without written consent.
All contractors must visit site and be responsible for taking and checking all dimensions relating to this work.
Do not scale from this drawing.

REVISION NOTES				
P1	20.06.2019	JH	ISSUED FOR INFORMATION	
C1	14.02.2020	JH	ISSUED FOR CONSTRUCTION	
C2	14.09.2020	JH	SEE REVISION CLOUDS	
C3	26.10.2022	AC	ADDED VENTILATION DUCT NEXT TO RUBBISH CHUTE	

- ALT-408 Terrazzo Wall Tile
- ALT-559 & ALT-835 Veneer Panelling
- ALT-418 Ashburton Marble
- ALT-418 Perrycot Stone
- ALT-785 Mirror Wall
- ALT-515 Cork Wall Tile
- Acoustic Tapestry
- ALT-751 Assembly Hall Acoustic Plaster
- ALT-100 Acoustic Wall Panels

KEYPLAN

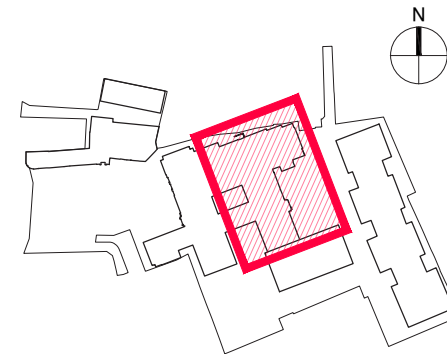

ARDMORE CONSTRUCTION LTD
6 WHARF STUDIOS,
28 WHARF ROAD,
LONDON, N1 7GR
TEL: 0208-344 0300
www.ardmoregroup.co.uk

KDS ASSOCIATES LTD
TECHNICAL • ARCHITECTURAL • MANAGEMENT • CONSULTANTS
101 THE BLACKFRIARS FOUNDRY
156 BLACKFRIARS ROAD
LONDON SE1 8EN
0203 355 0775
www.kdsassociates.co.uk

CONSTRUCTION

PROJECT / DRAWING TITLE
**HORNSEY TOWN HALL
TOWN HALL & BROADWAY ANNEX
LONDON N8 9JJ**

DRAWING TITLE
**TOWN HALL PROPOSED PLAN
SECOND FLOOR (EAST)**

DATE / DRAWN BY
20.06.19 JH

SCALE
1:100 @ A1

PROJECT / DRAWING NO
3670-KDS-TH-02-DR-A-03-2005

REV
C3

- PROPOSED PLAN - SECOND FLOOR EAST



Council Chamber
Above first floor panelling contained an acoustic tapestry (grey line), sample by Oxford of
Hines approved on site with HE and LBH.
Sample right, original in place prior to works left

KEYPLAN

KDS ASSOCIATES LTD
TECHNICAL (A) ARCHITECTURAL (B) MANAGEMENT (C) CONSULTANTS

101 THE BLACKFRIARS FOUNDRY
156 BLACKFRIARS ROAD
LONDON SE1 8EN
0203 355 0775
www.kdsassociates.co.uk

DATE / DRAWN BY 20.06.19 JH	SCALE 1:100 @A1	
PROJECT / DRAWING NO 3670-KDS-TH-02-DR-A-03-2004		REV C2