



CEILING TYPES:

REFURBISHMENT OF EXISTING

- | | |
|---|---|
| ALT-761: STRUCTURAL SLAB ABOVE | CLG-107: PLASTERBOARD CEILING, DOUBLE BOARD (HUMID CONDITION) |
| ALT-762: EXISTING PLASTERBOARD CEILING | CLG-108: PLASTERBOARD CEILING, ACOUSTIC |
| ALT-765: EXISTING FIBROUS PLASTER CEILING | CLG-801: FIBROUS PLASTER CEILING |
| ALT-851: EXISTING METAL CEILING PANELS | LIN-105: TIMBER BOARDING |
| | PLS-205: ACOUSTIC PLASTER CEILING |
| NEW CEILINGS & FINISHES | PLS-101: BOARD FINISH GYPSUM PLASTER |
| CLG-101: PLASTERBOARD CEILING, SINGLE BOARDED | PLS-105: GYPSUM PLASTER (APPLIES TO ALL EXISTING CEILINGS) |
| CLG-103: PLASTERBOARD CEILING, DOUBLE BOARDED | PT-101: PAINTED CEILING (APPLIES TO ALL CLG PLASTERBOARD AND FIBROUS PLASTER TYPES) |
| CLG-105: PLASTERBOARD CEILING, SINGLE BOARDED (HUMID CONDITION) | |

PROPOSED LOWER GROUND FLOOR CEILING FINISHES PLAN

REVISION NOTES	
P1 24.02.2020 JH	PRELIMINARY ISSUE
P2 16.07.2020 JH	MINOR ADJUSTMENTS TO GA LAYOUT
C1 24.09.2020 JH	ISSUED FOR CONSTRUCTION



KDS ASSOCIATES LTD
TECHNICAL • ARCHITECTURAL • MANAGEMENT • CONSULTANTS
101 THE BLACKFRIARS FOUNDRY
158 BLACKFRIARS ROAD
LONDON SE1 1EN
0203 355 0775
www.kdsassociates.co.uk

CONSTRUCTION

© KDS & Associates Ltd
No part of this drawing may be reproduced without written consent.
All contractors must visit site and be responsible for taking and checking all dimensions relating to this work.
Do not scale from this drawing.

PROJECT / DRAWING TITLE
**HORNSEY TOWN HALL
TOWN HALL & BROADWAY ANNEX
LONDON N8 9JJ**

DRAWING TITLE
**TOWN HALL
CEILING FINISHES PLAN
LOWER GROUND FLOOR**

DATE / DRAWN BY
24.02.20 JH

SCALE
1:125 @A1

PROJECT / DRAWING NO
3670-KDS-TH-LG-DR-A-35-2309

REV
C1



CEILING TYPES:

REFURBISHMENT OF EXISTING

- ALT-761: STRUCTURAL SLAB ABOVE
- ALT-762: EXISTING PLASTERBOARD CEILING
- ALT-765: EXISTING FIBROUS PLASTER CEILING
- ALT-851: EXISTING METAL CEILING PANELS

NEW CEILINGS & FINISHES

- CLG-101: PLASTERBOARD CEILING, SINGLE BOARDED
- CLG-103: PLASTERBOARD CEILING, DOUBLE BOARDED
- CLG-105: PLASTERBOARD CEILING, SINGLE BOARDED (HUMID CONDITION)

- CLG-107: PLASTERBOARD CEILING, DOUBLE BOARD (HUMID CONDITION)
- CLG-108: PLASTERBOARD CEILING, ACOUSTIC
- CLG-801: FIBROUS PLASTER CEILING
- LIN-105: TIMBER BOARDING
- PLS-205: ACOUSTIC PLASTER CEILING
- PLS-101: BOARD FINISH GYPSUM PLASTER
- PLS-105: GYPSUM PLASTER (APPLIES TO ALL EXISTING CEILINGS)
- PT-101: PAINTED CEILING (APPLIES TO ALL CLG PLASTERBOARD AND FIBROUS PLASTER TYPES)
- AREAS OF EXISTING CEILINGS TO BE REMOVED AND REINSTATED FOR SERVICES

PROPOSED GROUND FLOOR CEILING FINISHES PLAN

REVISION NOTES			
P1	24.02.2020	JH	PRELIMINARY ISSUE
P2	16.07.2020	JH	MINOR ADJUSTMENTS TO GA LAYOUT
C1	24.09.2020	JH	ISSUED FOR CONSTRUCTION
C2	02.08.2022	AC	ADDED REMOVE AND RE INSTATE AREAS
C2	02.09.2022	AC	SUPERIMPOSED WHITECODE SERVICES




KDS ASSOCIATES LTD
TECHNICAL • ARCHITECTURAL • MANAGEMENT • CONSULTANTS
101 THE BLACKFRIARS FOUNDRY
156 BLACKFRIARS ROAD
LONDON SE1 1BY
0203 355 0775
www.kdsassociates.co.uk

CONSTRUCTION

© KDS & Associates Ltd
No part of this drawing may be reproduced without written consent.
All contractors must visit site and be responsible for taking and checking all dimensions relating to this work.
Do not scale from this drawing.

PROJECT / DRAWING TITLE
**HORNSEY TOWN HALL
TOWN HALL & BROADWAY ANNEX
LONDON N8 9JJ**
DRAWING TITLE
**TOWN HALL
CEILING FINISHES PLAN
GROUND FLOOR**

DATE / DRAWN BY
24.02.20 JH
PROJECT / DRAWING NO
3670-KDS-TH-00-DR-A-35-2310
SCALE
1:125 @A1
REV
C3

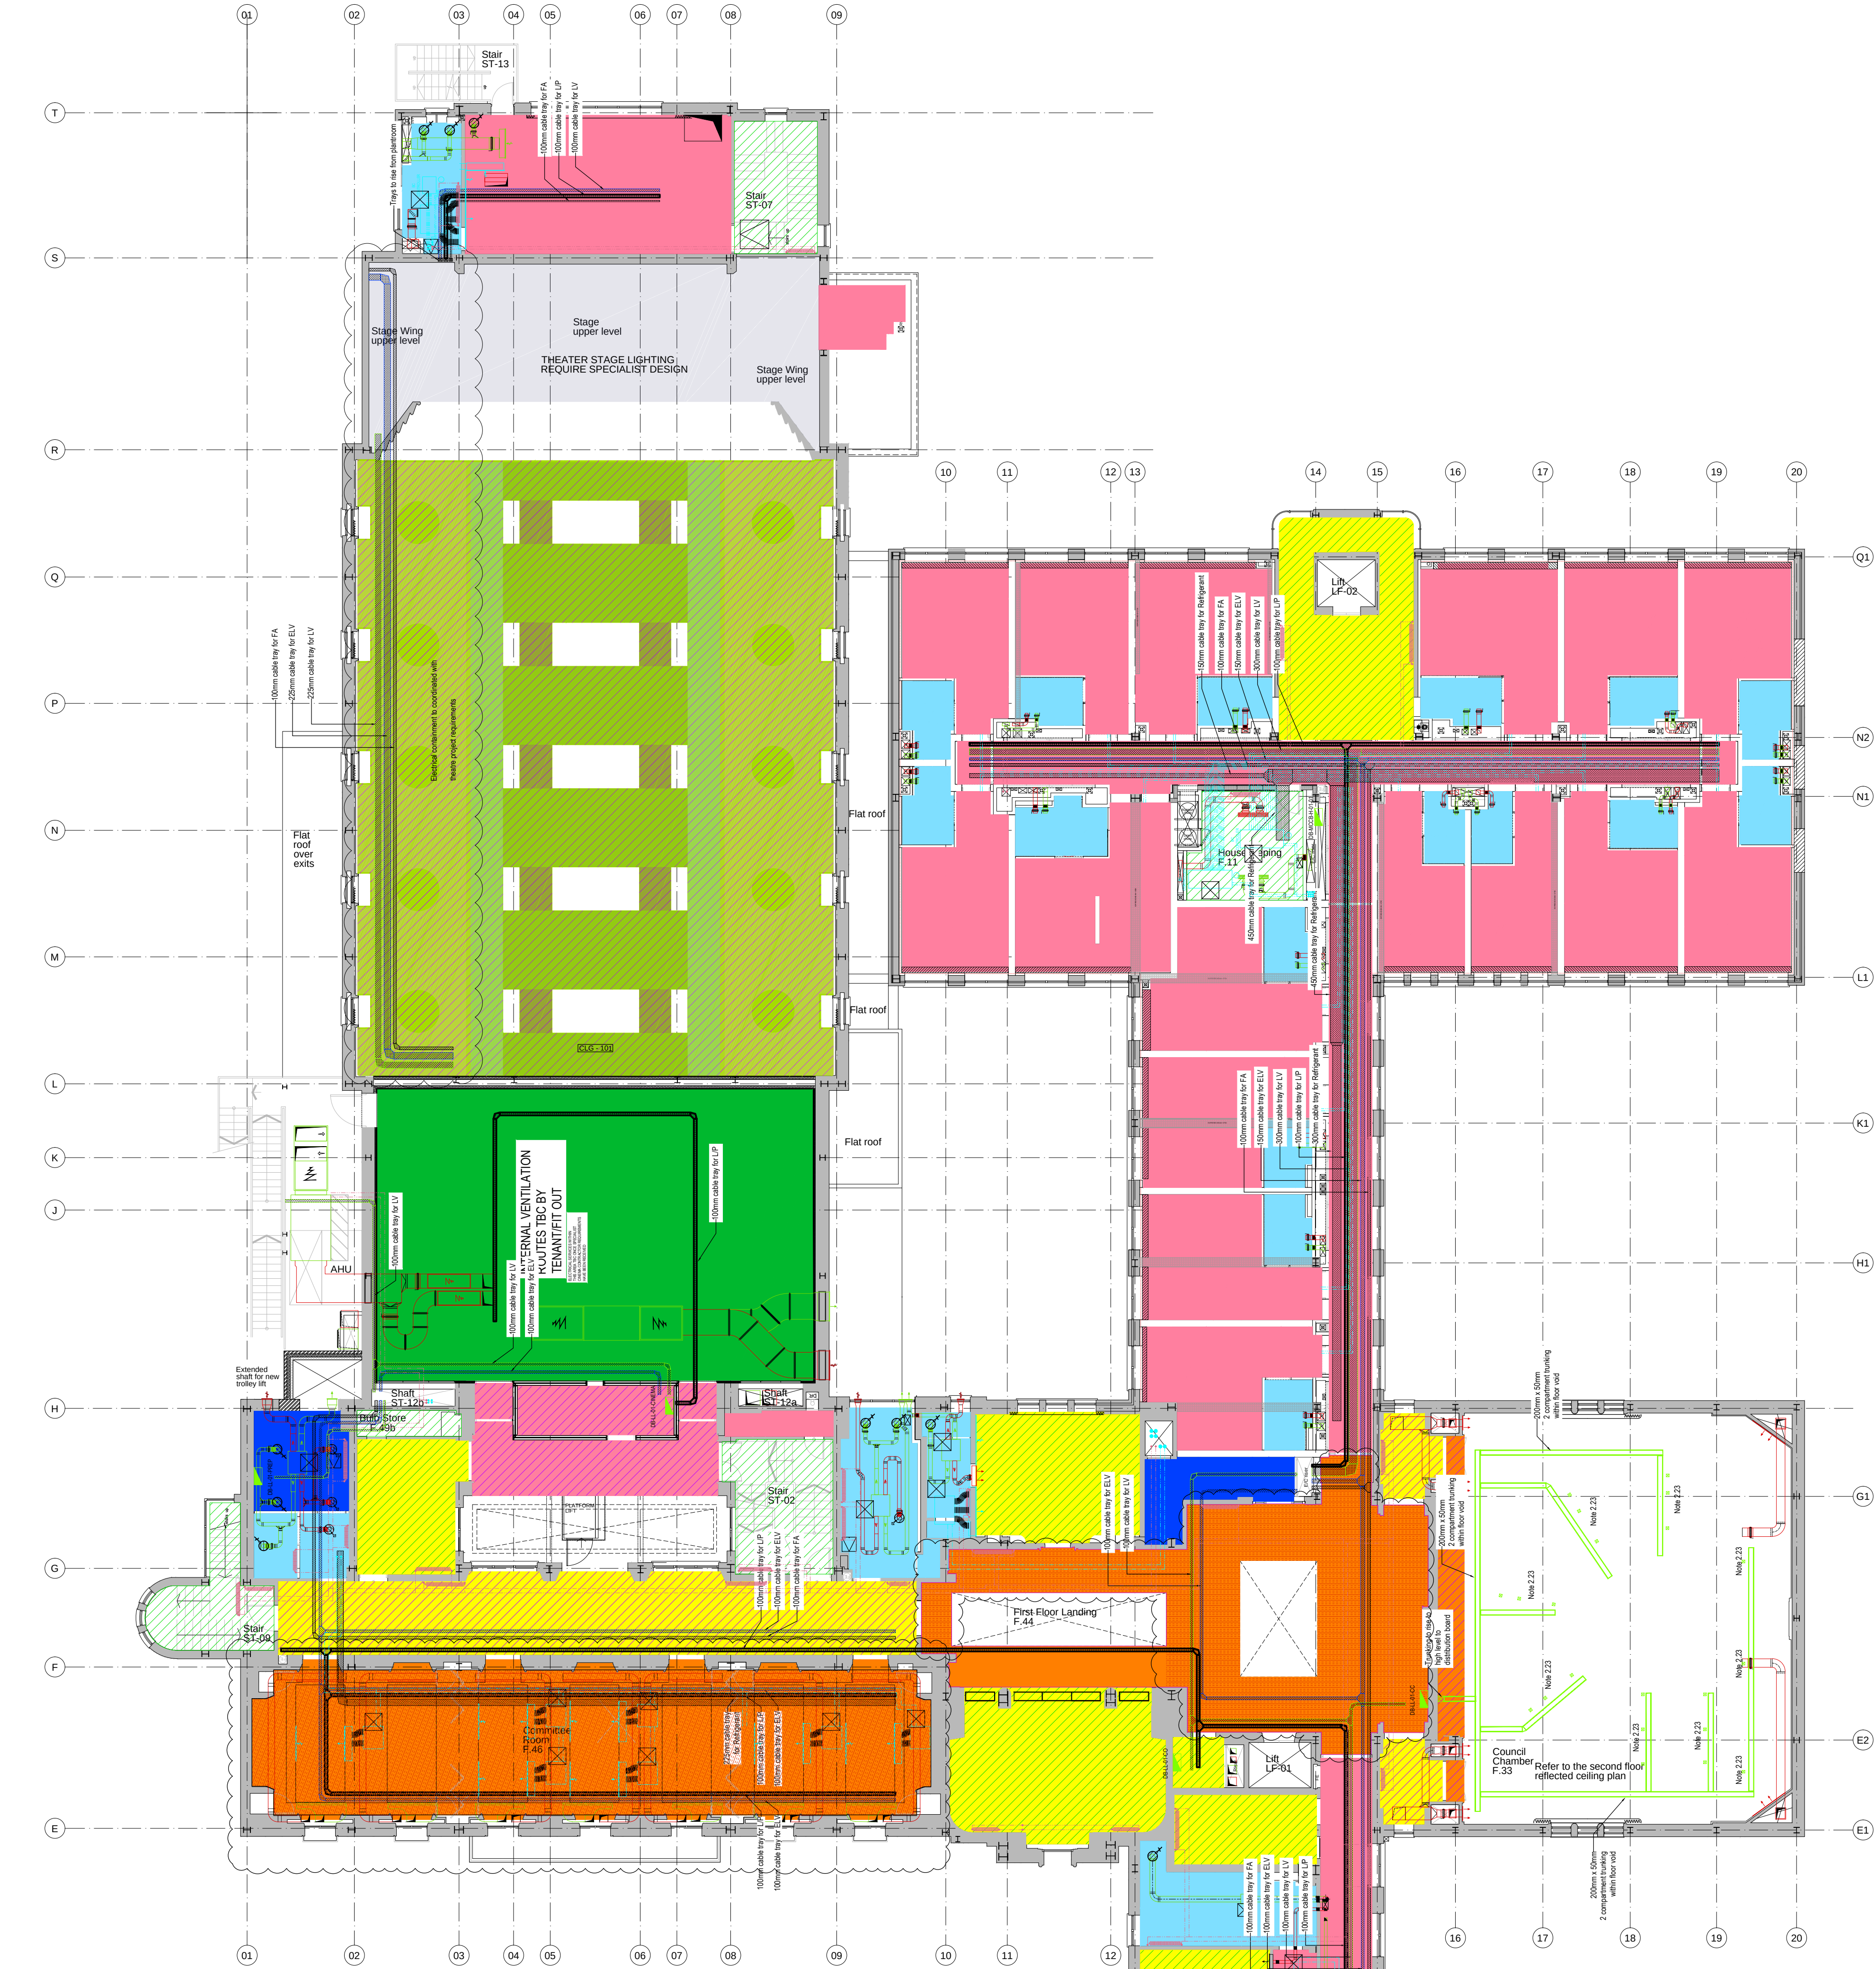

CEILING TYPES:


REFURBISHMENT OF EXISTING

- ALT-761: STRUCTURAL SLAB ABOVE
- ALT-762: EXISTING PLASTERBOARD CEILING
- ALT-765: EXISTING FIBROUS PLASTER CEILING
- ALT-851: EXISTING METAL CEILING PANELS


NEW CEILINGS & FINISHES

- CLG-101: PLASTERBOARD CEILING, SINGLE BOARDED
- CLG-103: PLASTERBOARD CEILING, DOUBLE BOARDED
- CLG-105: PLASTERBOARD CEILING, SINGLE BOARDED (HUMID CONDITION)

- CLG-107: PLASTERBOARD CEILING, DOUBLE BOARD (HUMID CONDITION)
- CLG-108: PLASTERBOARD CEILING, ACOUSTIC
- CLG-801: FIBROUS PLASTER CEILING
- LIN-105: TIMBER BOARDING
- PLS-205: ACOUSTIC PLASTER CEILING
- PLS-101: BOARD FINISH GYPSUM PLASTER
- PLS-105: GYPSUM PLASTER (APPLIES TO ALL EXISTING CEILINGS)
- PT-101: PAINTED CEILING (APPLIES TO ALL CLG PLASTERBOARD AND FIBROUS PLASTER TYPES)
- AREAS OF EXISTING CEILINGS TO BE REMOVED AND REINSTATED FOR SERVICES

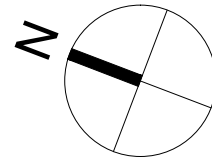

KEYPLAN

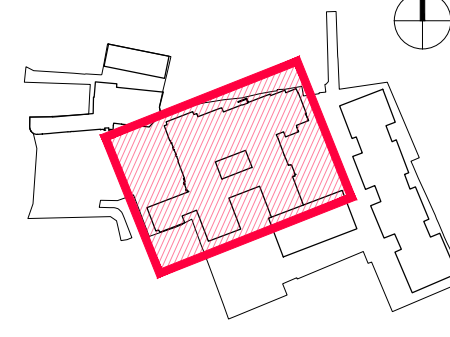

PROPOSED FIRST FLOOR CEILING FINISHES PLAN

REVISION NOTES			
P1	24.02.2020	JH	PRELIMINARY ISSUE
P2	16.07.2020	JH	MINOR ADJUSTMENTS TO GA LAYOUT
C1	24.09.2020	JH	ISSUED FOR CONSTRUCTION
C2	02.08.2022	AC	ADDED REMOVE AND RE INSTATE AREAS
C3	02.09.2022	AC	SUPERIMPOSED WHITECODE SERVICES



CONSTRUCTION

© KDS & Associates Ltd
No part of this drawing may be reproduced without written consent.
All contractors must visit site and be responsible for taking and checking all dimensions relating to this work.
Do not scale from this drawing.

PROJECT / DRAWING TITLE
**HORNSEY TOWN HALL
TOWN HALL & BROADWAY ANNEX
LONDON N8 9JJ**


DRAWING TITLE
**TOWN HALL
CEILING FINISHES PLAN
FIRST FLOOR**

DATE / DRAWN BY
24.02.20 JH

SCALE
1:125 @A1

PROJECT / DRAWING NO
3670-KDS-TH-01-DR-A-35-2311

REV
C3

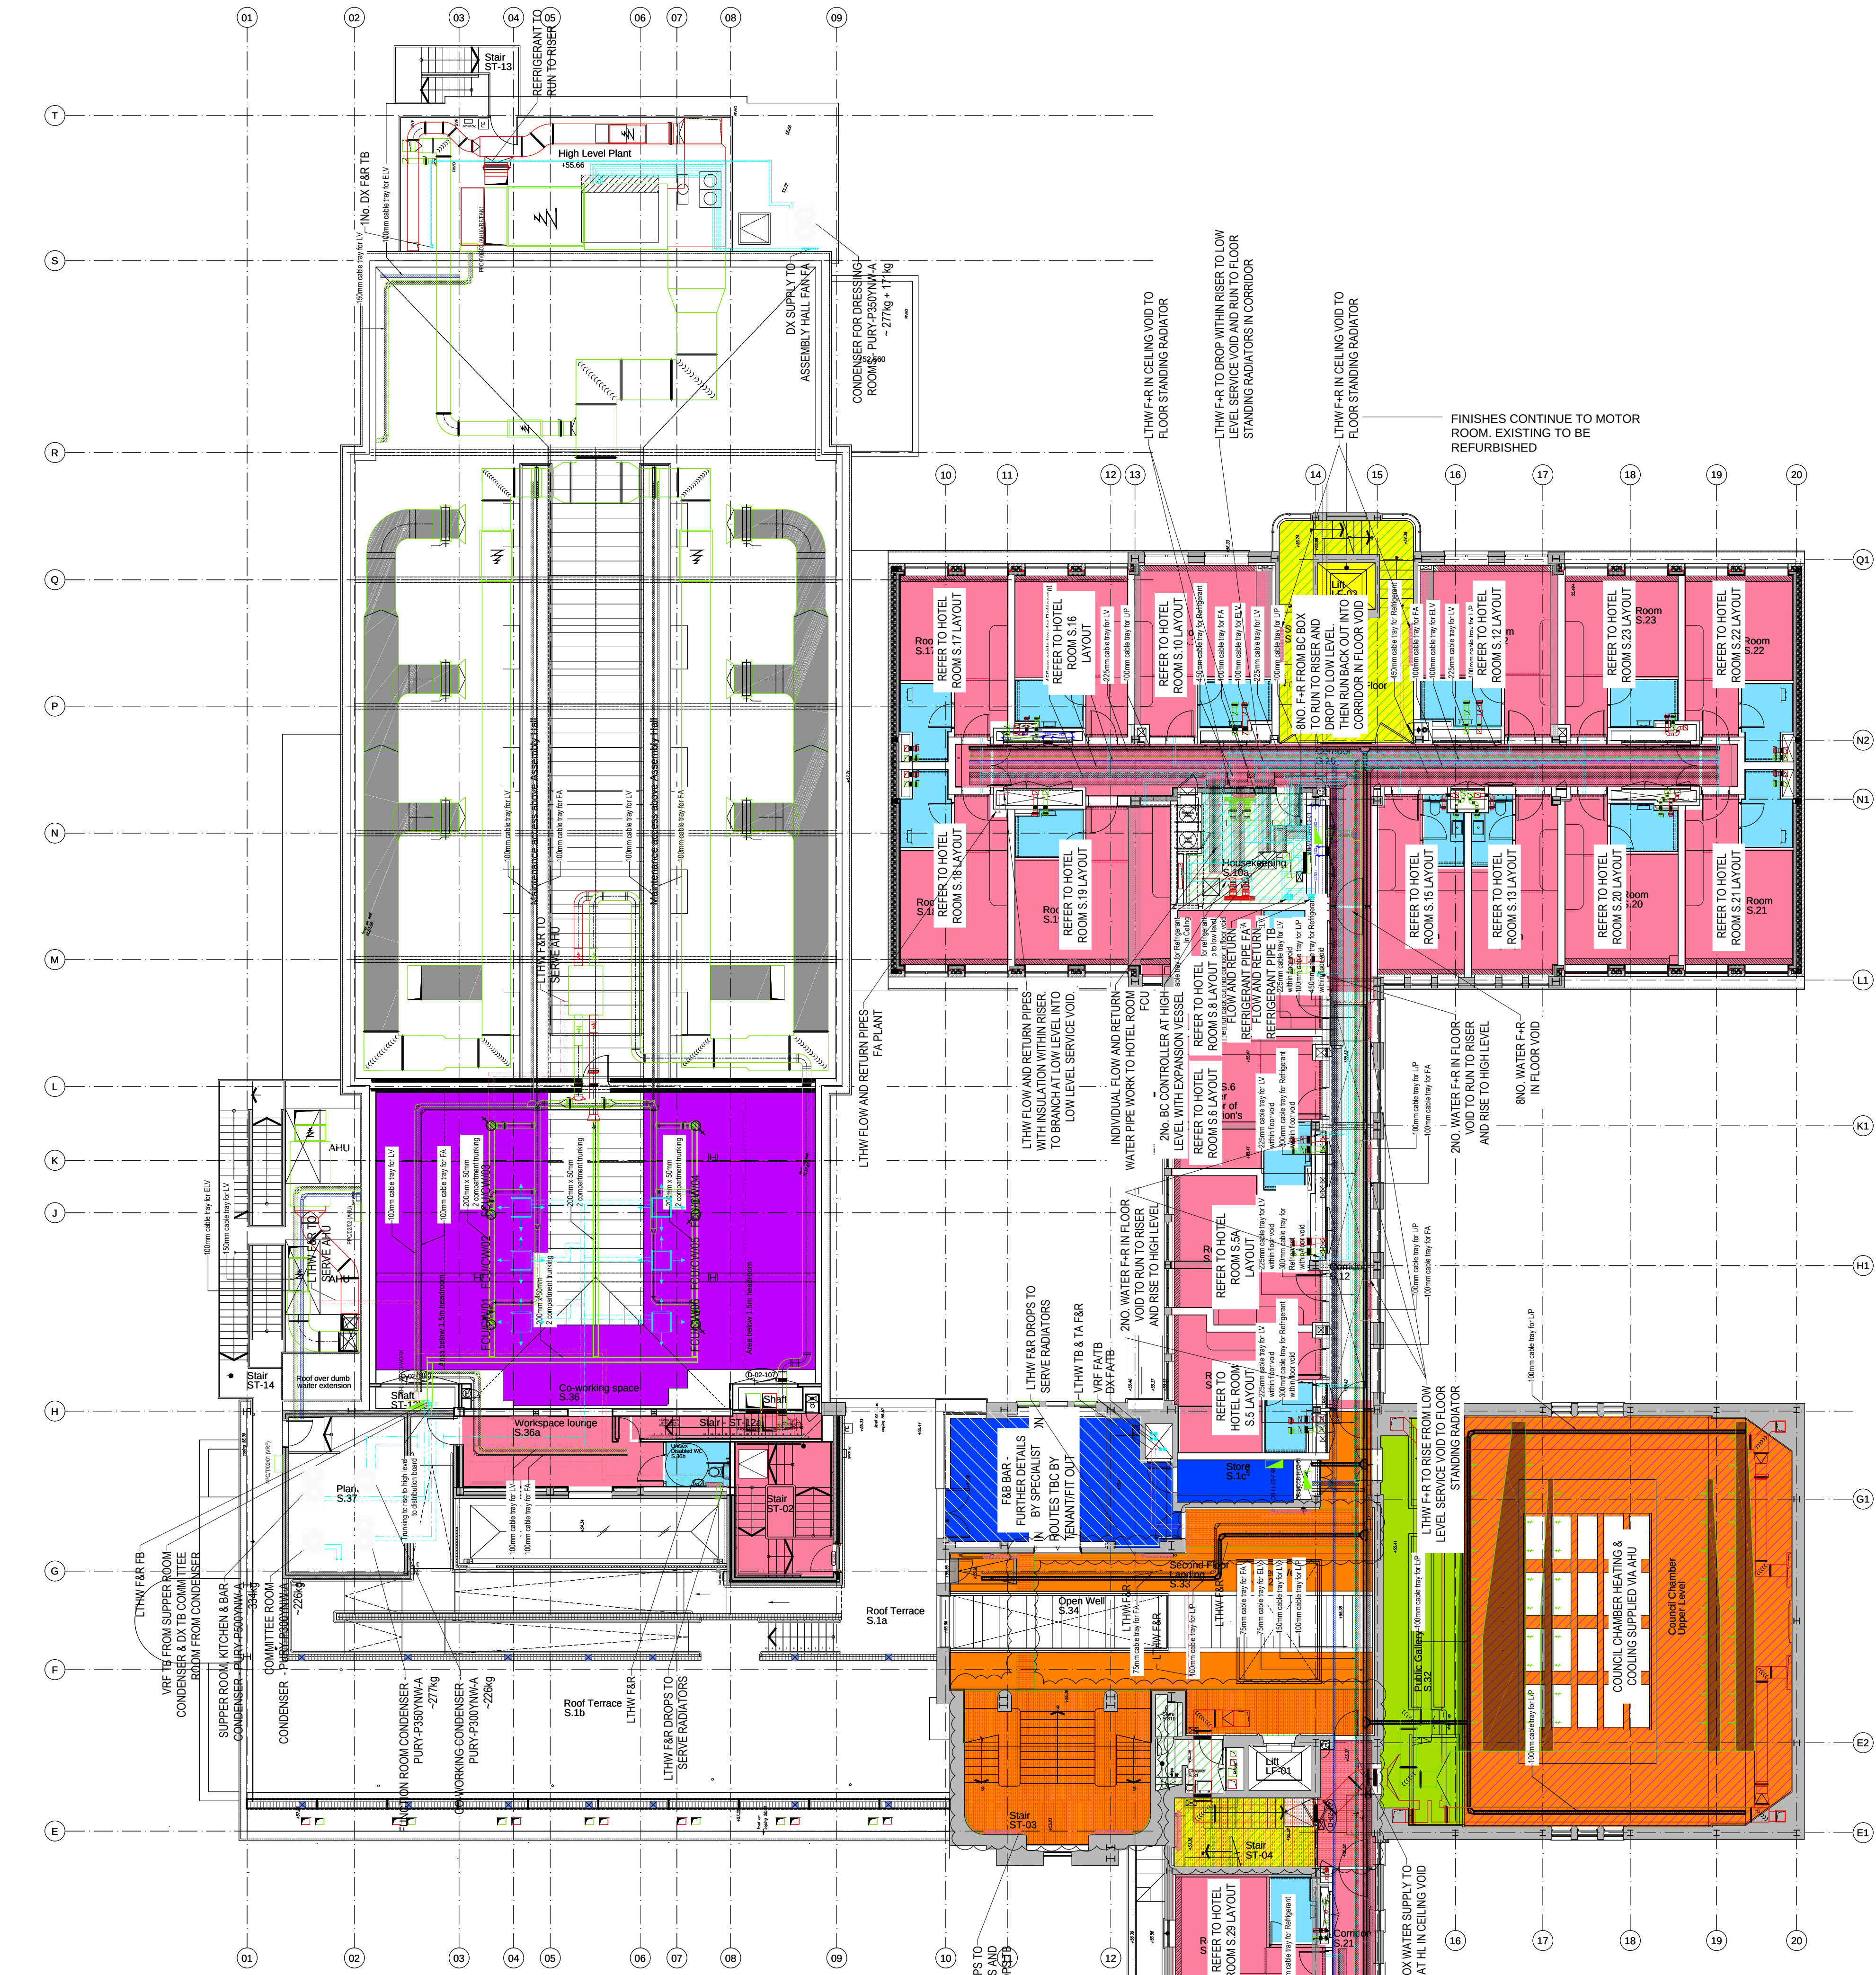

CEILING TYPES:


REFURBISHMENT OF EXISTING

- ALT-761: STRUCTURAL SLAB ABOVE
- ALT-762: EXISTING PLASTERBOARD CEILING
- ALT-765: EXISTING FIBROUS PLASTER CEILING
- ALT-851: EXISTING METAL CEILING PANELS


NEW CEILINGS & FINISHES

- CLG-101: PLASTERBOARD CEILING, SINGLE BOARDED
- CLG-103: PLASTERBOARD CEILING, DOUBLE BOARDED
- CLG-105: PLASTERBOARD CEILING, SINGLE BOARDED (HUMID CONDITION)

- CLG-107: PLASTERBOARD CEILING, DOUBLE BOARD (HUMID CONDITION)
- CLG-108: PLASTERBOARD CEILING, ACOUSTIC
- CLG-801: FIBROUS PLASTER CEILING
- LIN-105: TIMBER BOARDING
- PLS-205: ACOUSTIC PLASTER CEILING
- PLS-101: BOARD FINISH GYPSUM PLASTER
- PLS-105: GYPSUM PLASTER (APPLIES TO ALL EXISTING CEILINGS)
- PT-101: PAINTED CEILING (APPLIES TO ALL CLG PLASTERBOARD AND FIBROUS PLASTER TYPES)
- AREAS OF EXISTING CEILINGS TO BE REMOVED AND REINSTATED FOR SERVICES

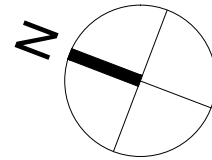

KEYPLAN

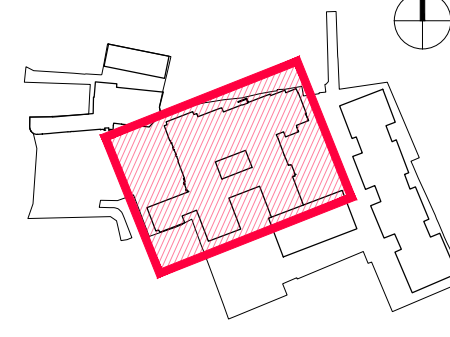

PROPOSED SECOND FLOOR CEILING FINISHES PLAN

REVISION NOTES		
P1	24.02.2020	JH PRELIMINARY ISSUE
P2	16.07.2020	JH MINOR ADJUSTMENT TO GA LAYOUT
C1	24.09.2020	JH ISSUED FOR CONSTRUCTION
C2	02.08.2022	AC ADDED REMOVE AND RE-INSTATE AREAS
C3	02.09.2022	AC SUPERIMPOSED WHITECODE SERVICES



CONSTRUCTION

© KDS & Associates Ltd
No part of this drawing may be reproduced without written consent.
All contractors must visit site and be responsible for taking and checking all dimensions relating to this work.
Do not scale from this drawing.

PROJECT / DRAWING TITLE
HORNSEY TOWN HALL
TOWN HALL & BROADWAY ANNEX
LONDON N8 9JJ

DRAWING TITLE
TOWN HALL
CEILING FINISHES PLAN
SECOND FLOOR

DATE / DRAWN BY
24.02.20 JH

PROJECT / DRAWING NO
3670-KDS-TH-02-DR-A-35-2312

SCALE
1:125 @A1

REV
C3