



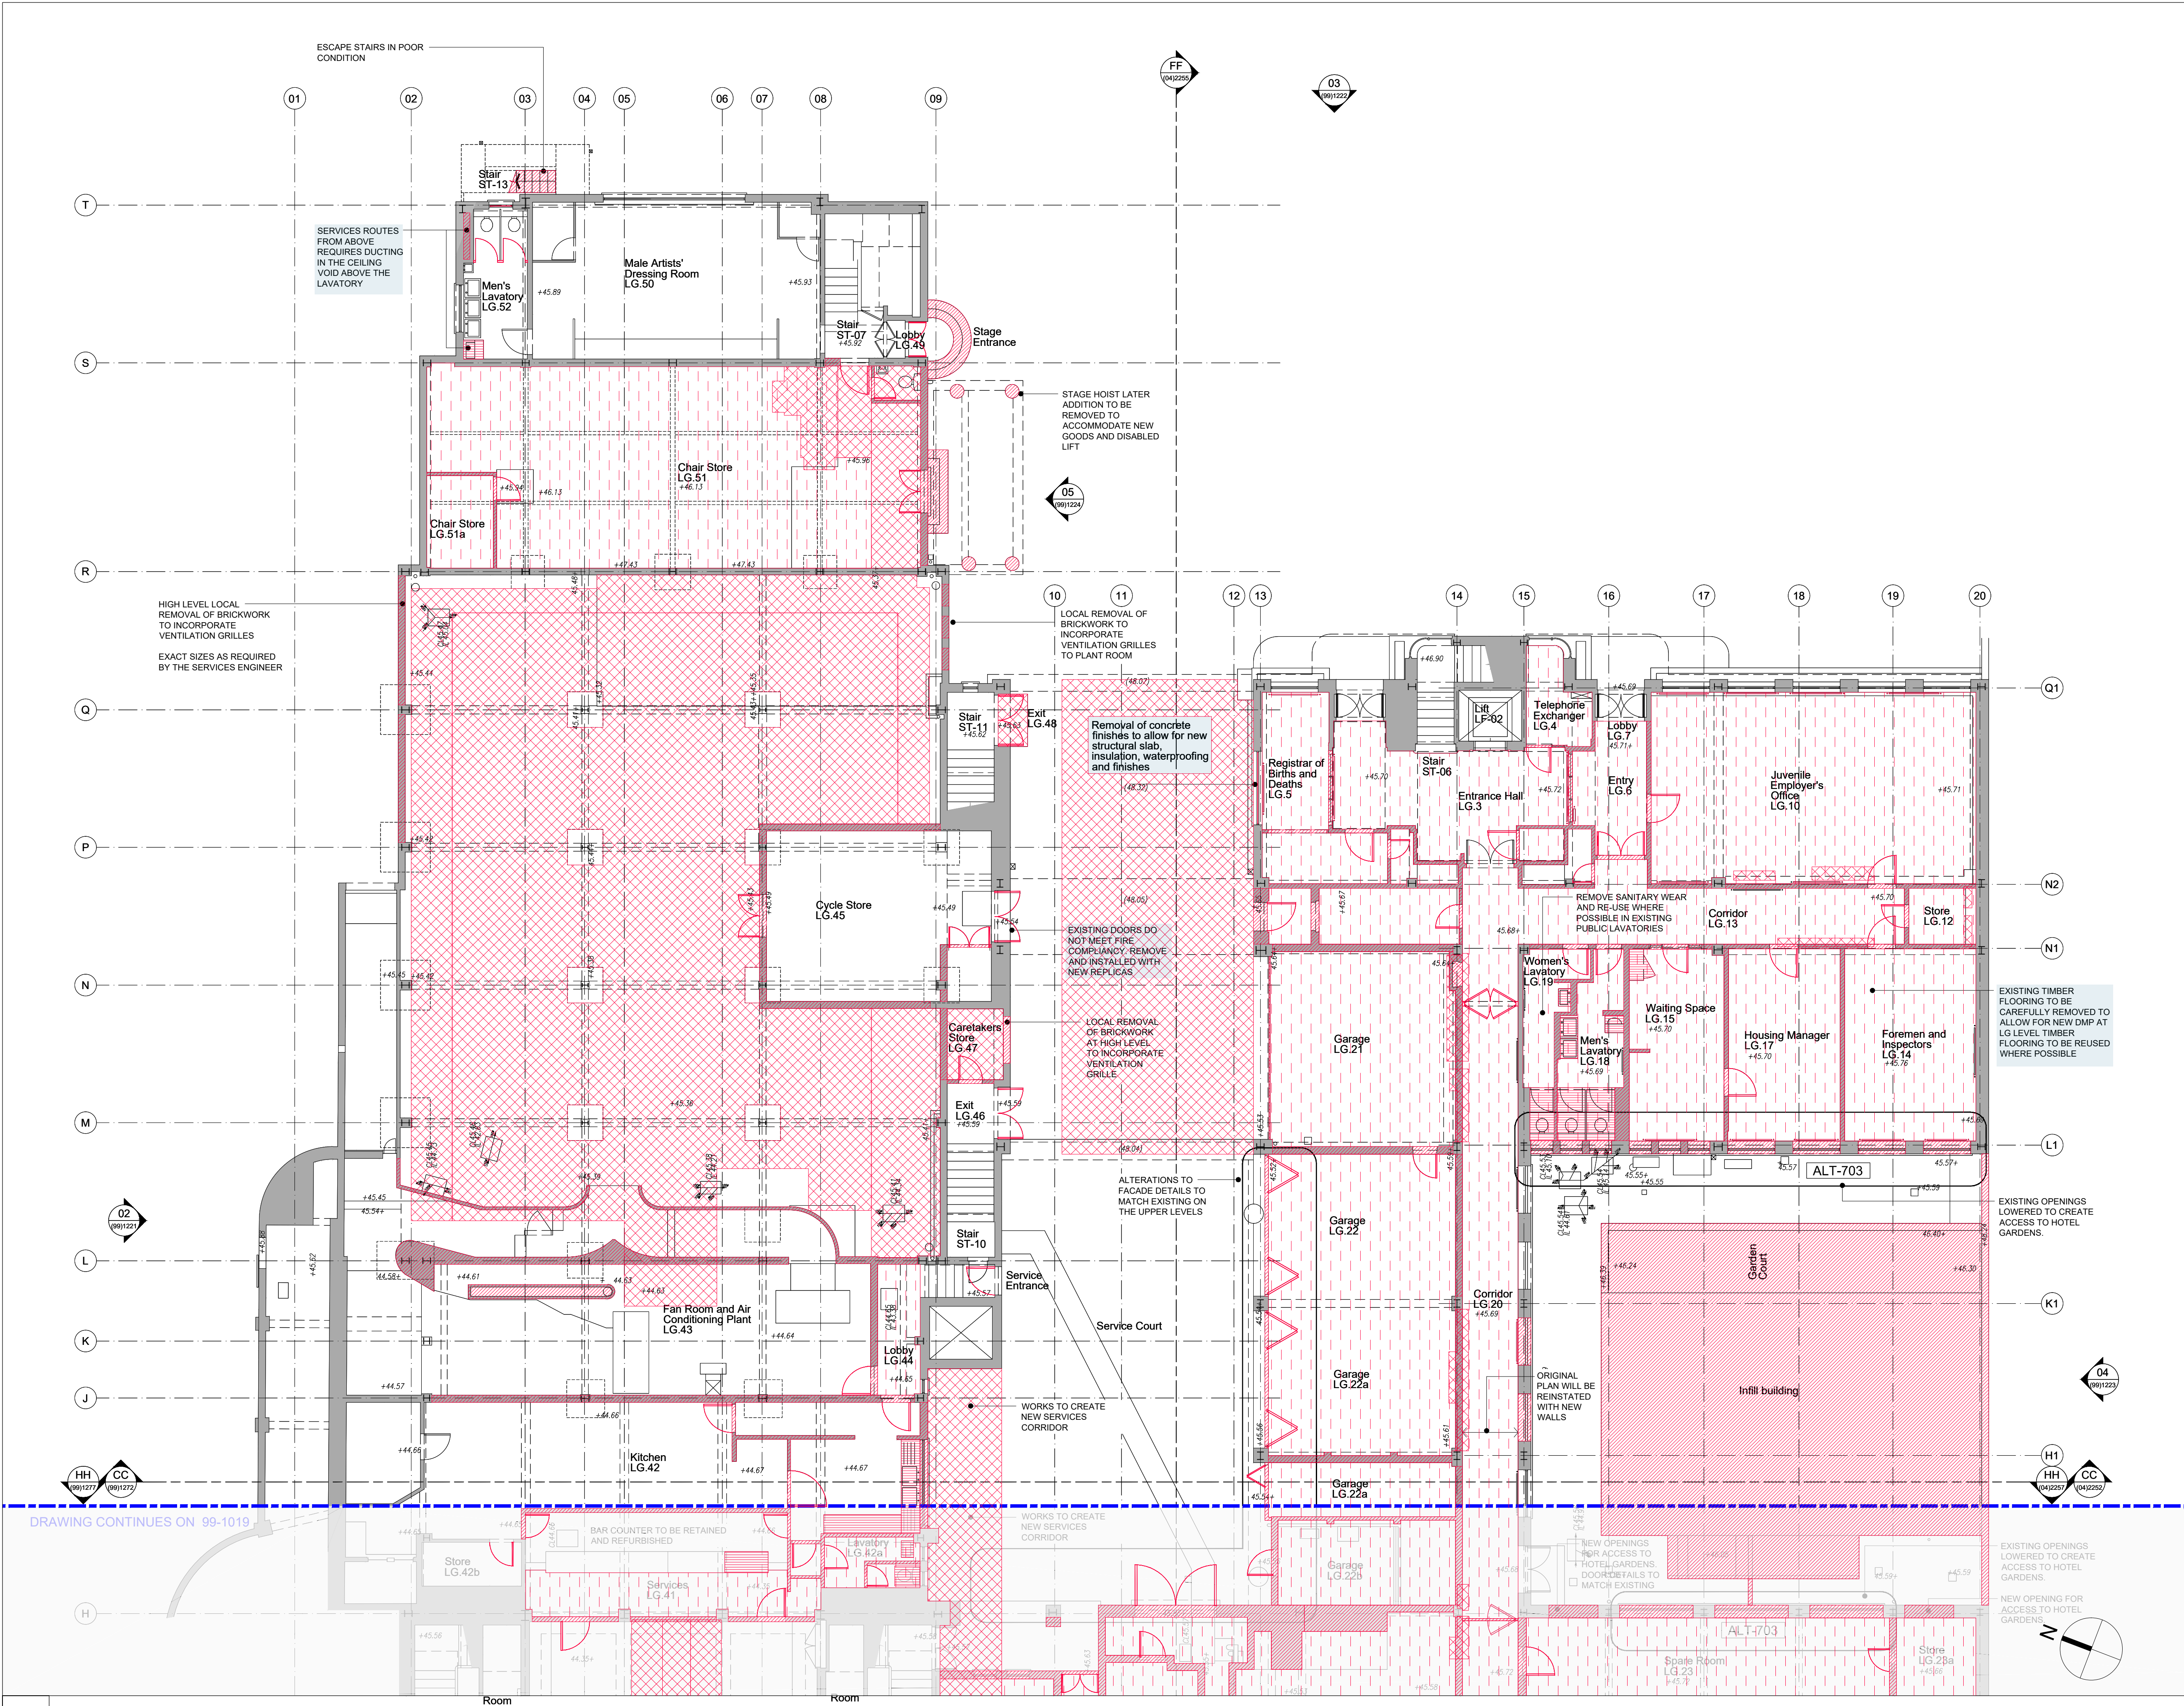

KDS & Associates Ltd
No part of this drawing may be reproduced without written consent.
All contractors must visit site and be responsible for taking and checking all dimensions relating to this work.
Do not scale from this drawing.

REVISION NOTES			
P1	16.09.2019	JH	PRELIMINARY ISSUE
C1	14.02.2020	JH	ISSUED FOR CONSTRUCTION

- KEY**
- INDICATES EXISTING TO BE RETAINED, REFURBISHED AND/OR REPURPOSED
 - ALT-701** REMOVAL OF EXISTING
 - INDICATES EXISTING FIXTURES TO BE REMOVED, WHERE THESE ARE RELOCATED AND/OR REUSED, THIS IS ANNOTATED ON THE DRAWINGS
 - INDICATES SECTION OF WALL TO BE REMOVED
 - INDICATES EXCAVATION OR LOWERING OF SLAB AND/OR FFL
 - INDICATES FINISHES TO BE REMOVED AND REPLACED WITH NEW
 - ALT-703** ENLARGEMENT OF EXISTING WINDOW OPENINGS
- FOR DEMOLITION INFORMATION IN SECTION, PLEASE REFER TO THE PLANS A-99-1018 TO A-99-1027
- DETAILS OF PLANT AND SERVICES STRIP-OUT BY SERVICES ENGINEER. ALL EXISTING RAIN WATER PIPES, INTERNAL AND EXTERNAL ARE TO BE REMOVED AND REPLACED.
- HERITAGE ITEMS UNCOVERED IN DEMOLITION OR STRIP OUT TO BE PUT FORWARD TO THE ARCHITECT AND/OR HERITAGE CONSULTANT
- PENETRATIONS THROUGH THE LOWER GROUND SLAB TO BELOW GROUND DRAINAGE INDICATED AS ZONE WITHIN A GIVEN RISER POSITION OF THESE PENETRATIONS SUBJECT TO M&E DESIGN. DAMP PROOF MEMBRANE TO BE APPLIED TO SUB-FLOOR

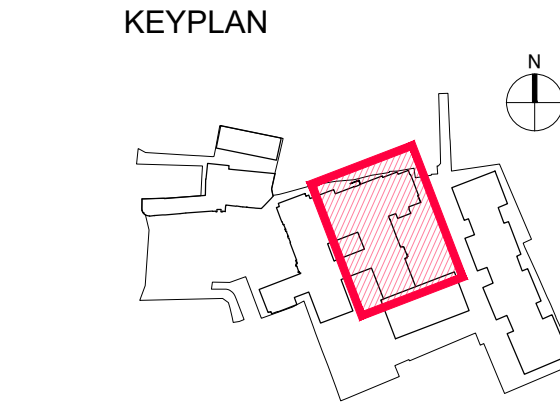

ARDMORE CONSTRUCTION LTD
6 WHARF STUDIOS,
28 WHARF ROAD,
LONDON, N1 7GR
TEL: 0208-344 0300
www.ardmoregroup.co.uk

KDS ASSOCIATES LTD
TECHNICAL • ARCHITECTURAL • MANAGEMENT • CONSULTANTS
101 THE BLACKFRIARS FOUNDRY
156 BLACKFRIARS ROAD
LONDON SE1 6EN
0203 355 0775
www.kdsassociates.co.uk

CONSTRUCTION

PROJECT / DRAWING TITLE
**HORNSEY TOWN HALL
TOWN HALL & BROADWAY ANNEX
LONDON N8 9JJ**


DRAWING TITLE
**TOWN HALL DEMOLITION PLAN
LOWER GROUND FLOOR (EAST)**

DATE / DRAWN BY
04.09.19 JH

PROJECT / DRAWING NO
3670-KDS-TH-LG-DR-A-99-1019


SCALE
1:100 @A1

REV
C1

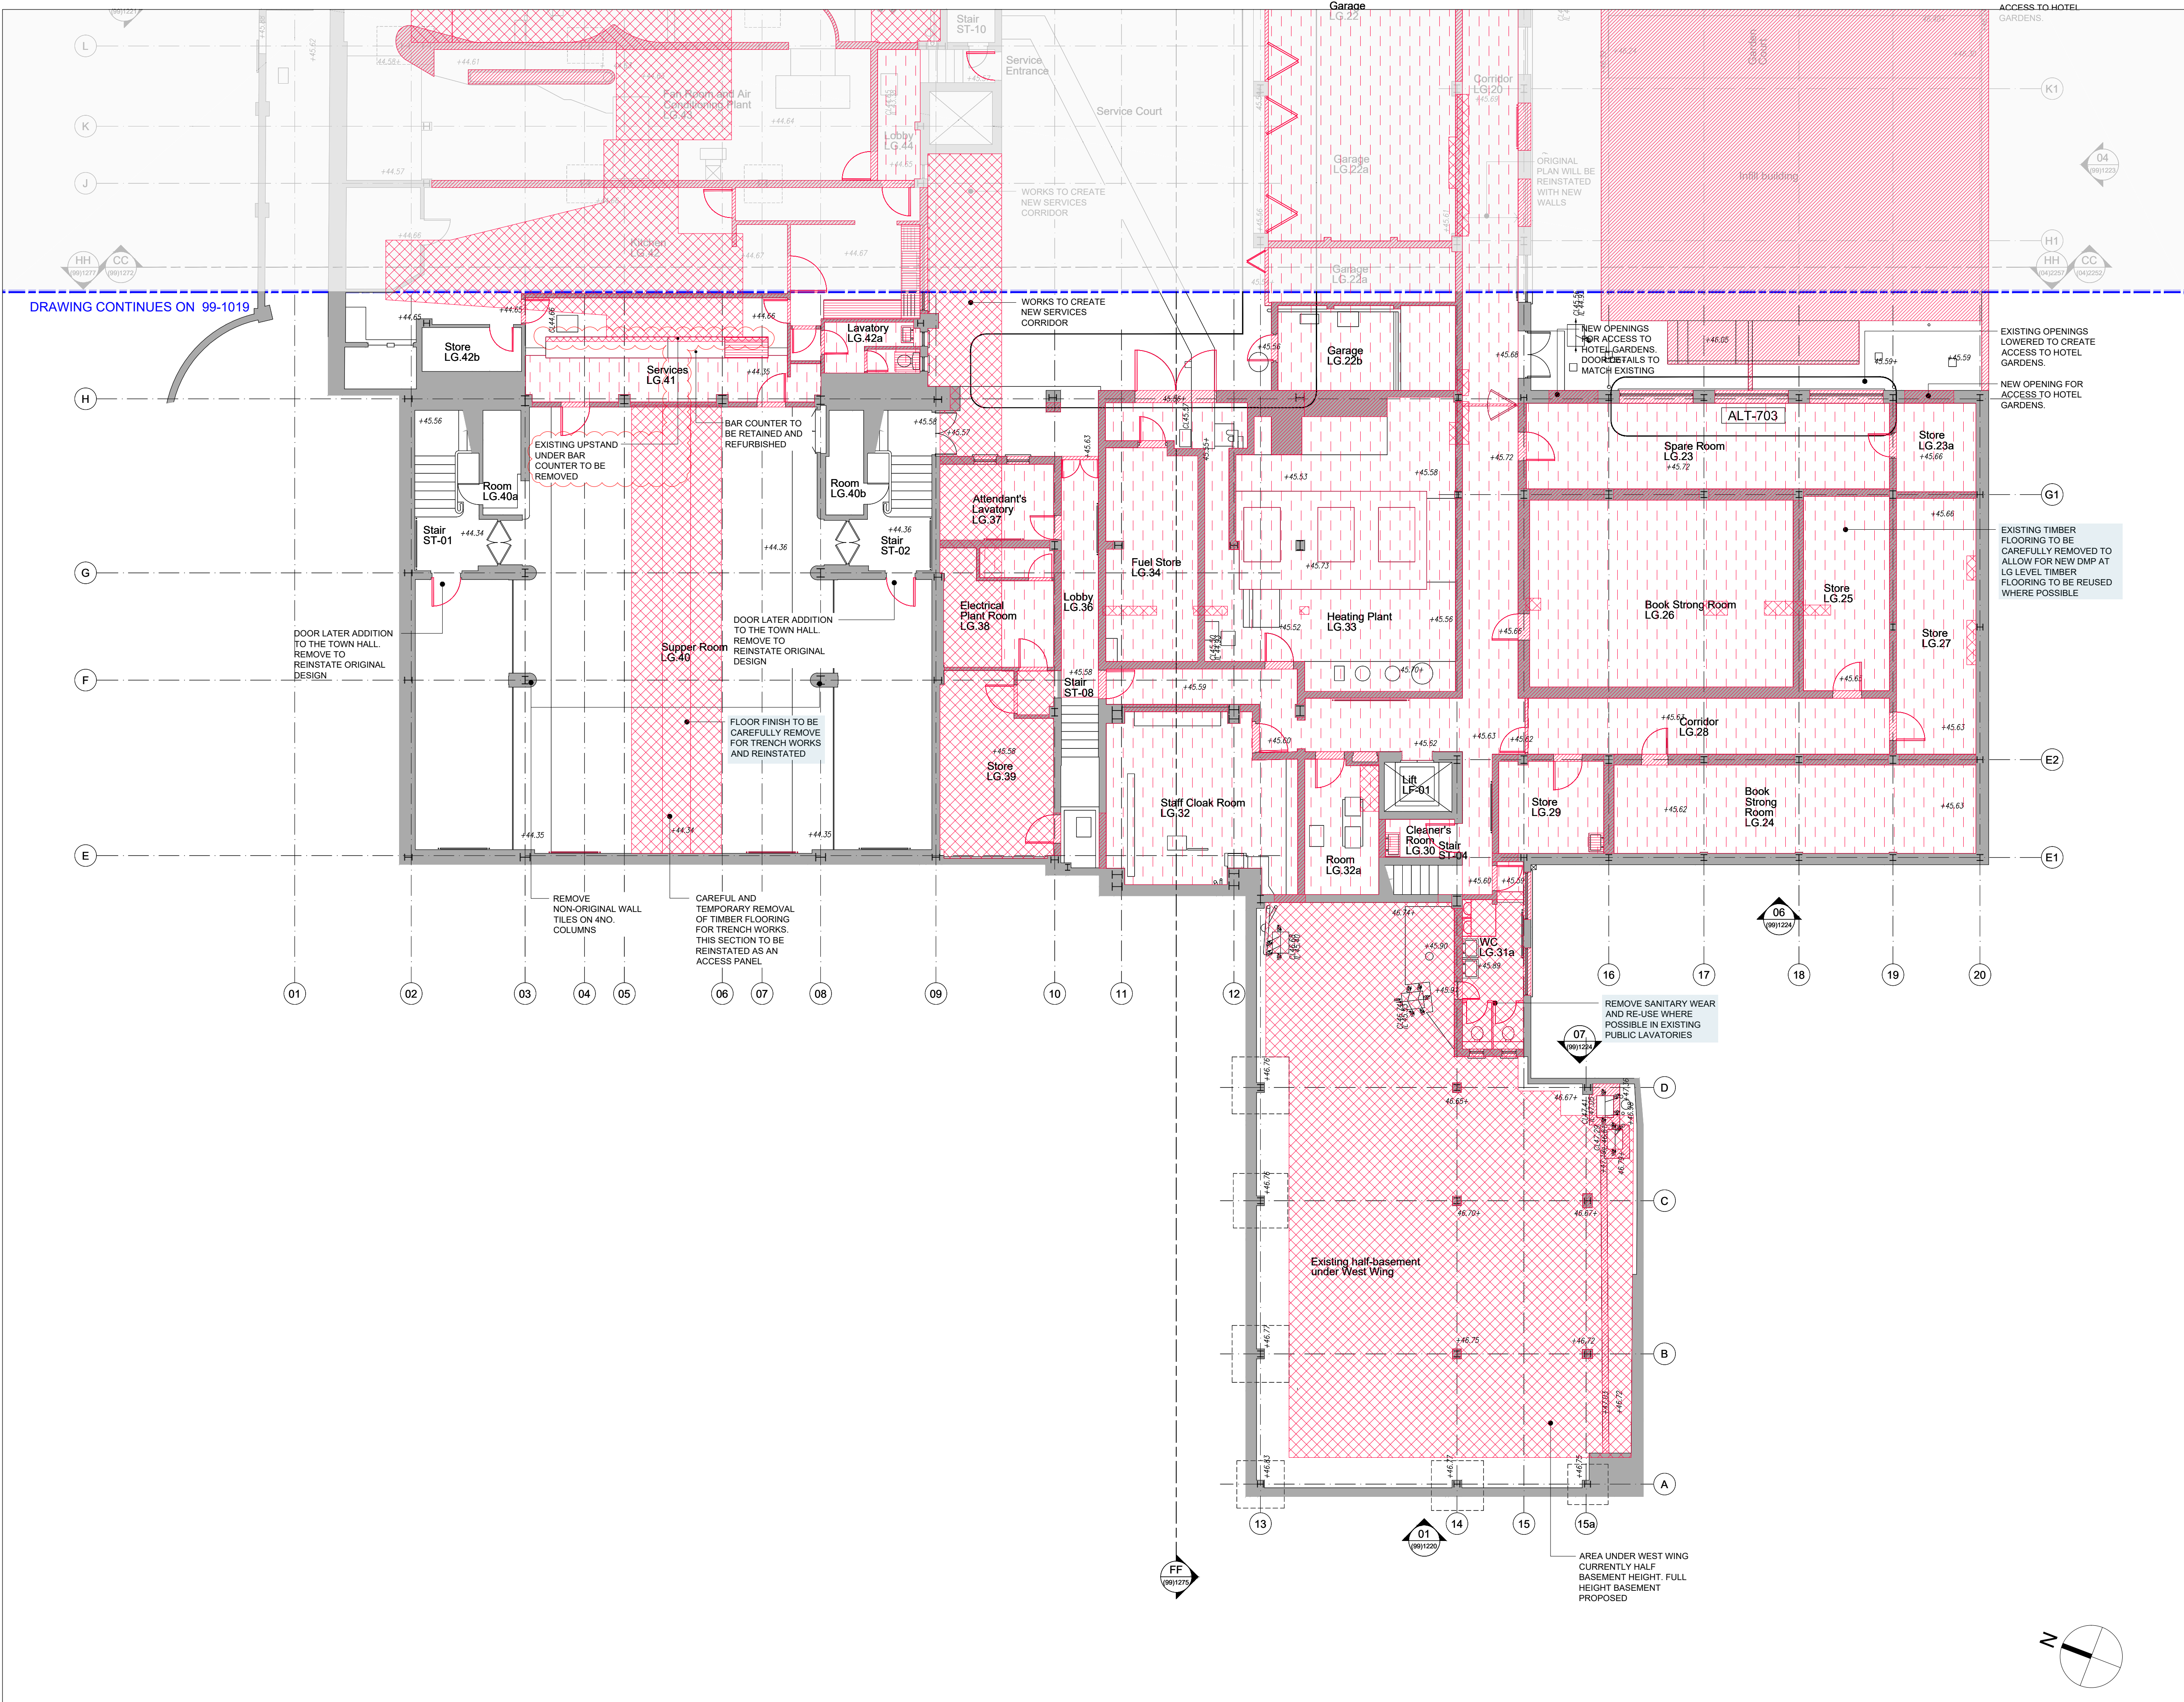

© KDS & Associates Ltd			
No part of this drawing may be reproduced without written consent.			
All contractors must visit site and be responsible for taking and checking all dimensions relating to this work.			
Do not scale from this drawing.			
REVISION NOTES			
P1	16.09.2019	JH	PRELIMINARY ISSUE
C1	14.02.2020	JH	ISSUED FOR CONSTRUCTION
C2	10.02.2021	JH	UPSTAND UNDER BAR COUNTER TO BE REMOVED

- KEY**
- INDICATES EXISTING TO BE RETAINED, REFURBISHED AND/OR REPURPOSED
 - ALT-701 REMOVAL OF EXISTING
 - INDICATES EXISTING FIXTURES TO BE REMOVED, WHERE THESE ARE RELOCATED AND/OR REUSED, THIS IS ANNOTATED ON THE DRAWINGS
 - INDICATES SECTION OF WALL TO BE REMOVED
 - INDICATES EXCAVATION OR LOWERING OF SLAB AND/OR FFL
 - INDICATES FINISHES TO BE REMOVED AND REPLACED WITH NEW
 - ALT-703 ENLARGEMENT OF EXISTING WINDOW OPENINGS
- FOR DEMOLITION INFORMATION IN SECTION, PLEASE REFER TO THE PLANS A-99-1018 TO A-99-1027
- DETAILS OF PLANT AND SERVICES STRIP-OUT BY SERVICES ENGINEER. ALL EXISTING RAIN WATER PIPES, INTERNAL AND EXTERNAL ARE TO BE REMOVED AND REPLACED.
- HERITAGE ITEMS UNCOVERED IN DEMOLITION OR STRIP OUT TO BE PUT FORWARD TO THE ARCHITECT AND/OR HERITAGE CONSULTANT
- PENETRATIONS THROUGH THE LOWER GROUND SLAB TO BELOW GROUND DRAINAGE INDICATED AS ZONE WITHIN A GIVEN RISER. POSITIONS OF THESE PENETRATIONS SUBJECT TO M&E DESIGN. DAMP PROOF MEMBRANE TO BE APPLIED TO SUB-FLOOR

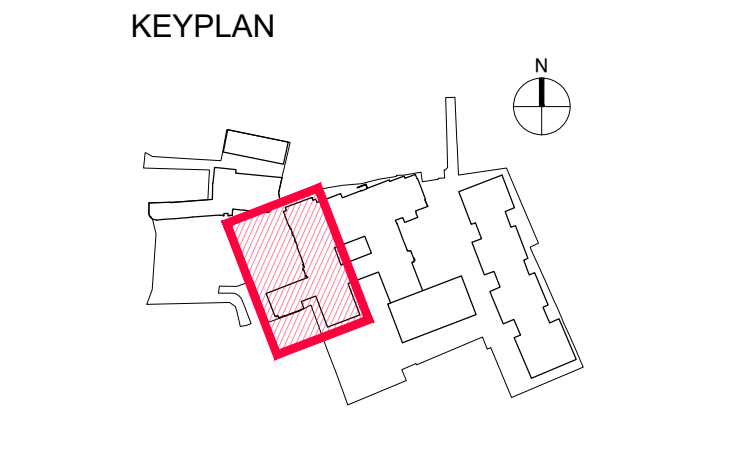



ARDMORE CONSTRUCTION LTD.
6 WHARF STUDIOS,
28 WHARF ROAD,
LONDON, N1 7GR
TEL: 0208-344 0300
www.ardmoregroup.co.uk

KDS ASSOCIATES LTD
TECHNICAL • ARCHITECTURAL • MANAGEMENT • CONSULTANTS

101 THE BLACKFRIARS FOUNDRY
156 BLACKFRIARS ROAD
LONDON SE1 6EN
0203 355 0775
www.kdsassociates.co.uk

CONSTRUCTION

PROJECT / DRAWING TITLE
**HORNSEY TOWN HALL
TOWN HALL & BROADWAY ANNEX
LONDON N8 9JJ**


DRAWING TITLE
**TOWN HALL DEMOLITION PLAN
LOWER GROUND FLOOR (WEST)**

DATE / DRAWN BY
04.09.19 JH

SCALE
1:100 @A1

PROJECT / DRAWING NO
3670-KDS-TH-LG-DR-A-99-1018

REV
C2

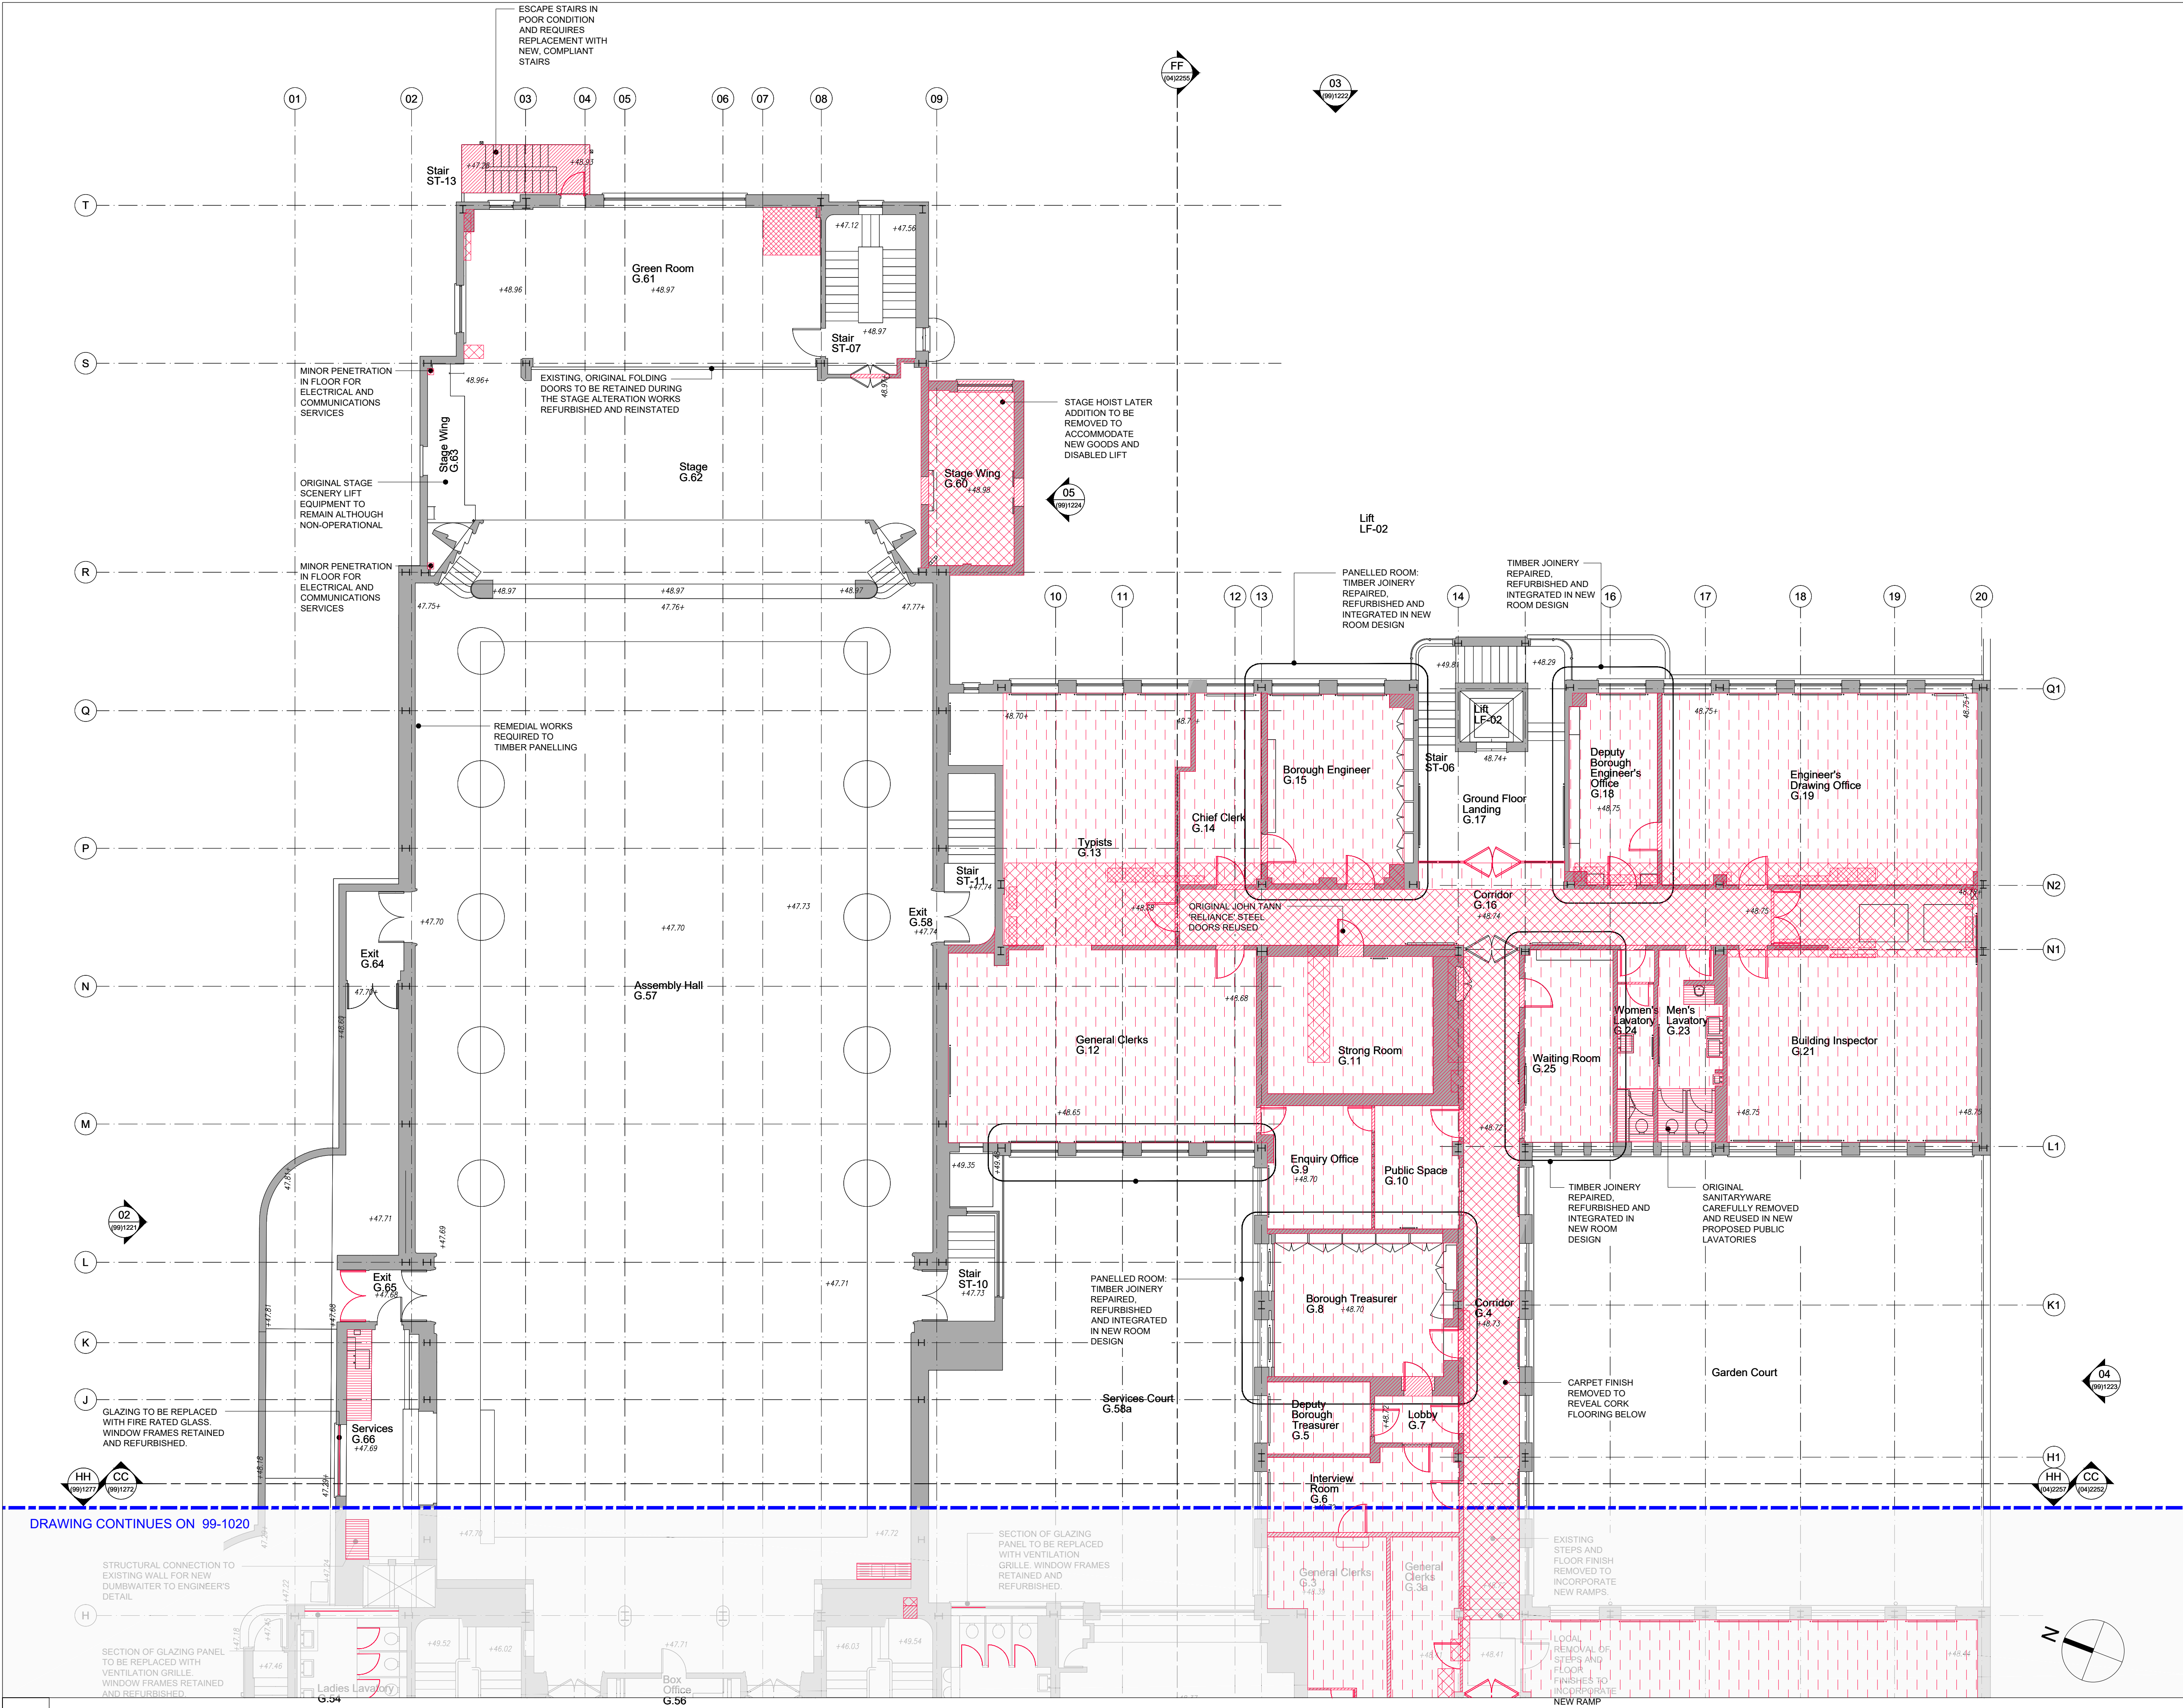

DEMOLITION PLAN - GROUND FLOOR EAST

© KDS & Associates Ltd
No part of this drawing may be reproduced without written consent.
All contractors must visit site and be responsible for taking and checking all dimensions relating to this work.
Do not scale from this drawing.

REVISION NOTES		
P1 16.09.2019	JH	PRELIMINARY ISSUE
C1 14.02.2020	JH	ISSUED FOR CONSTRUCTION

- KEY**
- INDICATES EXISTING TO BE RETAINED, REFURBISHED AND/OR REPURPOSED
 - ALT-701** REMOVAL OF EXISTING
 - INDICATES EXISTING FIXTURES TO BE REMOVED WHERE THESE ARE RELOCATED AND/OR REUSED. THIS IS ANNOTATED ON THE DRAWINGS
 - INDICATES SECTION OF WALL TO BE REMOVED
 - INDICATES EXCAVATION OR LOWERING OF SLAB AND/OR FFL
 - INDICATES FINISHES TO BE REMOVED AND REPLACED WITH NEW
 - ALT-703** ENLARGEMENT OF EXISTING WINDOW OPENINGS


FOR DEMOLITION INFORMATION IN SECTION, PLEASE REFER TO THE PLANS A-99-1018 TO A-99-1027

DETAILS OF PLANT AND SERVICES STRIP-OUT BY SERVICES ENGINEER. ALL EXISTING RAIN WATER PIPES, INTERNAL AND EXTERNAL ARE TO BE REMOVED AND REPLACED.

HERITAGE ITEMS UNCOVERED IN DEMOLITION OR STRIP OUT TO BE PUT FORWARD TO THE ARCHITECT AND/OR HERITAGE CONSULTANT

PENETRATIONS THROUGH THE LOWER GROUND SLAB TO BELOW GROUND DRAINAGE INDICATED AS ZONE WITHIN A GIVEN RISER. POSITIONS OF THESE PENETRATIONS SUBJECT TO M&E DESIGN. DAMP PROOF MEMBRANE TO BE APPLIED TO SUB-FLOOR

KEYPLAN

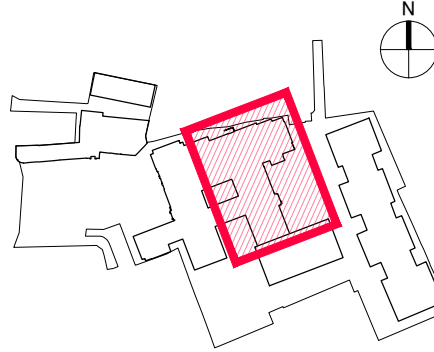

ARDMORE CONSTRUCTION LTD
6 WHARF STUDIOS,
28 WHARF ROAD,
LONDON, N1 7GR
TEL: 0208-344 0300
www.ardmoregroup.co.uk

KDS ASSOCIATES LTD
TECHNICAL • ARCHITECTURAL • MANAGEMENT • CONSULTANTS
101 THE BLACKFRIARS FOUNDRY
156 BLACKFRIARS ROAD
LONDON SE1 6EN
0203 355 0775
www.kdsassociates.co.uk

CONSTRUCTION

PROJECT / DRAWING TITLE
**HORNSEY TOWN HALL
TOWN HALL & BROADWAY ANNEX
LONDON N8 9JJ**


DRAWING TITLE
**TOWN HALL DEMOLITION PLAN
GROUND FLOOR (EAST)**

DATE / DRAWN BY
16.09.19 JH

PROJECT / DRAWING NO
3670-KDS-TH-00-DR-A-99-1021

SCALE
1:100@A1

REV
C1

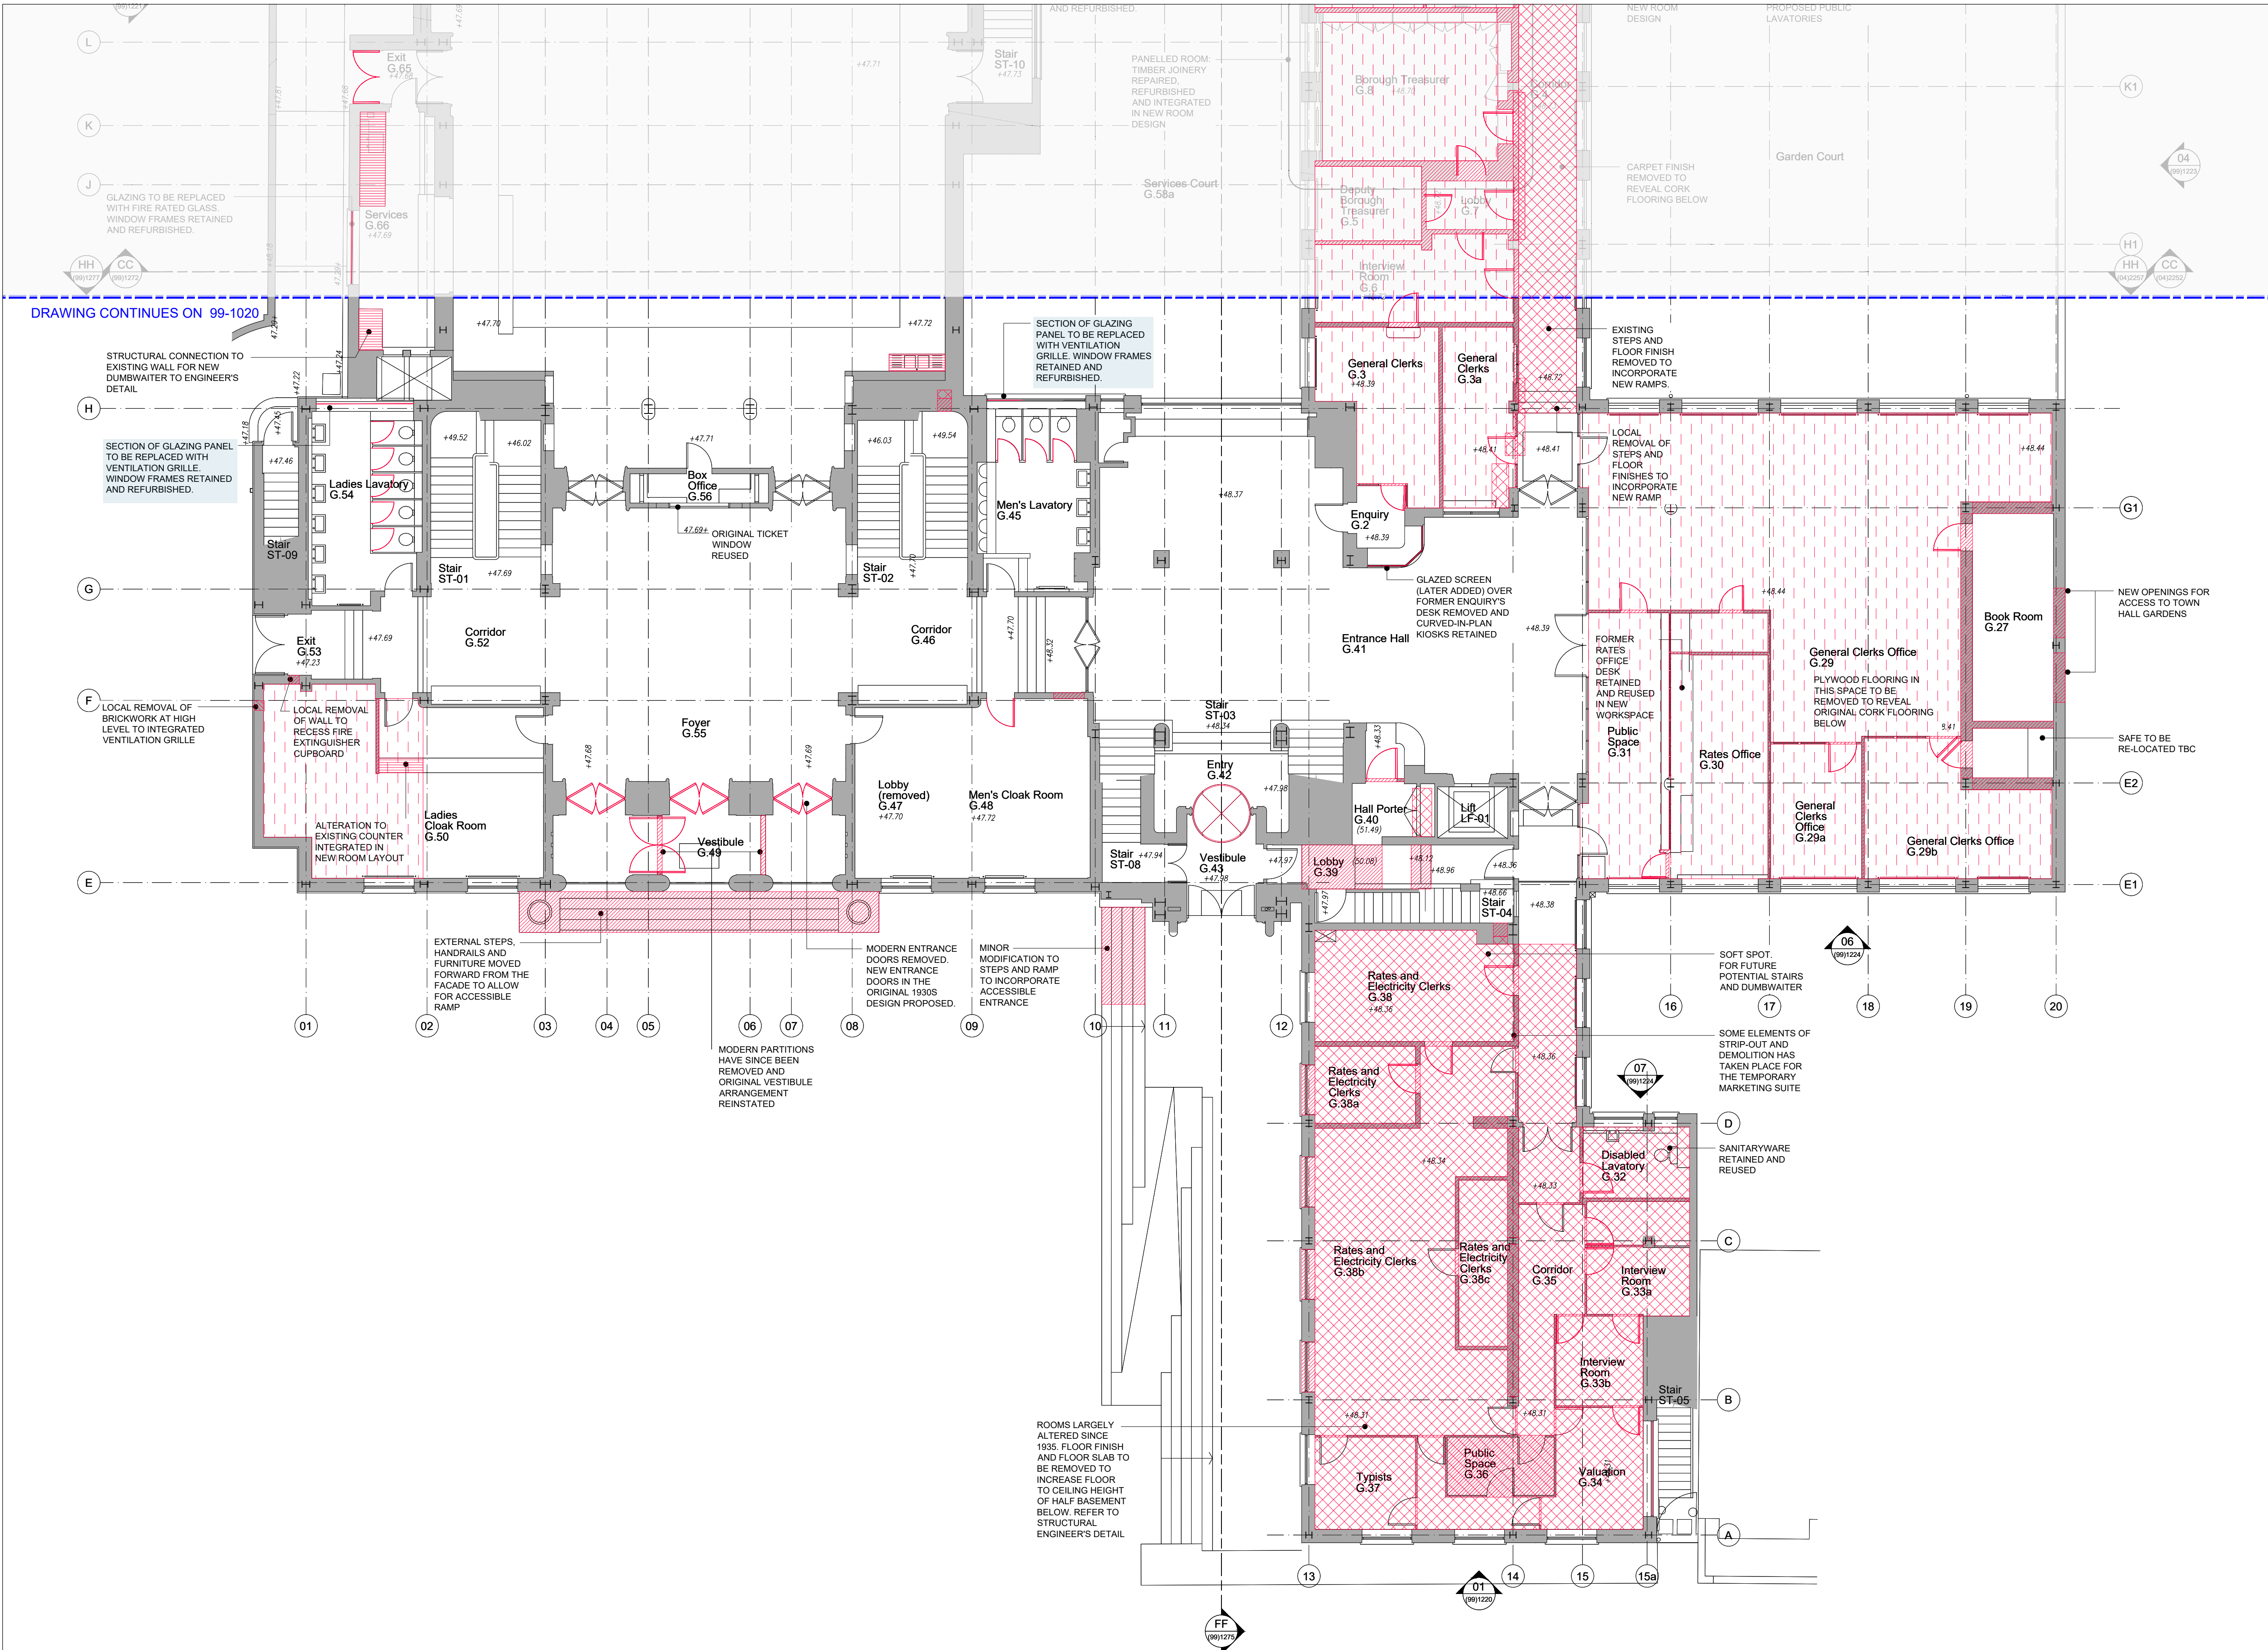

KDS & Associates Ltd
No part of this drawing may be reproduced without written consent.
All contractors must visit site and be responsible for taking and checking all dimensions relating to this work.
Do not scale from this drawing.

REVISION NOTES			
P1	16.09.2019	JH	PRELIMINARY ISSUE
C1	14.02.2020	JH	ISSUED FOR CONSTRUCTION


- KEY**
- INDICATES EXISTING TO BE RETAINED, REFURBISHED AND/OR REPURPOSED
 - ALT-701** REMOVAL OF EXISTING
 - INDICATES EXISTING FIXTURES TO BE REMOVED WHERE THESE ARE RELOCATED AND/OR REUSED, THIS IS ANNOTATED ON THE DRAWINGS
 - INDICATES SECTION OF WALL TO BE REMOVED
 - INDICATES EXCAVATION OR LOWERING OF SLAB AND/OR FFL
 - INDICATES FINISHES TO BE REMOVED AND REPLACED WITH NEW
 - ALT-703** ENLARGEMENT OF EXISTING WINDOW OPENINGS

FOR DEMOLITION INFORMATION IN SECTION, PLEASE REFER TO THE PLANS A-99-1018 TO A-99-1027

DETAILS OF PLANT AND SERVICES STRIP-OUT BY SERVICES ENGINEER. ALL EXISTING RAIN WATER PIPES, INTERNAL AND EXTERNAL ARE TO BE REMOVED AND REPLACED.

HERITAGE ITEMS UNCOVERED IN DEMOLITION OR STRIP OUT TO BE PUT FORWARD TO THE ARCHITECT AND/OR HERITAGE CONSULTANT

PENETRATIONS THROUGH THE LOWER GROUND SLAB TO BELOW GROUND DRAINAGE INDICATED AS ZONE WITHIN A GIVEN RISER. POSITIONS OF THESE PENETRATIONS SUBJECT TO M&E DESIGN. DAMP PROOF MEMBRANE TO BE APPLIED TO SUB-FLOOR

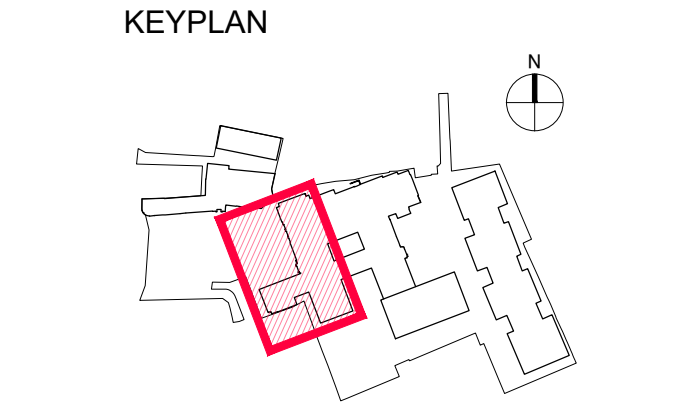

ARDMORE CONSTRUCTION LTD
6 WHARF STUDIOS,
28 WHARF ROAD,
LONDON, N1 7GR
TEL: 0208-344 0300
www.ardmoregroup.co.uk

KDS ASSOCIATES LTD
TECHNICAL • ARCHITECTURAL • MANAGEMENT • CONSULTANTS
101 THE BLACKFRIARS FOUNDRY
156 BLACKFRIARS ROAD
LONDON SE1 6EN
0203 355 0775
www.kdsassociates.co.uk

CONSTRUCTION

PROJECT / DRAWING TITLE
**HORNSEY TOWN HALL
TOWN HALL & BROADWAY ANNEX
LONDON N8 9JJ**


DRAWING TITLE
**TOWN HALL DEMOLITION PLAN
GROUND FLOOR (WEST)**

DATE / DRAWN BY
16.09.19 JH

PROJECT / DRAWING NO
3670-KDS-TH-00-DR-A-99-1020


SCALE
1:100 @A1

REV
C1

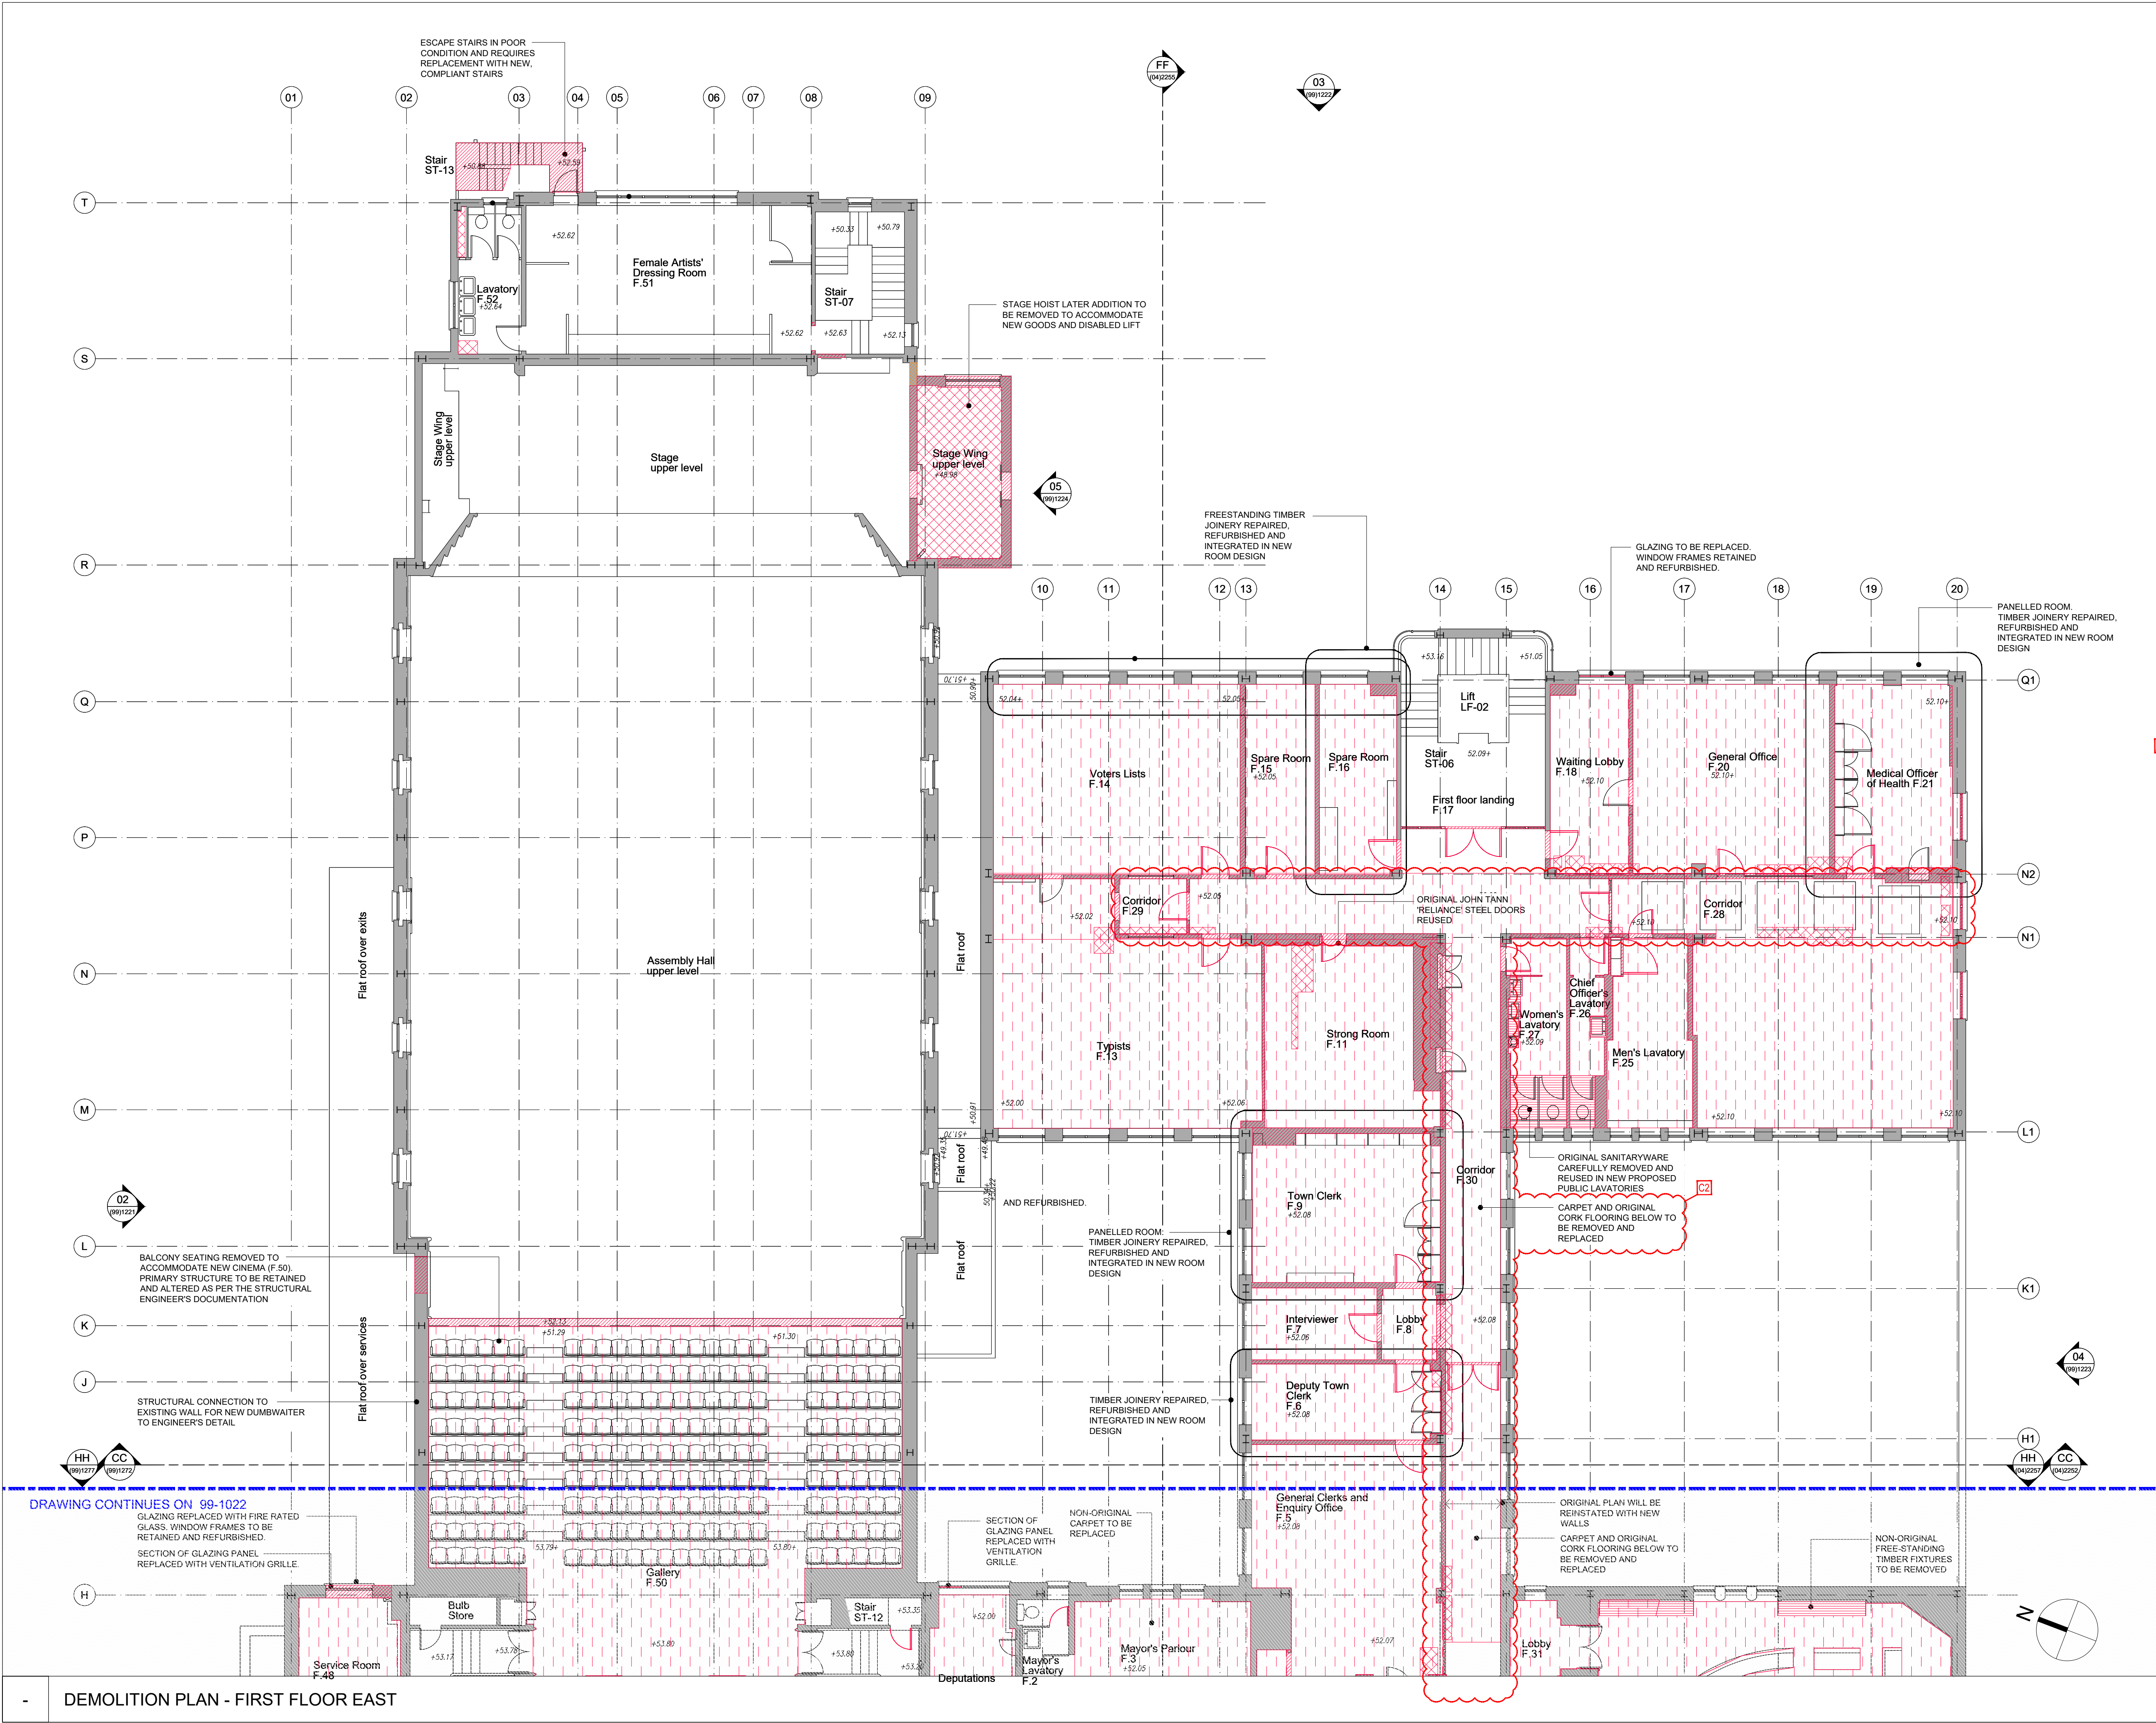

© KDS & Associates Ltd			
No part of this drawing may be reproduced without written consent.			
All contractors must visit site and be responsible for taking and checking all dimensions relating to this work.			
Do not scale from this drawing.			
REVISION NOTES			
P1	16.09.2019	JH	PRELIMINARY ISSUE
C1	14.02.2020	JH	ISSUED FOR CONSTRUCTION
C2	14.07.2022	RC	DRAWING REVISED AS CLOUDED, KEY LEGEND UPDATED, DRAWING UPDATED.

- KEY**
- INDICATES EXISTING TO BE RETAINED, REFURBISHED AND/OR REPURPOSED.
 - INDICATES EXISTING CEILING TO BE REMOVED AND REPLACED TO MUCH EXISTING.
 - ALT-701** REMOVAL OF EXISTING
 - INDICATES EXISTING FIXTURES TO BE REMOVED, WHERE THESE ARE RELOCATED AND/OR REUSED, THIS IS ANNOTATED ON THE DRAWINGS
 - INDICATES SECTION OF WALL TO BE REMOVED
 - INDICATES EXCAVATION OR LOWERING OF SLAB AND/OR FFL
 - INDICATES FINISHES TO BE REMOVED AND REPLACED WITH NEW
 - ALT-703** ENLARGEMENT OF EXISTING WINDOW OPENINGS
- FOR DEMOLITION INFORMATION IN SECTION, PLEASE REFER TO THE PLANS A-99-1018 TO A-99-1027
- DETAILS OF PLANT AND SERVICES STRIP-OUT BY SERVICES ENGINEER. ALL EXISTING RAIN WATER PIPES, INTERNAL AND EXTERNAL ARE TO BE REMOVED AND REPLACED.
- HERITAGE ITEMS UNCOVERED IN DEMOLITION OR STRIP OUT TO BE PUT FORWARD TO THE ARCHITECT AND/OR HERITAGE CONSULTANT
- PENETRATIONS THROUGH THE LOWER GROUND SLAB TO BELOW GROUND DRAINAGE INDICATED AS ZONE WITHIN A GIVEN RISER. POSITION OF THESE PENETRATIONS SUBJECT TO M&E DESIGN. DAMP PROOF MEMBRANE TO BE APPLIED TO SUB-FLOOR

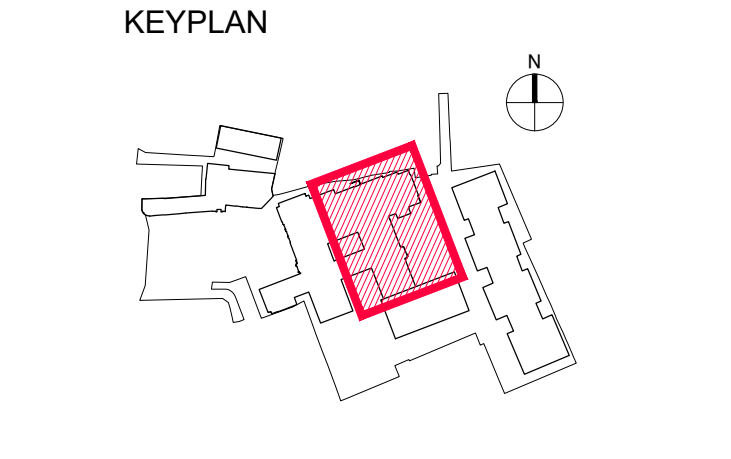

Armore GROUP

ARDMORE CONSTRUCTION LTD.
6 WHARF STUDIOS,
28 WHARF ROAD,
LONDON, N1 7GR
TEL: 0208-344 0300
www.ardmoregroup.co.uk

KDS ASSOCIATES LTD
TECHNICAL • ARCHITECTURAL • MANAGEMENT • CONSULTANTS

101 THE BLACKFRIARS FOUNDRY
156 BLACKFRIARS ROAD
LONDON SE1 6EN
0203 355 0775
www.kdsassociates.co.uk

CONSTRUCTION

PROJECT / DRAWING TITLE
**HORNSEY TOWN HALL
TOWN HALL & BROADWAY ANNEX
LONDON N8 9JJ**


DRAWING TITLE
**TOWN HALL DEMOLITION PLAN
FIRST FLOOR (EAST)**

DATE / DRAWN BY
16.09.19 JH

PROJECT / DRAWING NO
3670-KDS-TH-01-DR-A-99-1023

SCALE
1:100 @A1

REV
C2

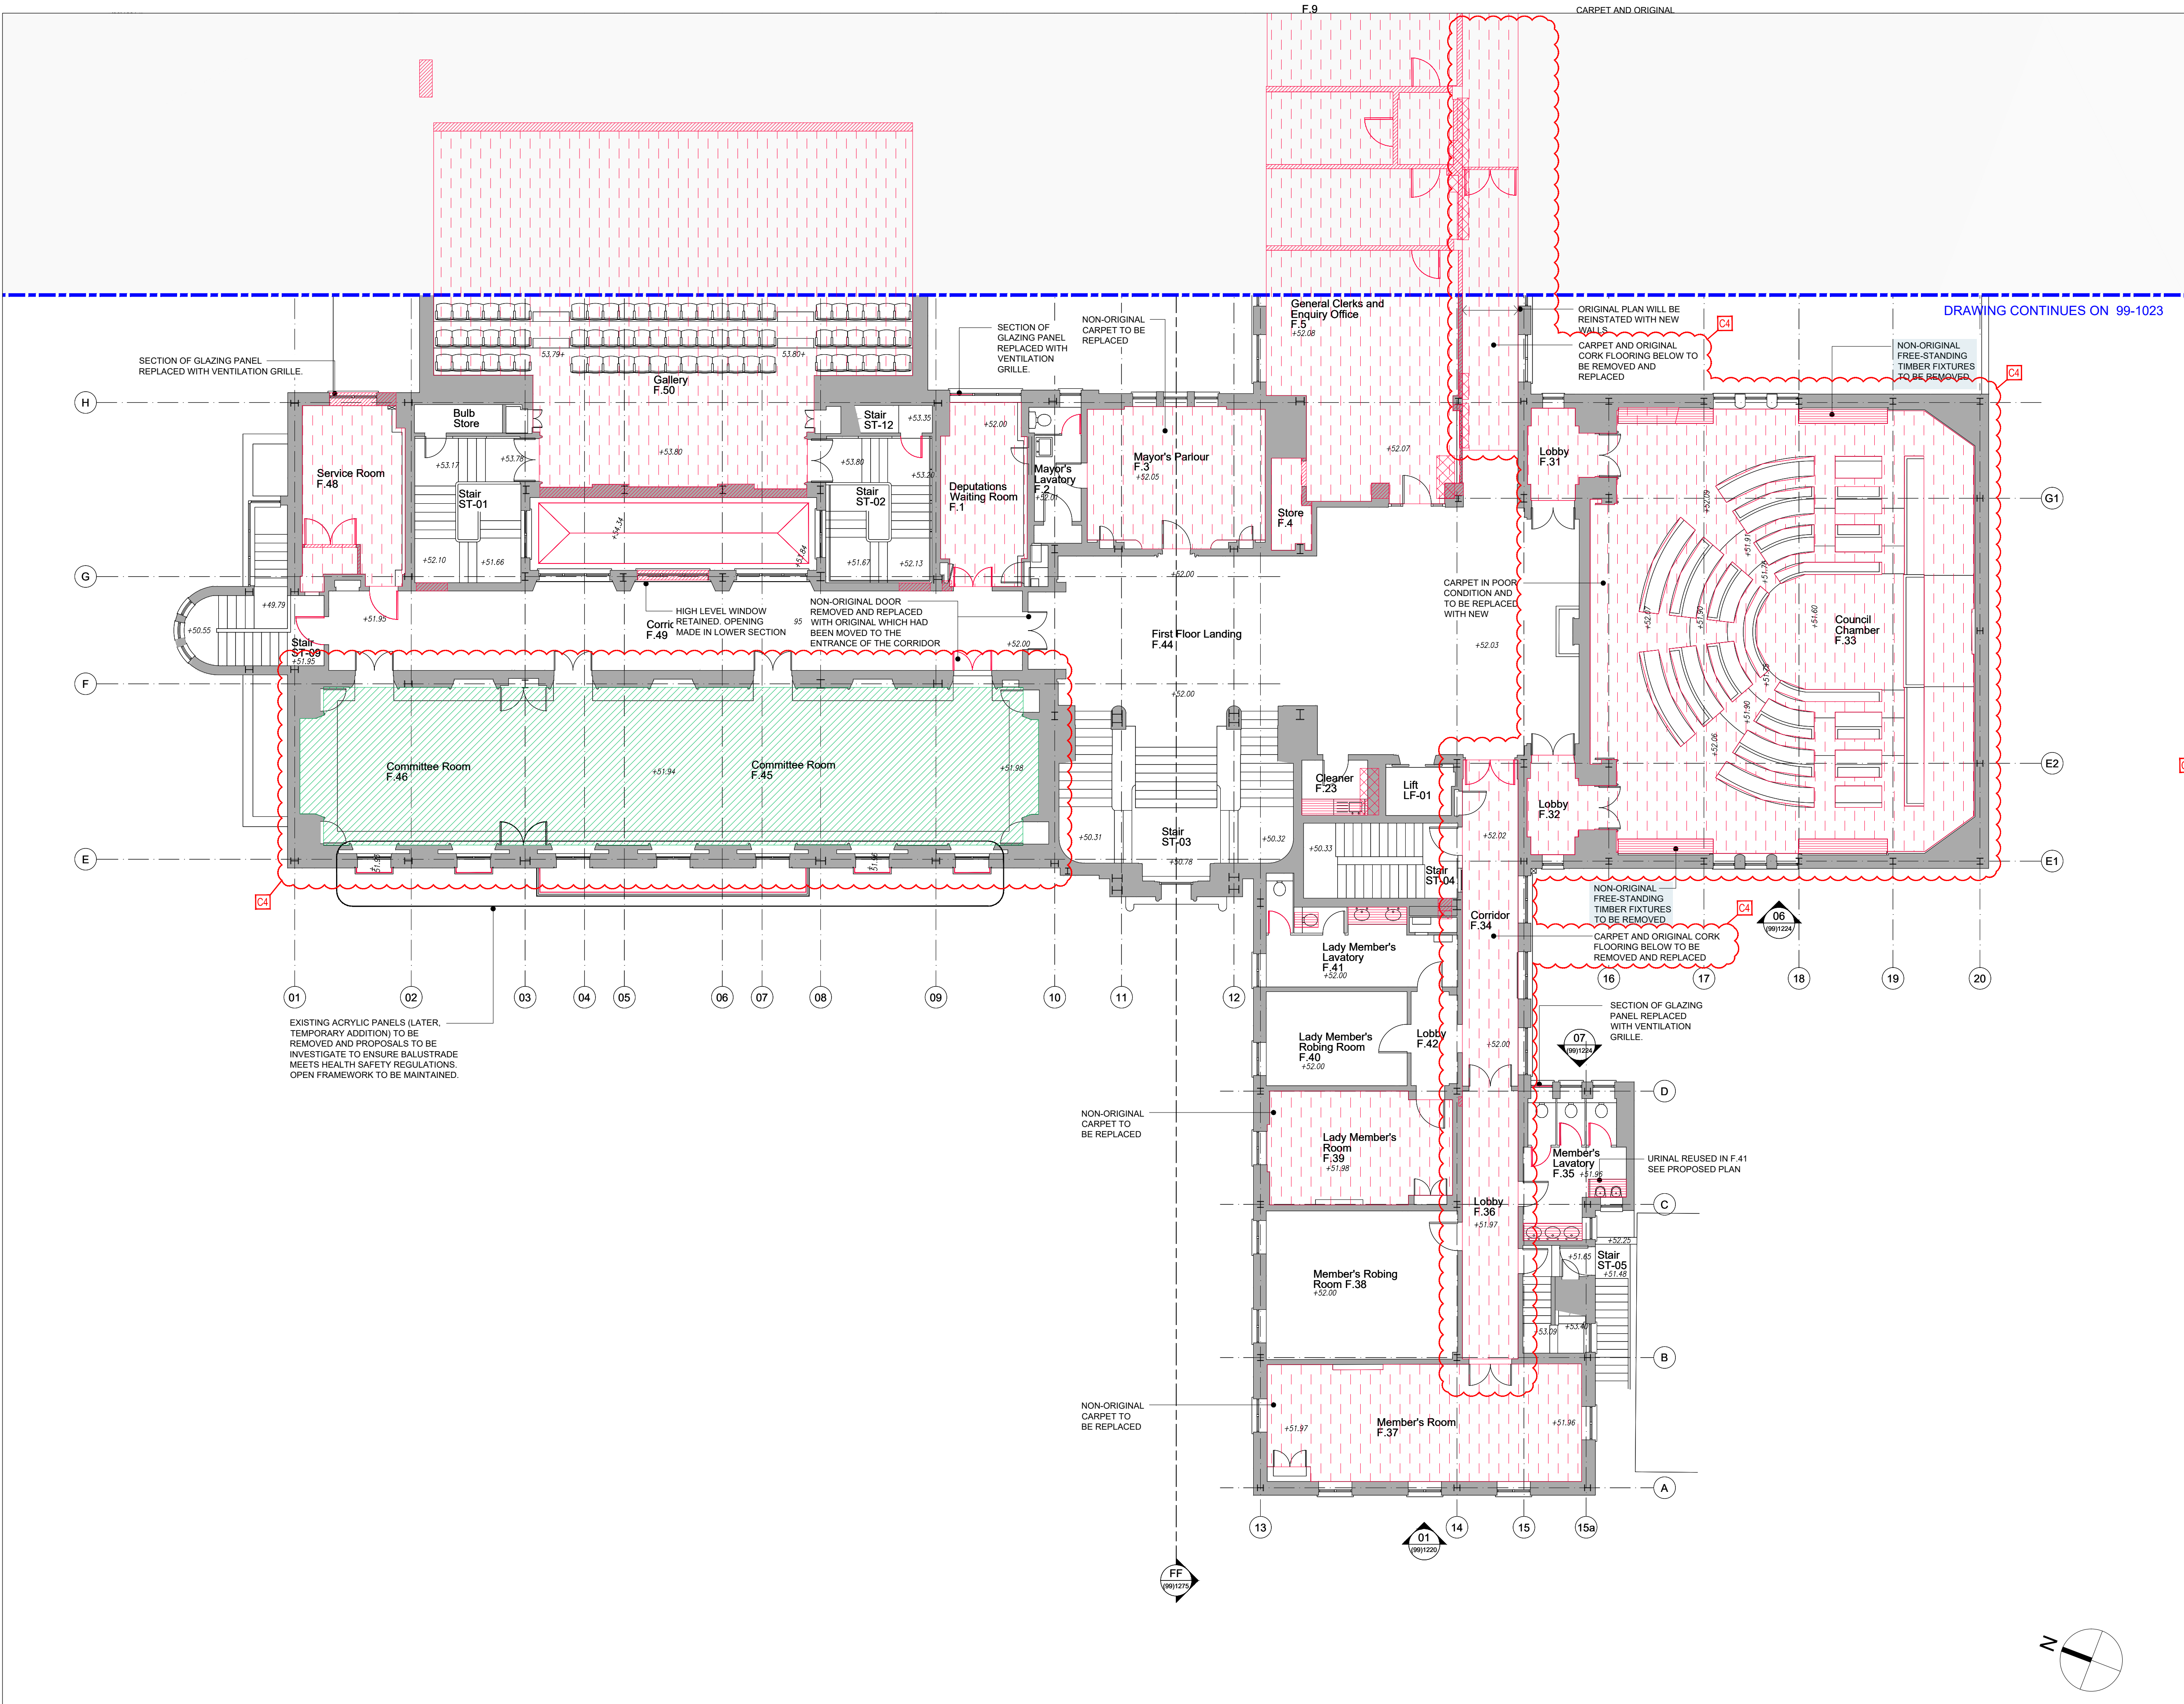

© KDS & Associates Ltd
No part of this drawing may be reproduced without written consent.
All contractors must visit site and be responsible for taking and checking all dimensions relating to this work.
Do not scale from this drawing.

REVISION NOTES			
P1	16.09.2019	JH	PRELIMINARY ISSUE
C1	14.02.2020	JH	ISSUED FOR CONSTRUCTION
C2	04.04.2022	RC	ISSUED FOR CONSTRUCTION
C3	07.06.2022	RC	DRAWING REVISED AS CLOUDED, CLIENT UPDATES
C4	14.07.2022	RC	DRAWING REVISED AS CLOUDED, DRAWING UPDATED, KEY LEGEND UPDATED.


KEY	
	INDICATES EXISTING TO BE RETAINED, REFURBISHED AND/OR REPURPOSED
	INDICATES EXISTING CEILING TO BE REMOVED AND REPLACED TO MUCH EXISTING
	ALT-701 REMOVAL OF EXISTING
	INDICATES EXISTING FIXTURES TO BE REMOVED, WHERE THESE ARE RELOCATED AND/OR REUSED, THIS IS ANNOTATED ON THE DRAWINGS
	INDICATES SECTION OF WALL TO BE REMOVED
	INDICATES EXCAVATION OR LOWERING OF SLAB AND/OR FFL
	INDICATES FINISHES TO BE REMOVED AND REPLACED WITH NEW
	ALT-703 ENLARGEMENT OF EXISTING WINDOW OPENINGS

FOR DEMOLITION INFORMATION IN SECTION, PLEASE REFER TO THE PLANS A-99-1018 TO A-99-1027

DETAILS OF PLANT AND SERVICES STRIP-OUT BY SERVICES ENGINEER. ALL EXISTING RAIN WATER PIPES, INTERNAL AND EXTERNAL ARE TO BE REMOVED AND REPLACED.

HERITAGE ITEMS UNCOVERED IN DEMOLITION OR STRIP OUT TO BE PUT FORWARD TO THE ARCHITECT AND/OR HERITAGE CONSULTANT

PENETRATIONS THROUGH THE LOWER GROUND SLAB TO BELOW GROUND DRAINAGE INDICATED AS ZONE WITHIN A GIVEN RISER. POSITION OF THESE PENETRATIONS SUBJECT TO M&E DESIGN. DAMP PROOF MEMBRANE TO BE APPLIED TO SUB-FLOOR

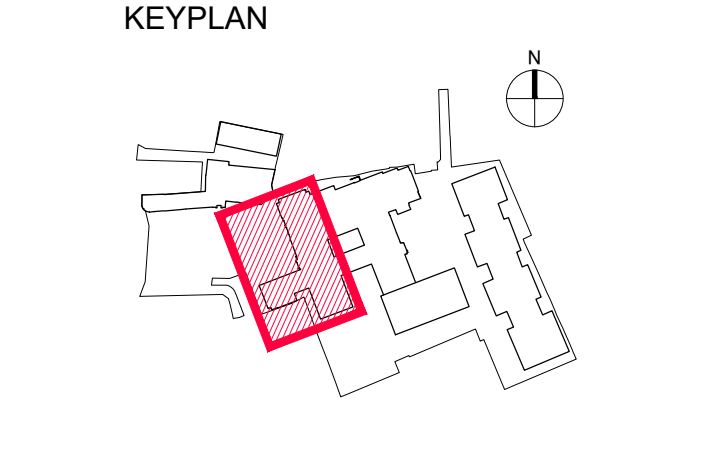

ARDMORE CONSTRUCTION LTD
6 WHARF STUDIOS,
25 WHARF ROAD,
LONDON, N1 7GR
TEL: 0208-344 0300
www.ardmoregroup.co.uk

KDS ASSOCIATES LTD
TECHNICAL • ARCHITECTURAL • MANAGEMENT • CONSULTANTS
101 THE BLACKFRIARS FOUNDRY
156 BLACKFRIARS ROAD
LONDON SE1 6EN
0203 355 0775
www.kdsassociates.co.uk

CONSTRUCTION

PROJECT / DRAWING TITLE
HORNSEY TOWN HALL
TOWN HALL & BROADWAY ANNEX
LONDON N8 9JJ


DRAWING TITLE
TOWN HALL DEMOLITION PLAN
FIRST FLOOR (WEST)

DATE / DRAWN BY
16.09.19 JH

SCALE
1:100@A1

PROJECT / DRAWING NO
3670-KDS-TH-01-DR-A-99-1022

REV
C4

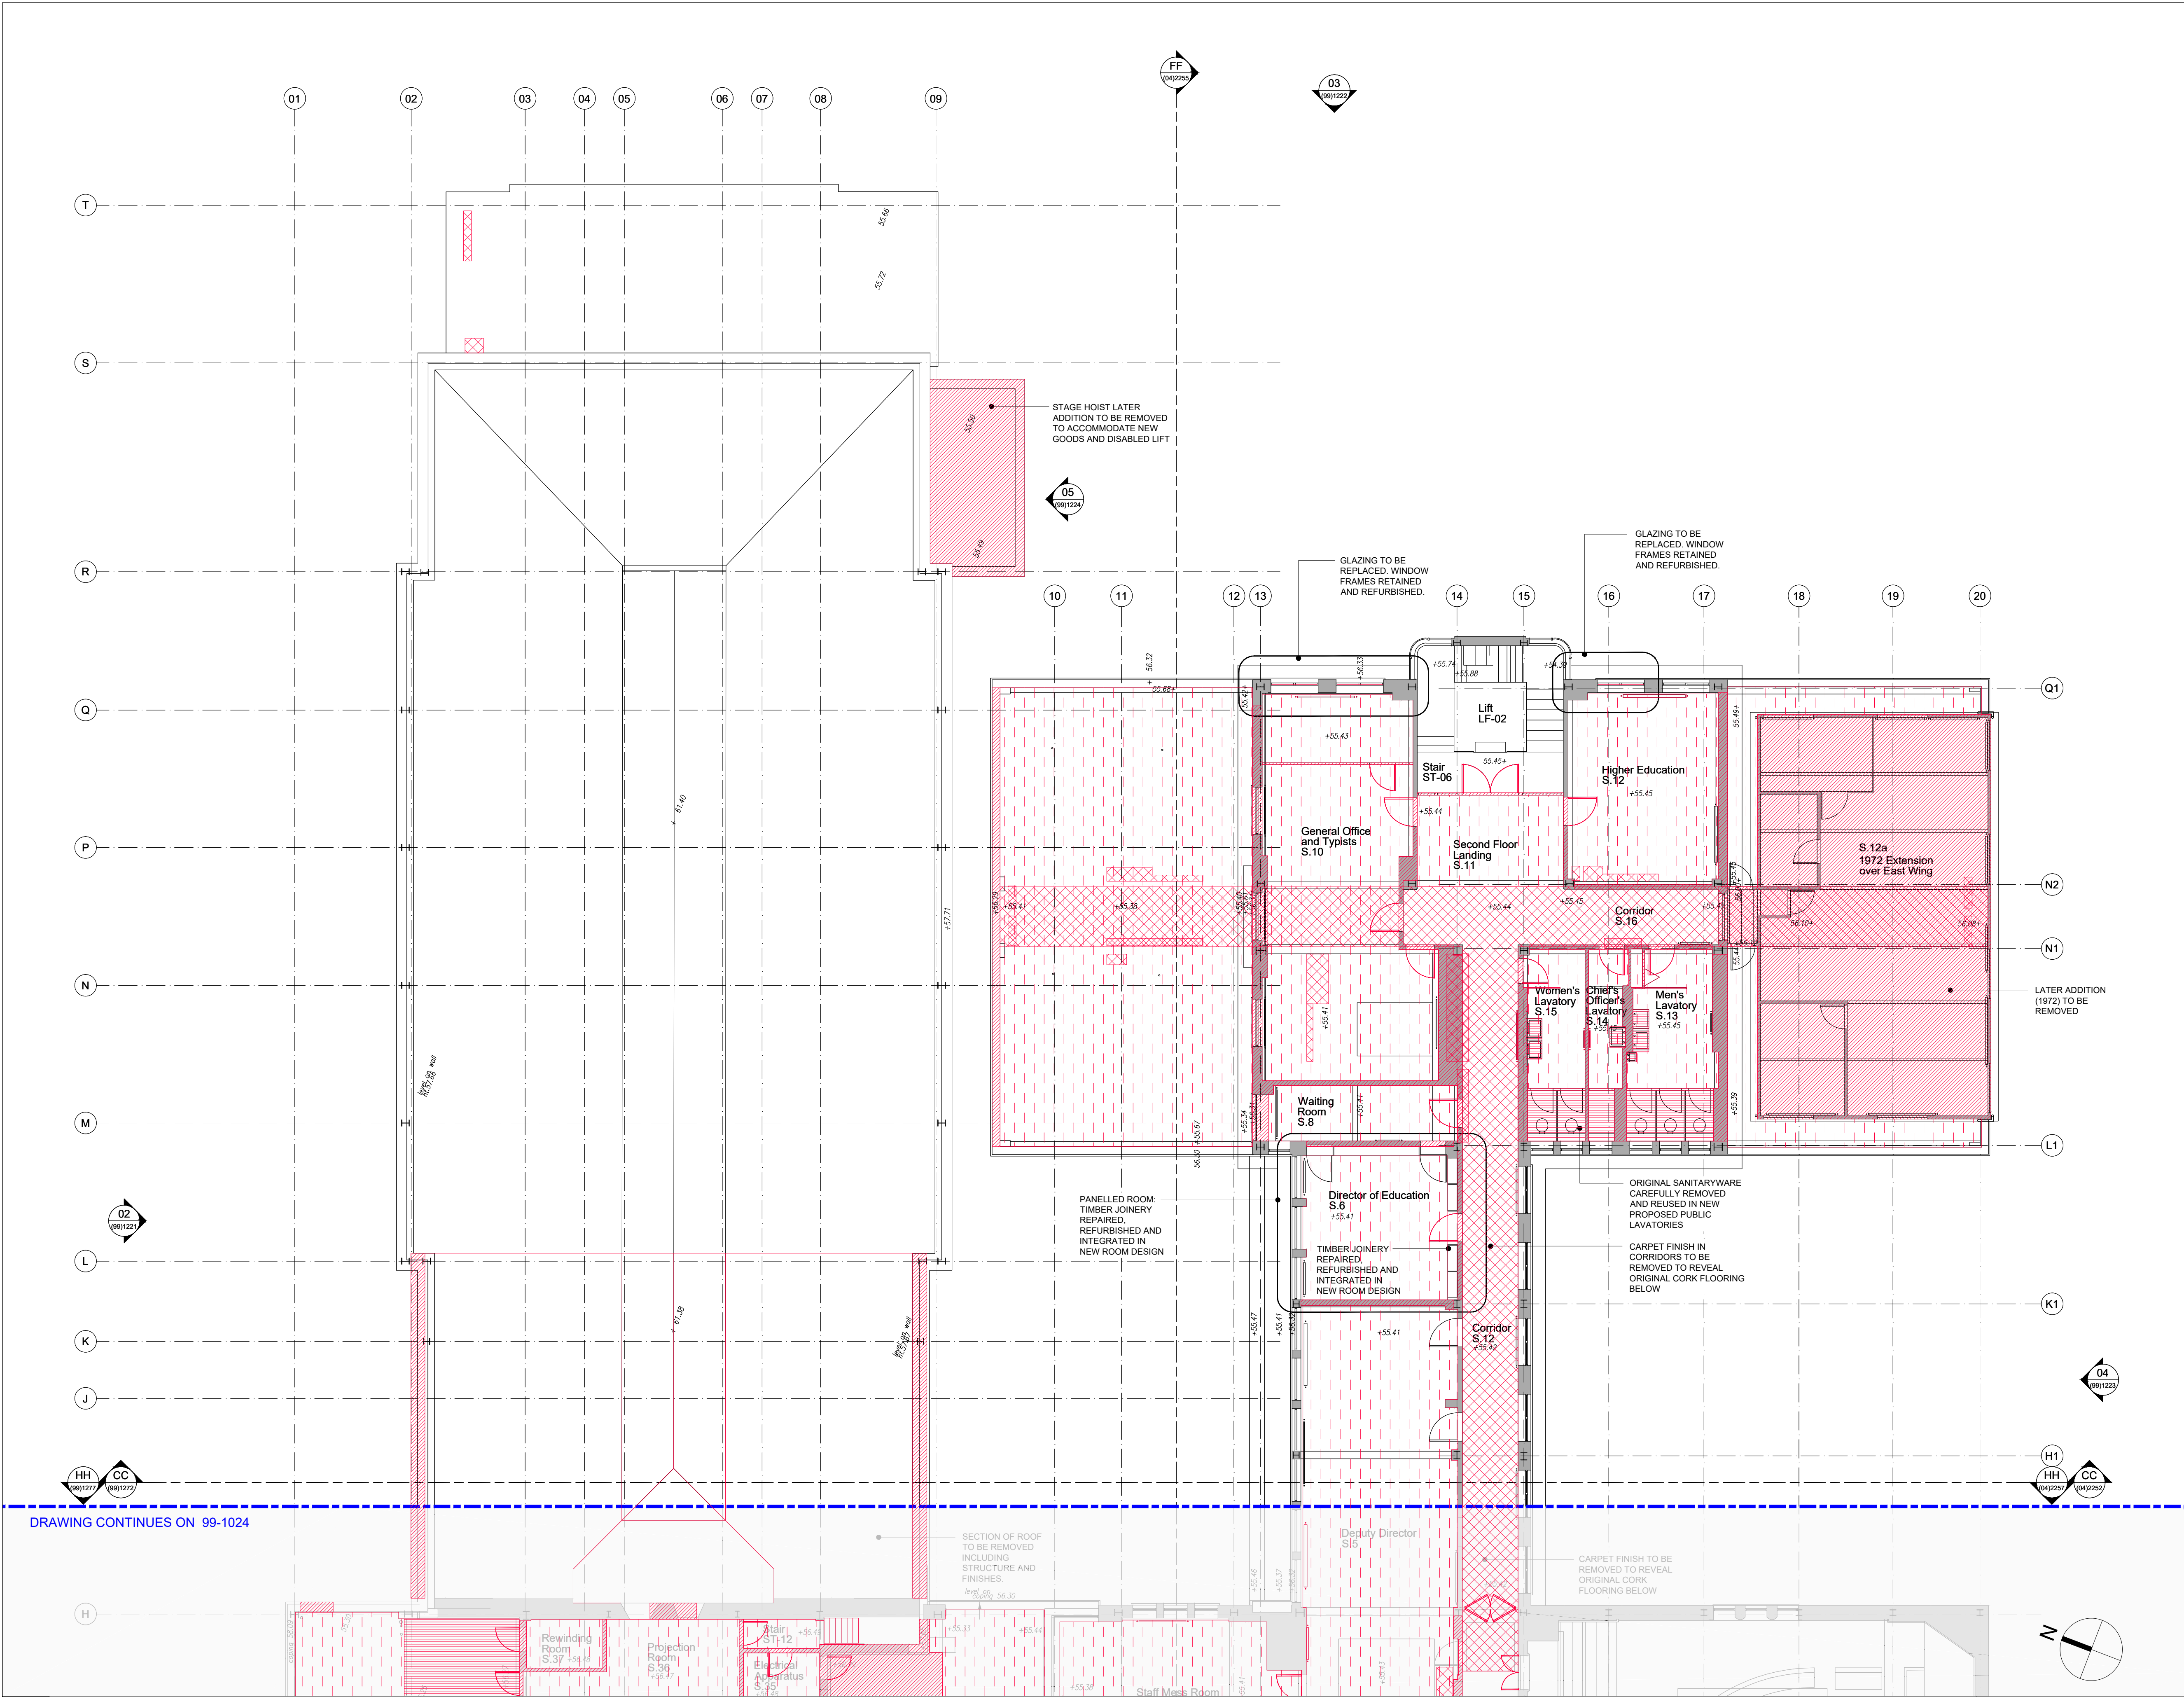

© KDS & Associates Ltd
No part of this drawing may be reproduced without written consent.
All contractors must visit site and be responsible for taking and checking all dimensions relating to this work.
Do not scale from this drawing.

REVISION NOTES			
P1	16.09.2019	JH	PRELIMINARY ISSUE
C1	14.02.2020	JH	ISSUED FOR CONSTRUCTION


- KEY**
- INDICATES EXISTING TO BE RETAINED, REFURBISHED AND/OR REPURPOSED
 - ALT-701** REMOVAL OF EXISTING
 - INDICATES EXISTING FIXTURES TO BE REMOVED WHERE THESE ARE RELOCATED AND/OR REUSED. THIS IS ANNOTATED ON THE DRAWINGS
 - INDICATES SECTION OF WALL TO BE REMOVED
 - INDICATES EXCAVATION OR LOWERING OF SLAB AND/OR FFL
 - INDICATES FINISHES TO BE REMOVED AND REPLACED WITH NEW
 - ALT-703** ENLARGEMENT OF EXISTING WINDOW OPENINGS

FOR DEMOLITION INFORMATION IN SECTION, PLEASE REFER TO THE PLANS A-99-1018 TO A-99-1027

DETAILS OF PLANT AND SERVICES STRIP-OUT BY SERVICES ENGINEER. ALL EXISTING RAIN WATER PIPES, INTERNAL AND EXTERNAL ARE TO BE REMOVED AND REPLACED.

HERITAGE ITEMS UNCOVERED IN DEMOLITION OR STRIP OUT TO BE PUT FORWARD TO THE ARCHITECT AND/OR HERITAGE CONSULTANT

PENETRATIONS THROUGH THE LOWER GROUND SLAB TO BELOW GROUND DRAINAGE INDICATED AS ZONE WITHIN A GIVEN RISER. POSITIONS OF THESE PENETRATIONS SUBJECT TO M&E DESIGN. DAMP PROOF MEMBRANE TO BE APPLIED TO SUB-FLOOR

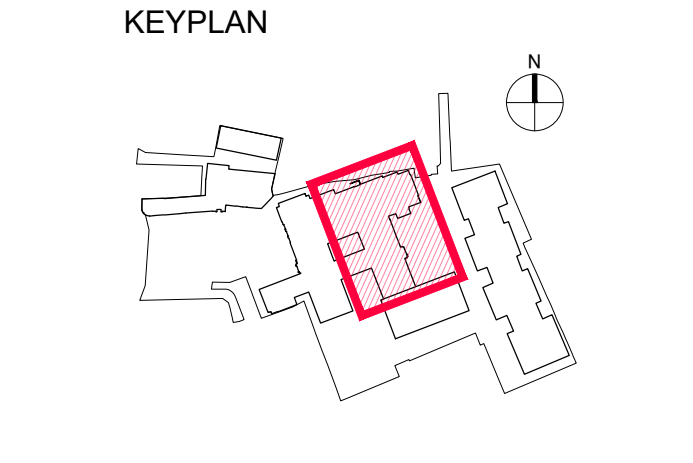

ARDMORE CONSTRUCTION LTD.
6 WHARF STUDIOS,
28 WHARF ROAD,
LONDON, N1 7GR
TEL: 0208-344 0300
www.ardmoregroup.co.uk

KDS ASSOCIATES LTD
TECHNICAL ● ARCHITECTURAL ● MANAGEMENT ● CONSULTANTS
101 THE BLACKFRIARS FOUNDRY
156 BLACKFRIARS ROAD
LONDON SE1 6EN
0203 355 0775
www.kdsassociates.co.uk

CONSTRUCTION

PROJECT / DRAWING TITLE
**HORNSEY TOWN HALL
TOWN HALL & BROADWAY ANNEX
LONDON N8 9JJ**

DRAWING TITLE
**TOWN HALL DEMOLITION PLAN
SECOND FLOOR (EAST)**


DATE / DRAWN BY
16.09.19 JH

PROJECT / DRAWING NO
3670-KDS-TH-02-DR-A-99-1025

SCALE
1:100 @A1

REV
C1

- DEMOLITION PLAN - SECOND FLOOR EAST

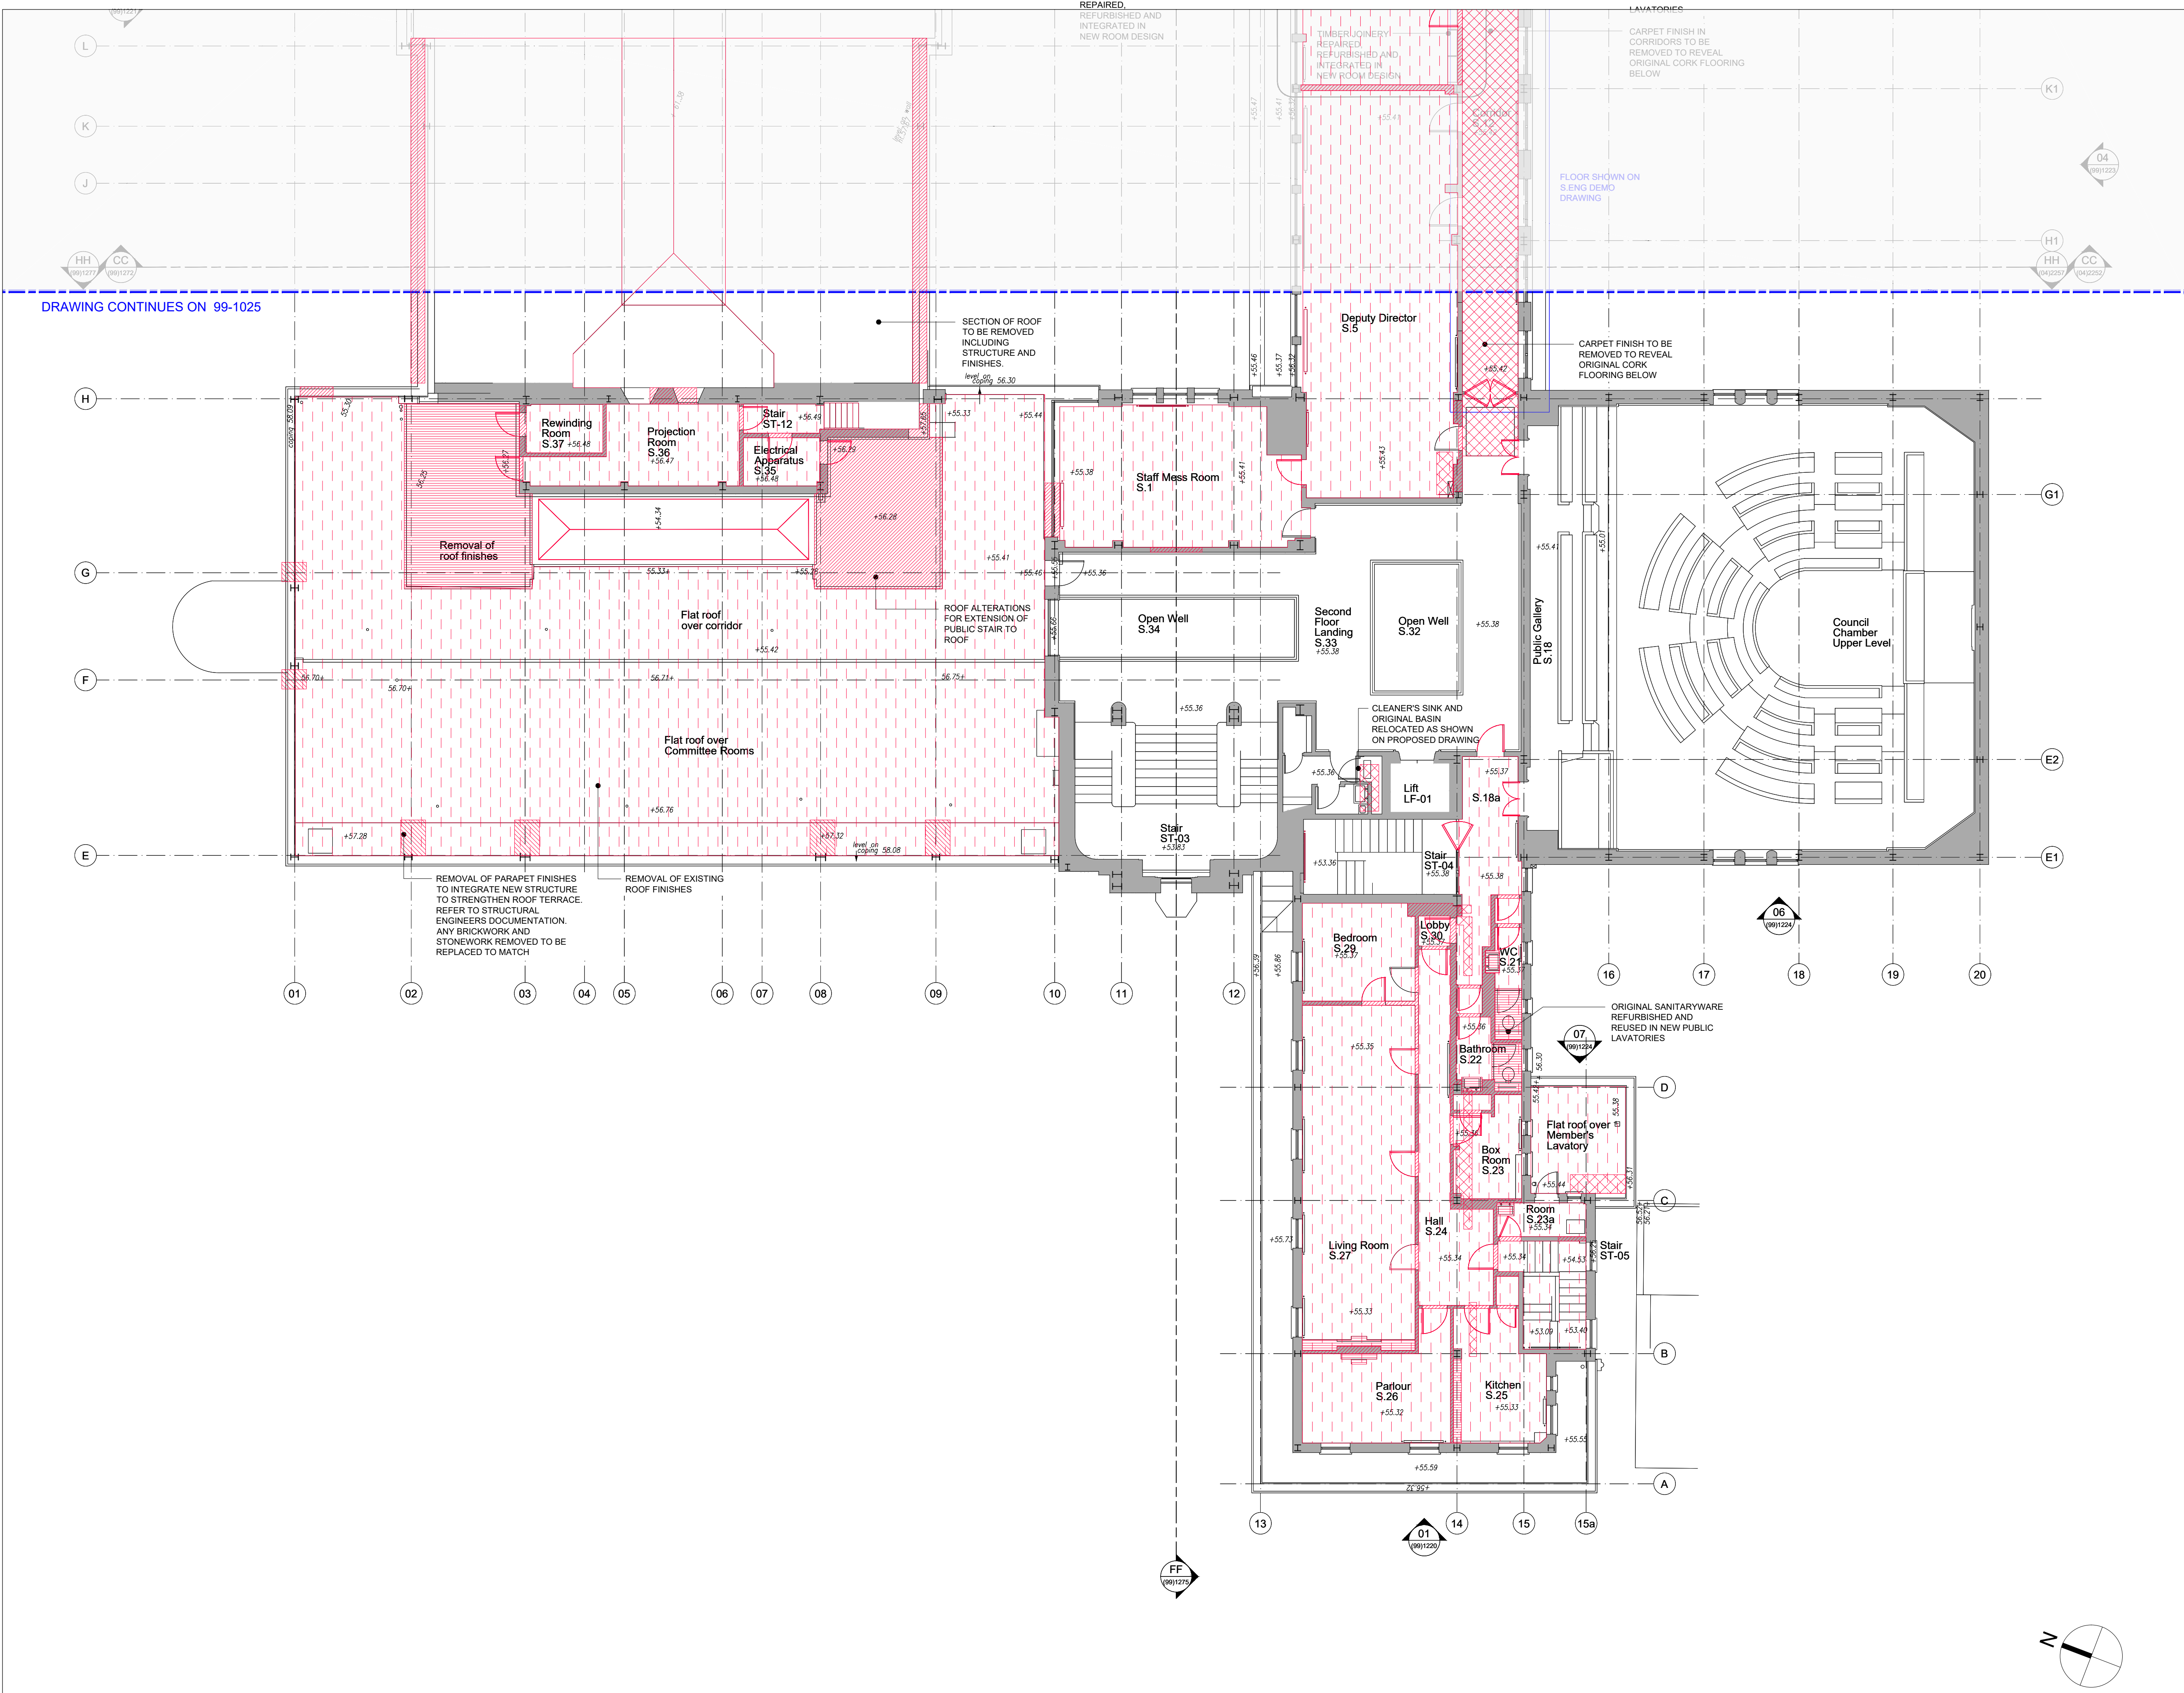

© KDS & Associates Ltd
No part of this drawing may be reproduced without written consent.
All contractors must visit site and be responsible for taking and checking all dimensions relating to this work.
Do not scale from this drawing.

REVISION NOTES			
P1	16.09.2019	JH	PRELIMINARY ISSUE
C1	14.02.2020	JH	ISSUED FOR CONSTRUCTION


- KEY**
- INDICATES EXISTING TO BE RETAINED, REFURBISHED AND/OR REPURPOSED
 - ALT-701** REMOVAL OF EXISTING
 - INDICATES EXISTING FIXTURES TO BE REMOVED WHERE THESE ARE RELOCATED AND/OR REUSED, THIS IS ANNOTATED ON THE DRAWINGS
 - INDICATES SECTION OF WALL TO BE REMOVED
 - INDICATES EXCAVATION OR LOWERING OF SLAB AND/OR FFL
 - INDICATES FINISHES TO BE REMOVED AND REPLACED WITH NEW
 - ALT-703** ENLARGEMENT OF EXISTING WINDOW OPENINGS

FOR DEMOLITION INFORMATION IN SECTION, PLEASE REFER TO THE PLANS A-99-1018 TO A-99-1027

DETAILS OF PLANT AND SERVICES STRIP-OUT BY SERVICES ENGINEER. ALL EXISTING RAIN WATER PIPES, INTERNAL AND EXTERNAL ARE TO BE REMOVED AND REPLACED.

HERITAGE ITEMS UNCOVERED IN DEMOLITION OR STRIP OUT TO BE PUT FORWARD TO THE ARCHITECT AND/OR HERITAGE CONSULTANT

PENETRATIONS THROUGH THE LOWER GROUND SLAB TO BELOW GROUND DRAINAGE INDICATED AS ZONE WITHIN A GIVEN RISER. POSITION OF THESE PENETRATIONS SUBJECT TO M&E DESIGN. DAMP PROOF MEMBRANE TO BE APPLIED TO SUB-FLOOR

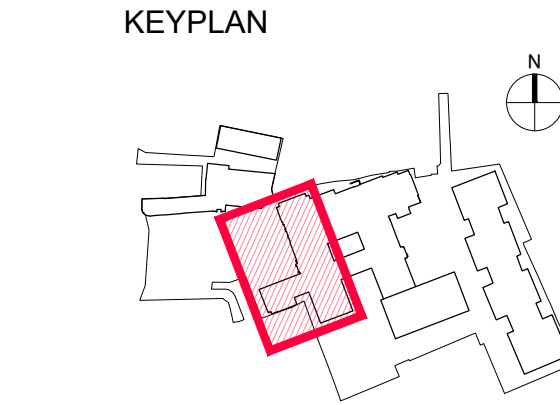

ARDMORE CONSTRUCTION LTD.
6 WHARF STUDIOS,
28 WHARF ROAD,
LONDON, N1 7GR
TEL: 0208-344 0300
www.ardmoregroup.co.uk

KDS ASSOCIATES LTD
TECHNICAL • ARCHITECTURAL • MANAGEMENT • CONSULTANTS
101 THE BLACKFRIARS FOUNDRY
156 BLACKFRIARS ROAD
LONDON SE1 6EN
0203 355 0775
www.kdsassociates.co.uk

CONSTRUCTION

PROJECT / DRAWING TITLE
**HORNSEY TOWN HALL
TOWN HALL & BROADWAY ANNEX
LONDON N8 9JJ**


DRAWING TITLE
**TOWN HALL DEMOLITION PLAN
SECOND FLOOR (WEST)**

DATE / DRAWN BY
16.09.19 JH

PROJECT / DRAWING NO
3670-KDS-TH-02-DR-A-99-1024

SCALE
1:100@A1

REV
C1

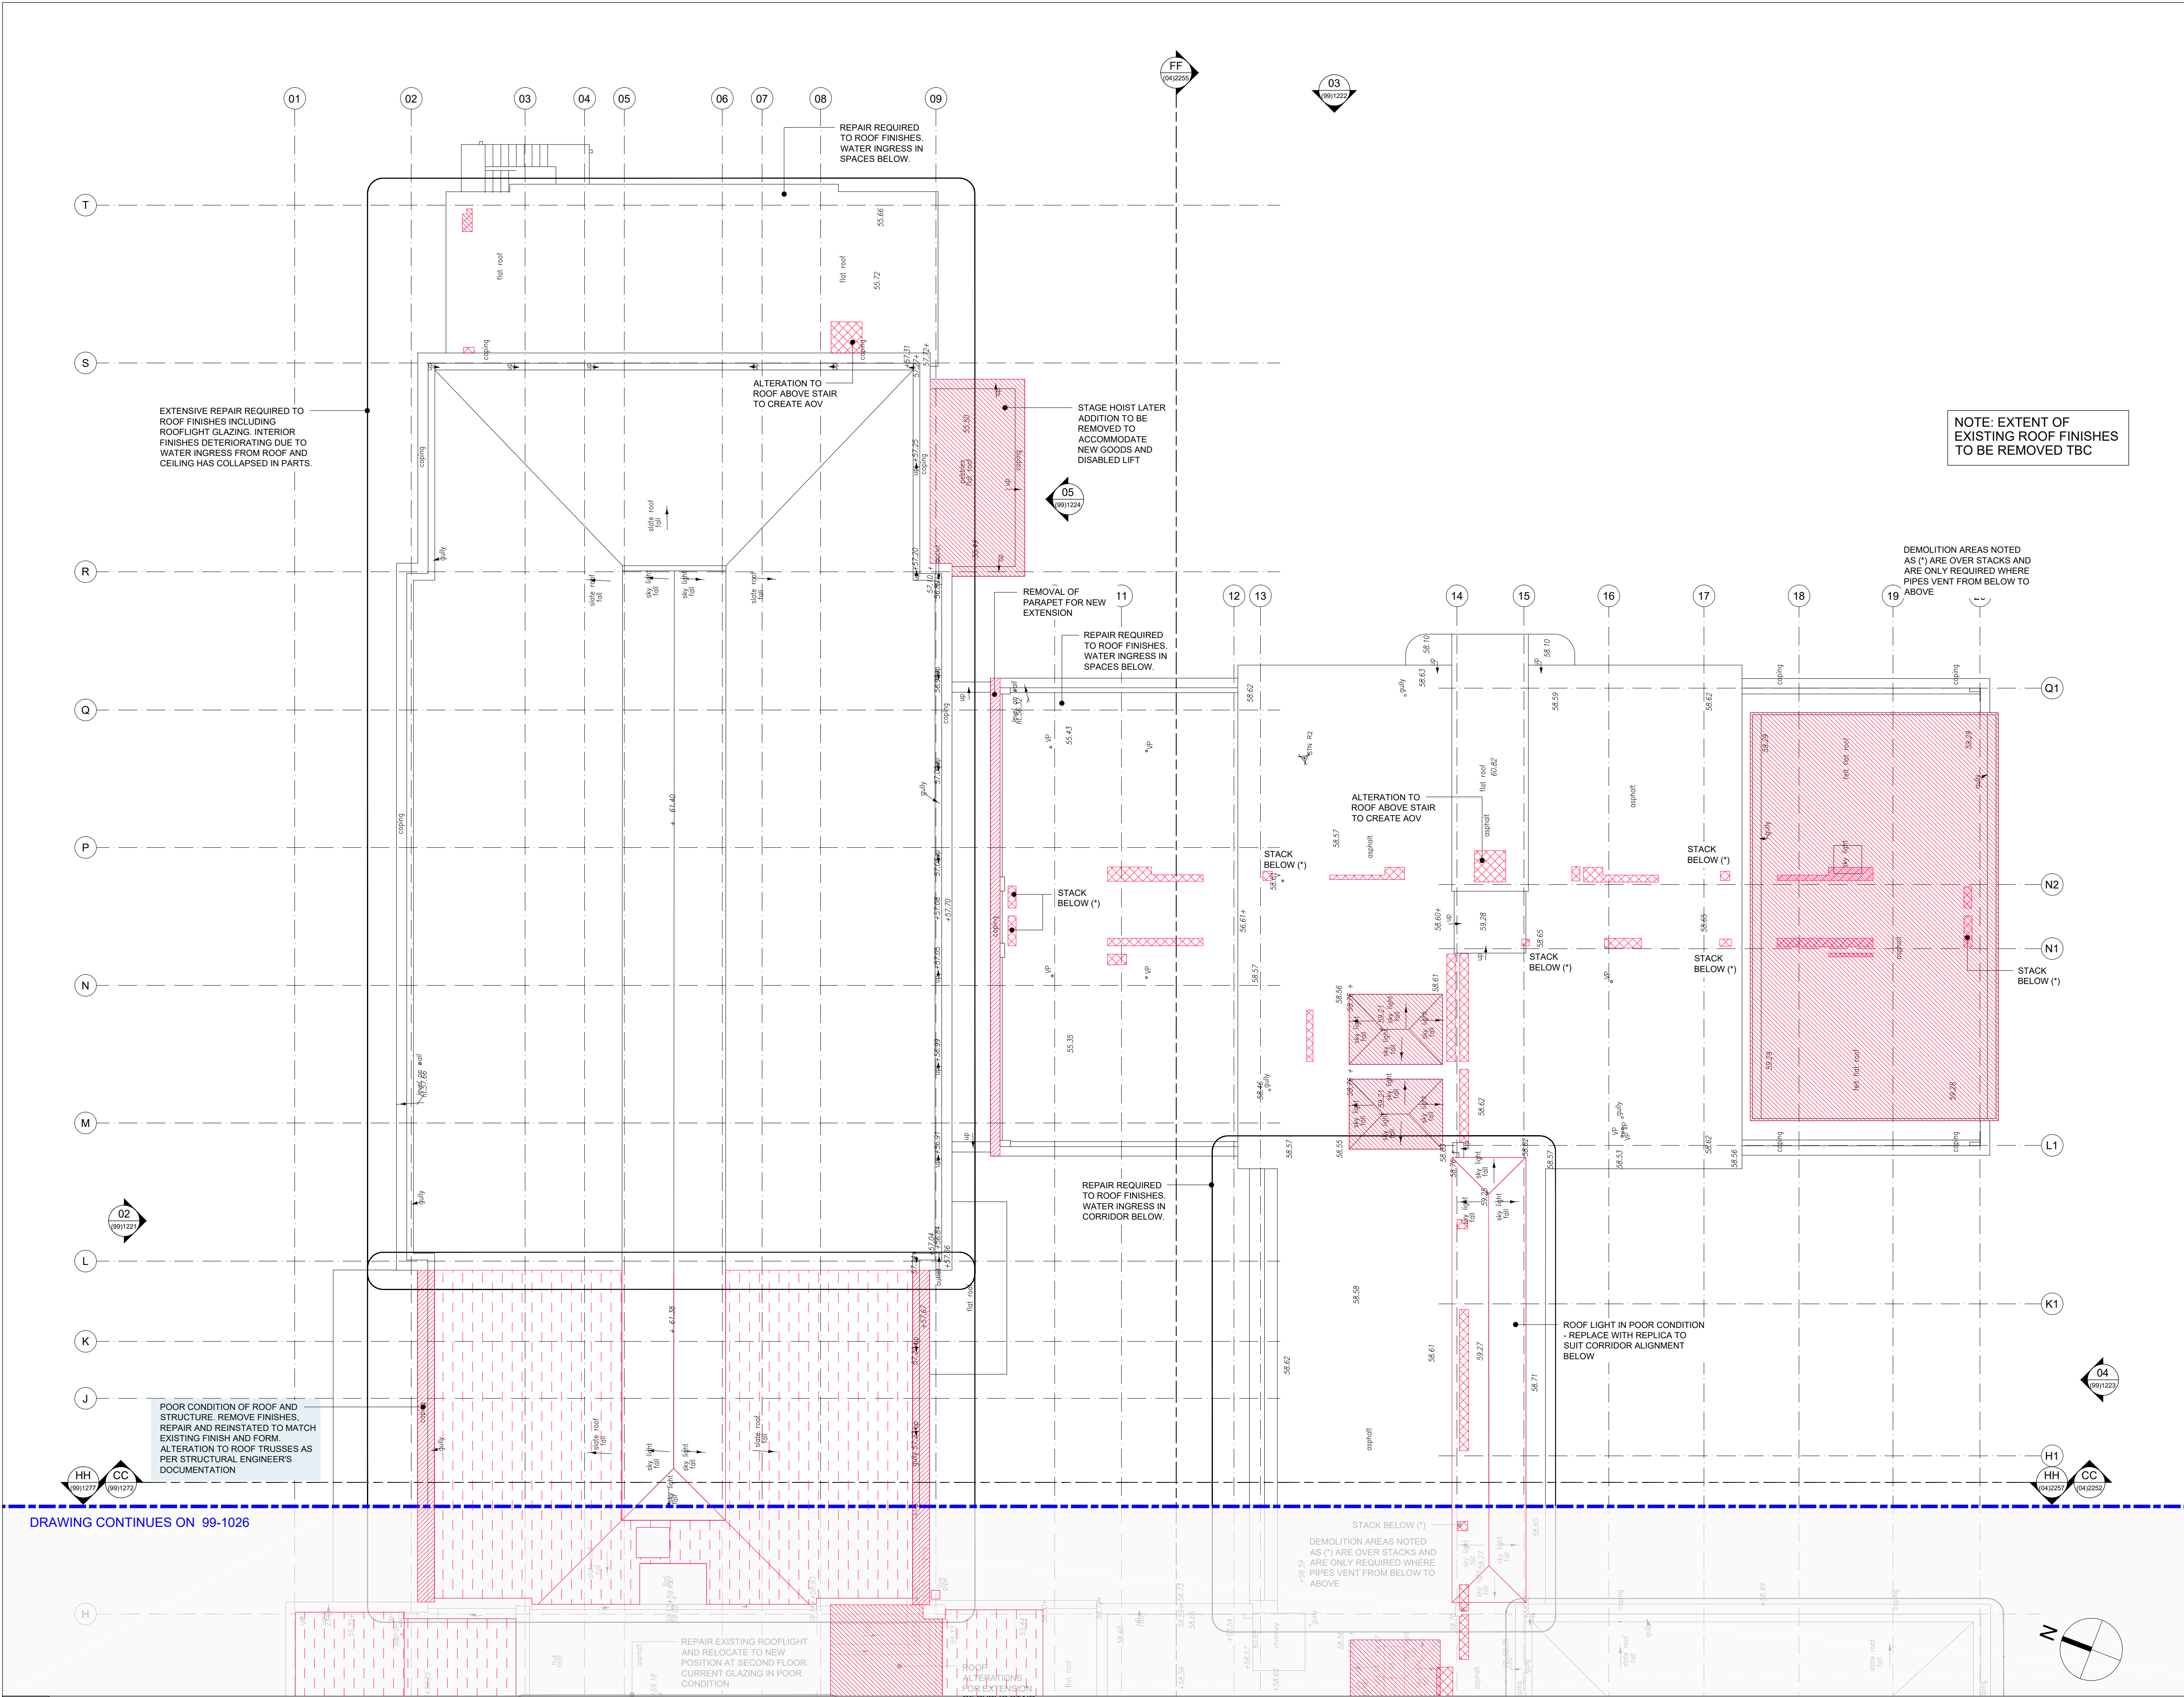

KDS & Associates Ltd
No part of this drawing may be reproduced without written consent.
All contractors must visit site and be responsible for taking and checking all dimensions relating to this work.
Do not scale from this drawing.

REVISION NOTES			
P1	16.09.2019	JH	PRELIMINARY ISSUE
C1	14.02.2020	JH	ISSUED FOR CONSTRUCTION

NOTE: EXTENT OF EXISTING ROOF FINISHES TO BE REMOVED TBC

DEMOLITION AREAS NOTED AS (*) ARE OVER STACKS AND ARE ONLY REQUIRED WHERE PIPES VENT FROM BELOW TO ABOVE


- KEY**
- INDICATES EXISTING TO BE RETAINED, REFURBISHED AND/OR REPURPOSED
 - ALT-701** REMOVAL OF EXISTING
 - INDICATES EXISTING FIXTURES TO BE REMOVED WHERE THESE ARE RELOCATED AND/OR REUSED. THIS IS ANNOTATED ON THE DRAWINGS
 - INDICATES SECTION OF WALL TO BE REMOVED
 - INDICATES EXCAVATION OR LOWERING OF SLAB AND/OR FFL
 - INDICATES FINISHES TO BE REMOVED AND REPLACED WITH NEW
 - ALT-703** ENLARGEMENT OF EXISTING WINDOW OPENINGS

FOR DEMOLITION INFORMATION IN SECTION, PLEASE REFER TO THE PLANS A-99-1018 TO A-99-1027

DETAILS OF PLANT AND SERVICES STRIP-OUT BY SERVICES ENGINEER. ALL EXISTING RAIN WATER PIPES, INTERNAL AND EXTERNAL ARE TO BE REMOVED AND REPLACED.

HERITAGE ITEMS UNCOVERED IN DEMOLITION OR STRIP OUT TO BE PUT FORWARD TO THE ARCHITECT AND/OR HERITAGE CONSULTANT

PENETRATIONS THROUGH THE LOWER GROUND SLAB TO BELOW GROUND DRAINAGE INDICATED AS ZONE WITHIN A GIVEN RISER. POSITIONS OF THESE PENETRATIONS SUBJECT TO M&E DESIGN. DAMP PROOF MEMBRANE TO BE APPLIED TO SUB-FLOOR

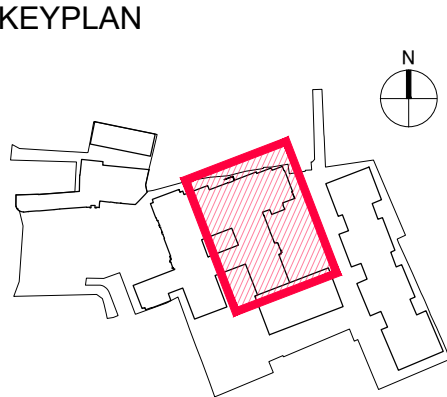

ARDMORE CONSTRUCTION LTD
6 WHARF STUDIOS,
28 WHARF ROAD,
LONDON, N1 7GR
TEL: 0208-344 0300
www.ardmoregroup.co.uk

KDS ASSOCIATES LTD
TECHNICAL • ARCHITECTURAL • MANAGEMENT • CONSULTANTS
101 THE BLACKFRIARS FOUNDRY
156 BLACKFRIARS ROAD
LONDON SE1 6EN
0203 355 0775
www.kdsassociates.co.uk

CONSTRUCTION

PROJECT / DRAWING TITLE
**HORNSEY TOWN HALL
TOWN HALL & BROADWAY ANNEX
LONDON N8 9JJ**


DRAWING TITLE
**TOWN HALL DEMOLITION PLAN
ROOF (EAST)**

DATE / DRAWN BY
16.09.19 JH

PROJECT / DRAWING NO
3670-KDS-TH-RF-DR-A-99-1027

SCALE
1:100 @A1

REV
C1

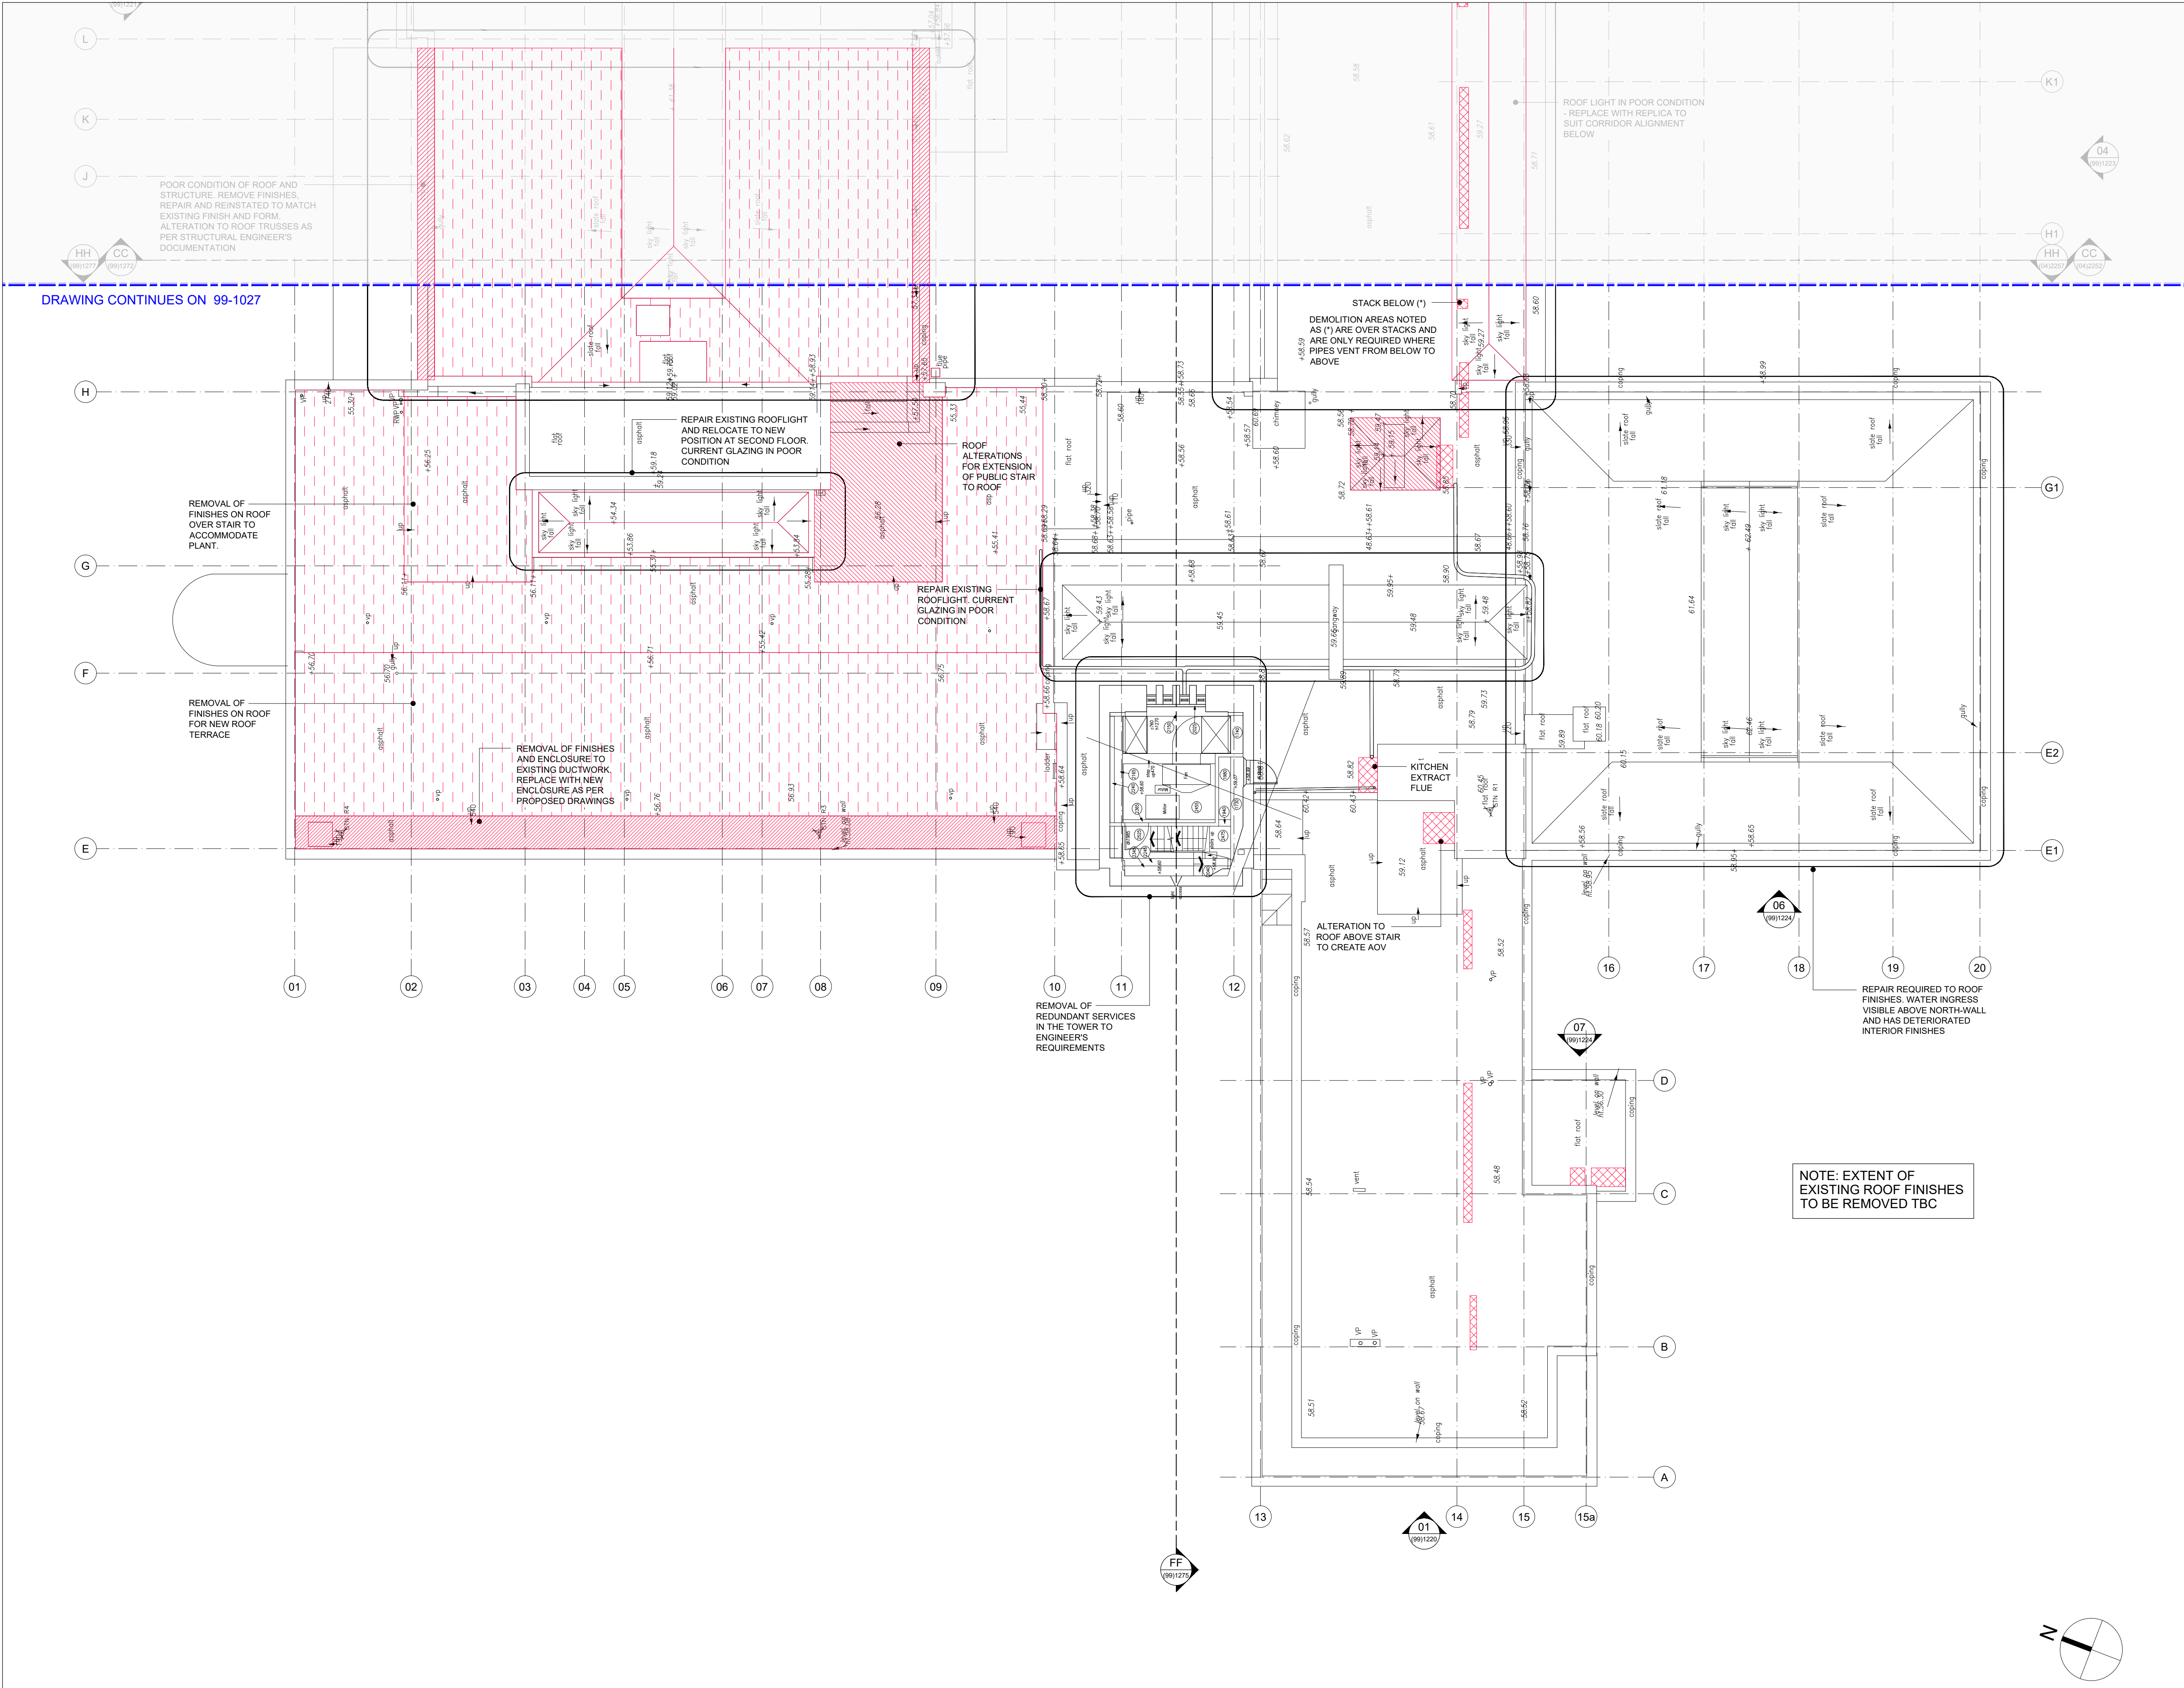

KDS & Associates Ltd
No part of this drawing may be reproduced without written consent.
All contractors must visit site and be responsible for taking and checking all dimensions relating to this work.
Do not scale from this drawing.

REVISION NOTES			
P1 16.09.2019	JH	PRELIMINARY ISSUE	
C1 14.02.2020	JH	ISSUED FOR CONSTRUCTION	


- KEY
- INDICATES EXISTING TO BE RETAINED, REFURBISHED AND/OR REPURPOSED
 - ALT-701 REMOVAL OF EXISTING
 - INDICATES EXISTING FIXTURES TO BE REMOVED, WHERE THESE ARE RELOCATED AND/OR REUSED, THIS IS ANNOTATED ON THE DRAWINGS
 - INDICATES SECTION OF WALL TO BE REMOVED
 - INDICATES EXCAVATION OR LOWERING OF SLAB AND/OR FFL
 - INDICATES FINISHES TO BE REMOVED AND REPLACED WITH NEW
 - ALT-703 ENLARGEMENT OF EXISTING WINDOW OPENINGS

FOR DEMOLITION INFORMATION IN SECTION, PLEASE REFER TO THE PLANS A-99-1018 TO A-99-1027

DETAILS OF PLANT AND SERVICES STRIP-OUT BY SERVICES ENGINEER. ALL EXISTING RAIN WATER PIPES, INTERNAL AND EXTERNAL ARE TO BE REMOVED AND REPLACED.

HERITAGE ITEMS UNCOVERED IN DEMOLITION OR STRIP OUT TO BE PUT FORWARD TO THE ARCHITECT AND/OR HERITAGE CONSULTANT

PENETRATIONS THROUGH THE LOWER GROUND SLAB TO BELOW GROUND DRAINAGE INDICATED AS ZONE WITHIN A GIVEN RISER POSITIONS OF THESE PENETRATIONS SUBJECT TO M&E DESIGN. DAMP PROOF MEMBRANE TO BE APPLIED TO SUB-FLOOR

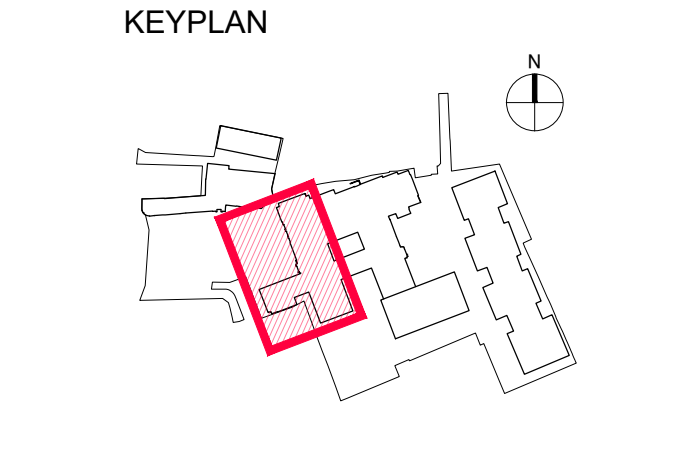

ARDMORE CONSTRUCTION LTD
6 WHARF STUDIOS,
28 WHARF ROAD,
LONDON, N1 7GR
TEL: 0208-344 0300
www.ardmoregroup.co.uk

KDS ASSOCIATES LTD
TECHNICAL ARCHITECTURAL MANAGEMENT CONSULTANTS
101 THE BLACKFRIARS FOUNDRY
156 BLACKFRIARS ROAD
LONDON SE1 6EN
0203 355 0775
www.kdsassociates.co.uk

CONSTRUCTION

PROJECT / DRAWING TITLE
**HORNSEY TOWN HALL
TOWN HALL & BROADWAY ANNEX
LONDON N8 9JJ**

DRAWING TITLE
**TOWN HALL DEMOLITION PLAN
ROOF (WEST)**

DATE / DRAWN BY
16.09.19 JH

PROJECT / DRAWING NO
3670-KDS-TH-RF-DR-A-99-1026

SCALE
1:100 @A1

REV
C1