


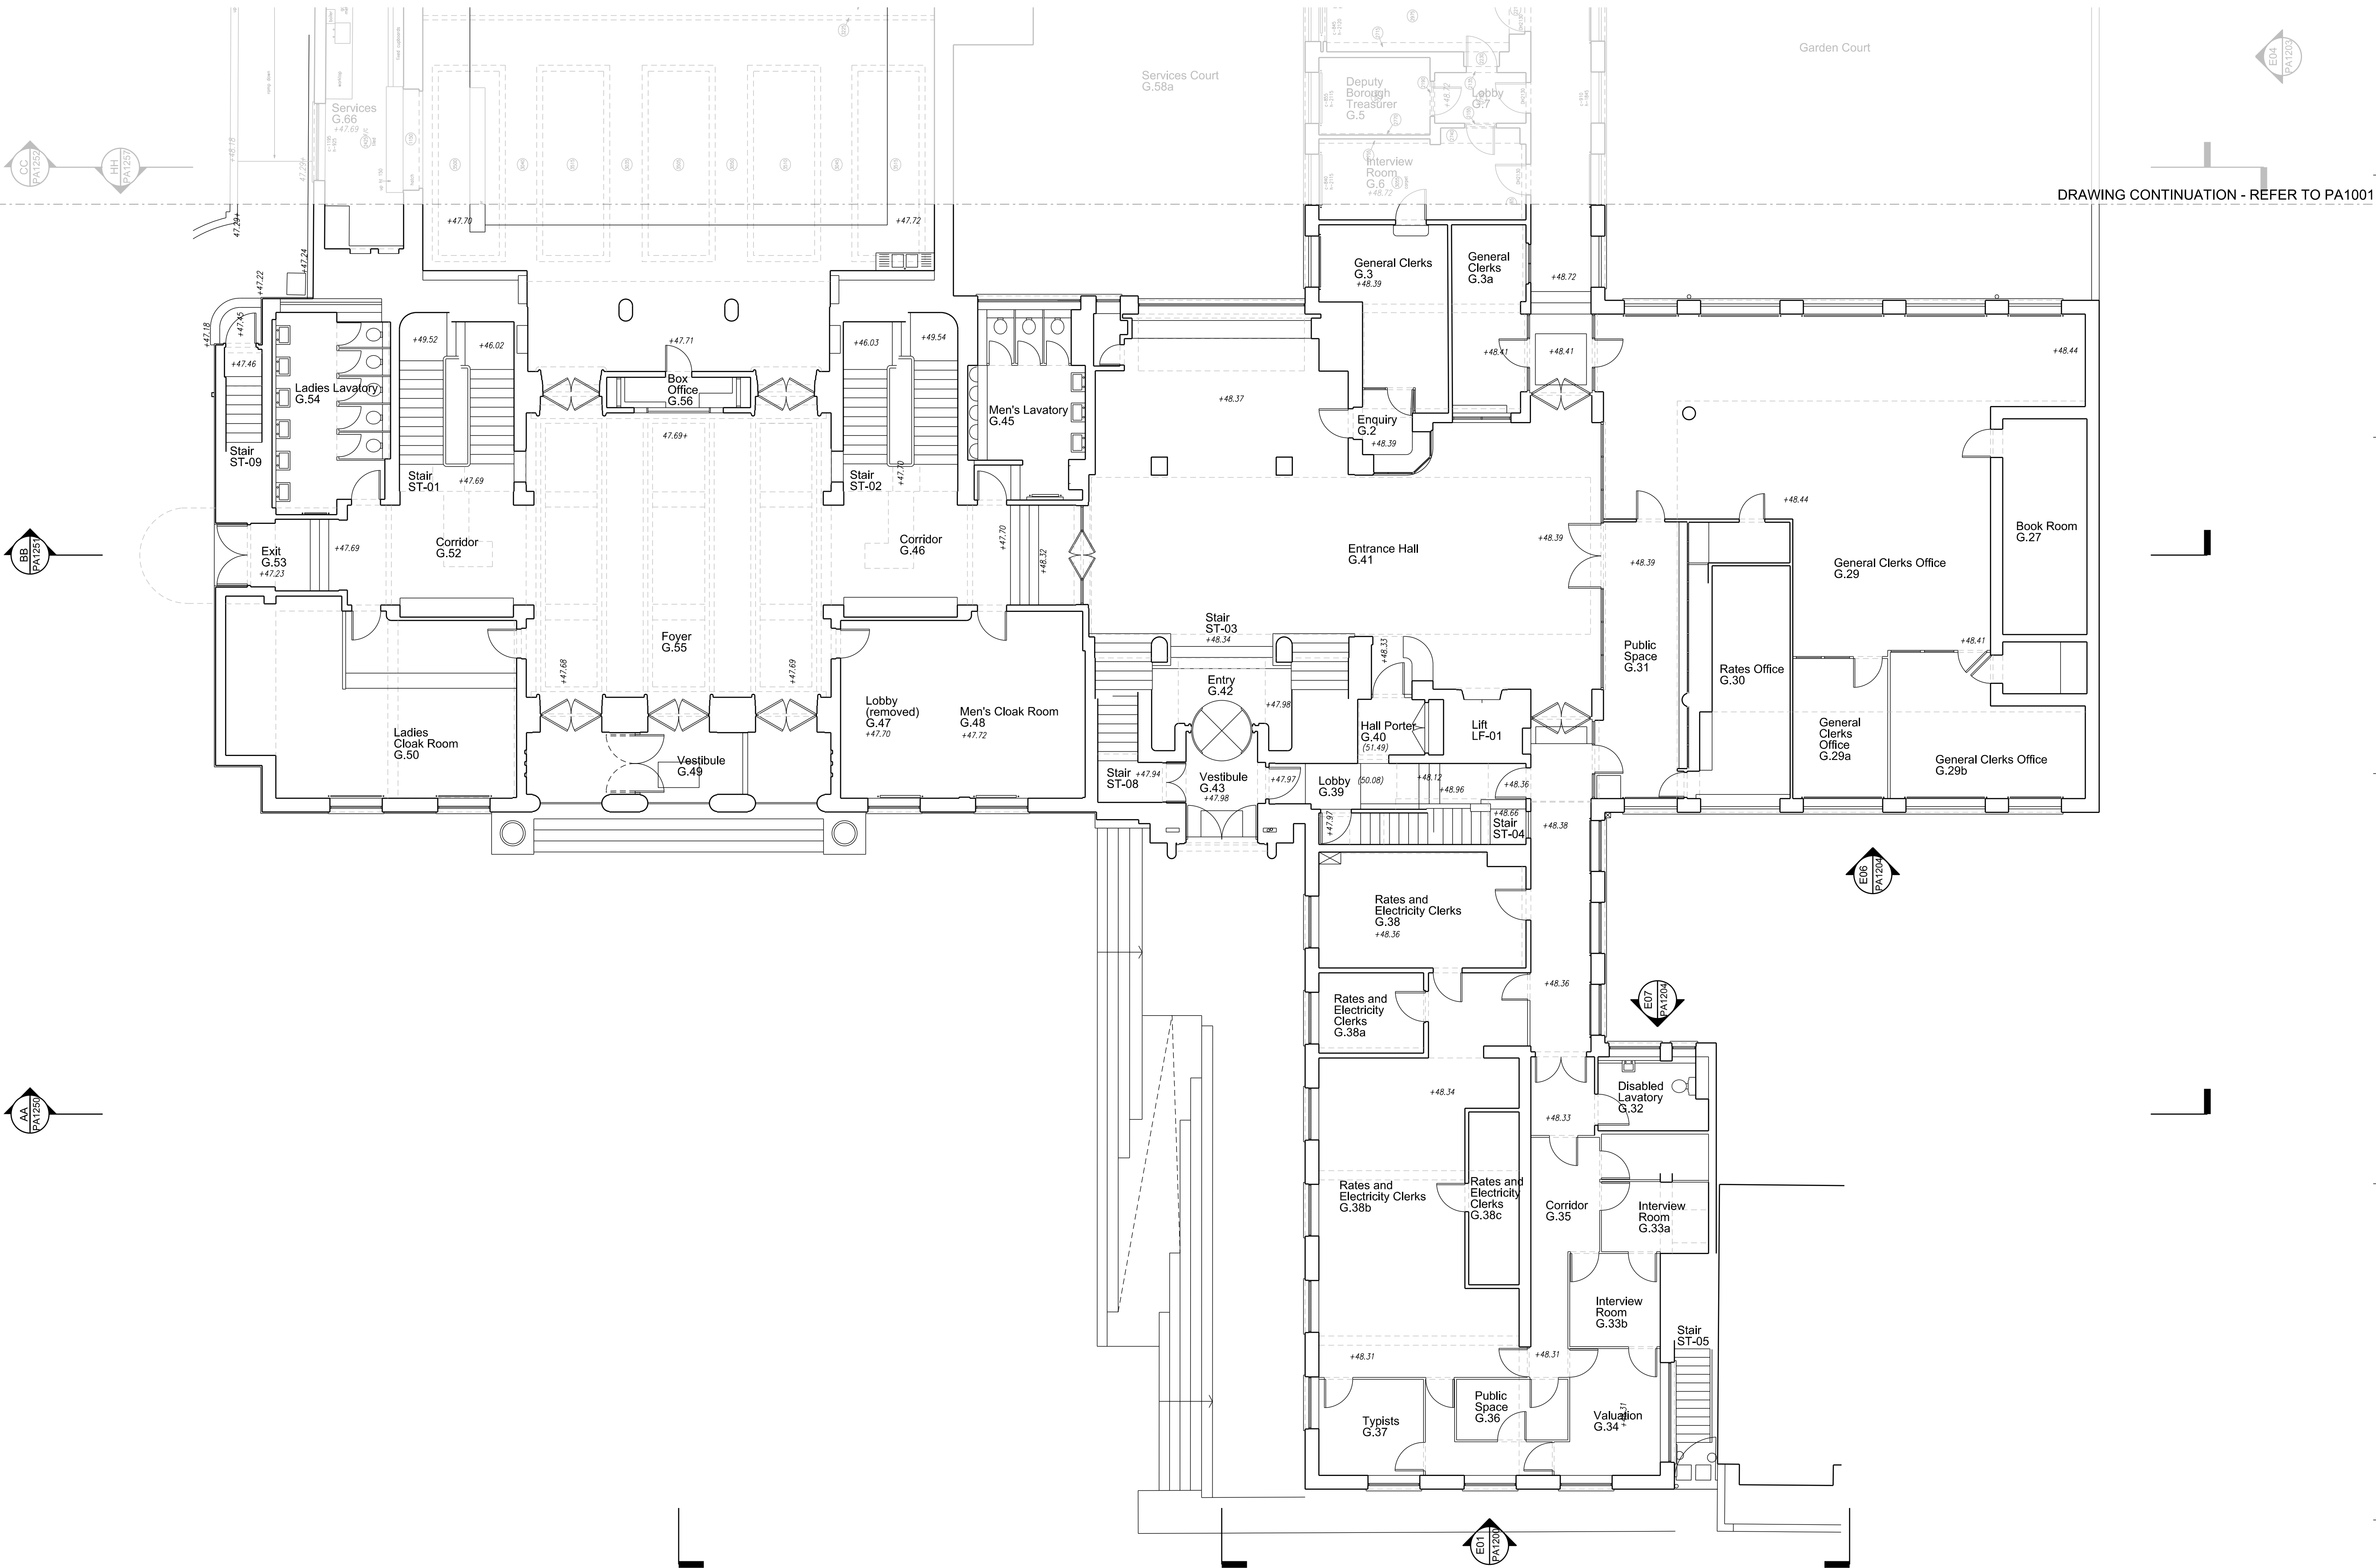

General Notes

1. Dimensions are in millimetres unless stated otherwise.
2. Levels are in metres AOD unless stated otherwise.
3. Dimensions govern. Do not scale off drawing.
4. All dimensions to be verified on site before proceeding.
5. All discrepancies to be notified in writing to Make Limited.

© Make Limited 2015

00	21/07/17	For Planning	RK
Rev	Date	Reason For Issue	Chk

FOR PLANNING

DRAWING STATUS

make

32 Cleveland Street,
London, W1T 4JY

tel +44 (0) 20 7636 5151

info@makearchitects.com
www.makearchitects.com

Client
Crouch End (FEC) Limited
Ground Floor, 12 Stanhope Gate
London
W1K 1AW

Keyplan

North

Project
Hornsey Town Hall

Drawing Title
Town Hall
Existing Plan
Ground Floor (West)


Scale	Paper Size	Date
1: 100	@A1	21.07.17
Project No.	Draw No.	Rev No.
1360	PA1000	00

01 Existing Ground Floor Plan (West)


1:100

1:100




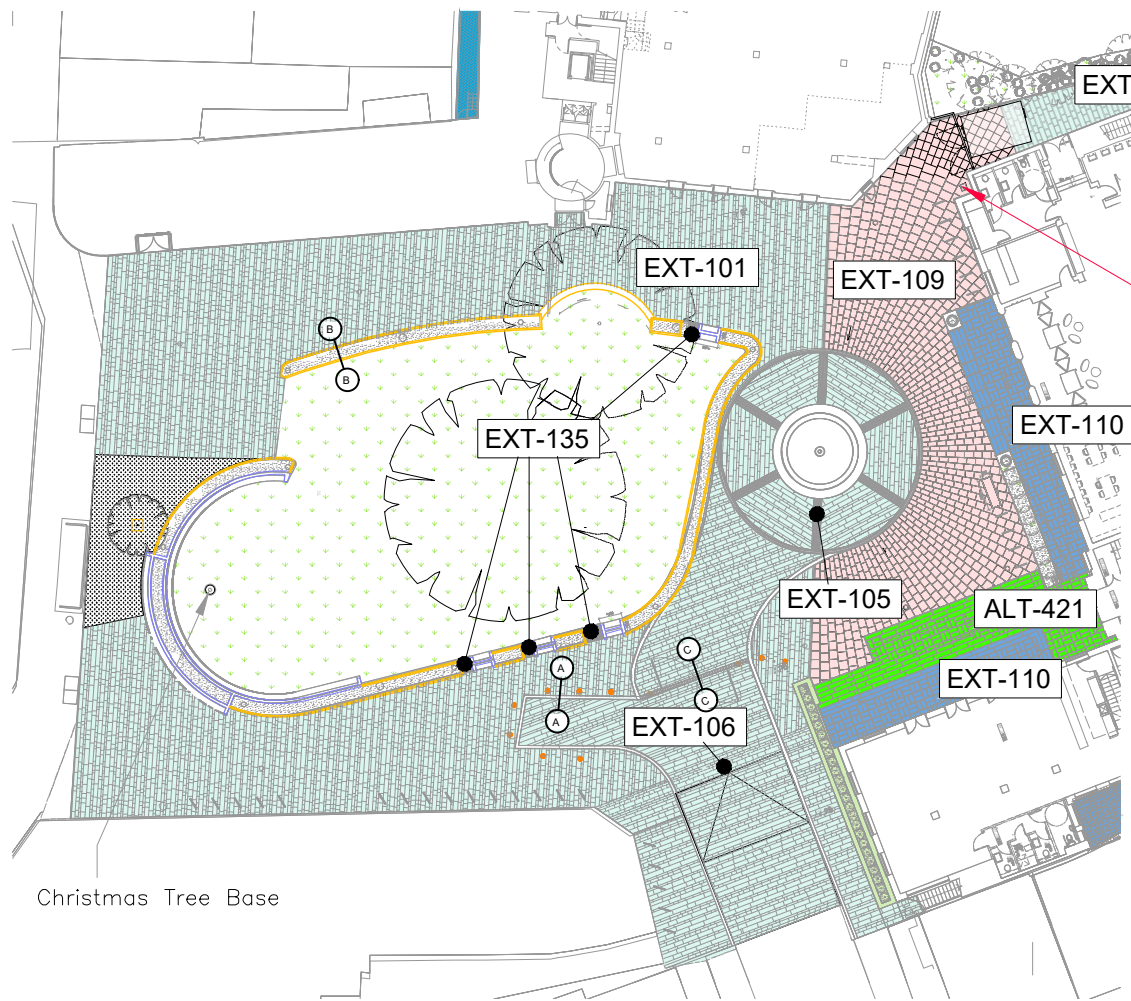


Granite paving to have additional joints, to ensure slab doesn't exceed maximum available sizes.

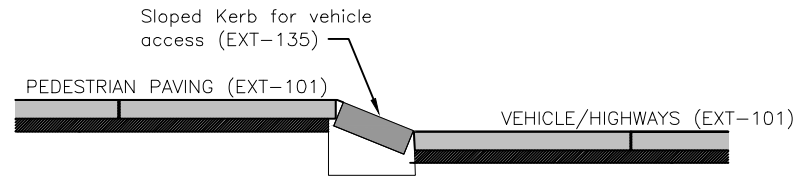


1:30 - Town Hall Square Vehicle Kerb (Typ Section C-C)

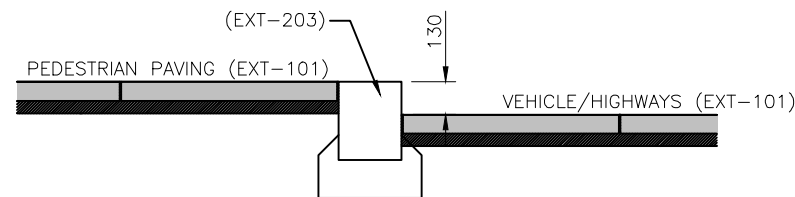


1:30 - Town Hall Square Kerb (Typ Section A-A)

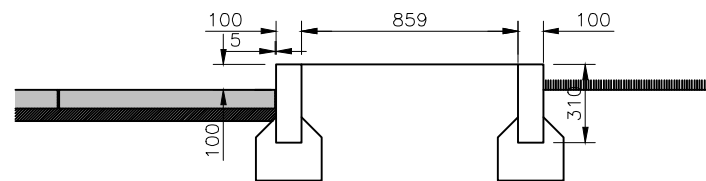

1:30 - Town Hall Square Planter Border Section (Typ Section B-B)

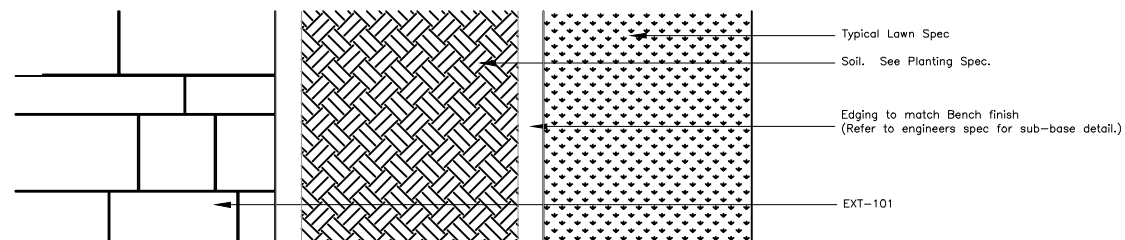

1:30 - Town Hall Square Planter Border Plan

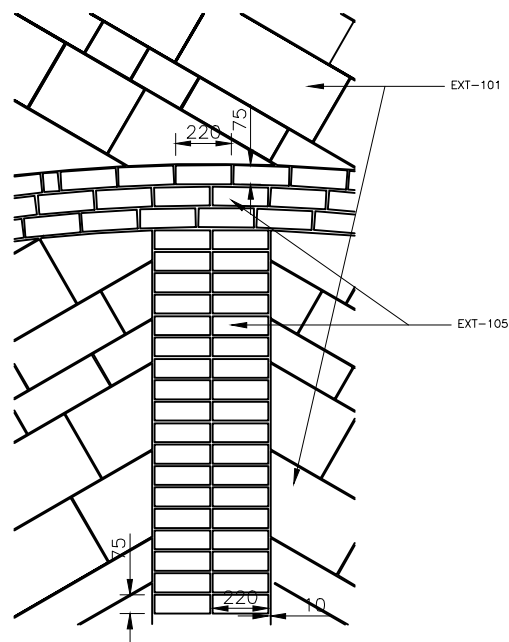

Section 04
1:30 - Fountain Detail

Notes:

1. THE COPYRIGHT OF THIS DRAWING IS VESTED IN GREENSIDE LANDSCAPES AND IT MAY NOT BE REPRODUCED IN WHOLE OR PART OR USED FOR THE MANUFACTURE OF ANY ARTICLE WITHOUT THE EXPRESS PERMISSION OF THE COPYRIGHT HOLDERS.
2. WORK TO FIGURED DIMENSIONS ONLY.
3. THIS DRAWING IS TO BE READ IN CONJUNCTION WITH ALL RELEVANT ARCHITECT'S, SERVICE ENGINEER'S AND GREENSIDE LANDSCAPES SPECIFICATIONS.

C02	Amended to suit comments	LF	19.01.22
C01	Paving Spec Corrected	LF	08.10.21
REV:	DESCRIPTION:	BY:	DATE:
STATUS:	For Construction		

GREENSIDE
LANDSCAPES

Unit 45, Golds Business Park, Jenkins Drive, Elsenham, Essex, CM22 6JX

CLIENT:

ARCHITECT:

SITE:


Hornsey Town Hall

TITLE:

**Typical Paving Application
Town Hall Square**


SCALE AT A3:	DATE:	DRAWN:	CHECKED:
1:30	21/10/20	LF	
PROJECT NO:	DRAWING NO:	REVISION:	
HTH_20	GSL_P2.01_008	C02	

1:200 - Town Hall Entrance

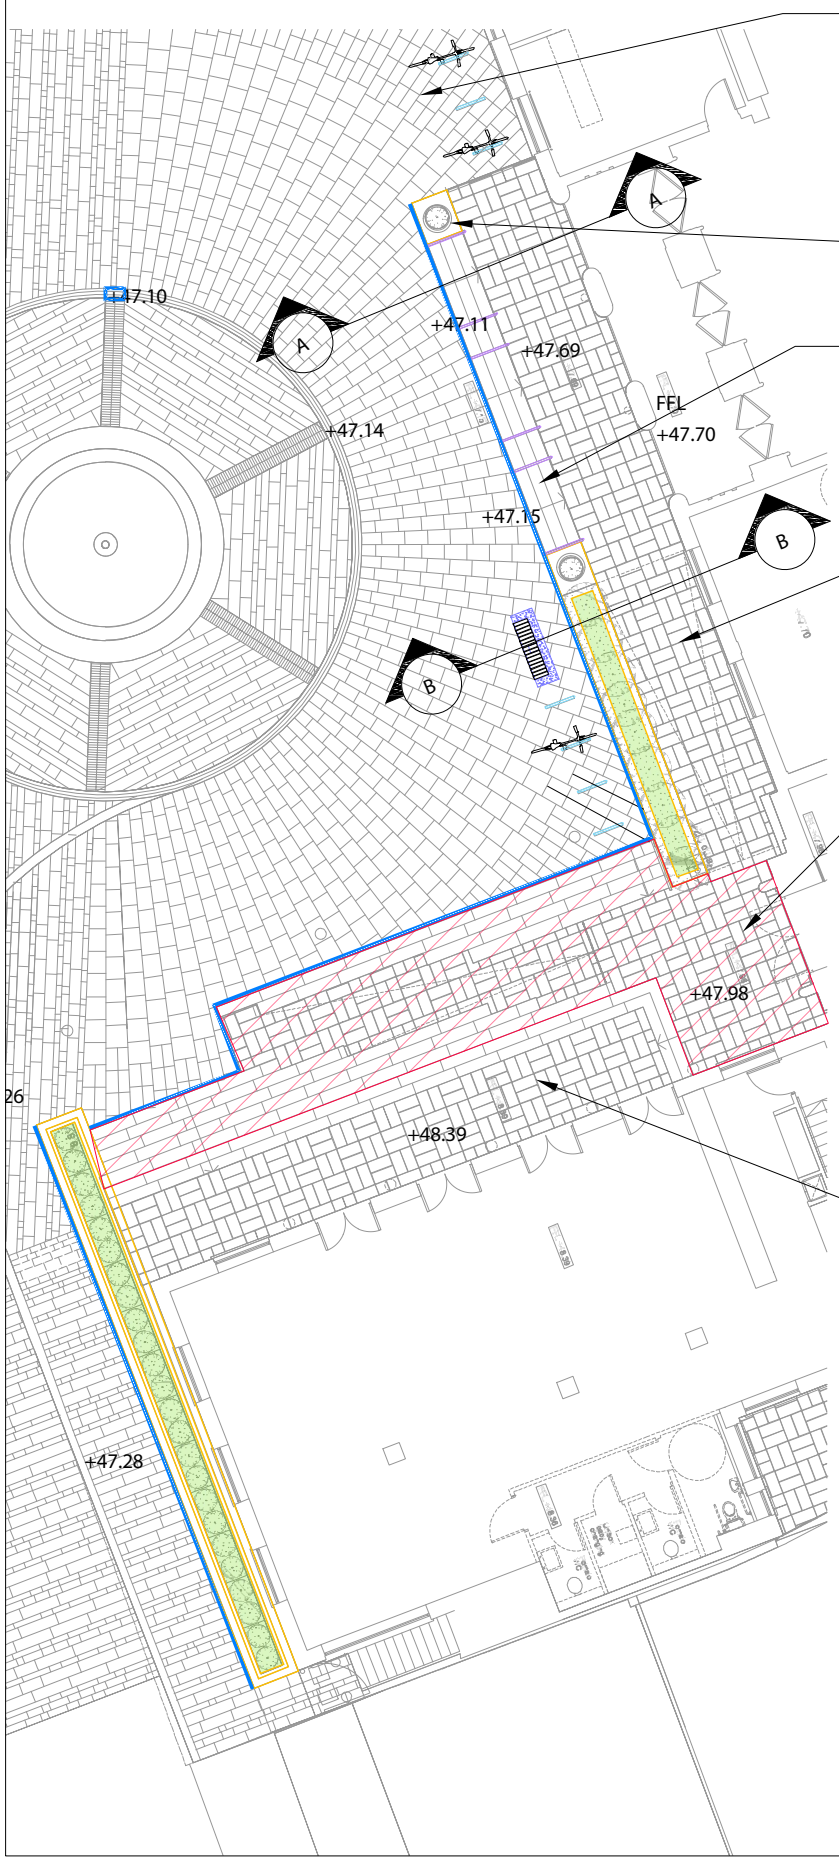


- Radial Pattern Yorkstone.
Note: Max tile size of 900x600,
so additional joint line to be
visible where tiles exceed
maximum available size.
- Yorkstone clad plinths
either side of steps
- Yorkstone steps
- New Ramped and level paving to
match existing Yorkstone as best as
possible.
- Existing ramp/steps to be left as is.
Remedial repair works only.
- New level paving to match existing
Yorkstone as best as possible,
including 2No. new Yorkstone steps.

Scoutmoor Yorkstone Paving
Size: Max. 600x600
Cut to suit radial pattern.
Finish: To match existing

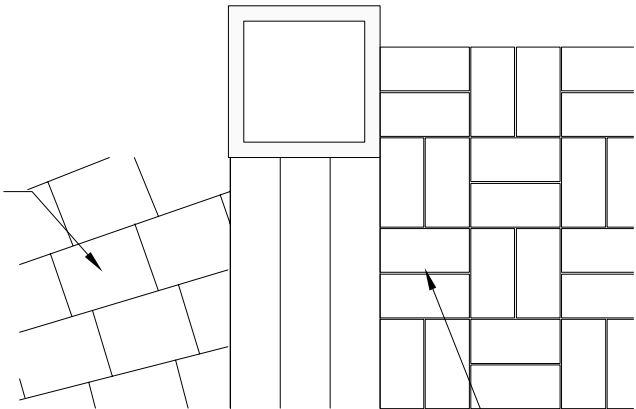


Scoutmoor
Yorkstone Paving
Size: 590x290x75
Finish: To match existing

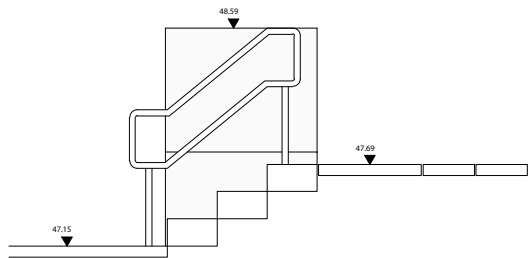

1:50 - Section A-A Detail

New concrete planter to be clad in Scoutmoor Yorkstone Paving
to match landscaping - EXT 101/109/110

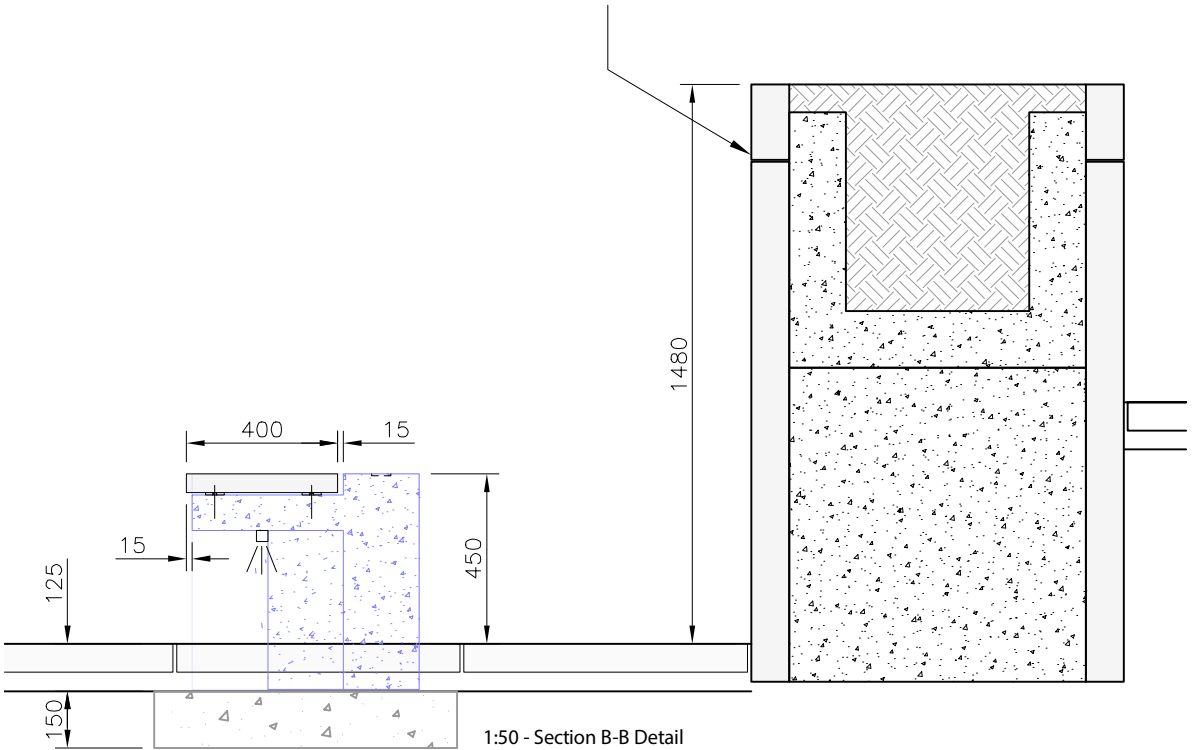

1:50 - Section B-B Detail

Notes:

1. THE COPYRIGHT OF THIS DRAWING IS VESTED IN GREENSIDE LANDSCAPES AND IT MAY NOT BE REPRODUCED IN WHOLE OR PART OR USED FOR THE MANUFACTURE OF ANY ARTICLE WITHOUT THE EXPRESS PERMISSION OF THE COPYRIGHT HOLDERS.
2. WORK TO FIGURED DIMENSIONS ONLY.
3. THIS DRAWING IS TO BE READ IN CONJUNCTION WITH ALL RELEVANT ARCHITECT'S, SERVICE ENGINEER'S AND GREENSIDE LANDSCAPES SPECIFICATIONS.


C02	Bench section revised	LF	29.10.20
REV:	DESCRIPTION:	BY:	DATE:
STATUS:	For Construction		



CLIENT:

ARCHITECT:

SITE: Hornsey Town Hall			
TITLE: Typical Paving Application Town Hall Square Entrance			
SCALE AT A3: 1: 20	DATE: 02/10/20	DRAWN: LF	CHECKED:
PROJECT NO: HTH_20	DRAWING NO: GSL_P2.02-004	REVISION: C02	

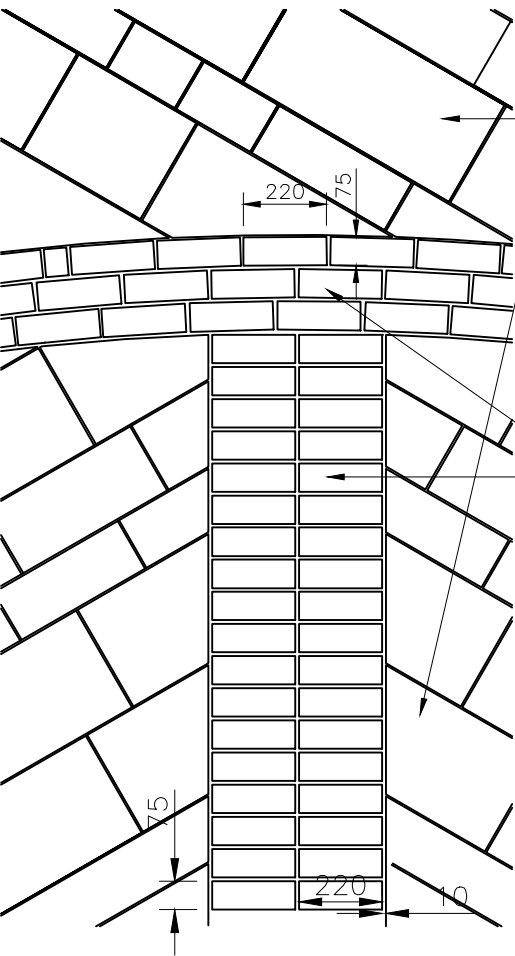

Marshall's Granite Slab.
Proteus (Black) 20%
Prospero (Mid-Grey) 20%
Kari (Red) 20%
Cressida (Pink) 20%
Rosalind (Light Pink) 20%
Various Sizes within particular width band
• 300mm wide: 900mm (50%), 600mm (25%), 300mm (25%).
• 200mm wide: 600mm (25%), 450mm (50%), 200mm (25%)
• 150mm wide: 450mm (50%), 300mm (25%), 150mm (25%).
Thickness: 100mm.
Pattern: Random
Defined width bands arranged in a random pattern with 20% 150mm wide, 30% 200mm wide and 50% 300mm wide. Refer to Design Drawings.
(Refer to engineers spec for sub-base detail).
Finish: Flamed top with sawn sides and sawn bottom

Marshall's Natural Stone Slab Paving
Scoutmoor Yorkstone
Size: 220x75
Thickness: 75mm
(Refer to engineers spec for sub-base detail.)



Rosalind



Kari



Cressida




Prospero



Proteus

Detail 04
1:20 – Fountain Detail

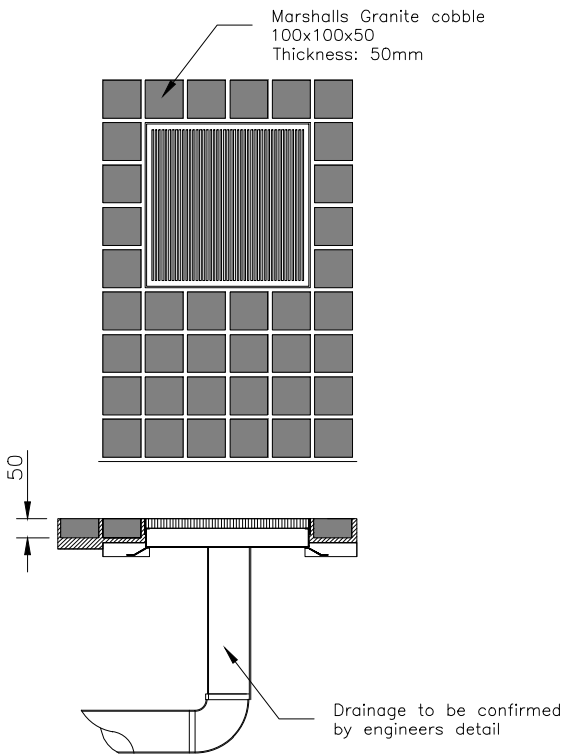

Detail 05
1:20 – Planter Passage

Notes:

1. THE COPYRIGHT OF THIS DRAWING IS VESTED IN GREENSIDE LANDSCAPES AND IT MAY NOT BE REPRODUCED IN WHOLE OR PART OR USED FOR THE MANUFACTURE OF ANY ARTICLE WITHOUT THE EXPRESS PERMISSION OF THE COPYRIGHT HOLDERS.
2. WORK TO FIGURED DIMENSIONS ONLY.
3. THIS DRAWING IS TO BE READ IN CONJUNCTION WITH ALL RELEVANT ARCHITECTS, SERVICE ENGINEER'S AND GREENSIDE LANDSCAPES SPECIFICATIONS.

REV:	DESCRIPTION:	BY:	DATE:
STATUS: For Construction			

GREENSIDE
LANDSCAPES

Unit 45, Golds Business Park, Jenkins Drive, Elsenham, Essex, CM22 6JX

CLIENT:

ARCHITECT:

SITE: Hornsey Town Hall			
TITLE: Typical Paving Application Town Hall Square - Detail 04-05			
SCALE AT A3: 1:20	DATE: 02/10/2020	DRAWN: LF	CHECKED:
PROJECT NO: HTH_20	DRAWING NO: GSL_P2.02-003	REVISION: C01	

EXT-101 York Stone Slab Paving

- a) Substrate: Refer to the Design Drawings.
b) Sub-base: Cement bound material, as the Structural Engineer's documentation.
c) Slab paving:
i) Indicative manufacturer: Marshalls.
ii) Indicative reference: Scoutmoor.
iii) Type: Yorkstone.
iv) Nominal size: Varying sized lengths within 300mm/ 200mm and 150mm wide modules. To include oversized pieces, as required.
v) Thickness: 75mm.
vi) Edges: Cut out with a square edge. Mortar joint to be filled to the surface. Flowable jointing mortar to ensure joints are completely filled.
vii) Finish: Wire sawn.
viii) Colour: To be selected from the manufacturer's standard range.
d) Jointing mortar:
i) Indicative manufacturer Steintec.
ii) Colour: Light grey.
e) Joints: 5mm.
f) Paving to include stainless steel corduroy strips and tactile studs, and demise marker studs where shown on the Design Drawings.
g) Slabs to include integrated signage, as shown on the Design Drawings

Type EXT-105 Natural Stone Slab Paving.
Natural stone slab paving, as shown on the Design Drawings.

- a) Substrate: Refer to the Design Drawings.
b) Sub-base: Cement bound material as the Structural Engineer's documentation.
c) Slab paving:
i) Manufacturer: Marshalls, or acceptable equivalent.
ii) Reference: Scoutmoor.
iii) Type: Yorkstone.
iv) Nominal size: Varying sized lengths; refer to the Design Drawings. To include oversized pieces, as required.
v) Thickness: 75mm.
vi) Edges: Cut out with a square edge. Mortar joint to be filled to the surface. Flowable jointing mortar to ensure joints are completely filled.
vii) Finish: Wire sawn.
viii) Colour: To be selected from the manufacturer's standard range.
d) Jointing mortar:
i) Manufactured by Steintec, or acceptable equivalent.
ii) Colour: Light grey.
e) Joints: 5mm.
f) Paving to include stainless steel corduroy strips and tactile studs, and demise marker studs where shown on the Design Drawings.
g) Slabs to include integrated signage as shown on the Design Drawings.

EXT-109 Natural Stone Slab Paving

- a) Substrate: Refer to the Design Drawings.
b) Sub-base: Cement bound material as the Structural Engineer's documentation.
c) Slab paving:
i) Manufacturer: Marshalls, or acceptable equivalent.
ii) Reference: Scoutmoor.
iii) Type: Yorkstone.
iv) Nominal size: Varying sized 600mmW x 300-1000mm. To include oversized pieces, as required.
v) Pattern: Radiating pattern as shown on the Design Drawings.
vi) Thickness: 75mm.
vii) Edges: Cut out with a square edge. Mortar joint to be filled to the surface. Flowable jointing mortar to ensure joints are completely filled.
viii) Finish: Wire sawn.
i) Jointing mortar:
i) Manufactured by Steintec, or acceptable equivalent.
ii) Colour: Light grey.
e) Joints: 6mm.
f) Paving to include stainless steel corduroy strips (Type EXT-303, in Q50) and tactile studs, and demise marker studs where shown on the Design Drawings.
g) Slabs to include integrated signage as shown on the Design Drawings.

EXT-114 Yorkstone Paving

- a) Substrate: Pedestal System
b) Sub-base: Cement bound material as the Structural Engineer's documentation.
c) Slab paving:
i) Manufacturer: Marshalls, or acceptable equivalent.
ii) Reference: Yorkstone Paving.
iii) Type: .
iv) Nominal size: 450mm x 450mm
v) Thickness: 50mm.
vi) Edges: Cut out with a square edge.
vii) Finish: Wire sawn.
viii) Colour: To be selected from the manufacturer's standard range.
d) Paving slabs are to be installed on a proprietary adjustable pedestal support system.
e) Joints: Open joints.
f) Paving to include stainless steel corduroy strips and tactile studs, and demise marker studs where shown on the Design Drawings.
g) Slabs to include integrated signage where shown on the Design Drawings

EXT-115 Granite Slab Paving

Granite slab paving, as shown on the Design Drawings.
a) Substrate: Refer to the Design Drawings.
b) Sub-base: Cement bound material as the Structural Engineer's documentation.
c) Slab paving:
i) Manufacturer: Marshalls, or acceptable equivalent.
ii) Reference:
25% Carina (Flamed),
25% Leda (Flamed),
25% Umbriel (Blasted),
25%, Arche (Flamed)
iii) Type: Granite.
iv) Nominal size: 300mm x 920mm.
v) Layout: As shown on the Design Drawings.
vi) Thickness: 80mm.
vii) Edges: Cut out with a square edge. Mortar joint to be filled to the surface. Flowable jointing mortar to ensure joints are completely filled.
viii) Finish: Flamed/blasted top with sawn sides and sawn bottom.
d) Jointing mortar:
i) Manufactured by Steintec, or acceptable equivalent.
ii) Colour: Light grey.
e) Joints: 10mm.
f) Paving to include stainless steel corduroy strips (Type EXT-303, in Q50) and tactile studs, and demise marker studs where shown on the Design Drawings.
g) Slabs to include integrated signage as shown on the Design Drawings.

EXT-110 York Stone Slab Paving

- a) Substrate: Refer to the Design Drawings.
b) Sub-base: Cement bound material as the Structural Engineer's documentation.
c) Slab paving:
i) Manufacturer: Marshalls, or acceptable equivalent.
ii) Reference: Scoutmoor.
iii) Type: Yorkstone.
iv) Nominal size: 300mm x 610mm or 300mm x 1200mm as shown on the Design Drawings. To include oversized pieces, as required.
v) Thickness: 55mm.
vi) Edges: To match existing Town Hall paving following restoration refer to Type ALT-421, in C41.
vii) Finish: To match existing Town Hall paving following restoration refer to Type ALT-421, in C41.
viii) Colour: To match existing Town Hall paving following restoration refer to Type ALT-421, in C41.
d) Jointing mortar: To match existing Town Hall paving following restoration refer to Type ALT-421, in C41.
e) Joints: To match existing Town Hall paving following restoration refer to Type ALT-421, in C41.
f) Paving to include stainless steel corduroy strips and tactile studs, and demise marker studs where shown on the Design Drawings.
g) Slabs to include integrated signage as shown on the Design Drawings.

EXT-125 White Limestone Gravel

- a) Stone chippings:
i) Standard: To BS EN 1097.
ii) Size: Minimum 100mm depth x 20mm single size elements.
iii) Gauge: 20mm – 40mm.
iv) Minimum depth: 60mm.
b) Finish: Chippings to be washed prior to installation.
c) Even distribution of the differing sizes of aggregate to occur at all locations.
d) Naturally angular.
e) Installation to be undertaken in dry conditions with dry material.
f) Where used adjacent to and along a building façade as an edging the system is to be restrained and separated from adjacent topsoil by a suitable aluminium edging.
g) Rigid sub-base: In accordance with the Structural Engineer's documentation.

EXT-130 Permeable Paving

- a) Substrate: Refer to the Design Drawings.
b) Sub-base: As the Structural Engineer's documentation.
c) Slab paving:
i) Manufacturer: Marshalls, or acceptable equivalent.
ii) Reference: Modal Priora
iii) Type: Precast concrete, hydraulically pressed.
iv) Size(s): 100mm x 200mm.
v) Thickness: 80mm.
vi) Edges: Nibbled as the permeable paving typical edge detail.
vii) Finish: Textured.
viii) Colour: Ratio of colour finishes to be reviewed through sampling. Proposed mix Light Grey Granite 60%, Mid-grey Granite 20%, and Anthracite 20%. To be selected from the manufacturer's standard range.
ix) Pattern: Random. Refer to the Design Drawings.
d) Jointing mortar:
i) Manufactured by Steintec, or acceptable equivalent.
ii) Colour: Light grey.
e) Joints: Open graded crushed rock 2mm – 6mm grading as shown on the Design Drawings.
f) Paving to include stainless steel corduroy strips and tactile studs, and demise marker studs where shown on the Design Drawings.

EXT-131 Impermeable Paving

- a) Substrate: Refer to the Design Drawings.
b) Sub-base: As the Structural Engineer's documentation.
c) Slab paving:
i) Manufacturer: Marshalls, or acceptable equivalent.
ii) Reference: Modal
ij) Type: Precast concrete, hydraulically pressed.
iv) Size(s): 100mm x 200mm.
v) Thickness: 80mm.
vi) Edges: As the manufacturer's recommendations.
vii) Finish: Textured.
viii) Colour: Ratio of colour finishes to be reviewed through sampling. Proposed mix Light Grey Granite 60%, Mid-grey Granite 20%, and Anthracite 20%. To be selected from the manufacturer's standard range.
ix) Pattern: Random. Refer to the Design Drawings.
d) Jointing mortar:
i) Manufactured by Steintec, or acceptable equivalent.
ii) Colour: Light grey.
e) Joints: 2-3mm sand joint laid in line to BS 7533: Part 4.
f) Paving to include stainless steel corduroy strips and tactile studs, and demise marker studs as shown on the Design Drawings.
g) Slabs to include integrated signage as shown on the Design Drawings.

EXT-135 Granite Sett Paving

- a) Substrate: Cement bound material as the Structural Engineer's documentation.
b) Stone setts:
i) Manufacturer: Marshalls, or acceptable equivalent.
ii) Stone: Proteus Black granite.
iii) Size: 100mm x 100mm.
iv) Thickness: 50mm.
v) Colour: Black.
vi) Finish: Flamed.
c) Jointing mortar:
i) Manufactured by Steintec, or acceptable equivalent.
ii) Colour: Light grey.
d) Bedding: Sand/ cement mortar.
e) Joints: 10mm dry mortar joints.
f) Pattern: As shown on the Design Drawings.

EXT-140 Grasscrete

- a) Substrate: Refer to the Design Drawings.
b) Grass paving:
i) Manufacturer: Grass Concrete Limited, or acceptable equivalent.
ii) Reference: GC3.
iii) Void former size: Refer to the Structural Engineer's documentation.
iv) Paving depth: Refer to the Structural Engineer's documentation.
v) Mesh reinforcement: To comply with BS 4483 Ref. A142 or A193 to suit the performance requirements.
c) Expansion joints to be incorporated at 10m x 10m centres and to consist of 25mm wide pre-soaked softwood filler.
d) Rigid sub-base: Refer to the Structural Engineer's documentation.
e) Soil: Good quality, fine friable topsoil.

EXT-511 Bark Chips

- a) Manufacturer: Bark UK, or acceptable equivalent.
b) Reference: Play Bark chips.
c) Substrate: As the manufacturer's recommendations
d) d) Colour: Mid-dark brown.
e) e) Bark size: 18mm –35mm.
f) f) Free of pests, disease, fungus and weeds.
g) g) Bark chippings are certified and tested to BS EN 117

EXT-510 Natural Play Sand

- a) Manufacturer: Tarmac Trading Limited, or acceptable equivalent.
b) Substrate: Concrete base as Services Engineer's documentation.
c) Play sand are certified and tested to BS EN 1177.
d) Soldier course edging:
i) Kerb: Type EXT-201, in Q10.
ii) Nominal size: As the Design Drawings.
iii) Color: Natural.
iv) Bedding: As the manufacturer's recommendations.
e) Geotextile membrane: To suit the service conditions.

Notes:

1. THE COPYRIGHT OF THIS DRAWING IS VESTED IN GREENSIDE LANDSCAPES AND IT MAY NOT BE REPRODUCED IN WHOLE OR PART OR USED FOR THE MANUFACTURE OF ANY ARTICLE WITHOUT THE EXPRESS PERMISSION OF THE COPYRIGHT HOLDERS.
2. WORK TO FIGURED DIMENSIONS ONLY.
3. THIS DRAWING IS TO BE READ IN CONJUNCTION WITH ALL RELEVANT ARCHITECT'S, SERVICE ENGINEER'S AND GREENSIDE LANDSCAPES SPECIFICATIONS.

AB	AS BUILT	LF	12.10.22
C05	Wording amended to suit comments	LF	19.01.22
C04	Granite replaced with Yorkstone	LF	22.11.21
C03	Paving spec clarification added	LF	11.10.21
C02	Max Radial tile size increased	LF	09.06.21
REV:	DESCRIPTION:	BY:	DATE:
STATUS: AS BUILT			

GREENSIDE
LANDSCAPES

Unit 45, Golds Business Park, Jenkins Drive, Elsenham, Essex, CM22 6JX

CLIENT:

ARCHITECT:

SITE:

Hornsey Town Hall

TITLE: Site Paving Finishes
Spec List

SCALE AT A3:	DATE: 31/01/21	DRAWN: LF	CHECKED:
PROJECT NO: HTH_20	DRAWING NO: GSL_P2.01_007	REVISION: AB	