


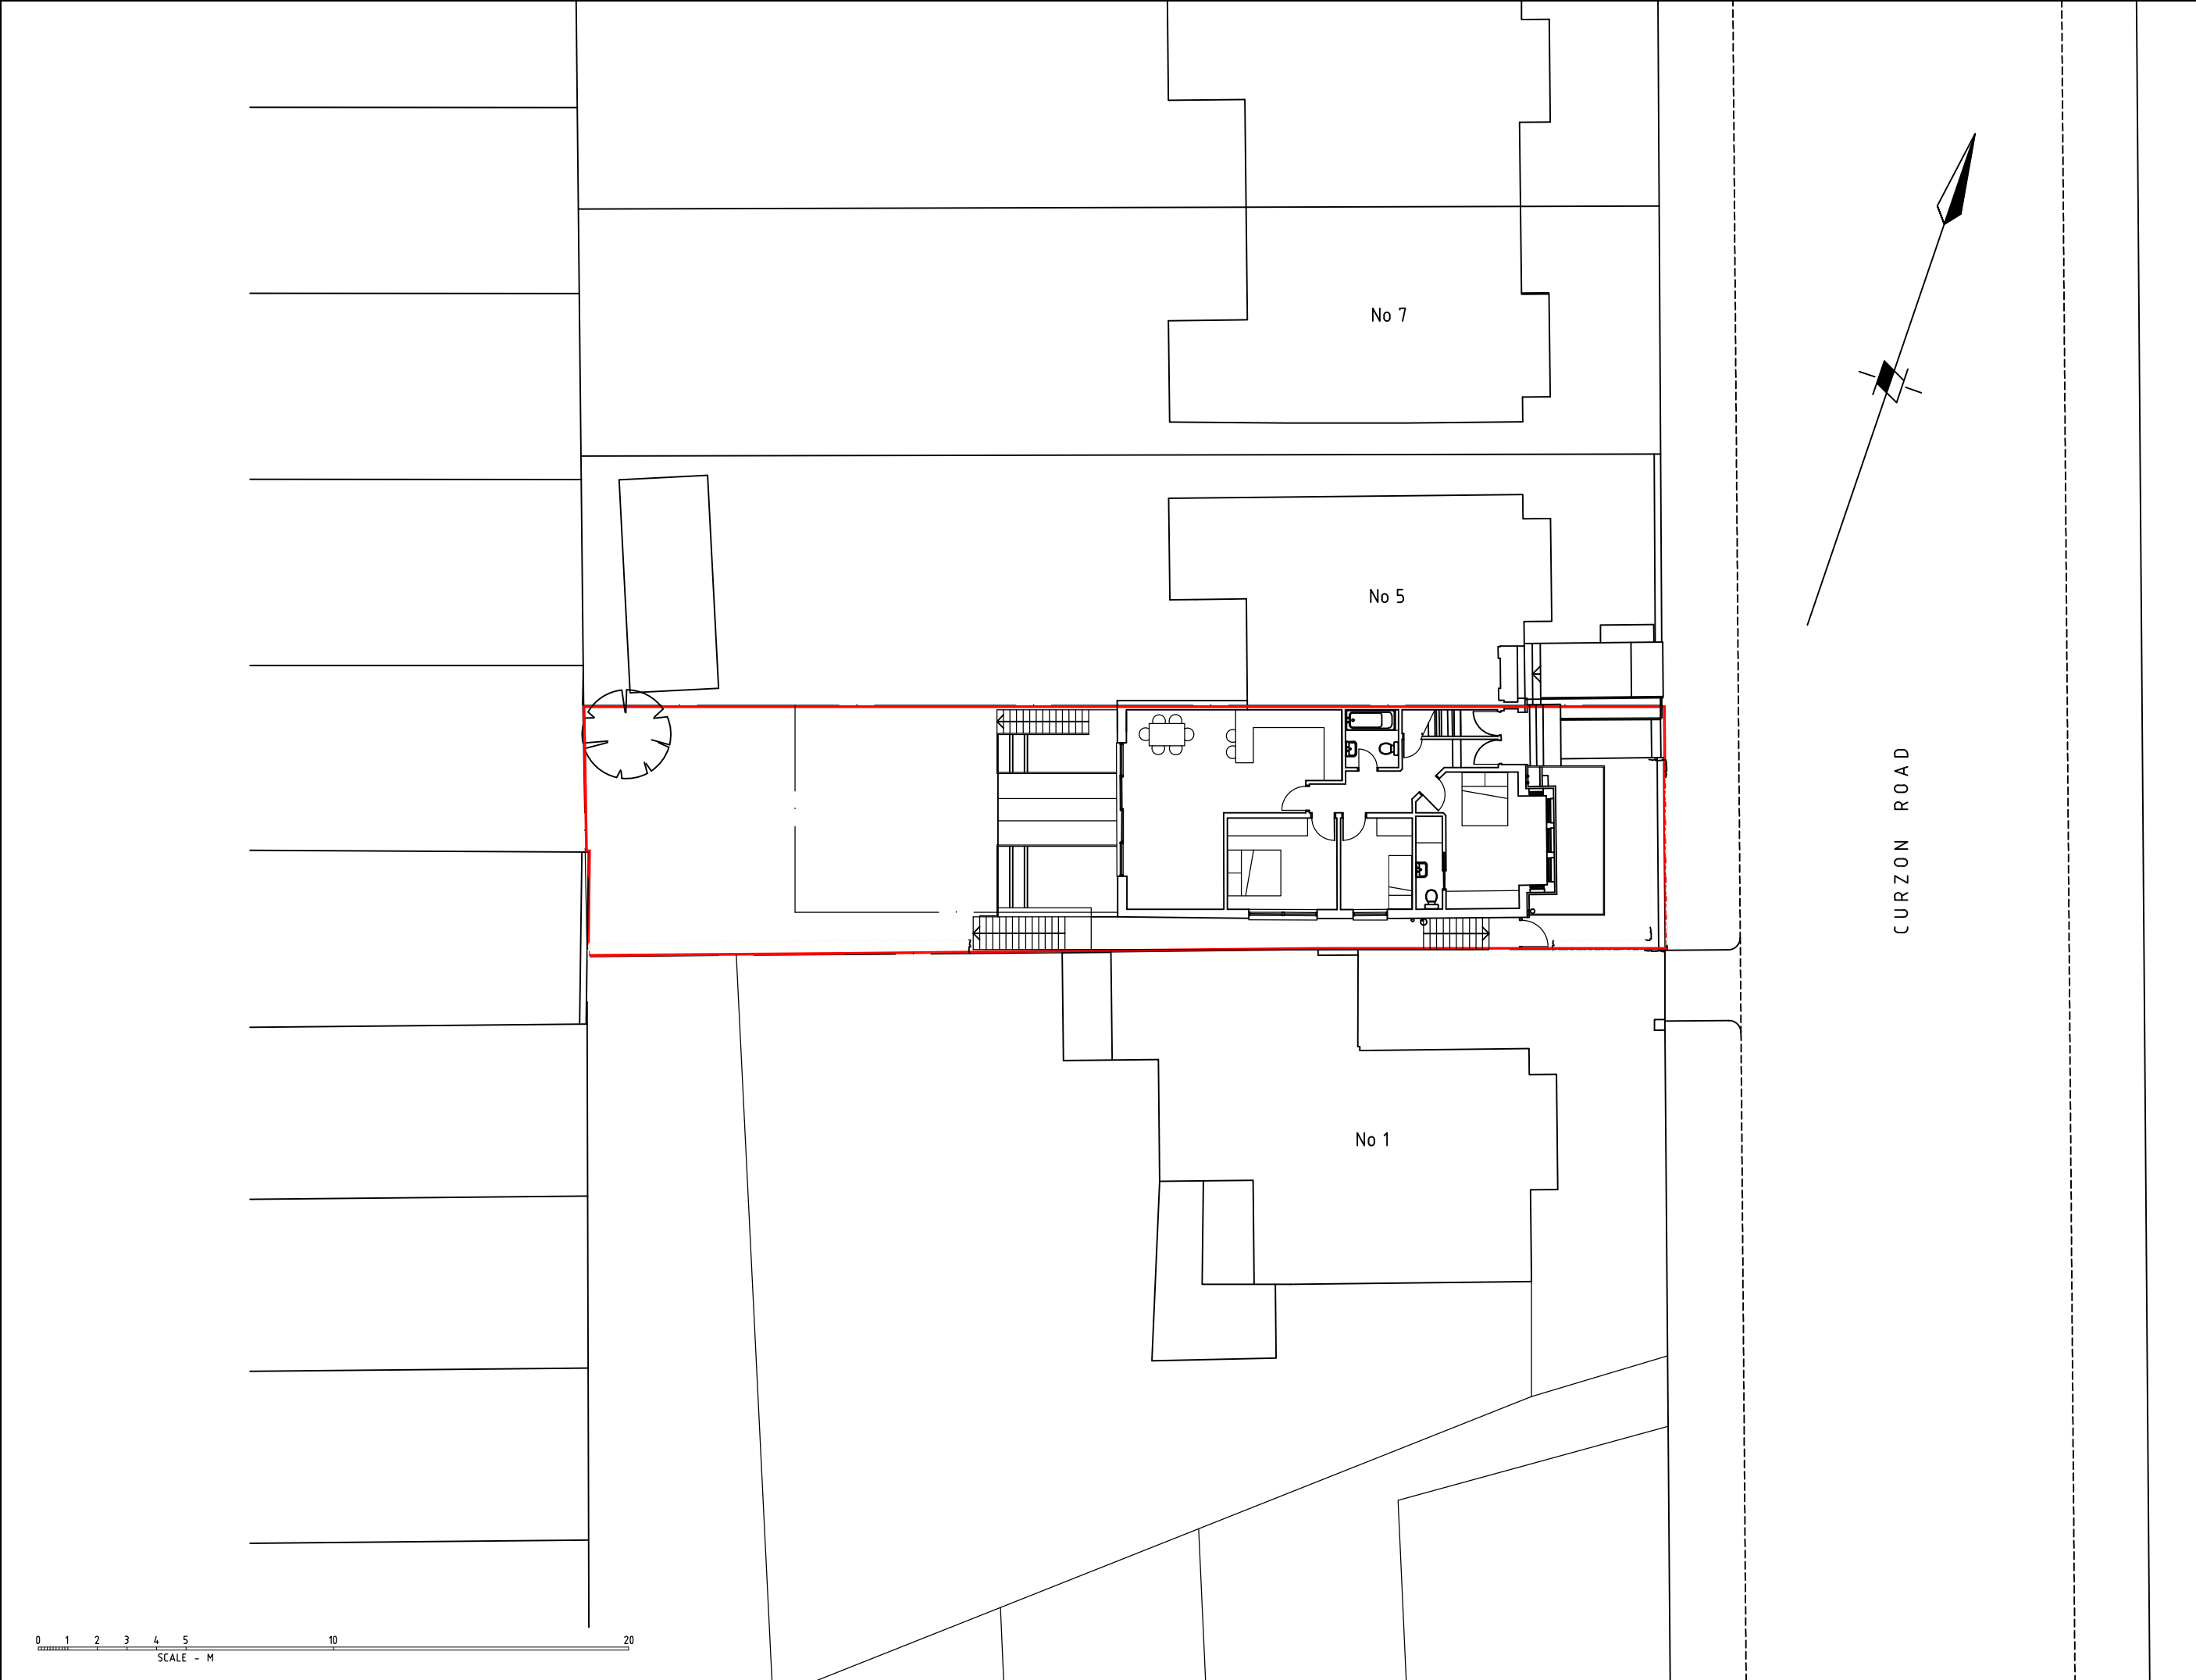

|   |                            |
|---|----------------------------|
| AMENDMENTS   |                            |
| A   | PROPOSED BASEMENT ADDITION |
| B   |                            |
| C   |                            |
| <b>TGN ARCHITECTS LTD</b>  |                            |
| 21 COLDFALL AVENUE<br>HUSSEY HILL<br>LONDON<br>W10 015<br>T - 020 3974 1083 E - Nick.Tinson@TGNArch.co.uk       |                            |
| CONTRACT:<br><b>3 CURZON ROAD, N10 3RB</b>                                                                      |                            |
| DRAWING:<br><b>BLOCK PLAN</b>                                                                                   |                            |
| SCALE:<br><b>1:200atA3</b>                                                                                      | DATE:<br><b>11-22</b>      |
| DRAWN BY:<br><b>NRLT</b>                                                                                        | CHECKED:                   |
| DRAWING NO.<br><b>2203   BP   1 A</b>                                                                           |                            |