


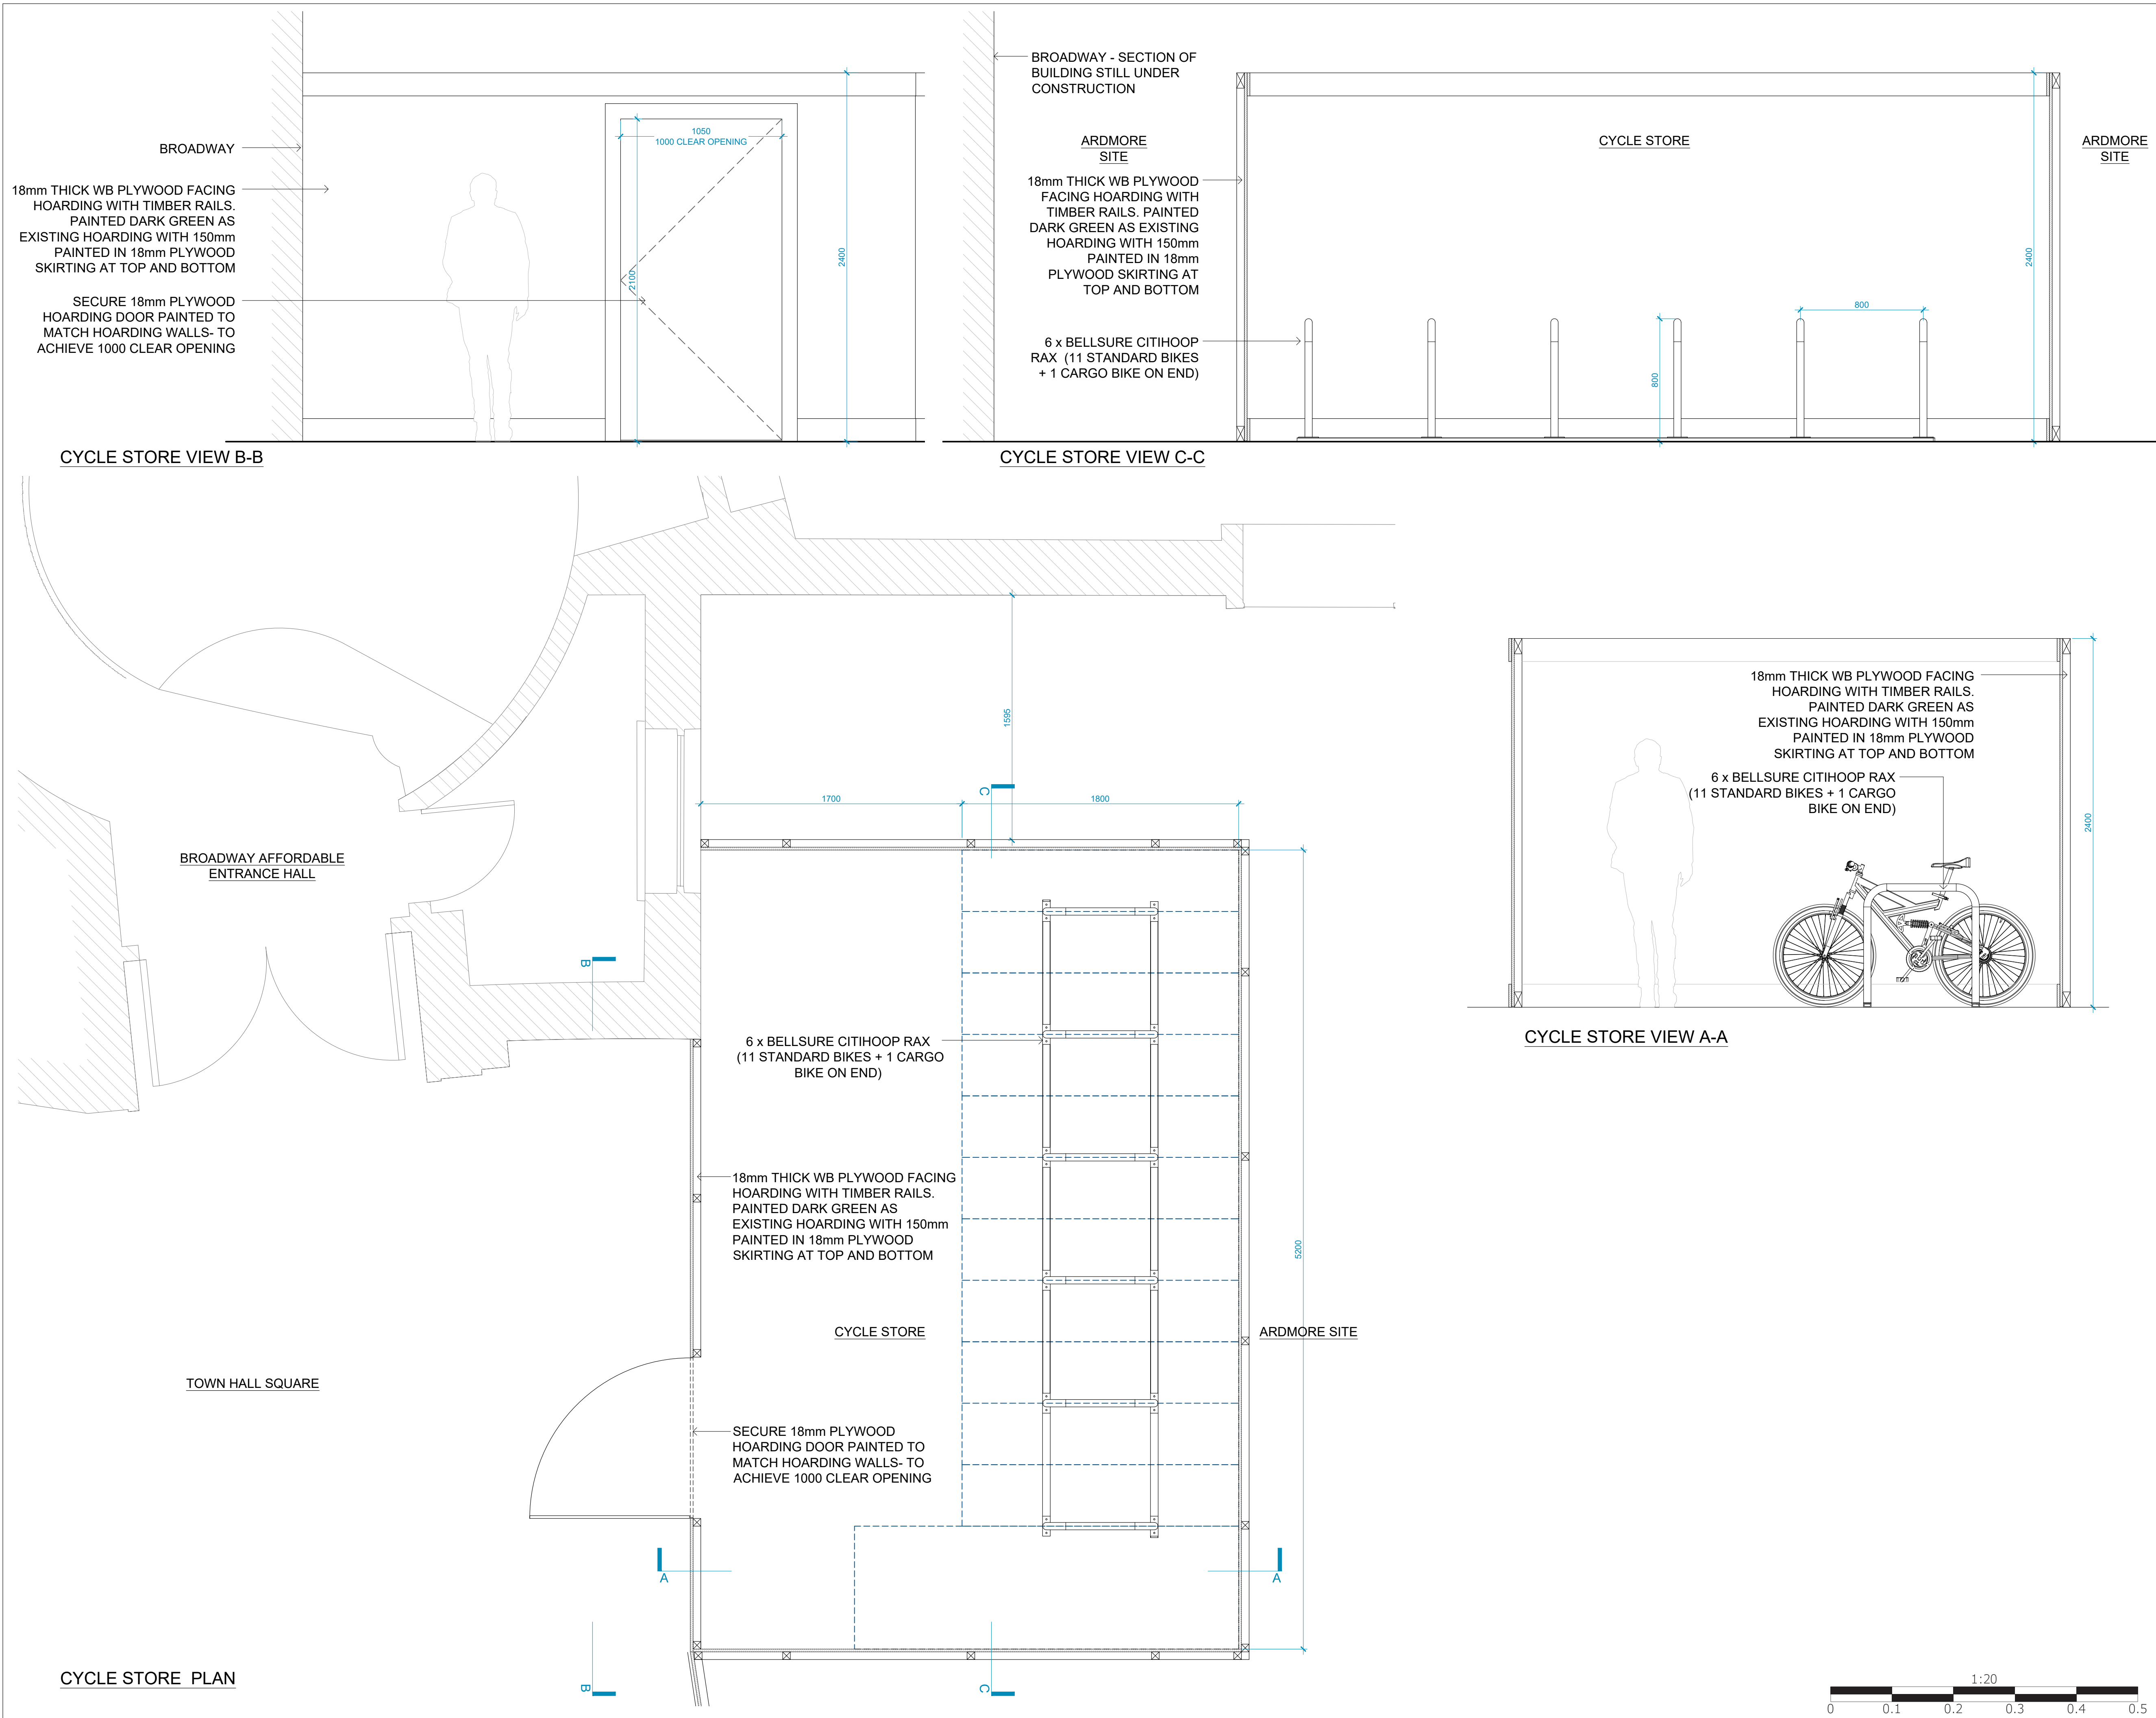

© Longlane Architects Ltd
No part of this drawing may be reproduced without written consent.
All contractors must visit site and be responsible for taking and checking all dimensions relating to this work.
Do not scale from this drawing.

REVISION NOTES
C1 16.08.2023 WB ISSUED FOR PLANNING

 **Ardmore GROUP**
ARDMORE CONSTRUCTION LTD
6 WHARF STUDIOS,
28 WHARF ROAD,
LONDON, N1 7GR
TEL: 0209-344 0300
www.ardmoregroup.co.uk

 **Longlane Architects**
5 Tanner Street
London, SE1 3LE
office@longlanearchitects.co.uk

CONSTRUCTION

PROJECT
**HORNSEY TOWN HALL
TOWN HALL**

DRAWING TITLE
**AFFORDABLE TEMPORARY
CYCLE STORAGE**

SCALE
1:20 @ A1

DRAWING NUMBER
3670-KDS-TH-ZZ-DR-A-90-1053

C1