




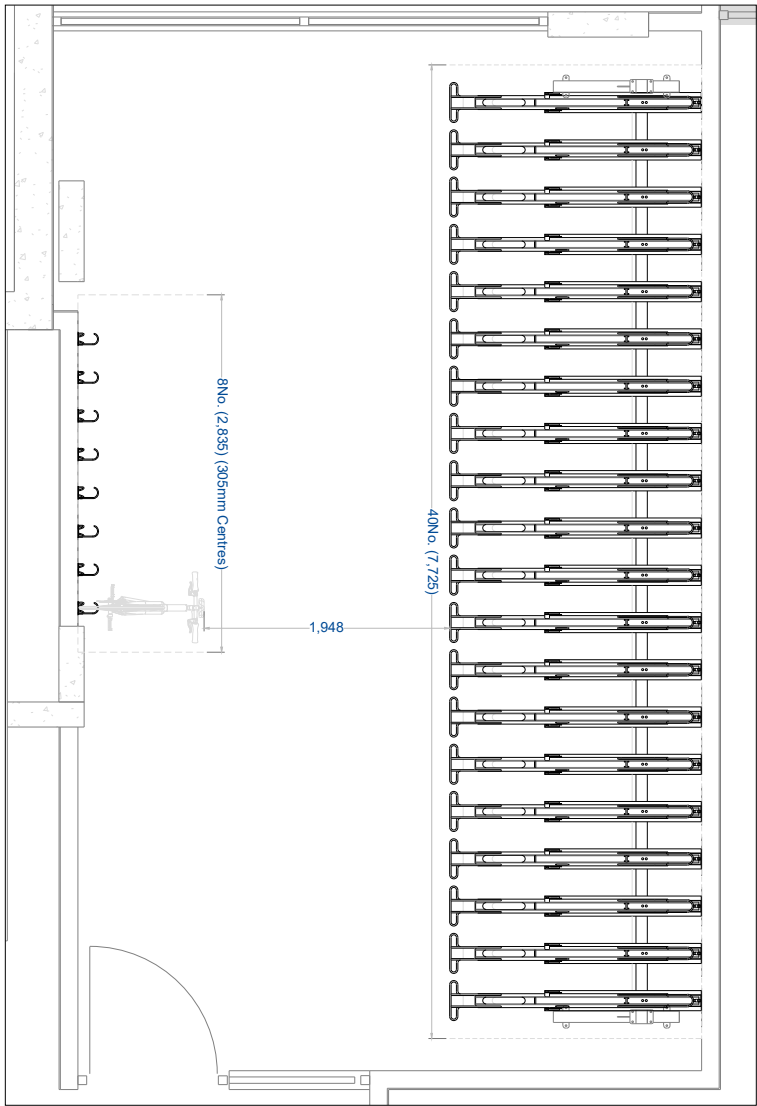

Cycle Store 2

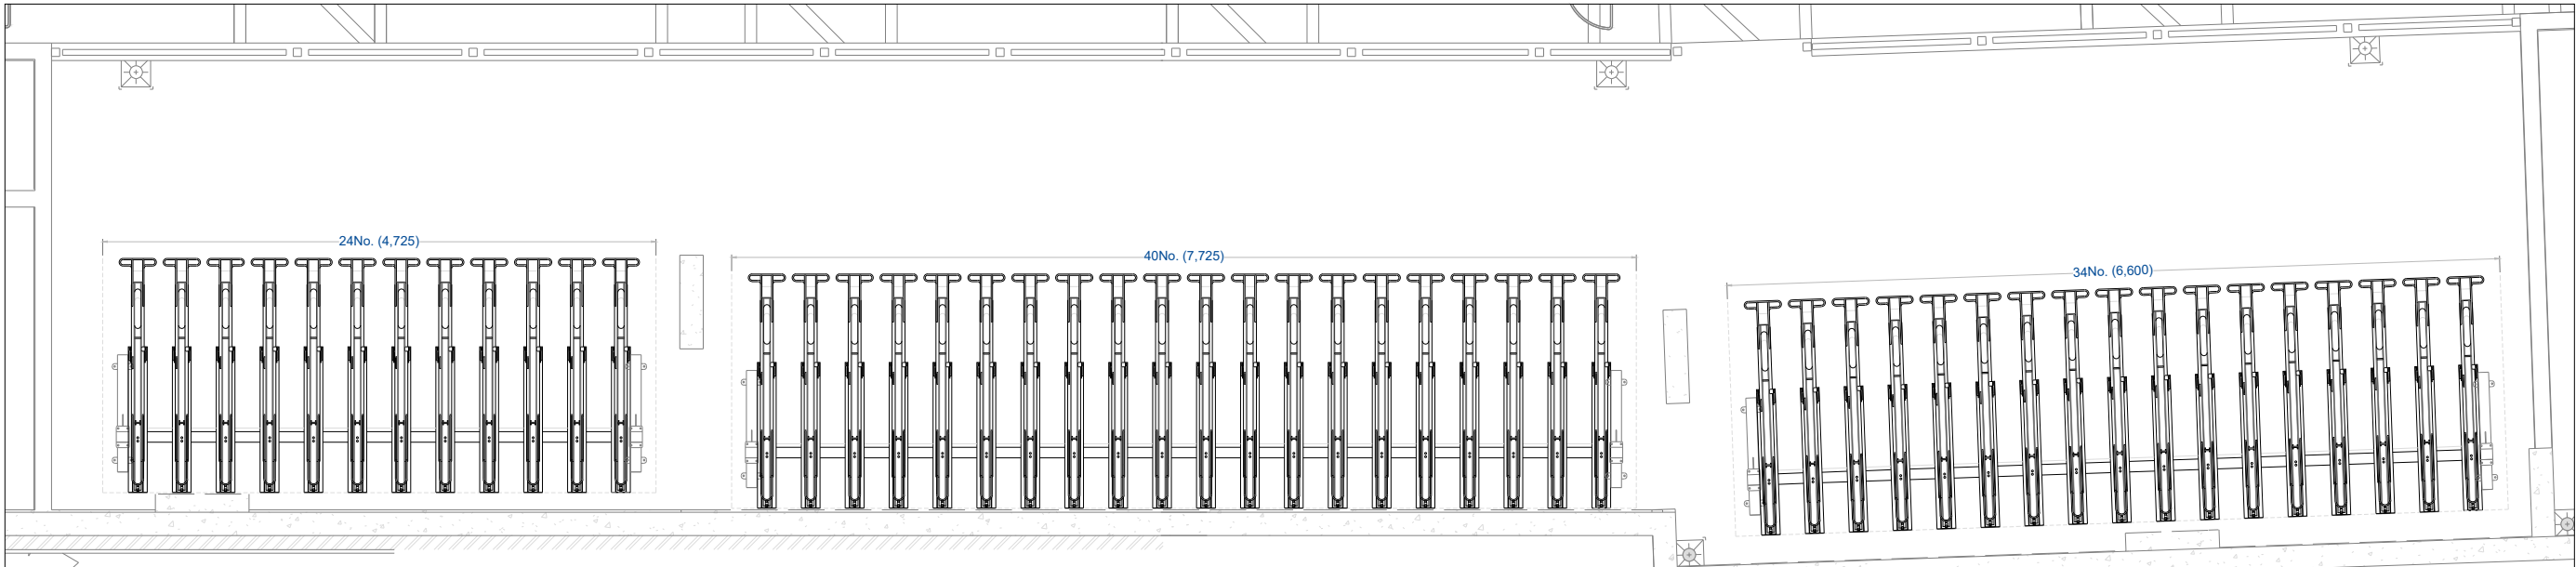

Cycle Store 1

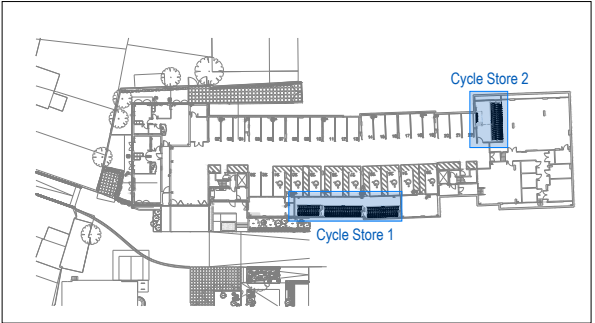

Product Specification:

Double Decker Plus 375

- *Mild Steel
- *Single Sided
- *375mm Centres
- *Galvanised
- *Surface Mounted
- *Multi Locking Points (Back Wheel & Locking Loop)
- *Min Height Required: 2,400mm

Verti Hookhang

- *Mild Steel
- *Single Sided
- *375mm Centres
- *Galvanised & Plascoated Finish
- *Wall Mounted
- *Multi Locking Points (Back Wheel & Locking Loop)

Cycle Store-1 (98):

- 1No. (40 Slot) Bellsure Double Decker Plus 375
- 1No. (34 Slot) Bellsure Double Decker Plus 375
- 1No. (24 Slot) Bellsure Double Decker Plus 375

Cycle Store-2 (48):

- 1No. (40 Slot) Bellsure Double Decker Plus 375
- 8No. Bellsure Verti Hookhang

TOTAL: 146 Bike Spaces
SCHEME TOTAL: 254 Bike Spaces

			 Bellsure Streetsure	Project	Customer	Material	Finish	Designed by	AA	Title CYCLE STORAGE SOLUTIONS BLOCK-A LOWER GF		
				HORNSEY TOWN HALL	ARDMORE CONSTRUCTION			Checked by	KR			
				-Do not scale -All dimensions in millimetres -Do not manually alter CAD drawings 				Scale	1:60 @ A3			
								Date:	12/07/21			
A	12-07-2021	Preliminary Issue		-Do not scale -All dimensions in millimetres -Do not manually alter CAD drawings 				Drawing No.		Rev	Sheet	
	Date	Revision details						BSS-P-13161-90-001		A	1 1	