



© Longlane Architects Ltd
No part of this drawing may be reproduced without written consent.
All contractors must visit site and be responsible for taking and checking all dimensions relating to this work.
Do not scale from this drawing.

REVISION NOTES			
A	09.06.2023	JRP	ISSUED FOR PLANNING
C2	11.08.2023	WB	CONSTRUCTION

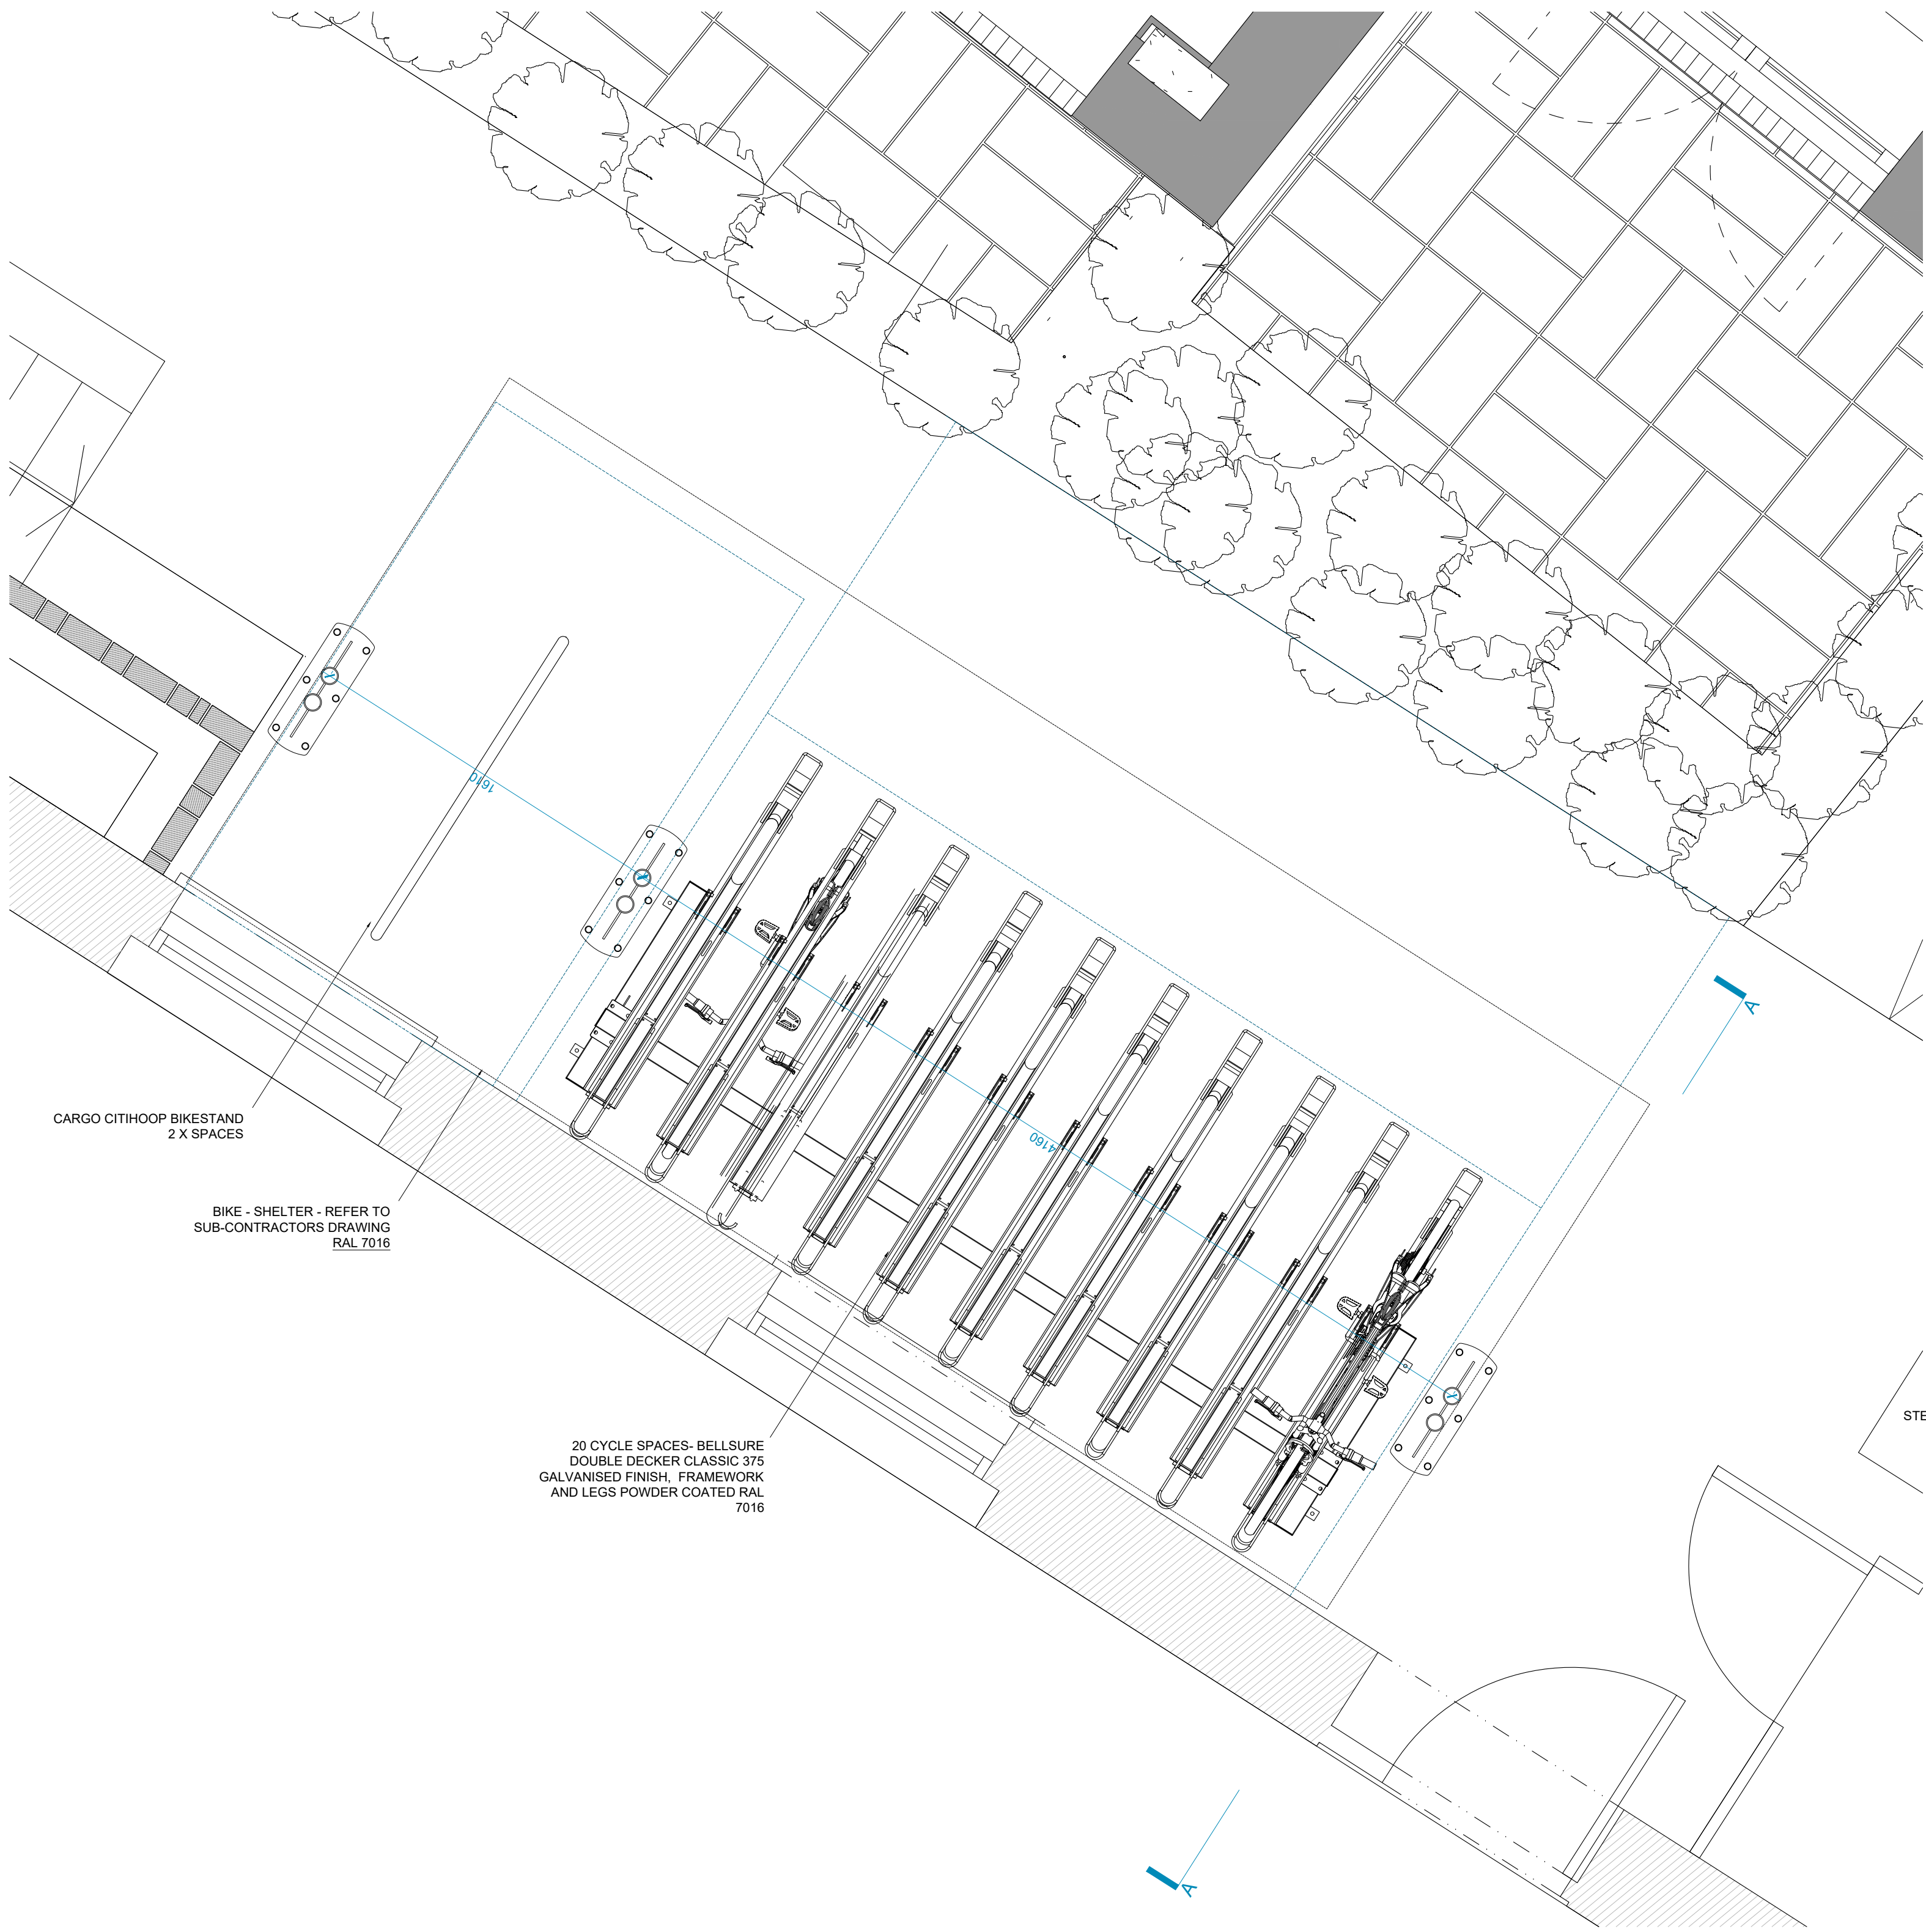

CYCLE STORE PLAN

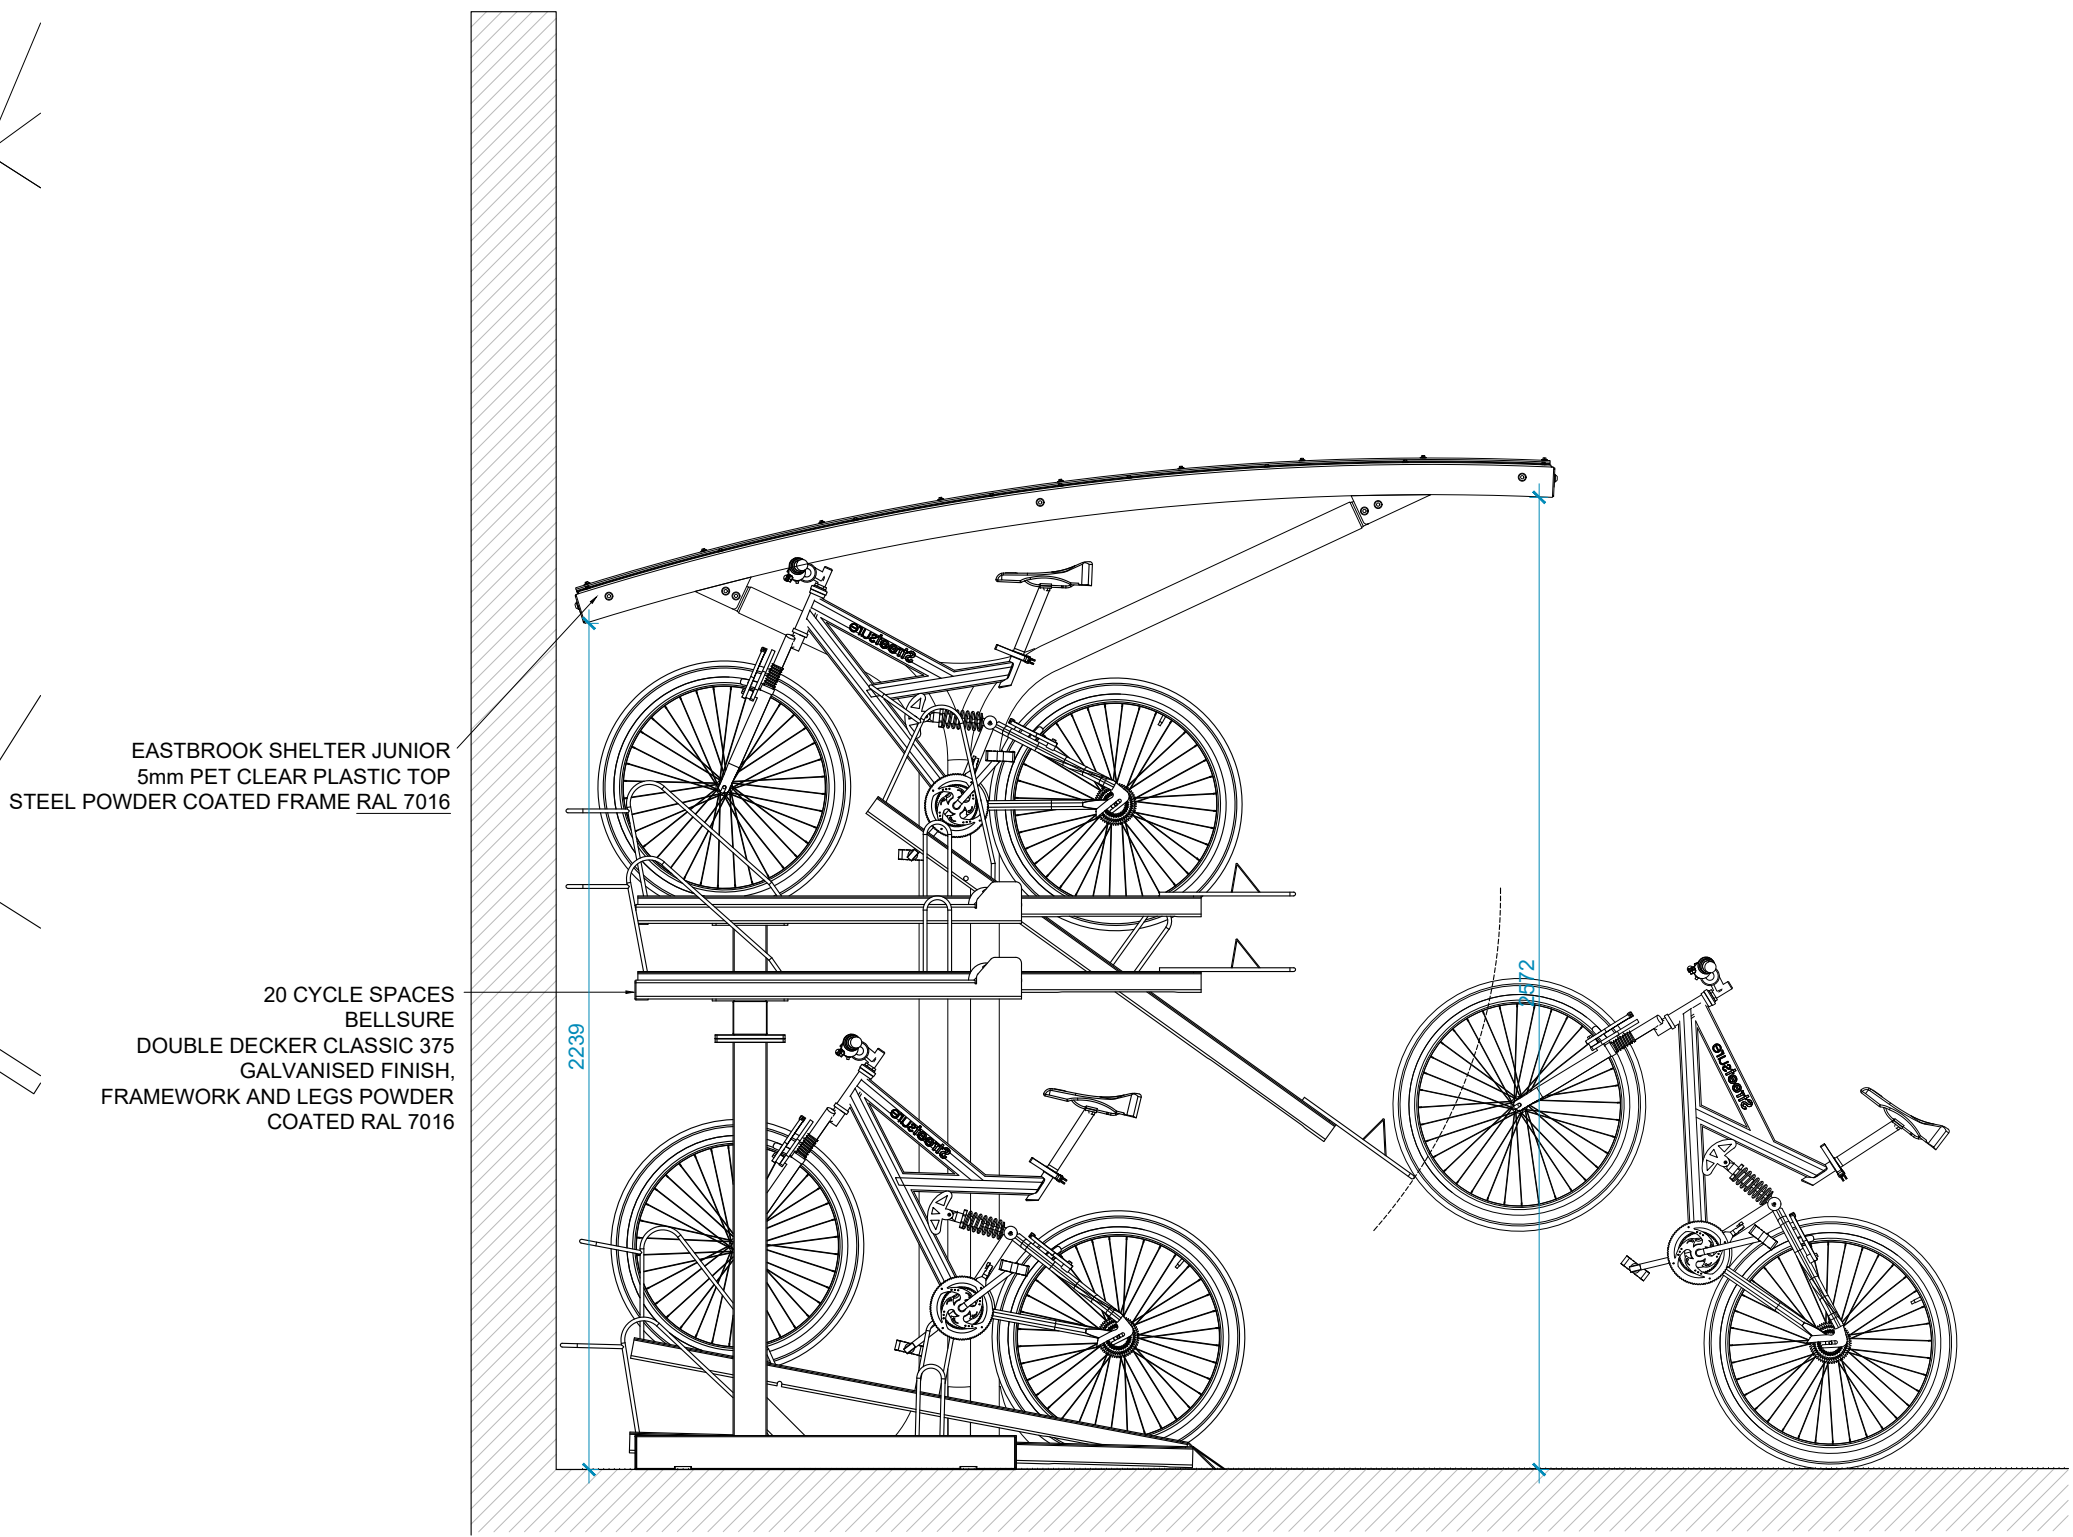

CYCLE STORE VIEW A-A

 **Ardmore GROUP**
ARDMORE CONSTRUCTION LTD
6 WHARF STUDIOS,
28 WHARF ROAD,
LONDON, N1 7GR
TEL: 0208-344 0300
www.ardmoregroup.co.uk

 **Longlane Architects**
5 Tanner Street
London, SE1 3LE
office@longlanearchitects.co.uk

CONSTRUCTION

PROJECT
**HORNSEY TOWN HALL
TOWN HALL**

DRAWING TITLE
MEWS/ANNEX CYCLE STORAGE

SCALE
1:20 @ A1

DRAWING NUMBER
3670-KDS-TH-ZZ-DR-A-90-1051

C2