


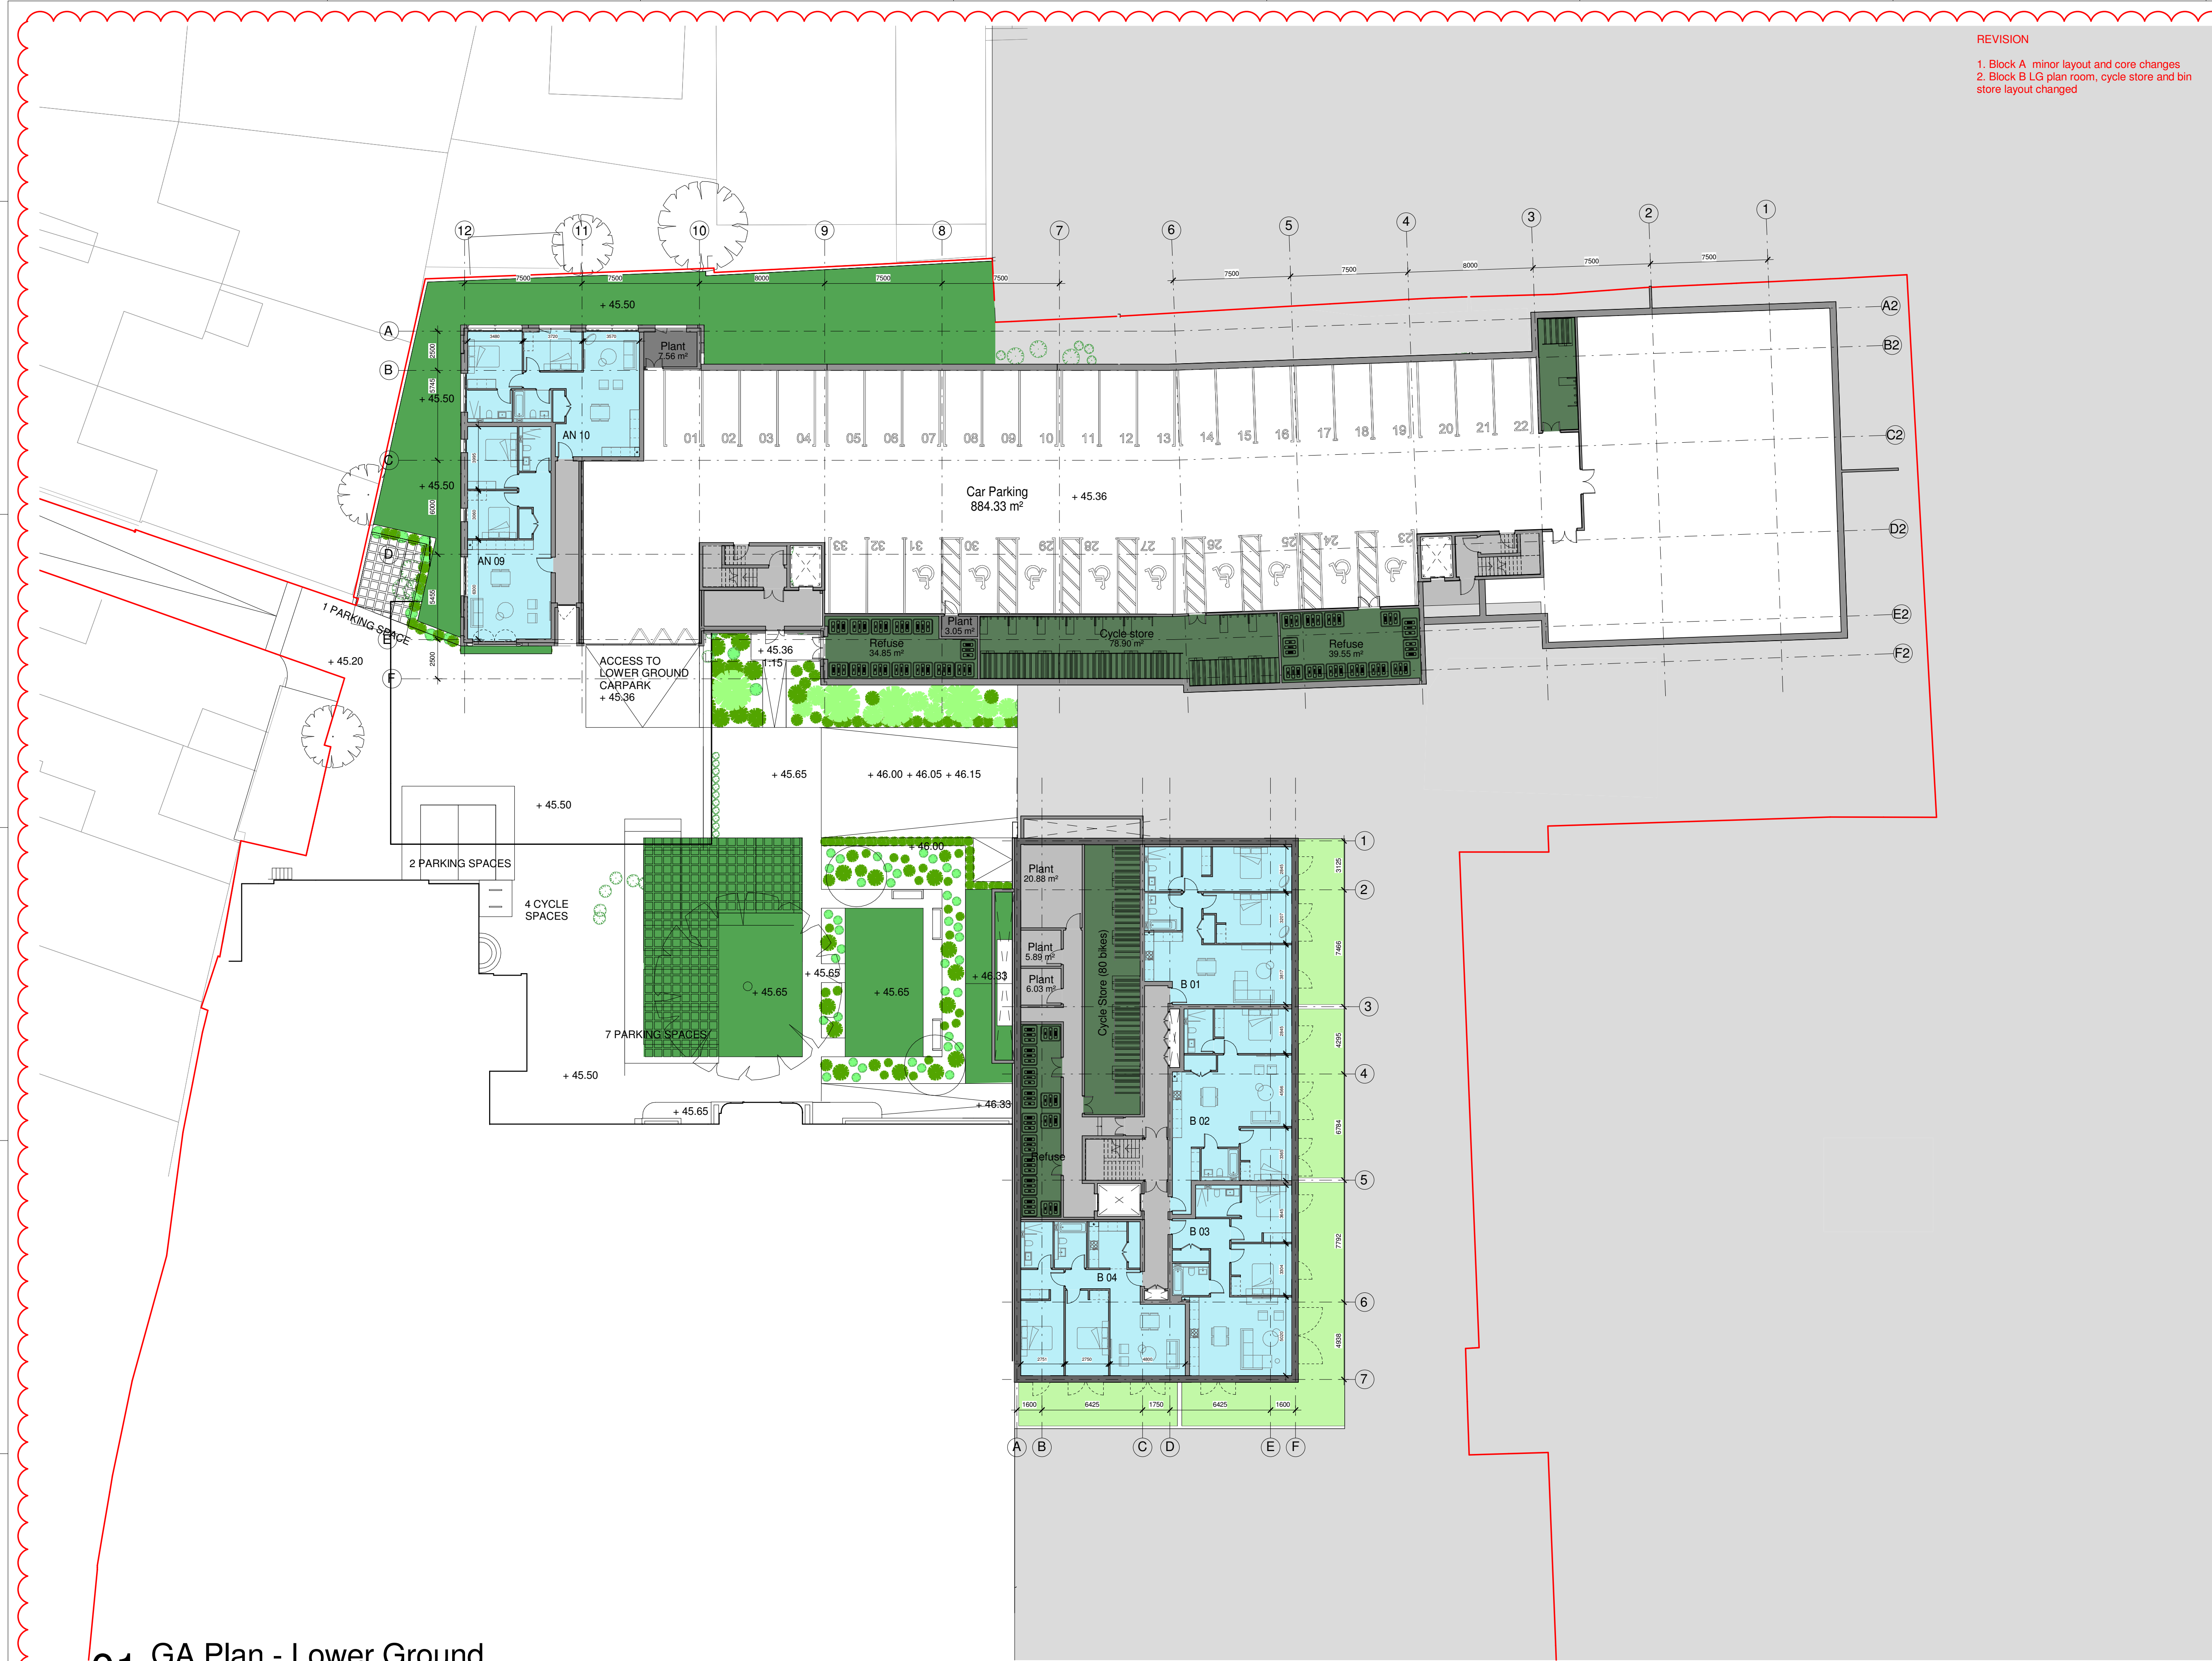

REVISION

1. Block A minor layout and core changes
2. Block B LG plan room, cycle store and bin store layout changed

- General Notes:
1. Dimensions are in millimetres unless stated otherwise
 2. Levels are in metres AOD unless stated otherwise
 3. Dimensions govern do not scale off drawing
 4. All dimensions to be verified on site before proceeding
 5. All discrepancies to be notified in writing to Make Limited
- © Make Limited 2017

- KEY:
- STUDIO
 - 1 BEDROOM UNIT
 - 1 BEDROOM WHEELCHAIR UNIT
 - 2 BEDROOM UNIT
 - 2 BEDROOM WHEELCHAIR UNIT
 - 3 BEDROOM UNIT
 - BALCONY TERRACE
 - CYCLE STORE
 - ACCESS AND CICRCULATION
 - BROWN ROOF
 - PLANT
 - PV PANELS

02	16/10/17	For Planning Revision	YJ
01	24/08/17	For Planning	YJ
00	21/07/17	For Planning	YJ
Rev	Date	Reason For Issue	Chk

FOR PLANNING

DRAWING STATUS

make

32 Cleveland Street,
London, W1T 4JY

tel +44 (0) 20 7636 5151

info@makearchitects.com
www.makearchitects.com

Client
Crouch End (FEC) Limited
Ground Floor, 12 Stanhope Gate
London
W1K 1AW

Keyplan

North

Project
Hornsey Town Hall

Drawing Title
GA Plan
Residential Block A & B
Lower Ground

Scale at A1
1 : 200 @A1

Date
17/07/17

Project No.
1360

Drawing No.
F1999

Rev No.
02

01 GA Plan - Lower Ground
1 : 200

1:200