


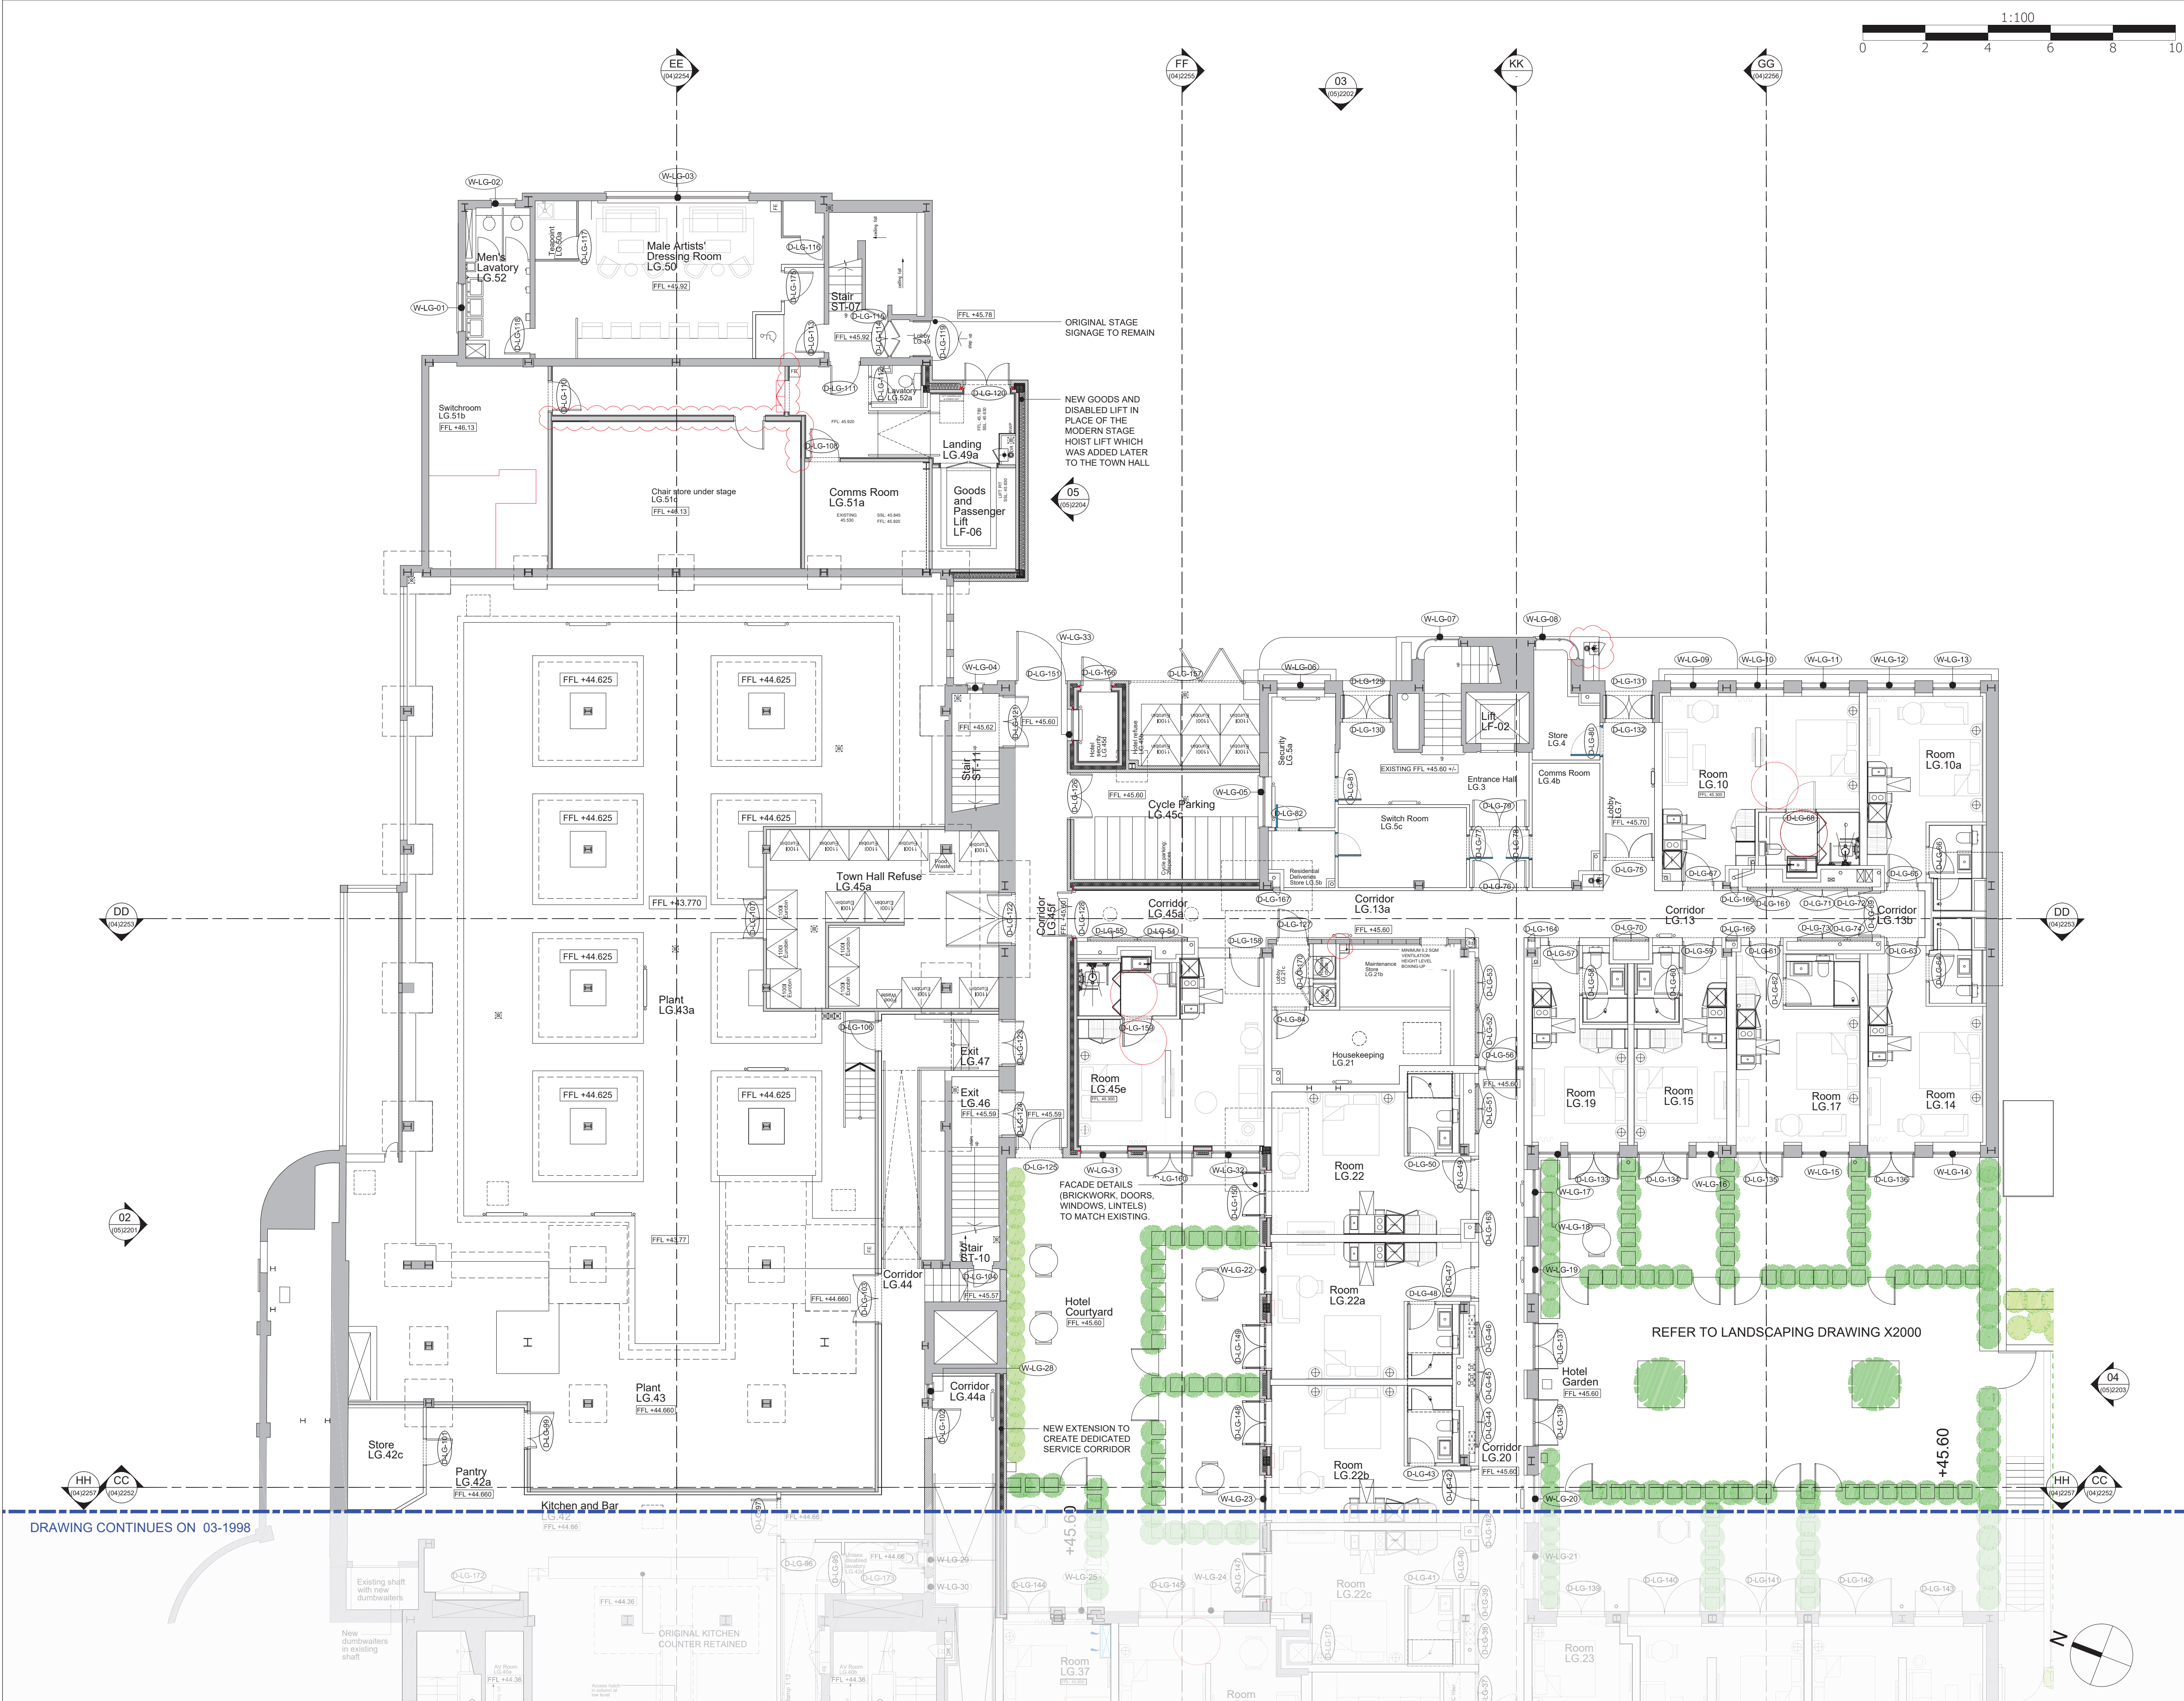

© KDS & Associates Ltd

No part of this drawing may be reproduced without written consent. All contractors must visit site and be responsible for taking and checking all dimensions relating to this work. Do not scale from this drawing.

REVISION NOTES

P1	20.06.2019	JH	ISSUED FOR INFORMATION
P2	08.11.2019	JH	RAMP LAYOUTS & ACCESSIBLE HOTEL ROOMS ALTERED FOR COMPLIANCE - FOR CLIENT APPROVAL. PLANT LG.43a SLAB COORDINATED WITH SE
C1	14.02.2020	JH	ISSUED FOR CONSTRUCTION
C2	08.10.2020	JH	SEE REVISION CLOUDS
C3	09.02.2021	JH	SEE REVISION CLOUDS
C4	08.12.2021	JH	UNDER STAGE AREA UPDATED TO ALIGN WITH DRAWING 22-2560
C5	25.10.2022	AC	UPDATED DRY RISER AND WALL AT CHAIR STORE UNDER STAIR

KEYPLAN

ARDMORE CONSTRUCTION LTD

6 WHARF STUDIOS,
25 WHARF ROAD,
LONDON, N1 7GR
TEL: 0208-344 0300
www.ardmoregroup.co.uk

KDS ASSOCIATES LTD

TECHNICAL • ARCHITECTURAL • MANAGEMENT • CONSULTANTS

101 THE BLACKFRIARS FOUNDRY
156 BLACKFRIARS ROAD
LONDON SE1 6EN
0203 355 0775
www.kdsassociates.co.uk

CONSTRUCTION

PROJECT / DRAWING TITLE
HORNSEY TOWN HALL
TOWN HALL & BROADWAY ANNEX
LONDON N8 9JJ

DRAWING TITLE
TOWN HALL PROPOSED PLAN
LOWER GROUND FLOOR (EAST)

DATE / DRAWN BY 20.06.19 JH	SCALE 1:100 @ A1
PROJECT / DRAWING NO 3670-KDS-TH-LG-DR-A-03-1999	REV C5

- PROPOSED PLAN - LOWER GROUND FLOOR EAST