
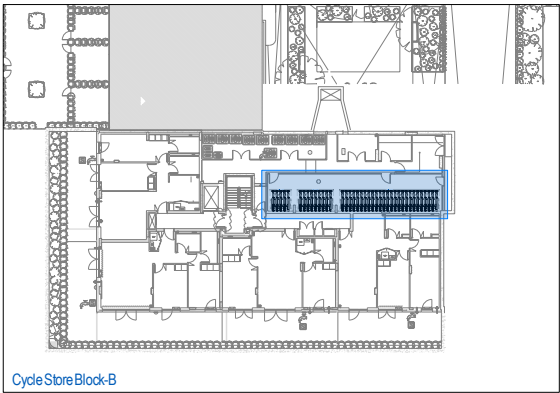


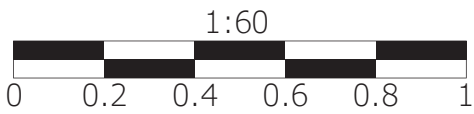


Product Specification:

- Double Decker Plus 375
- *Mild Steel
- *Single Sided
- *375mm Centres
- *Galvanised
- *Surface Mounted
- *Multi Locking Points (Back Wheel & Locking Loop)
- *Min Height Required: 2,400mm

Cycle Store Block-B (80):

- 1 No. (52 Slot) Bellsure Double Decker Plus 375
- 1 No. (18 Slot) Bellsure Double Decker Plus 375
- 1 No. (10 Slot) Bellsure Double Decker Plus 375

TOTAL: 80 Bike Spaces
SCHEME TOTAL: 254 Bike Spaces

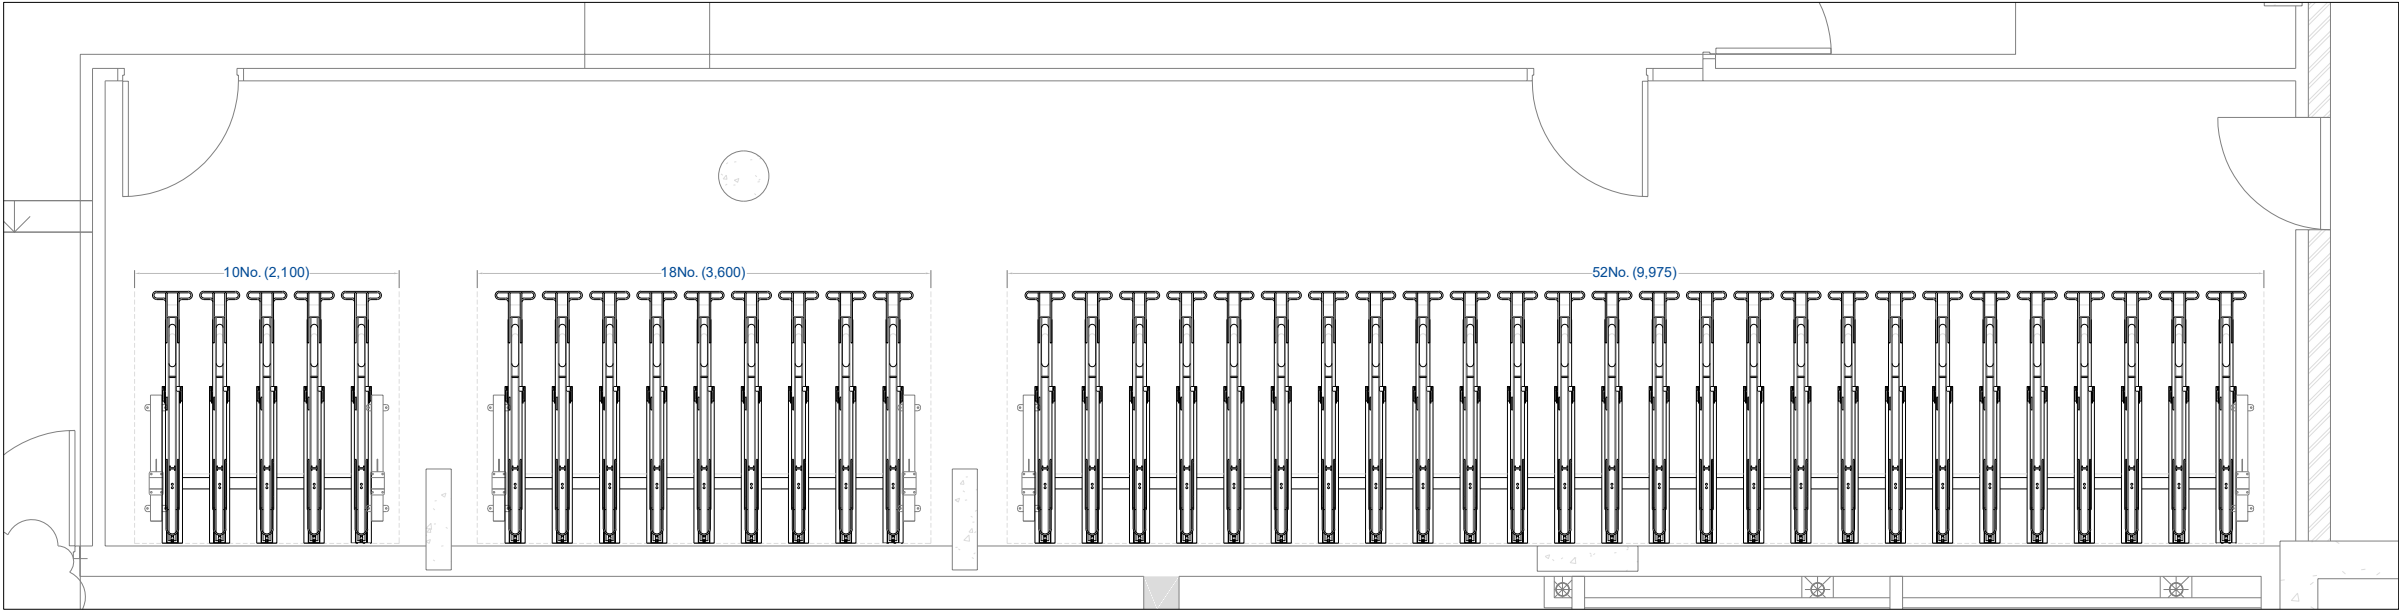

Cycle Store Block-B

				Project HORNSEY TOWN HALL	Customer ARDMORE CONSTRUCTION	Material STEEL	Finish GALVANISED	Designed by AA	Title CYCLE STORAGE SOLUTIONS BLOCK-B LOWER GF				
				-Do not scale -All dimensions in millimetres -Do not manually alter CAD drawings 				Checked by KR					
								Drawing No. BSS-P-13161-90-002 Rev A Sheet 1 / 1					
A	12-07-2021	Preliminary Issue											
	Date	Revision details											