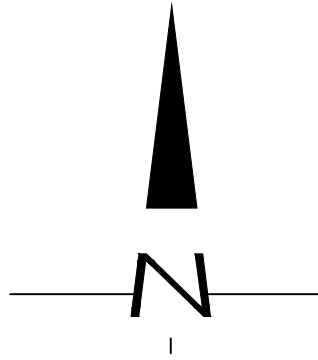


191635 N
533955 E

191610 N

533955 E
191585 N

533950 E
A 1010

A 1010

533950 E
A 1010

533905 E

533905 E

533905 E

533930 E

533930 E

533930 E

533955 E


533955 E

533955 E

191635 N
533980 E

191610 N

533980 E
191585 N

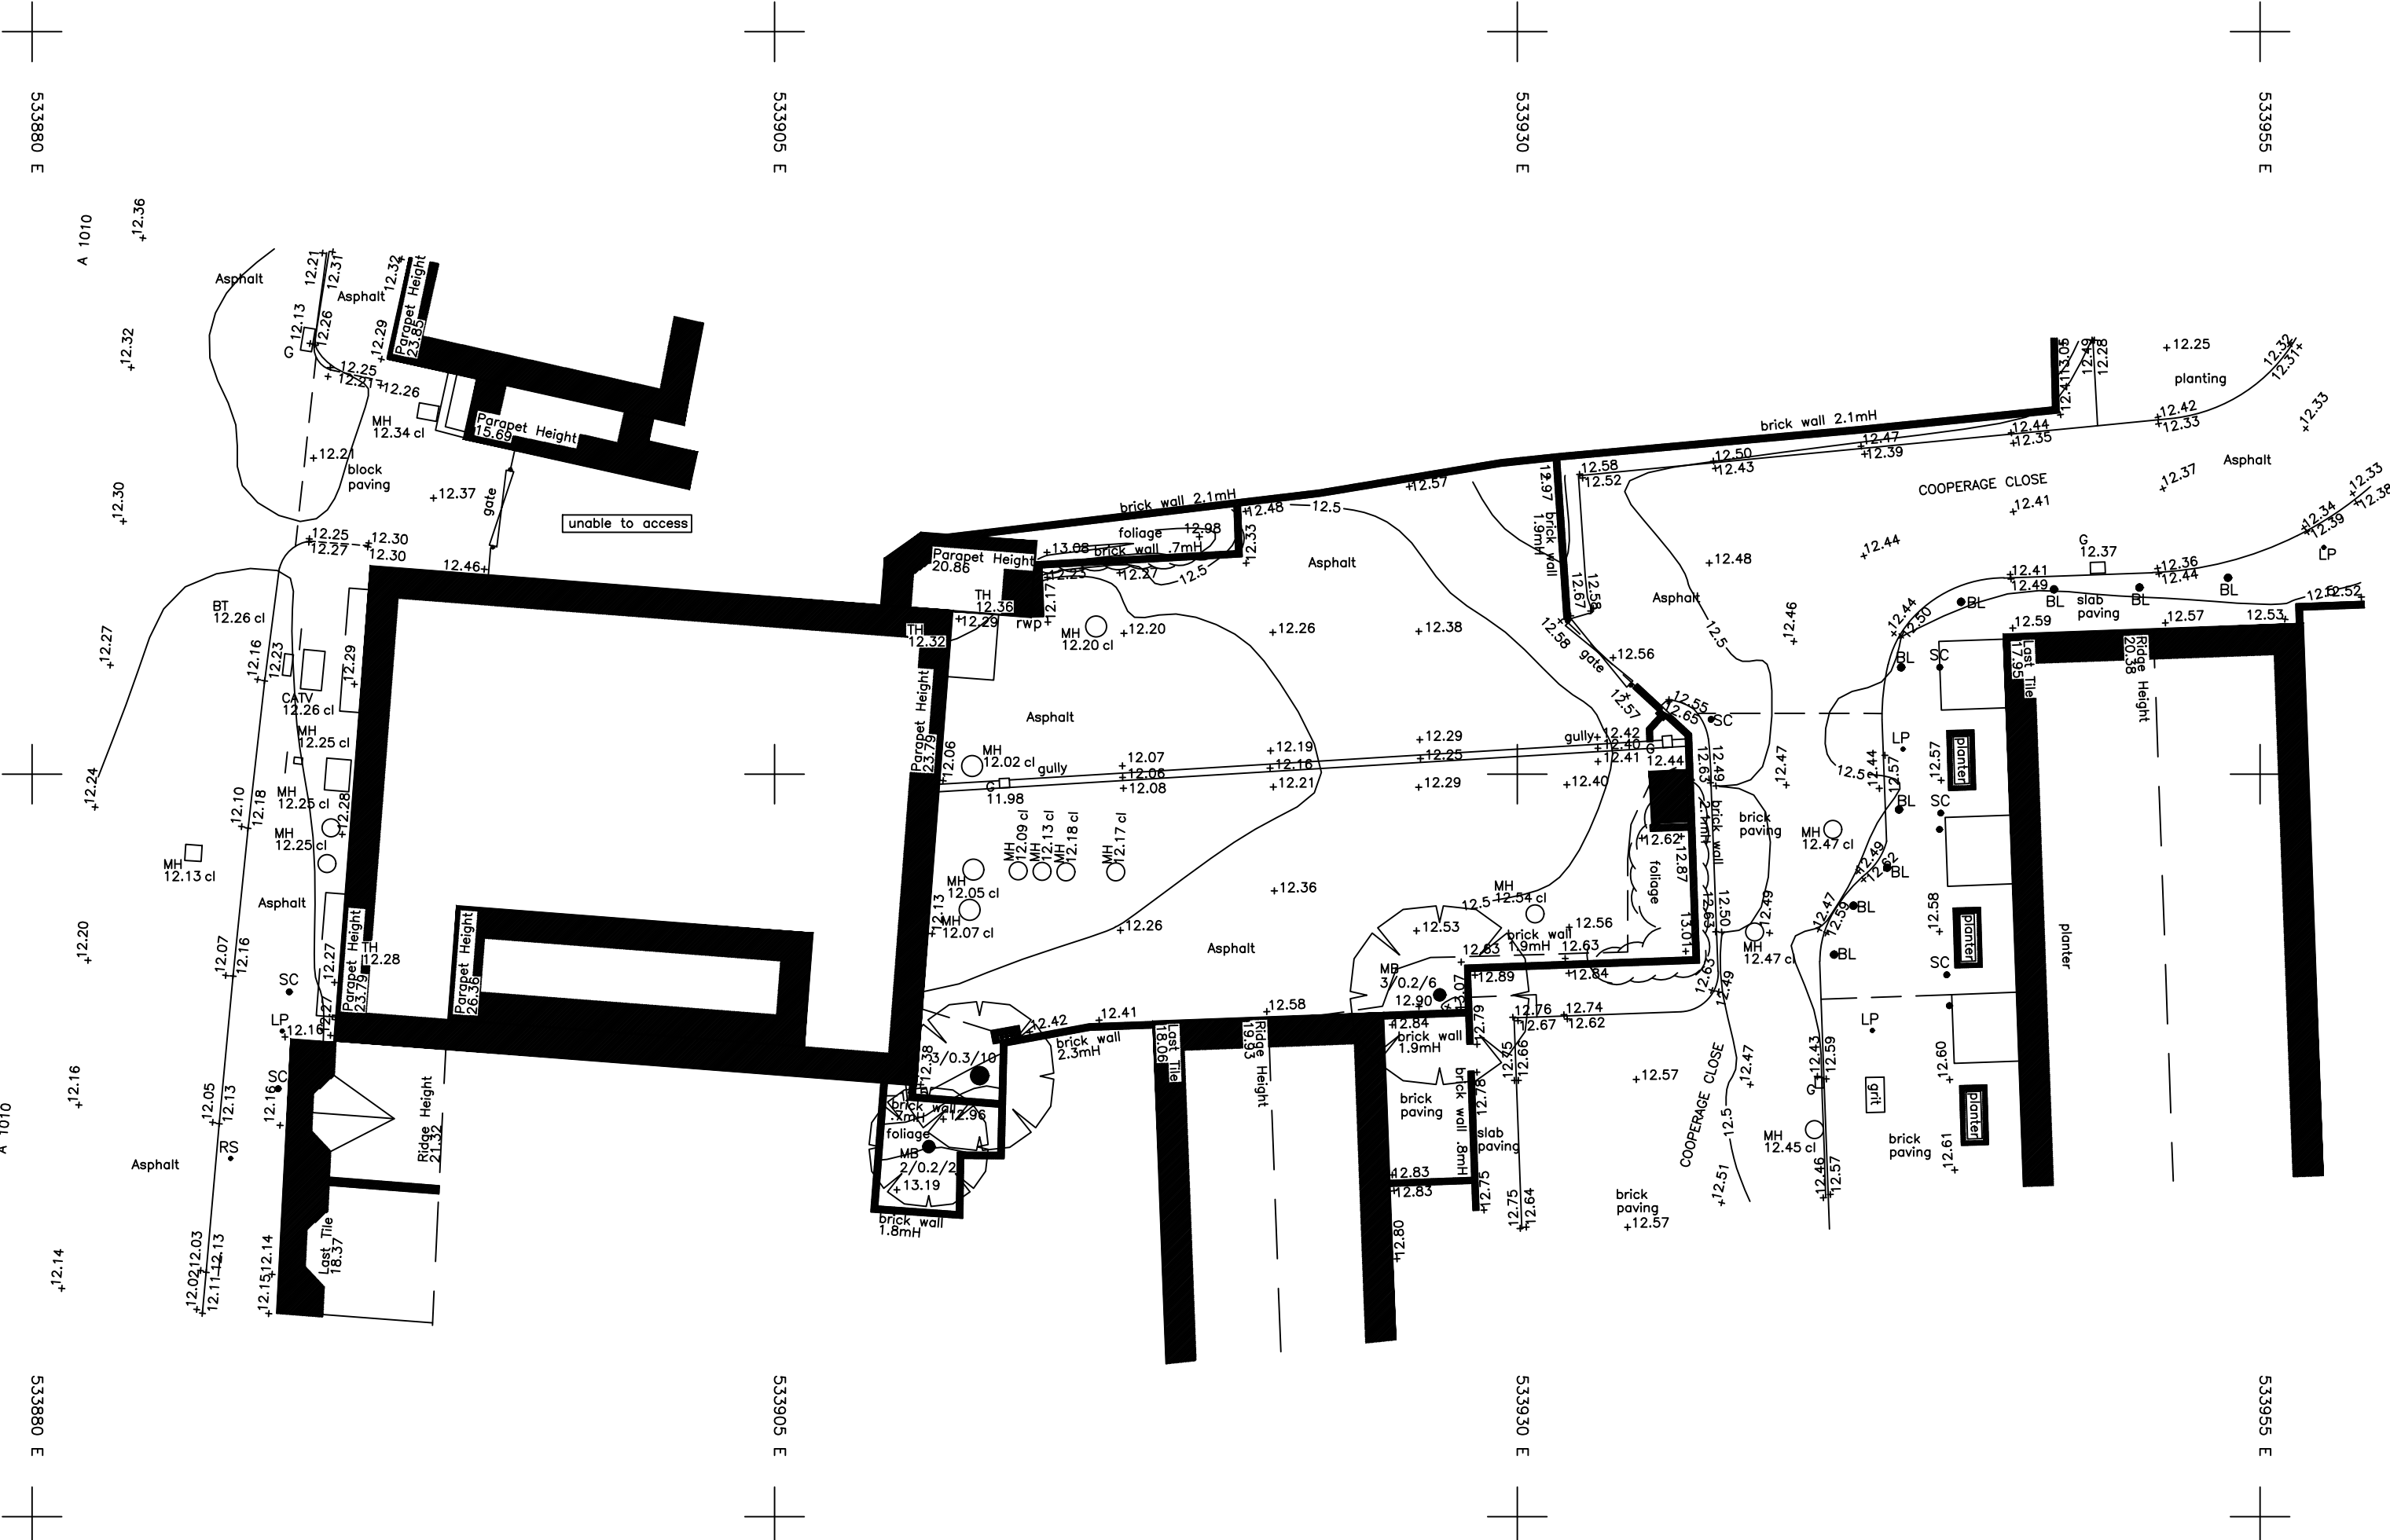

Trees/Tree Abbreviations

ASH	Ash	LP	London Plane
BAY	Bay	MAP	Maple
BEE	Beech	OAK	Oak
CB	Copper Beech	POP	Poplar
CED	Cedar	RM	Red Maple
CHE	Cherry	RW	Redwood
CON	Conifer	SB	Silver Birch
EUC	Eucalyptus	SER	Service Tree
FR	Fruit	SP	Scots Pine
HAW	Hawthorn	SYO	Sycamore
HAZ	Hazel	WAL	Walnut
HC	Horse Chestnut	WILL	Willow
HOL	Holly	WP	Weeping Willow
LAB	Laburnum	YEW	Yew
LAU	Laurel	*MB	Multiple stems/trunk
LI	Lime		Overall dia. shown

Tree Dimensions (average)
Spread/Trunk Dia/Height

Trees denoted with "approx" have been surveyed by remote methods and therefore their positions & dimensions cannot be guaranteed.

Abbreviations

AV	Air Valve	LP	Lamp Post
BL	Bollard	M	Meter
BM	Bench Mark	MH	Manhole Cover
BP	Boundary Point	MK	Marker
BT	BT Cover	MS	Milestone
CATV	Cable Television Cover	RG	Ridge Level
CAB	Cabinet	RS	Road Sign
CL	Cover Level	nwp	Rain Water Pipe
EP	Electric Power Pole	SC	Stop Cook
EV	Eaves Level	Str	Strainer
FH	Fire Hydrant	SV	Stop Valve
FL	Floor Level	svp	Soil Vent Pipe
FP	Fence Post	TH	Threshold Level
G	Gully	TL	Traffic Light
GP	Gate Post	TP	Telephone Pole
GV	Gas Valve	UTL	Unable To Lift
IC	Inspection Chamber	VP	Vent Pipe
IL	Invert Level	WM	Water Meter
KO	Kerb Outlet	WVO	Wash Out

Linetypes

Bank (estimated)	-----
Building	=====
Drop kerb	-----
Electric	-----
Fence	=====
Folage	=====
FWS (Estimated Size From Surface)	=====
Hedge	=====
Kerb	=====
Pipe	=====
SWS (Estimated Size From Surface)	=====
Telephone	=====
Track/Path	=====
Tree Canopy	=====
Verge	=====
Water line	=====
Wall	=====
✦ Bore Hole	-----
✧ Trial Pit	-----
▲ Station Control	-----
Double Gates	=====
Single Gate	=====
Manhole	=====

SWS
SouthWestSurveys

Tel: 01454 501683
Mobile: 07595948495
www.southwestsurveys.co.uk
info@southwestsurveys.co.uk

Drawing Title:
Topographical Survey

Project Name:
852-858 High Street
Tottenham, London, N17 0EY

Client:
Studio CBD
Agent:
n/a

Site Level Datum	Grid Orientation
OS GPS	GPS North

Date:	3rd July 2022	Scale:	1:200 @ A1
-------	---------------	--------	------------

Surveyed By	Drawn By	Sheet ID	Rev
RP	TW	SW5062214topo	rev