




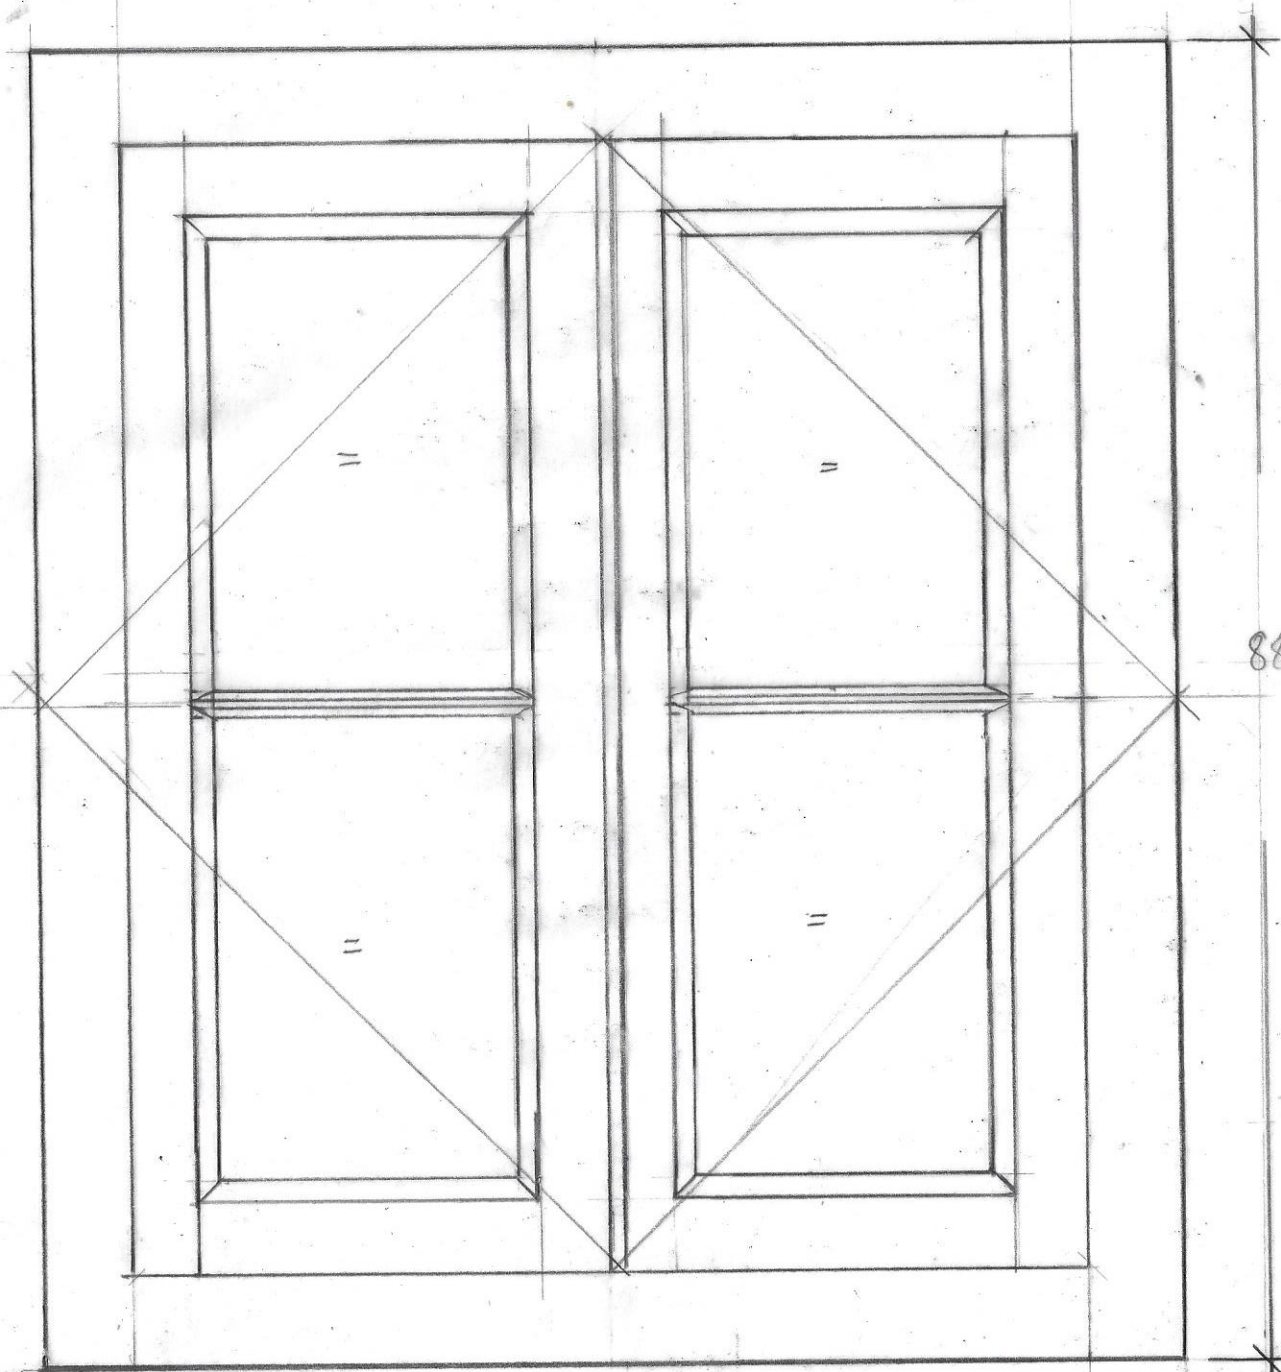

Window of a size + opening (1:5 scale)

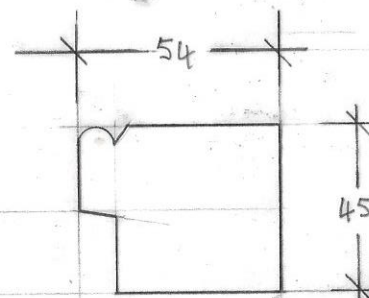


Casement window centre stile section
"French Meeting" (1:2 scale)

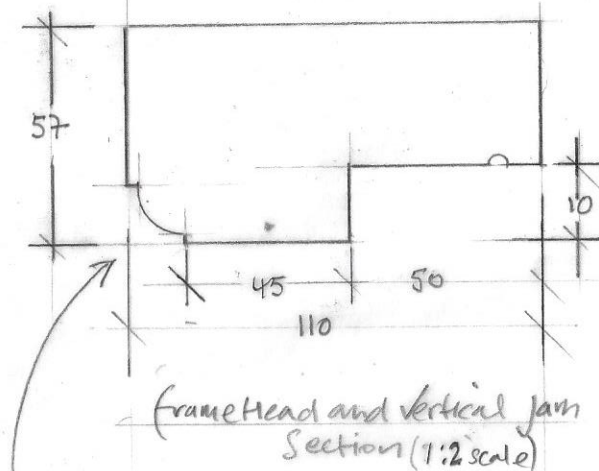


Double oval frame
mould detail

Casement Window Sections
and Moulding to match
existing Casement window

Single glazed flush
sash casement window

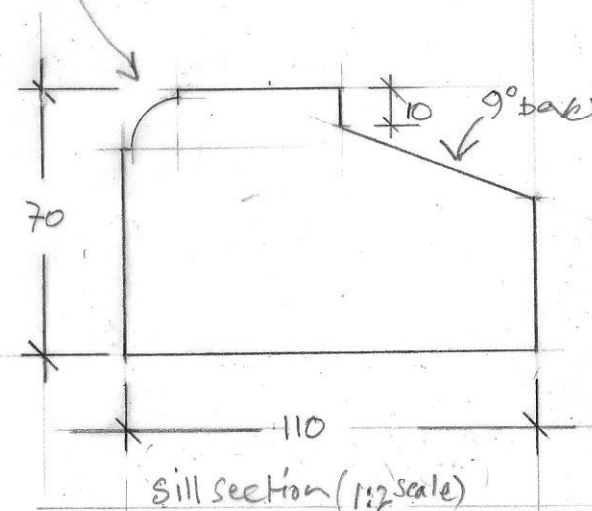

Sill section (1:2 scale)

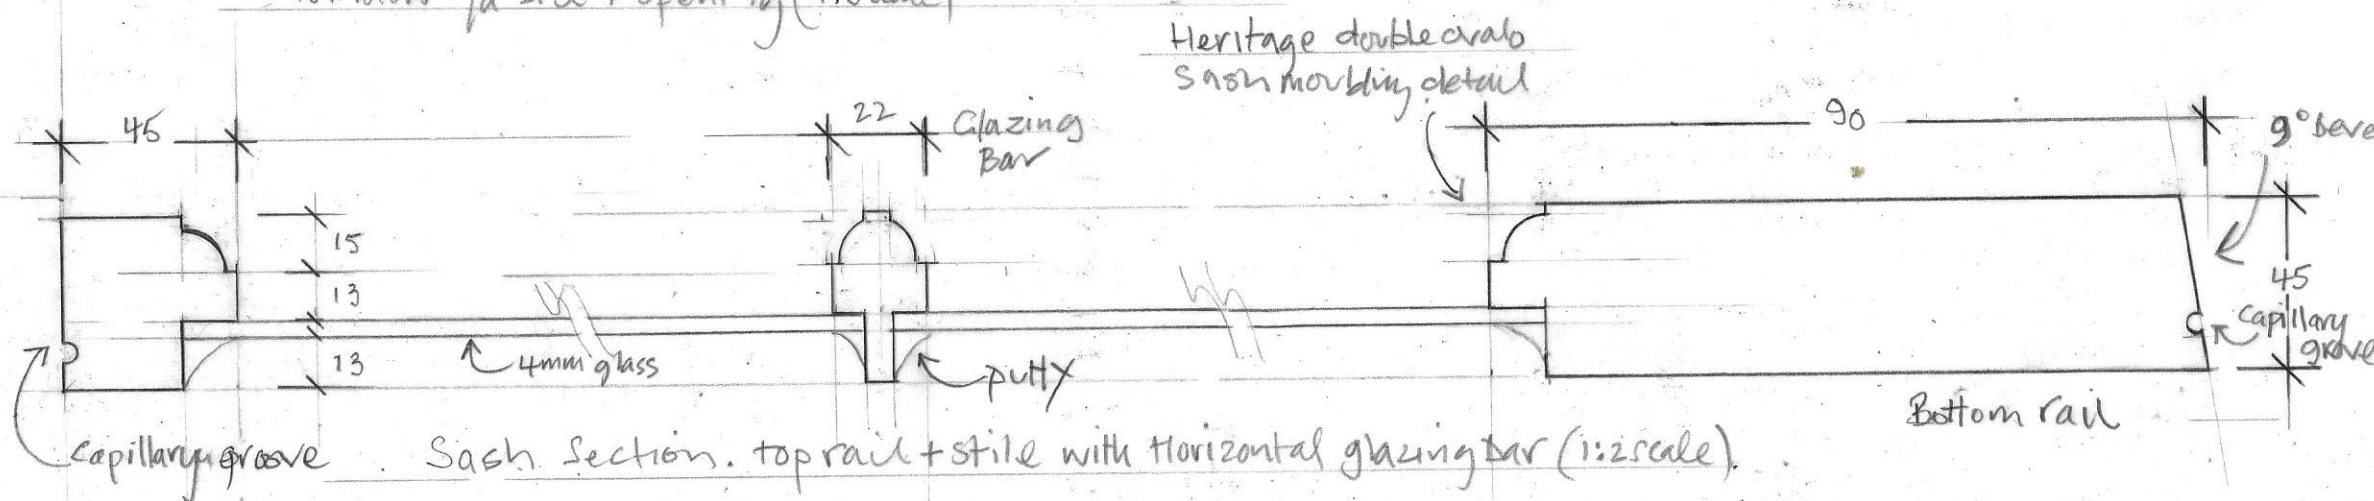

Sash section. top rail + stile with horizontal glazing bar (1:2 scale)

Mr + Mrs AG Bielecki
Flat C 32-34 Highgate High Street
London N6 5JG
Proposed New Casement Window