



- NOTES:
1. This drawing is to be read in conjunction with all relevant contract documentation from the design team, with any conflicting information to be brought to the attention of Davis Landscape Ltd in writing before commencing on site.
 2. The contractor is to check and verify all levels and dimensions before construction. Any discrepancies are to be brought to the attention of Davis Landscape Ltd in writing before commencing on site.
 3. All dimensions in mm, unless otherwise stated.
 4. Do not scale from this drawing.
 5. All sub base and concrete specification, fixings, brackets & the like to Engineers' details & specification.
 6. We are not liable for the detailed design of above ground drainage, ground drainage, sub-bases, foundations, retaining structures, fall from height barriers and building waterproofing details.
 7. All proprietary products shall be installed in accordance with manufacturers written instructions.
 8. Submit Shop drawings for Davis Landscape Ltd approval before constructing any bespoke landscape item.

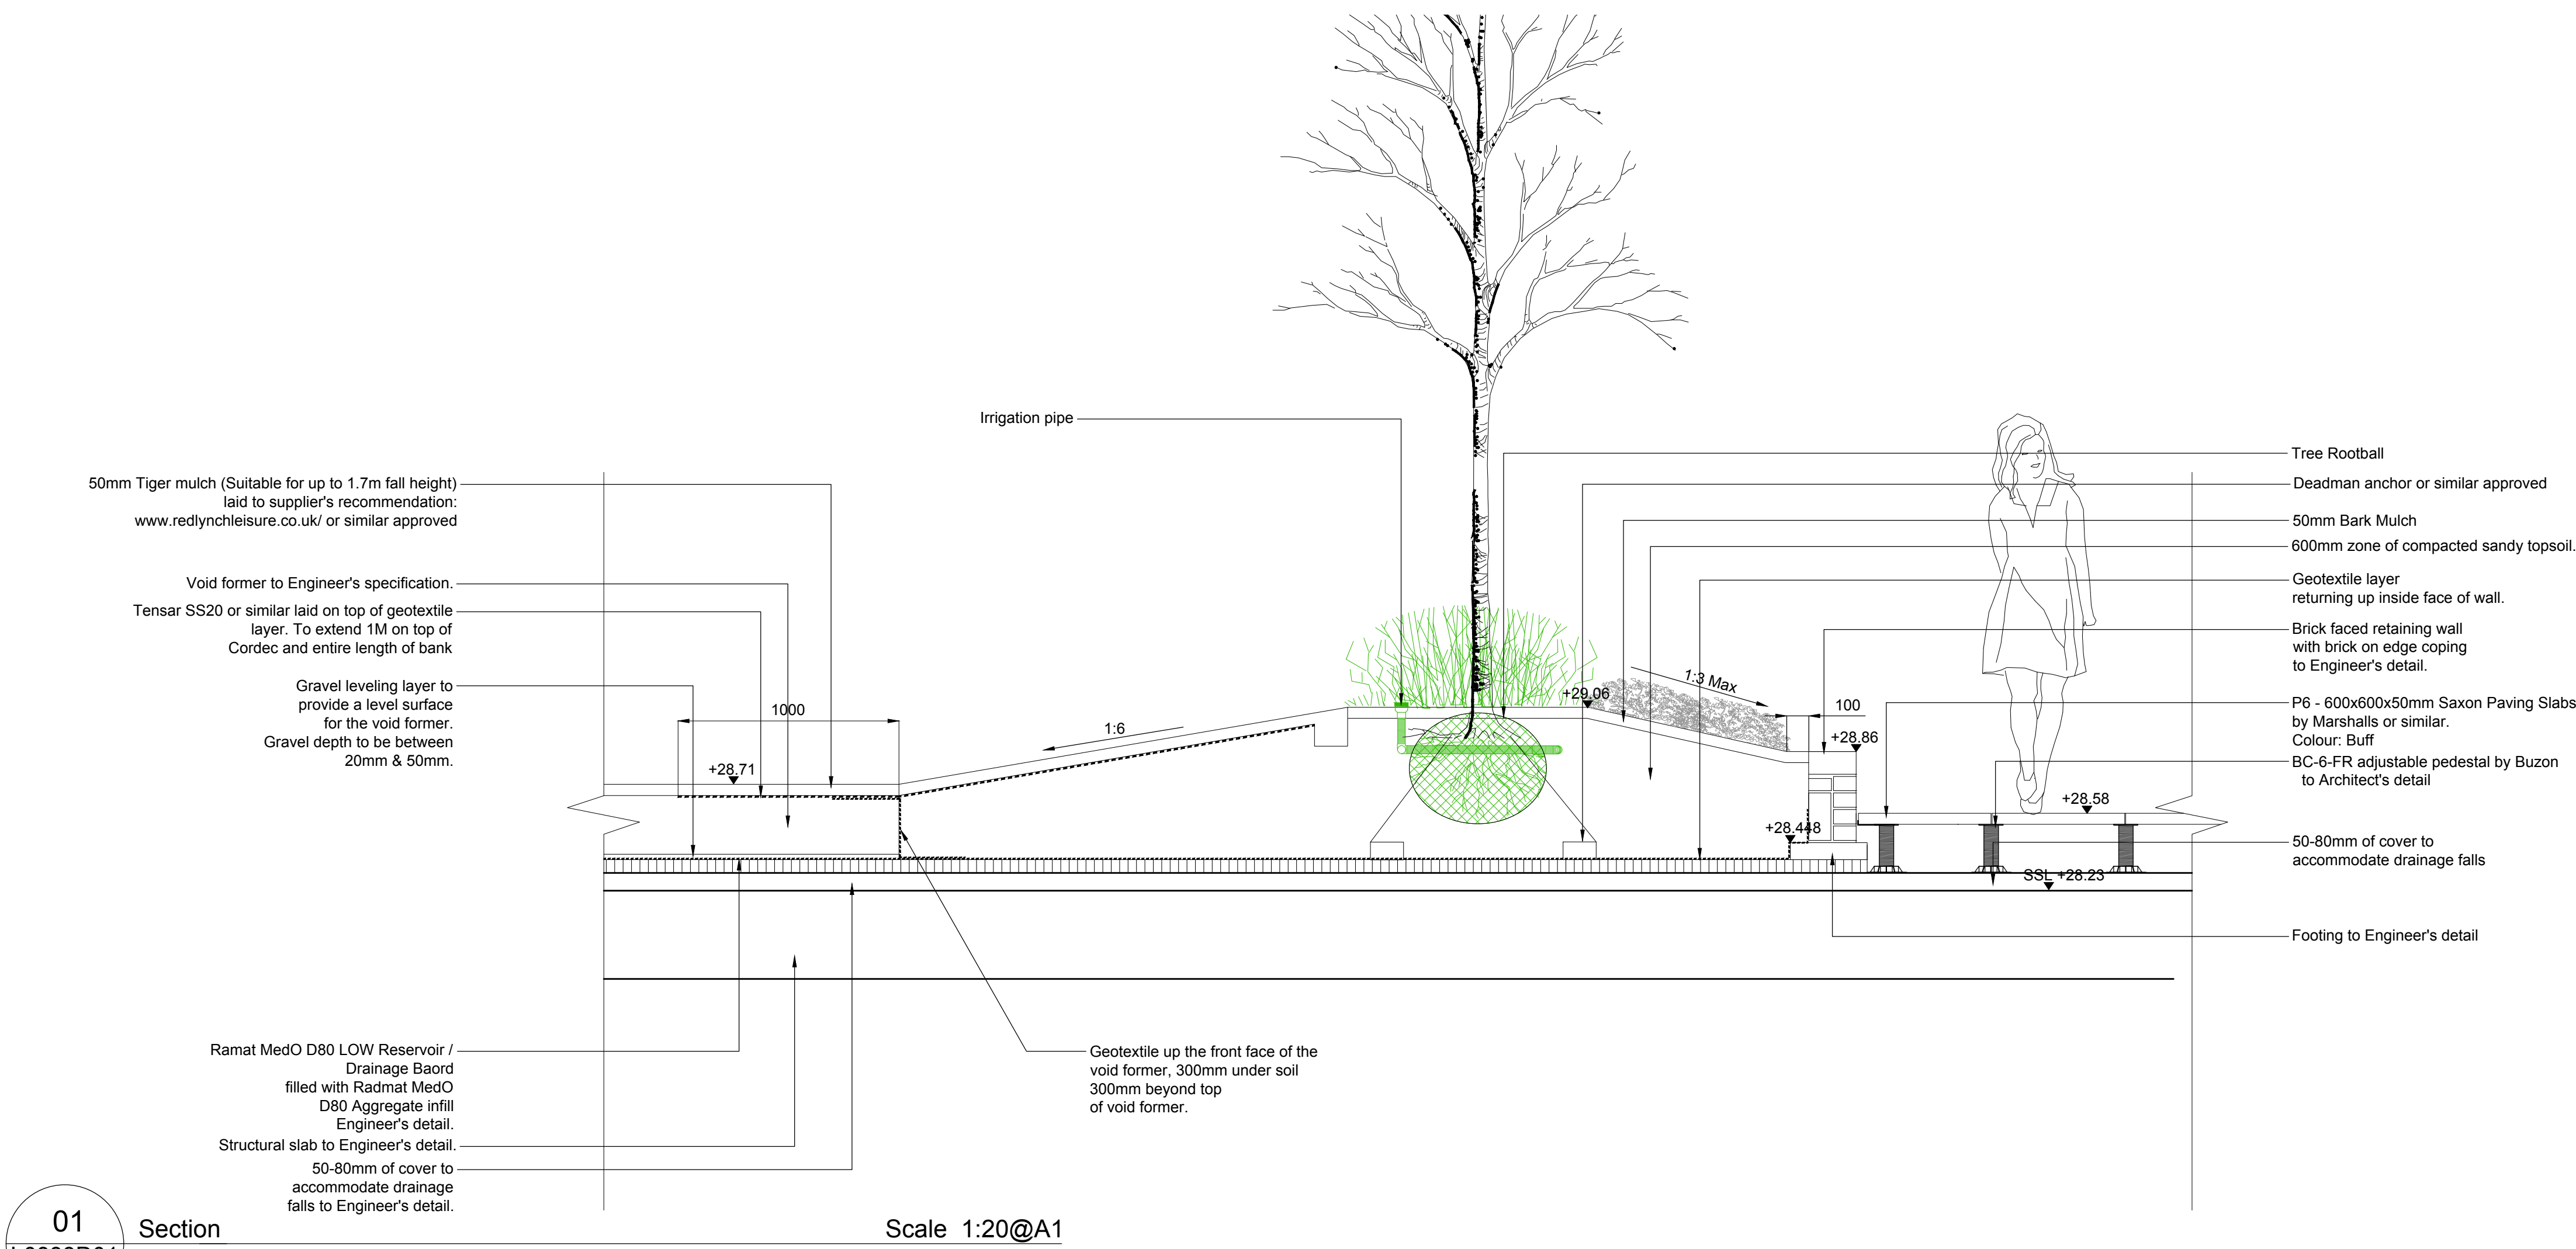


01
L0833D01

Section

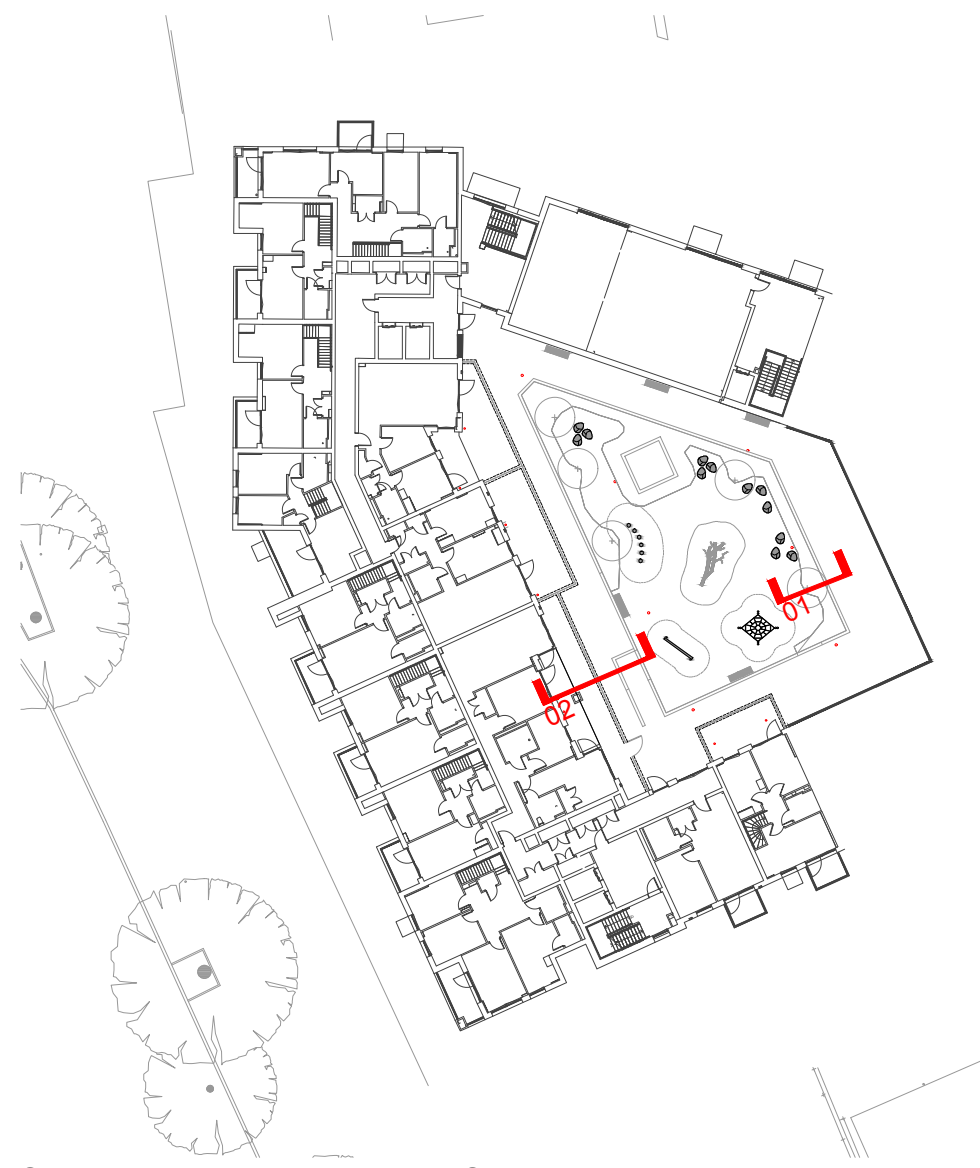

Section Location Plan N.T.S

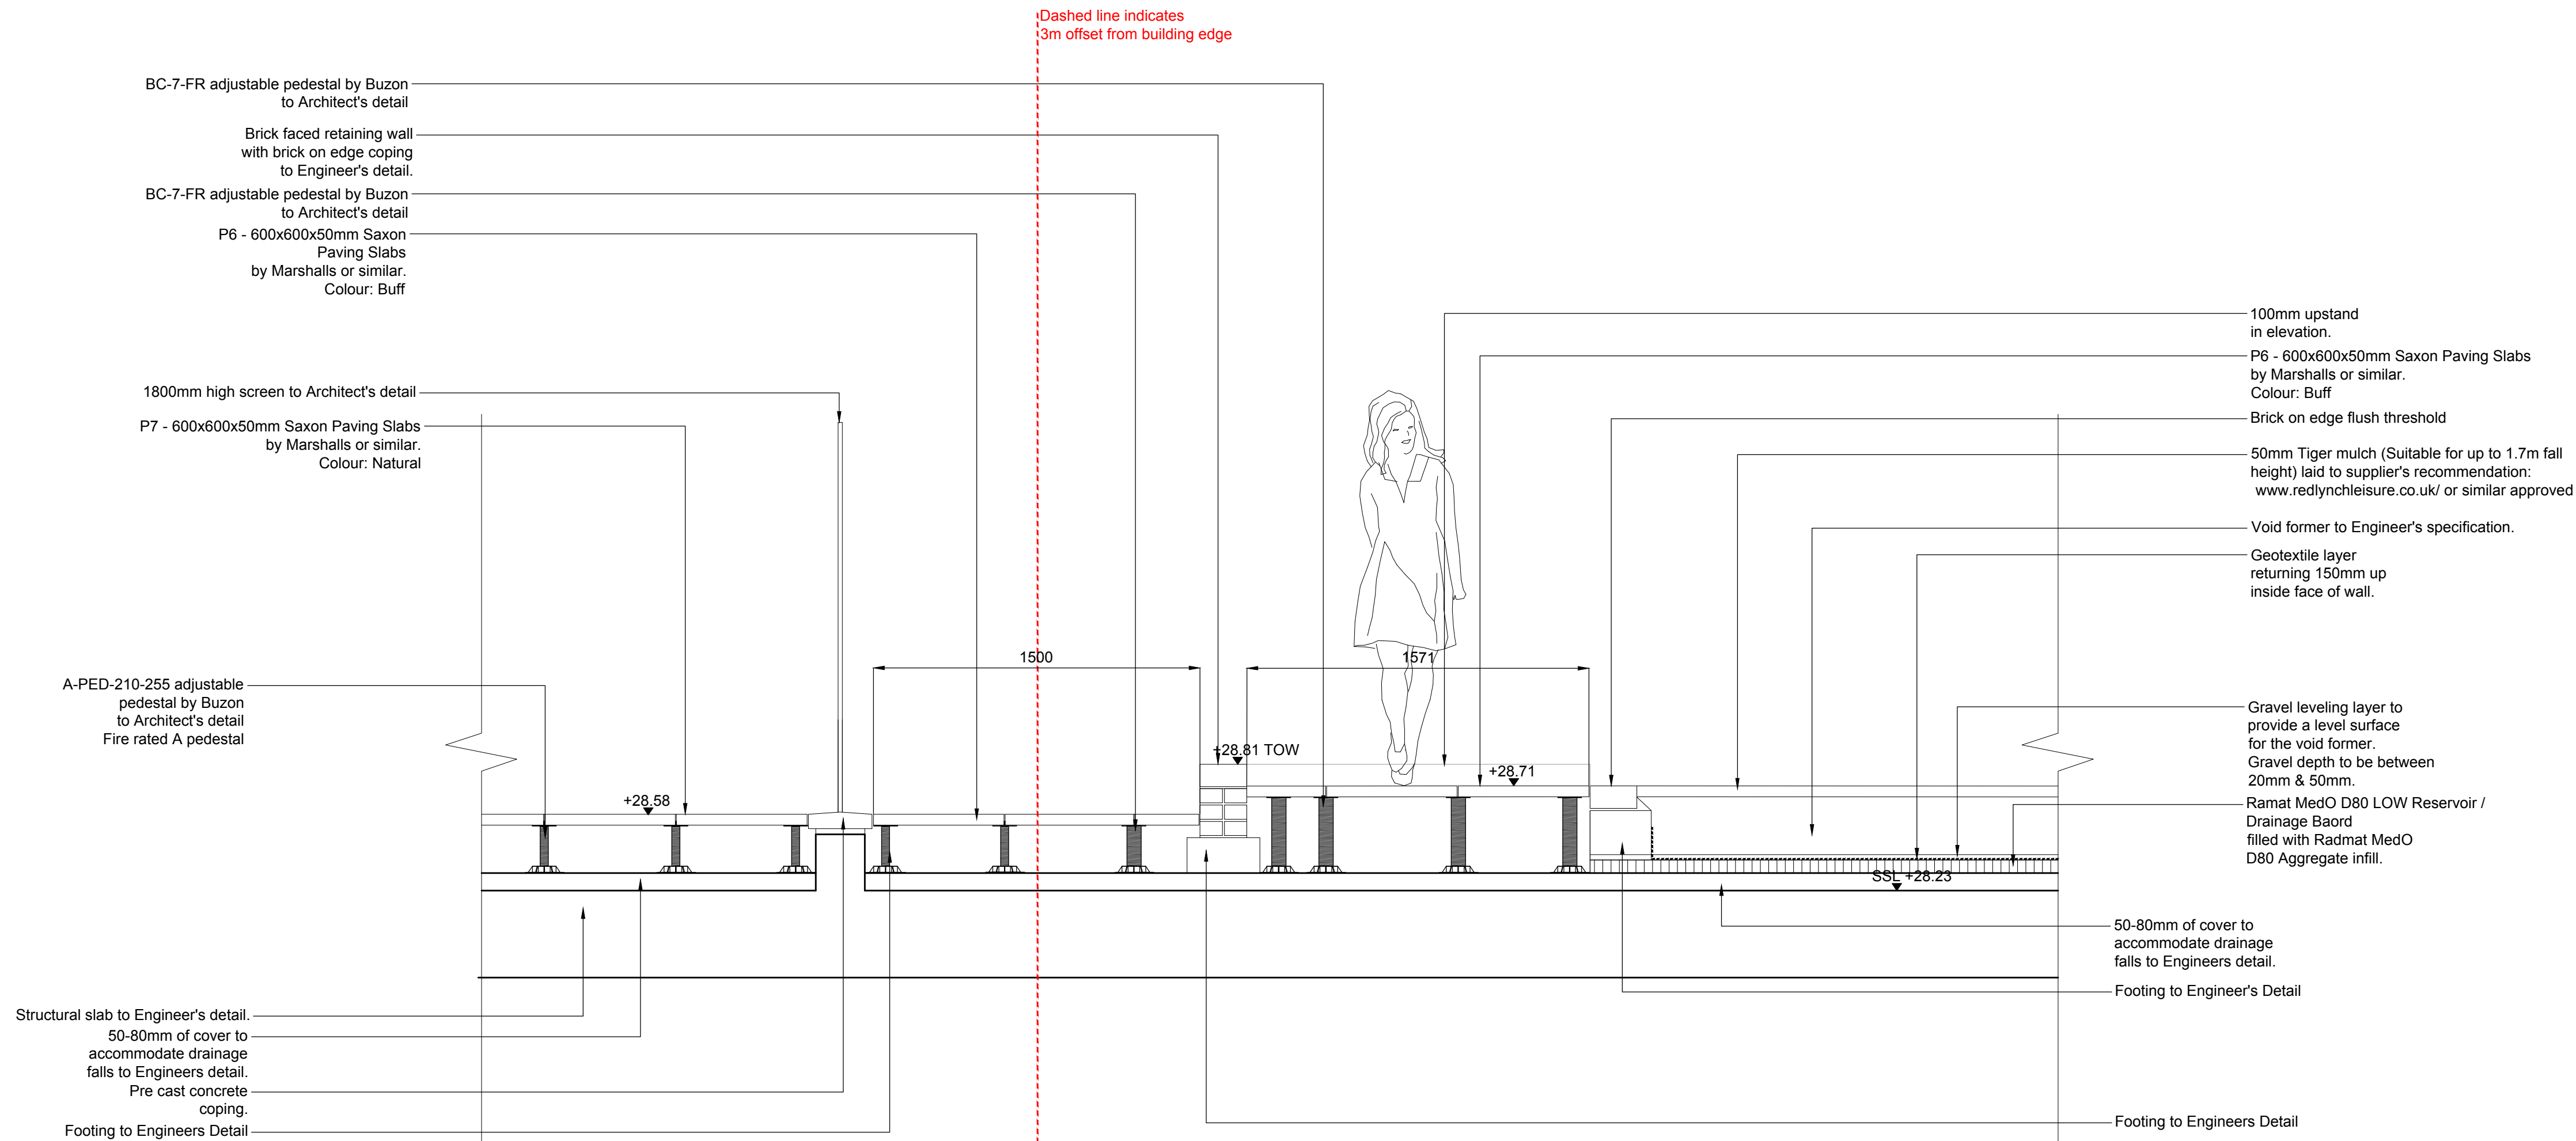

02
L0833D01

Section

Rev	Description	Date	By
E	Paving annotation amended	08.09.23	BA
D	Play surface amended	23.08.23	BA
C	Upstand added to ramp wall	28.06.23	BA
B	Minor amendments to Landscape Layout	21.04.23	BA
A	Minor amendments to Landscape Layout	14.03.23	BA

Davis Landscape Architecture
15 Iliffe Yard, London, SE17 3QA
020 7277 1035
mail@davisla.com | www.davisla.com

Client
Formation Design

Job Title
Chocolate Factory, Wood Green

Drawing Title
Landscape Details
Level 1 - Sheet 01

Scale : 1:20@A1 Drawn : BA

Date : 07.03.23 Checked : JD

Drawing No. : L0833D101 Rev. : E