


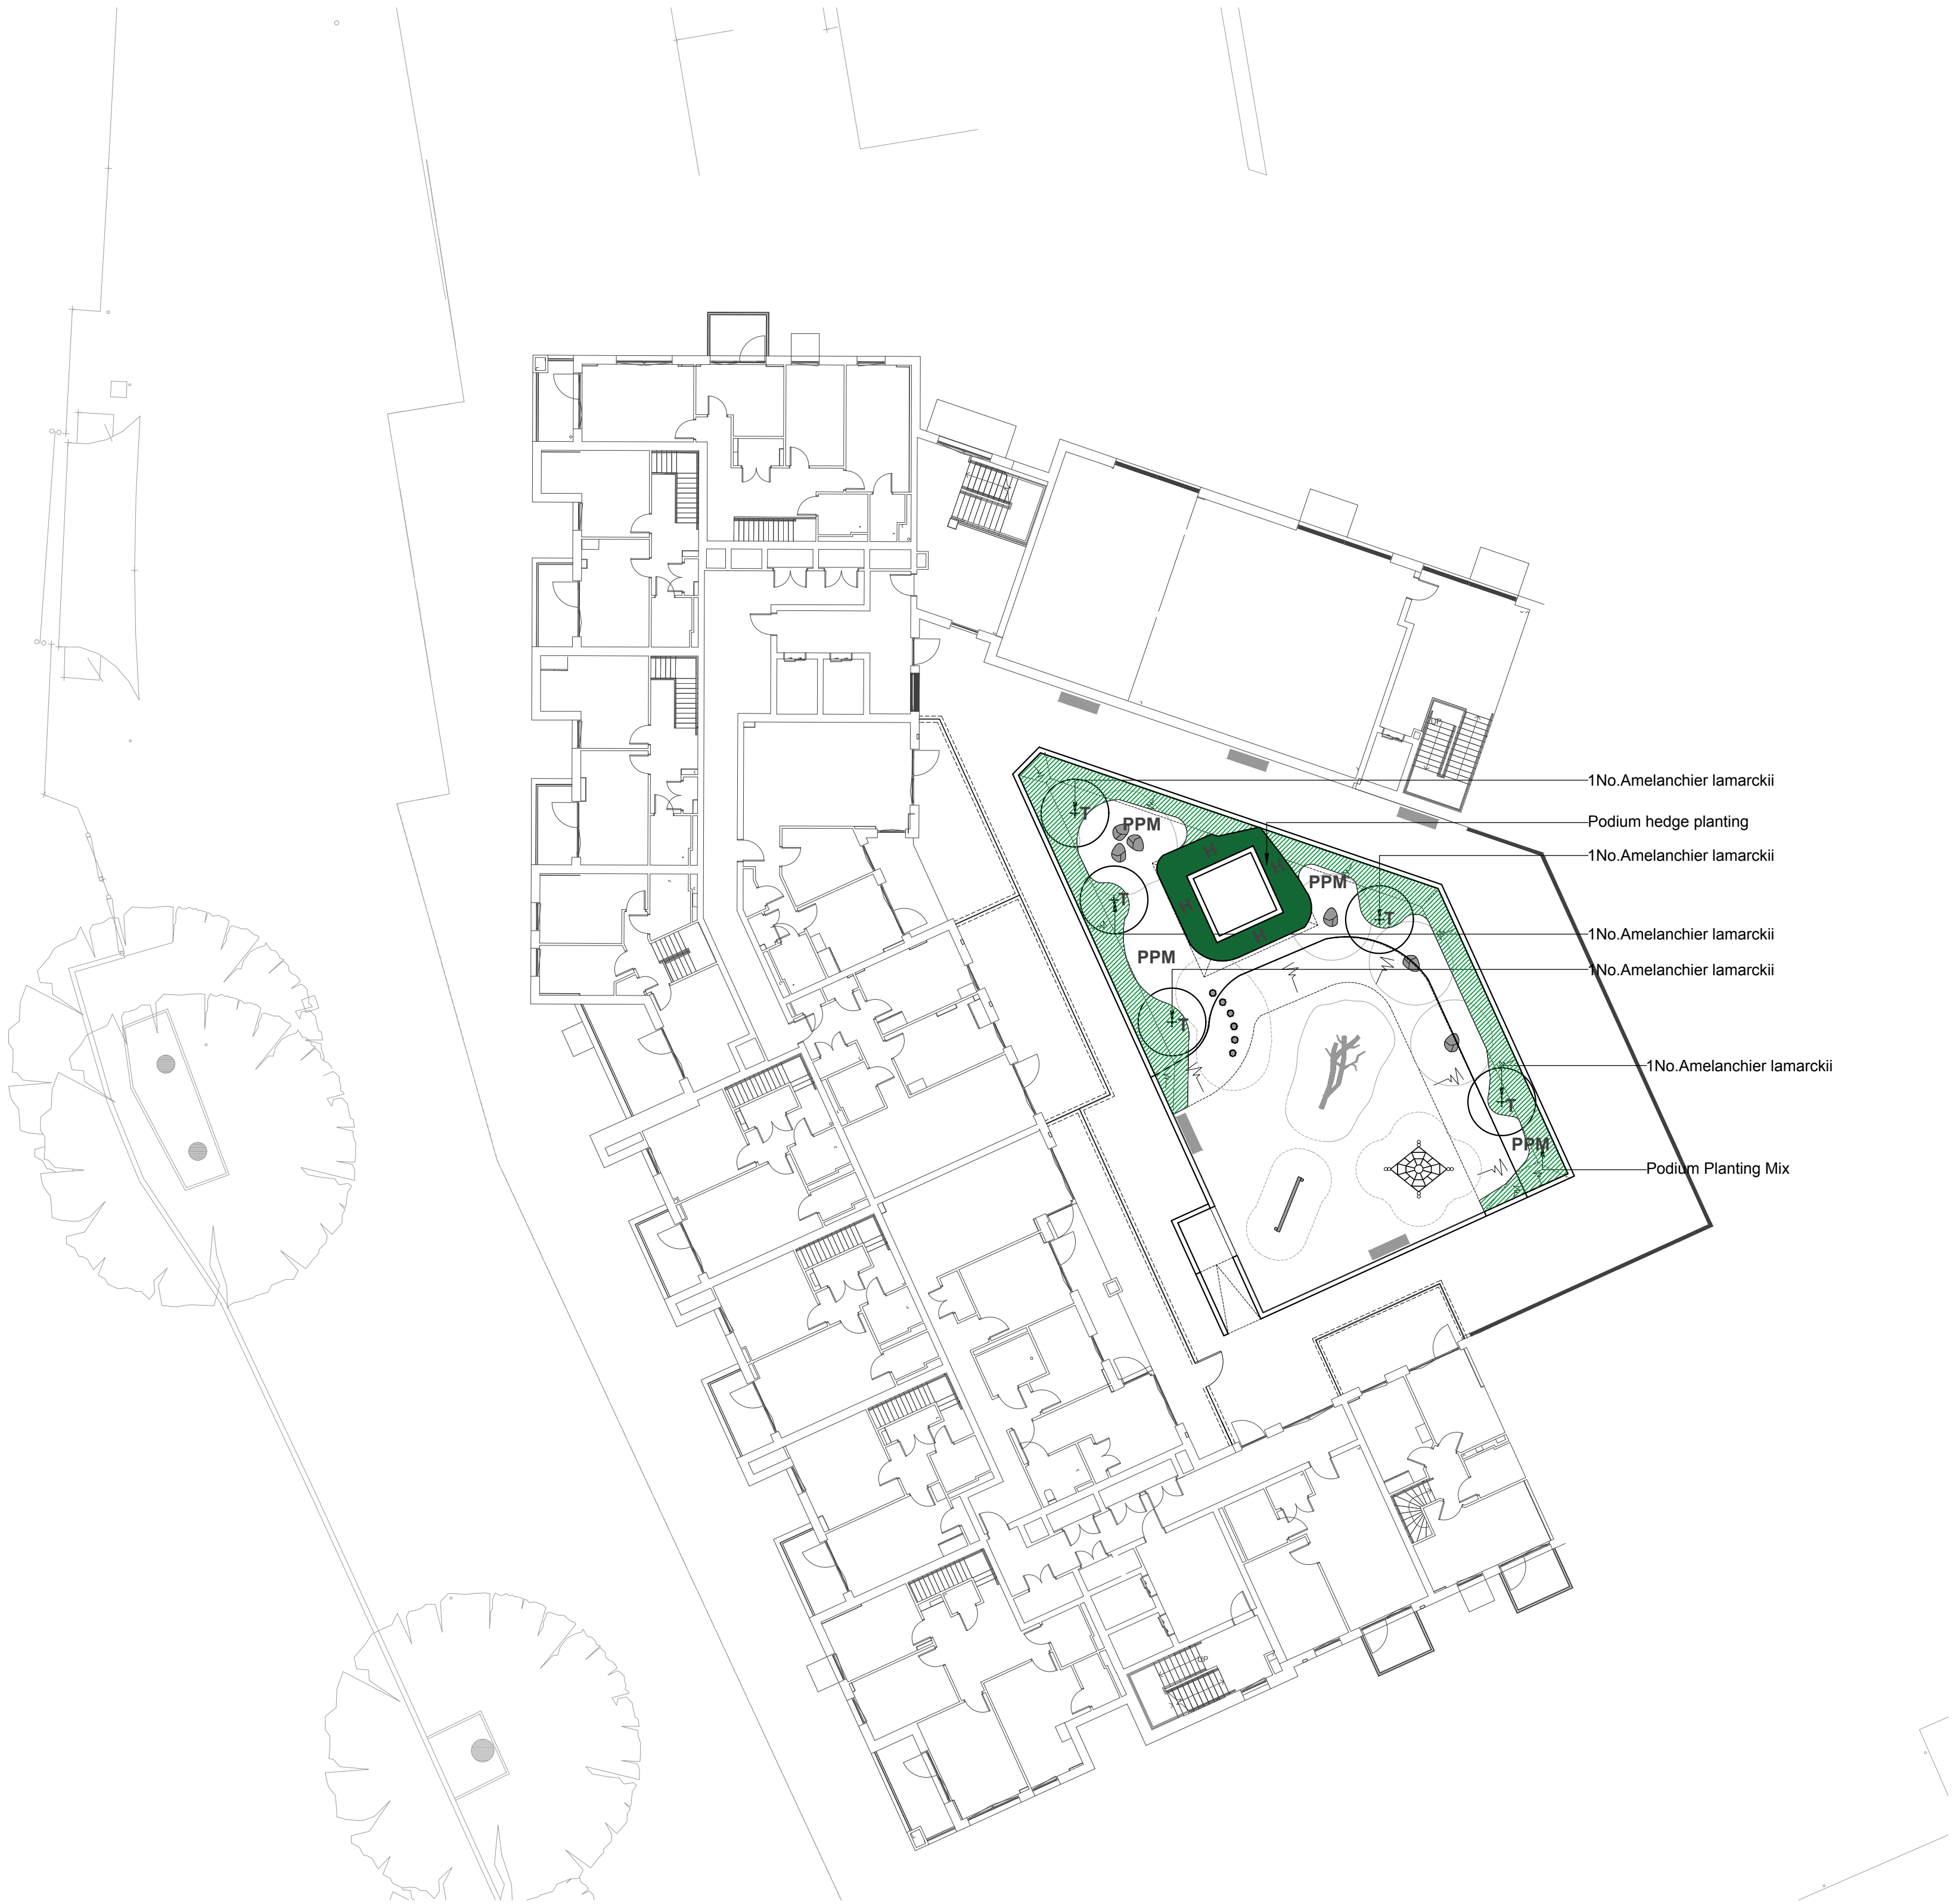

- NOTES:
1. This drawing is to be read in conjunction with all relevant contract documentation from the design team, with any conflicting information to be brought to the attention of Davis Landscape Ltd in writing before commencing on site.
 2. The contractor is to check and verify all levels and dimensions before construction. Any discrepancies are to be brought to the attention of Davis Landscape Ltd in writing before commencing on site.
 3. All dimensions in mm, unless otherwise stated.
 4. Do not scale from this drawing.
 5. All sub base and concrete specification, fixings, brackets & the like to Engineers' details & specification.
 6. We are not liable for the detailed design of above ground drainage, ground drainage, sub-bases, foundations, retaining structures, fall from height barriers and building waterproofing details.
 7. All proprietary products shall be installed in accordance with manufacturers written instructions.

Key:

T

+

Proposed trees.
Refer planting schedule for tree species.

PPM

Podium Planting Mix
Refer planting schedule for species and density.

Podium Hedge Planting
Refer planting schedule for species and density.

All the planting and trees should be sourced from reputable UK suppliers.

Trees										
Name	Form	Age	Girth (cm)	Height (cm)	Clear stem (cm)	Root cdn.	Habit	Spacing	No.	
Amelanchier lamarckii	Multi Stem	3x	-	350-400	5 Stems	RB	Umbrella shape	as shown	5	

Podium Planting Mix										
Name	Height (cm)	Root cdn.	Cont. size	Habit	Breaks	Spacing	% of Mix	Group Size	No.	
Anemone x hybrida 'Honorable Jobert'	30-40	C	2L	Leader	2	5/m2	10	1-3	31	
Dryopteris wallichiana		C	2L			5/m2	5	1-3	16	
Geranium macrorrhizum 'Album'		C	2L			5/m2	25	3-5	80	
Helleborus orientalis		C	2L			5/m2	10	1-3	31	
Lamium maculatum		C	2L			5/m2	15	3-5	47	
Luzula nivea		C	2L			5/m2	10	3-5	31	
Mahonia eurybracteata subsp. ganpinensis 'Soft Caress'		C	3L			5/m2	15	3-5	47	
Vinca minor 'Alba'		C	2L			5/m2	10	1-3	31	

Podium Planting Mix										
Name	Height (cm)	Root cdn.	Cont. size	Habit	Breaks	Spacing	% of Mix	Group Size	No.	
Sarcococca confusa	20-30	C	3L	Bushy	6	5/m2	15	3-5	87	

Rev

Description

Date

By

A

Updated planting mix and numbers

18.10.23

BA

Davis

Landscape Architecture

15 Iliffe Yard, London, SE17 3QA

020 7277 1035

mail@davisla.com | www.davisla.com

Client

Formation Design

Job Title

Chocolate Factory, Wood Green

Drawing Title

Planting Plan- Podium Level

Scale : 1:200@A1

Drawn : BA

Date : 28.07.23

Checked : JD

Drawing No. : L0833L04

Rev. : A