



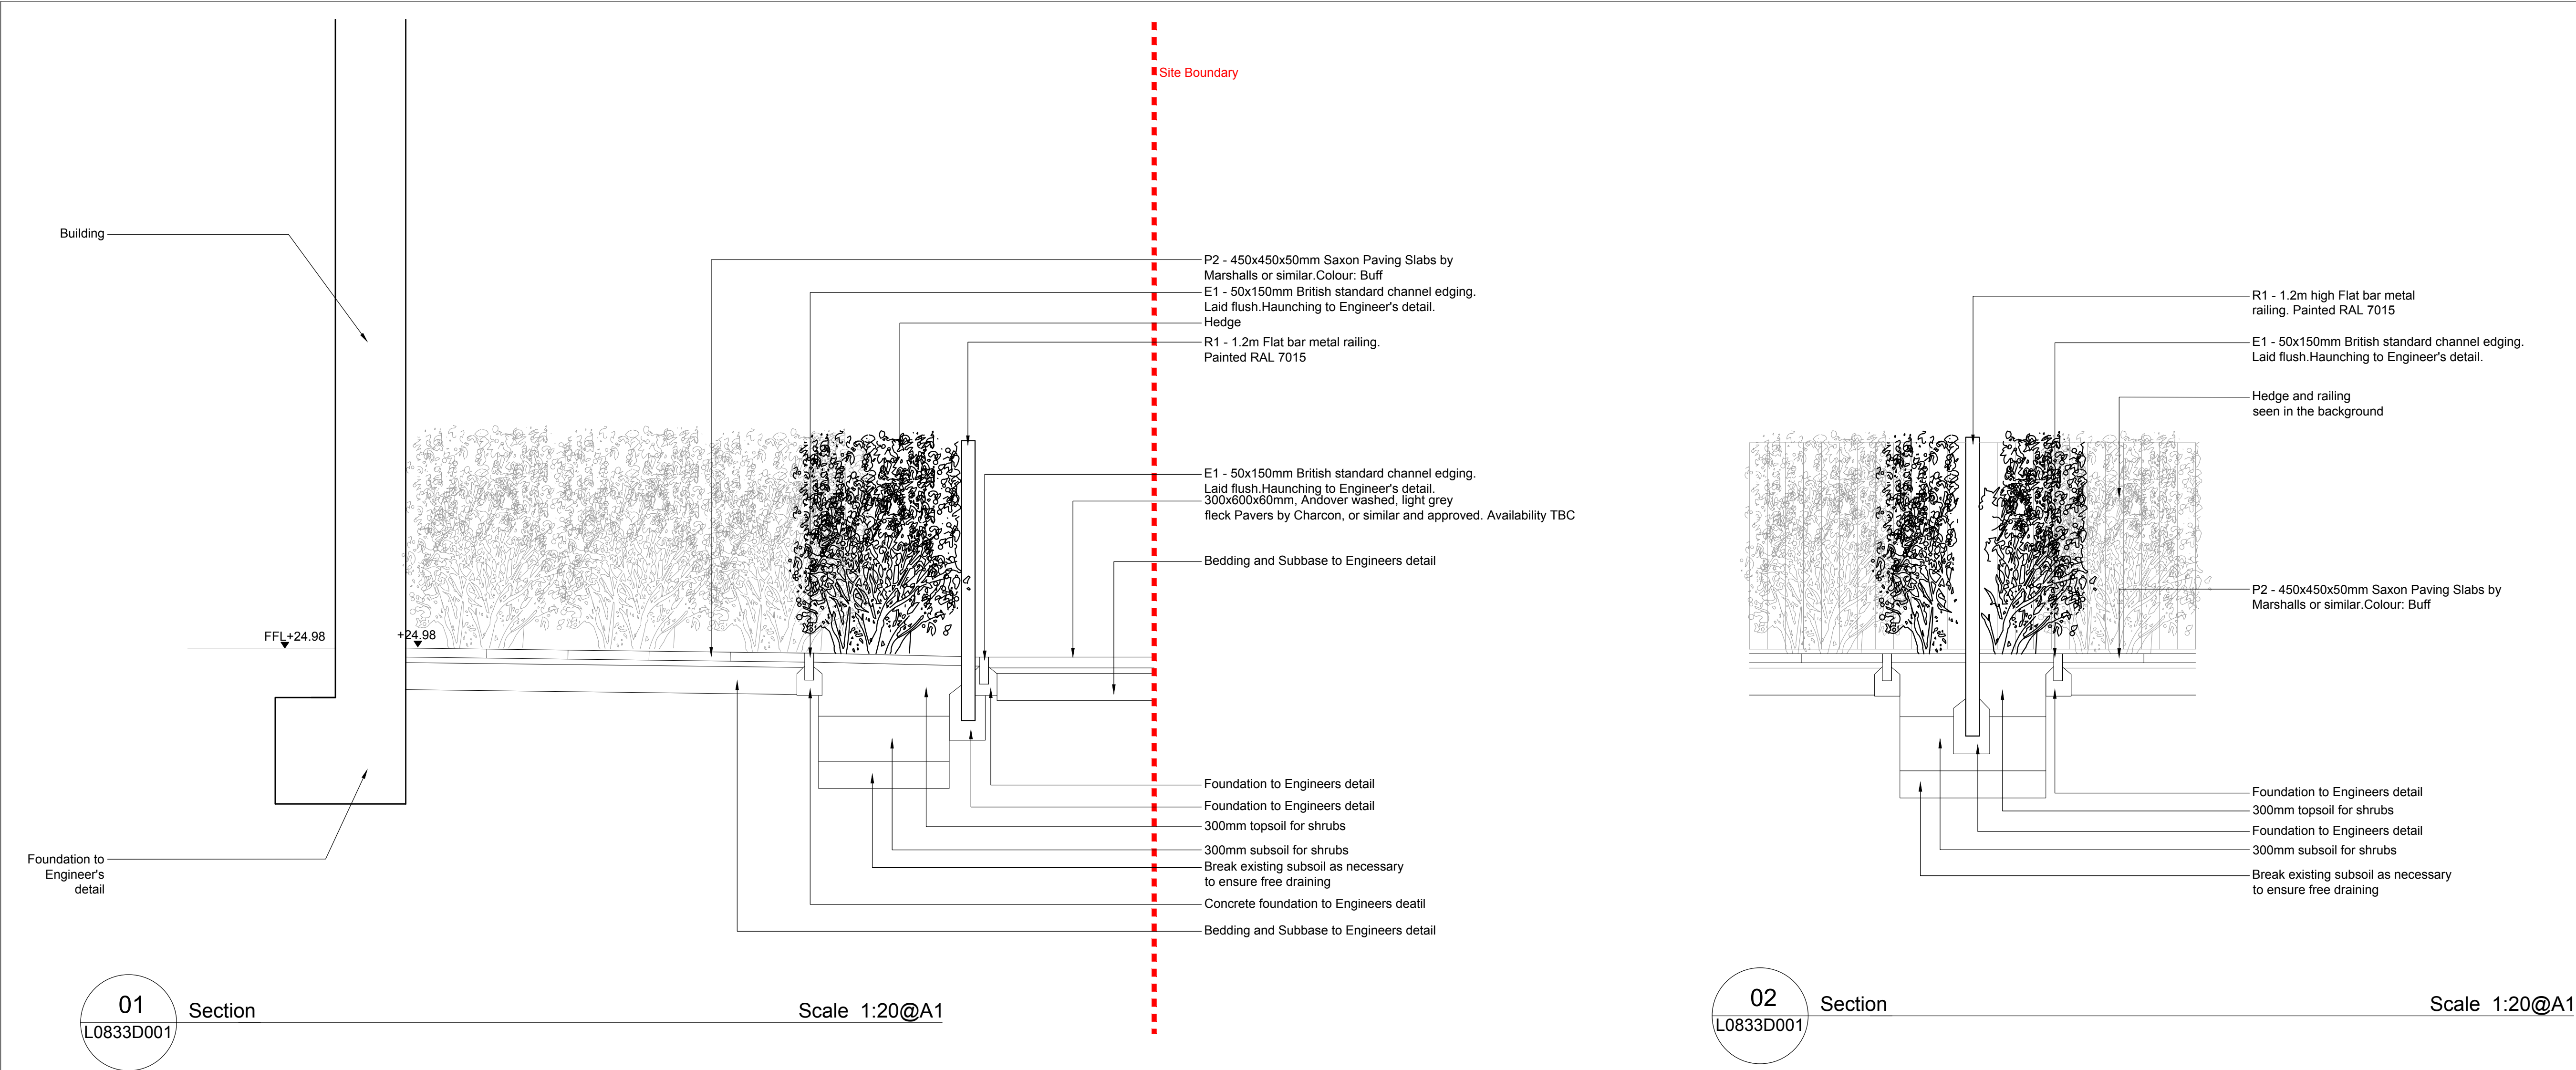

- NOTES:
1. This drawing is to be read in conjunction with all relevant contract documentation from the design team, with any conflicting information to be brought to the attention of Davis Landscape Ltd in writing before commencing on site.
 2. The contractor is to check and verify all levels and dimensions before construction. Any discrepancies are to be brought to the attention of Davis Landscape Ltd in writing before commencing on site.
 3. All dimensions in mm, unless otherwise stated.
 4. Do not scale from this drawing.
 5. All sub base and concrete specification, fixings, brackets & the like to Engineers' details & specification.
 6. We are not liable for the detailed design of above ground drainage, ground drainage, sub-bases, foundations, retaining structures, fall from height barriers and building waterproofing details.
 7. All proprietary products shall be installed in accordance with manufacturers written instructions.
 8. Submit Shop drawings for Davis Landscape Ltd approval before constructing any bespoke landscape item.

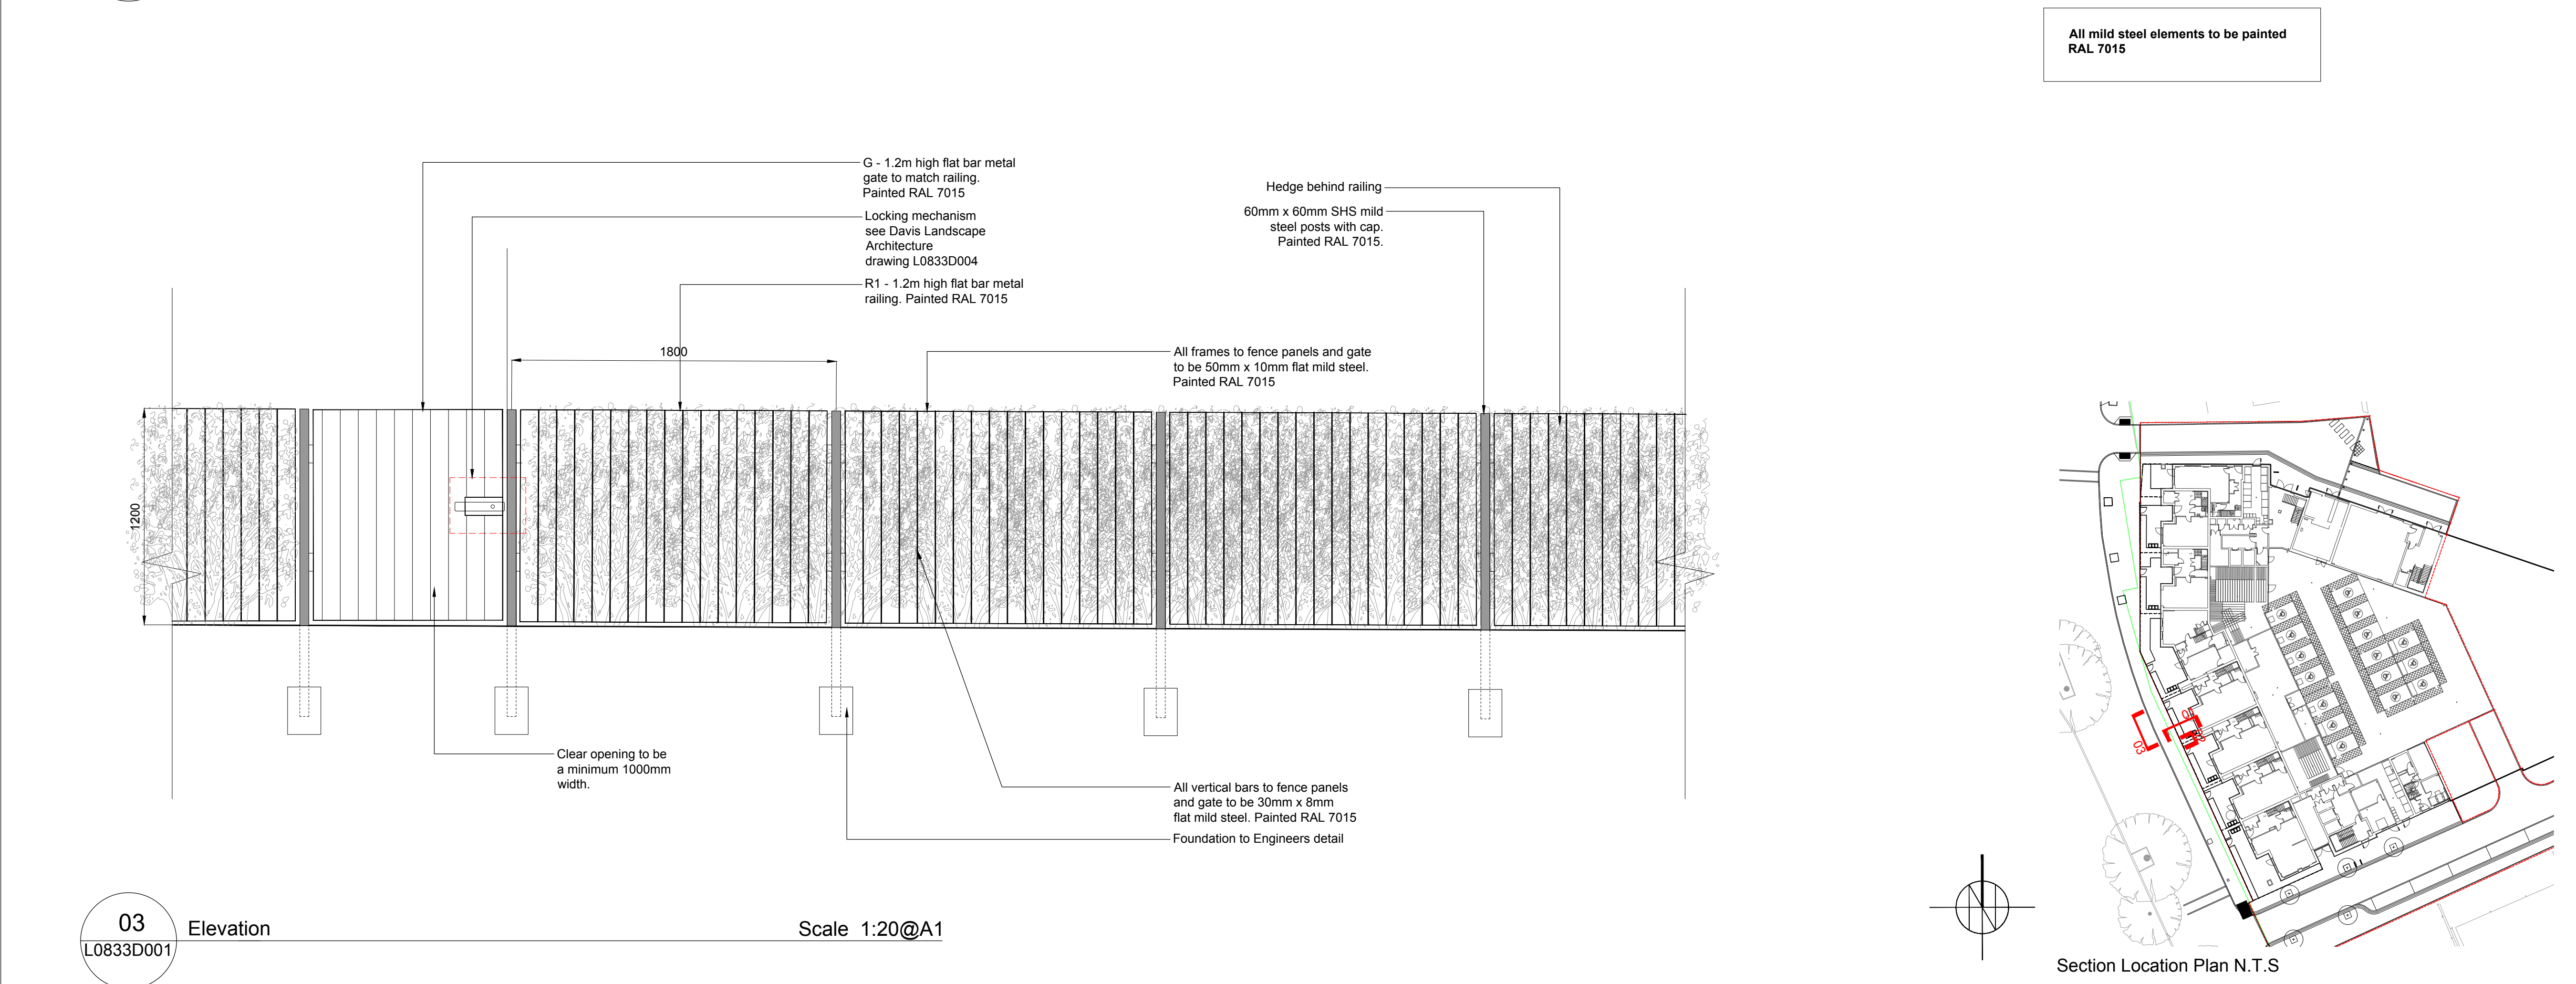

Rev	Description	Date	By
C	Gate amended	11.10.23	BA
B	Railing finish amended	13.09.23	BA
A	Minor updates	06.06.23	BA

Davis Landscape Architecture

15 Iliffe Yard, London, SE17 3QA

020 7277 1035

mail@davisla.com | www.davisla.com

Client

Formation Design

Job Title

Chocolate Factory, Wood Green

Drawing Title

Landscape Details

Ground Floor - Sheet 01

Scale : 1:20@A1

Drawn : BA

Date : 07.03.23

Checked : JD

Drawing No. : L0833D001

Rev. : C