



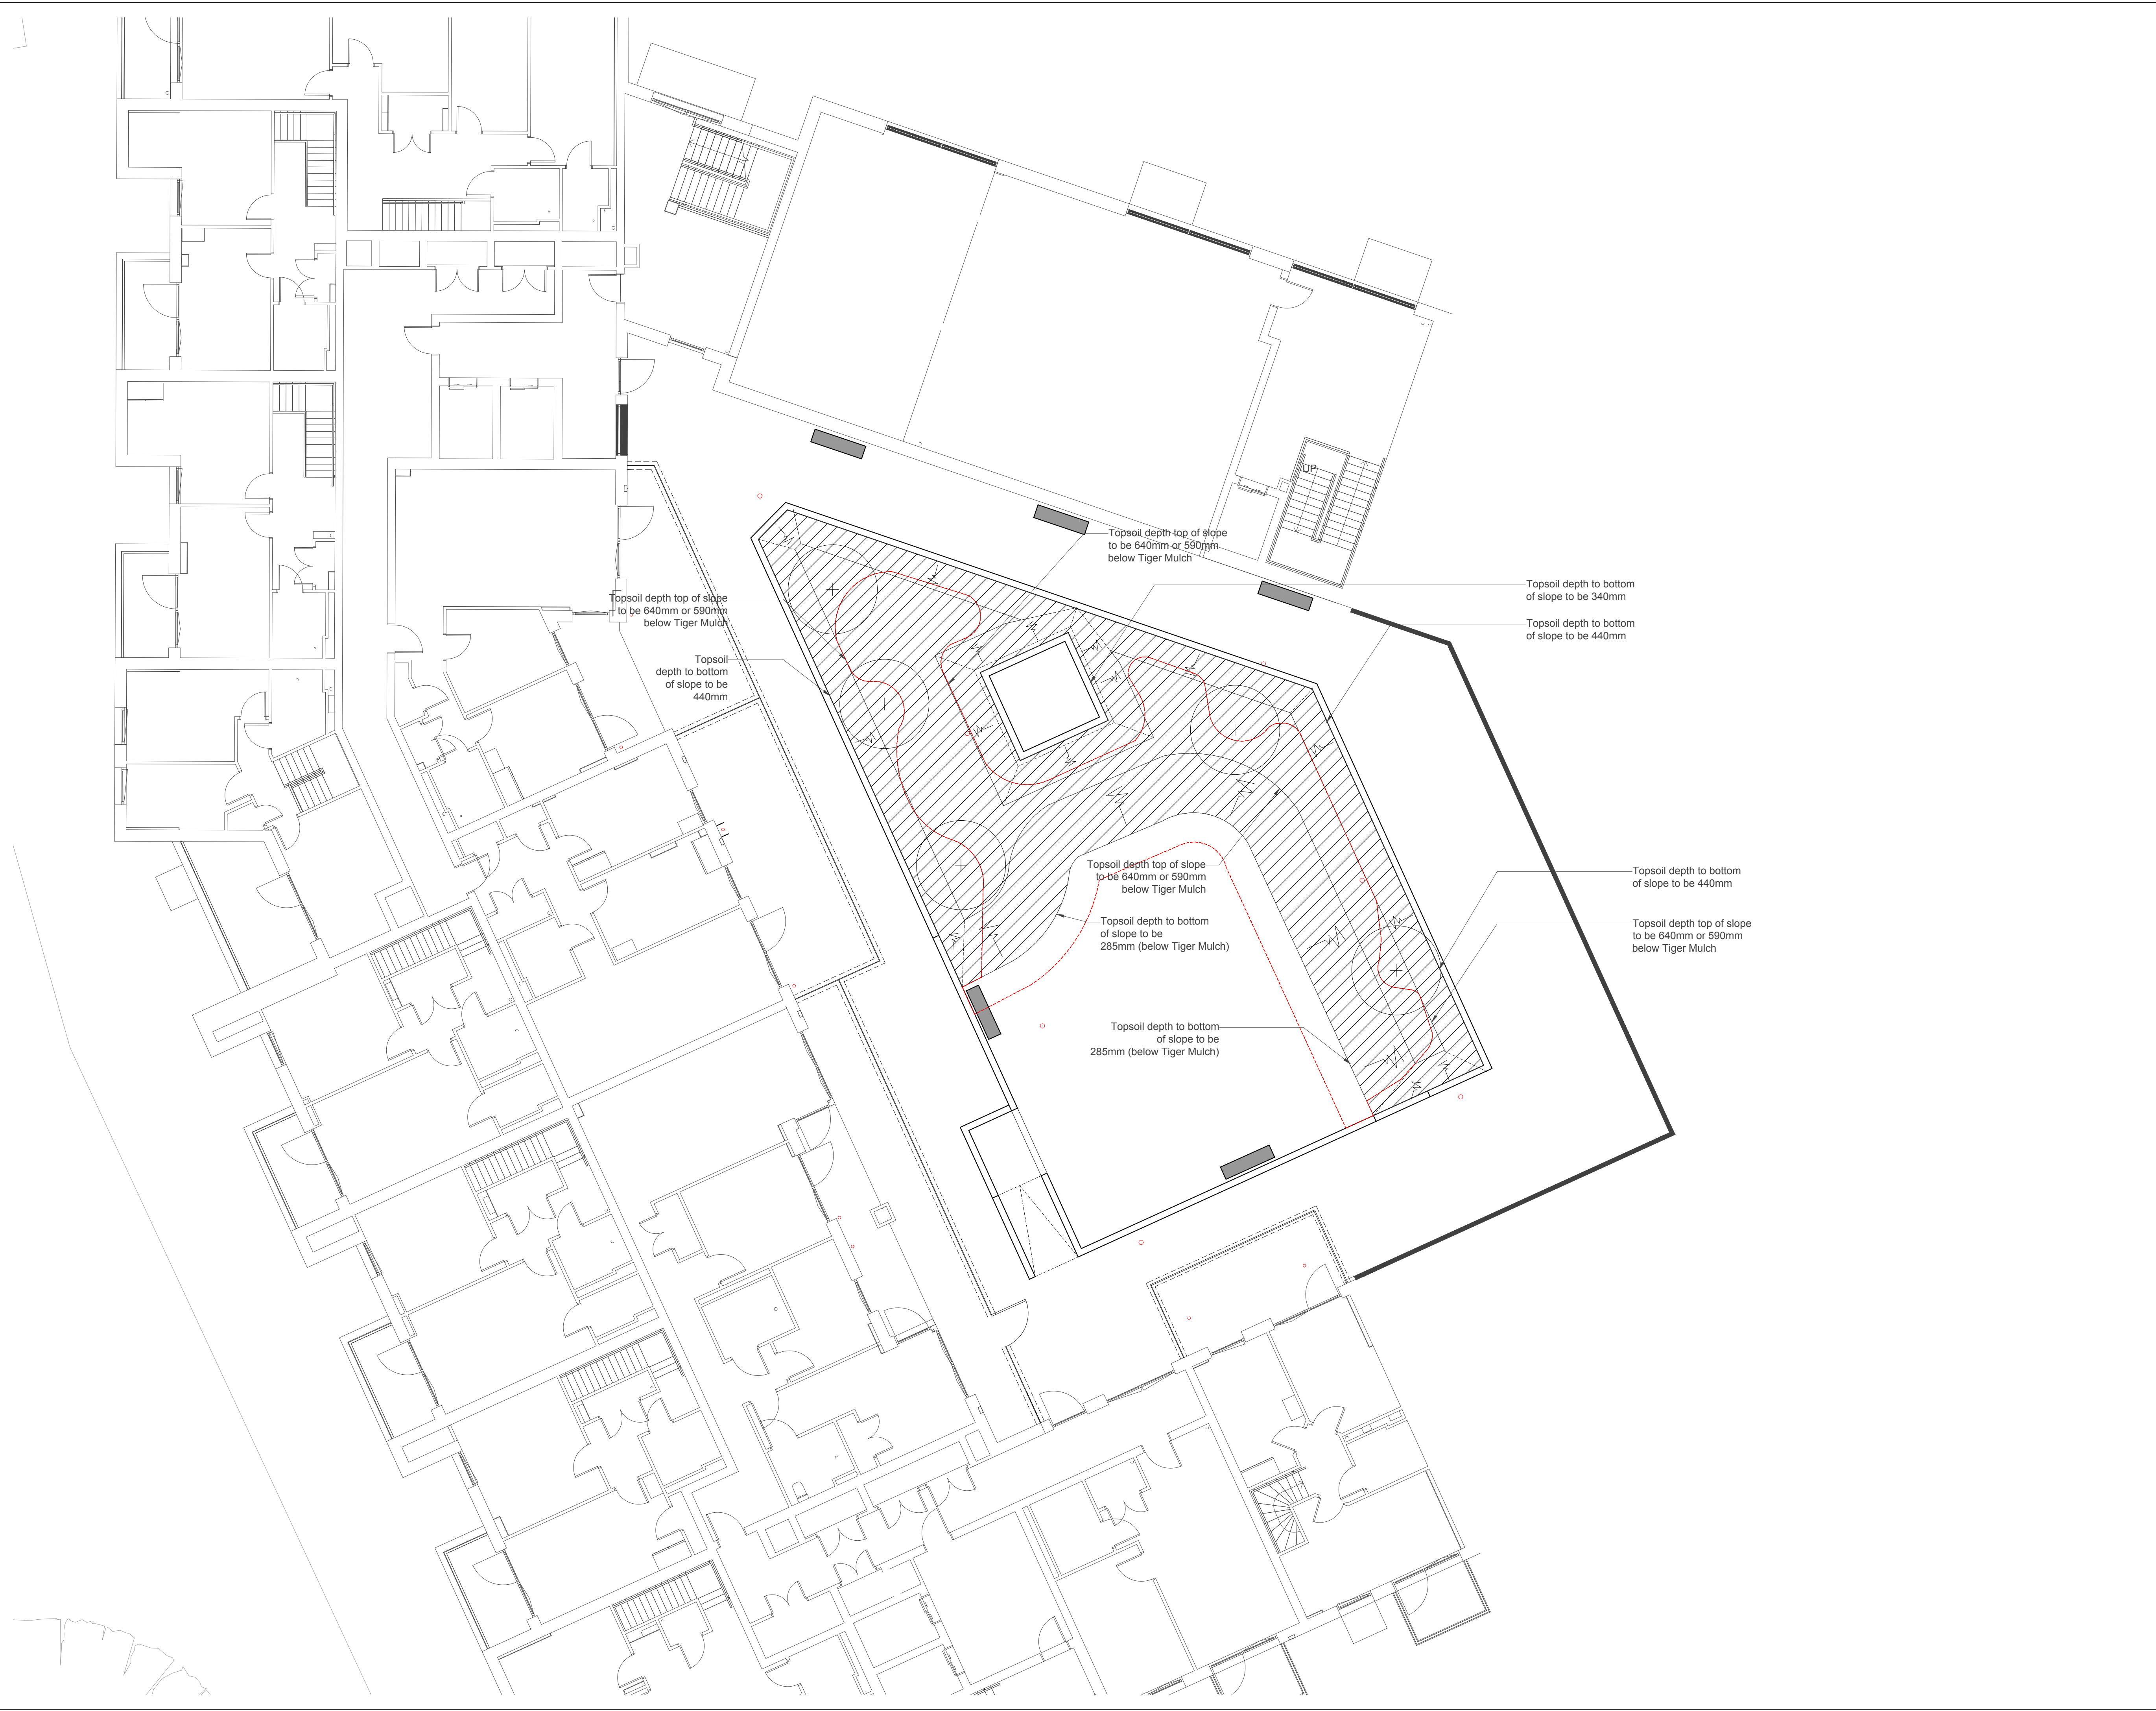

- NOTES:
1. This drawing is to be read in conjunction with all relevant contract documentation from the design team, with any conflicting information to be brought to the attention of Davis Landscape Ltd in writing before commencing on site.
 2. The contractor is to check and verify all levels and dimensions before construction. Any discrepancies are to be brought to the attention of Davis Landscape Ltd in writing before commencing on site.
 3. All dimensions in mm, unless otherwise stated.
 4. Do not scale from this drawing.
 5. All sub base and concrete specification, fixings, brackets & the like to Engineers' details & specification.
 6. We are not liable for the detailed design of above ground drainage, ground drainage, sub-bases, foundations, retaining structures, fall from height barriers and building waterproofing details.
 7. All proprietary products shall be installed in accordance with manufacturers written instructions.

Key:

- Proposed trees
- Top soil varies in depth 640mm to 285mm deep.
- Extent of Tensar SS20 or similar laid on top of geotextile layer. To extend to all areas below Tiger Mulch that is on top of topsoil and 1m onto Cordec at the bottom of the topsoil slope.

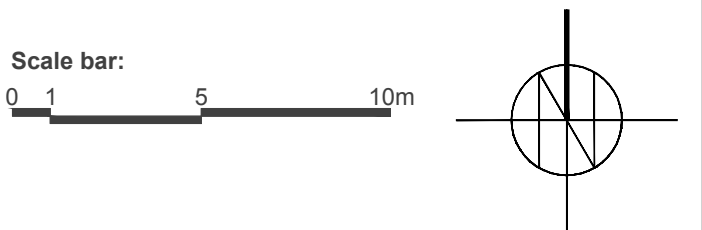

FOR TENDER

Rev	Description	Date	By
-	-	-	-

Davis Landscape Architecture
15 Iliffe Yard, London, SE17 3QA
020 7277 1035
mail@davisla.com | www.davisla.com

Client
Formation Design

Job Title
Chocolate Factory, Wood Green

Drawing Title
Soil Plan- Floor 1

Scale : 1:100@A1 Drawn : BA
Date : 06.09.23 Checked : JD
Drawing No. : L0833L07 Rev. : -