




WALL TYPE 1 / PITCHED ROOF _ SECTION DETAIL

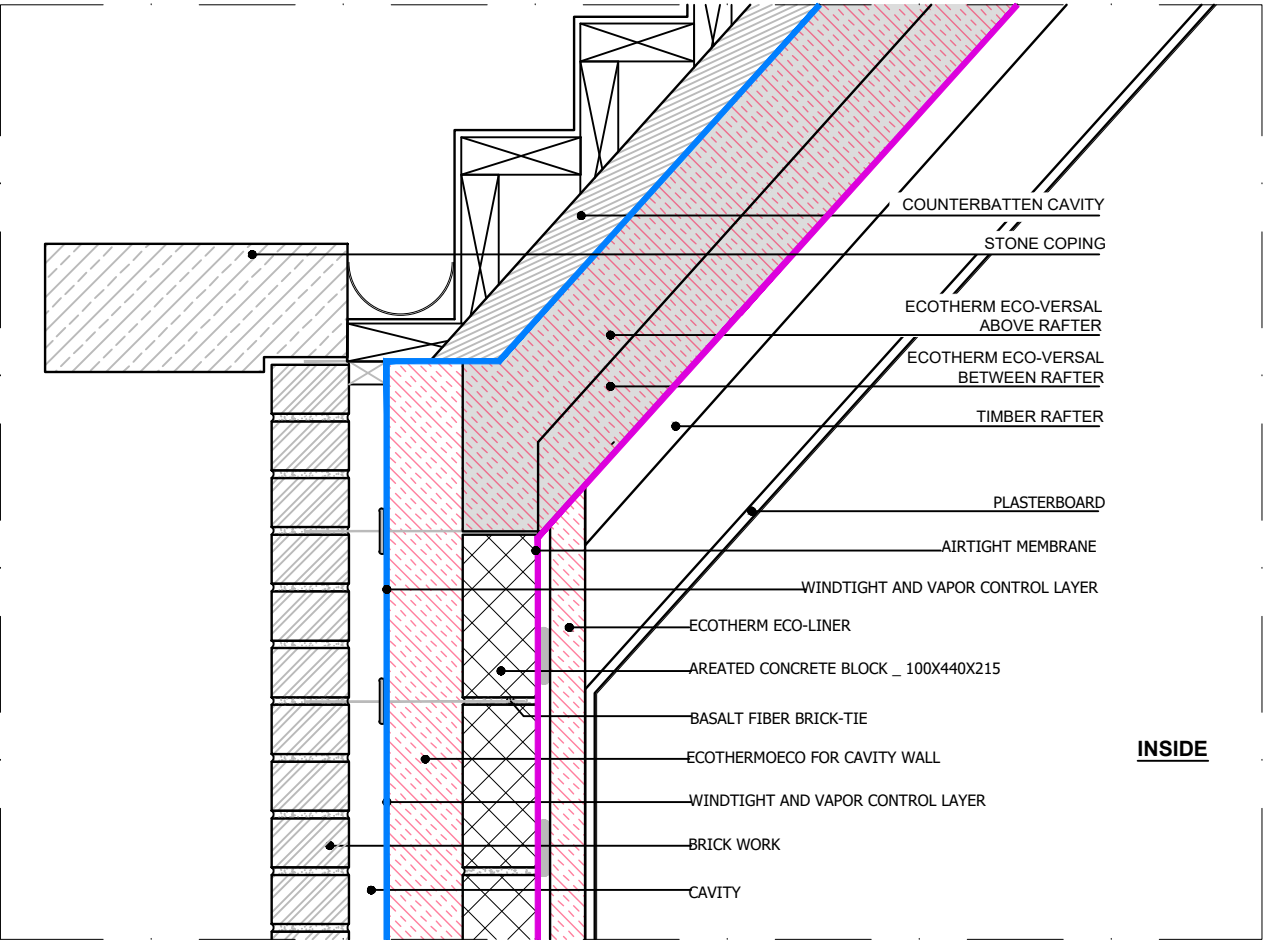


WALL TYPE 1 / INTERMEDIATE FLOOR _ SECTION DETAIL

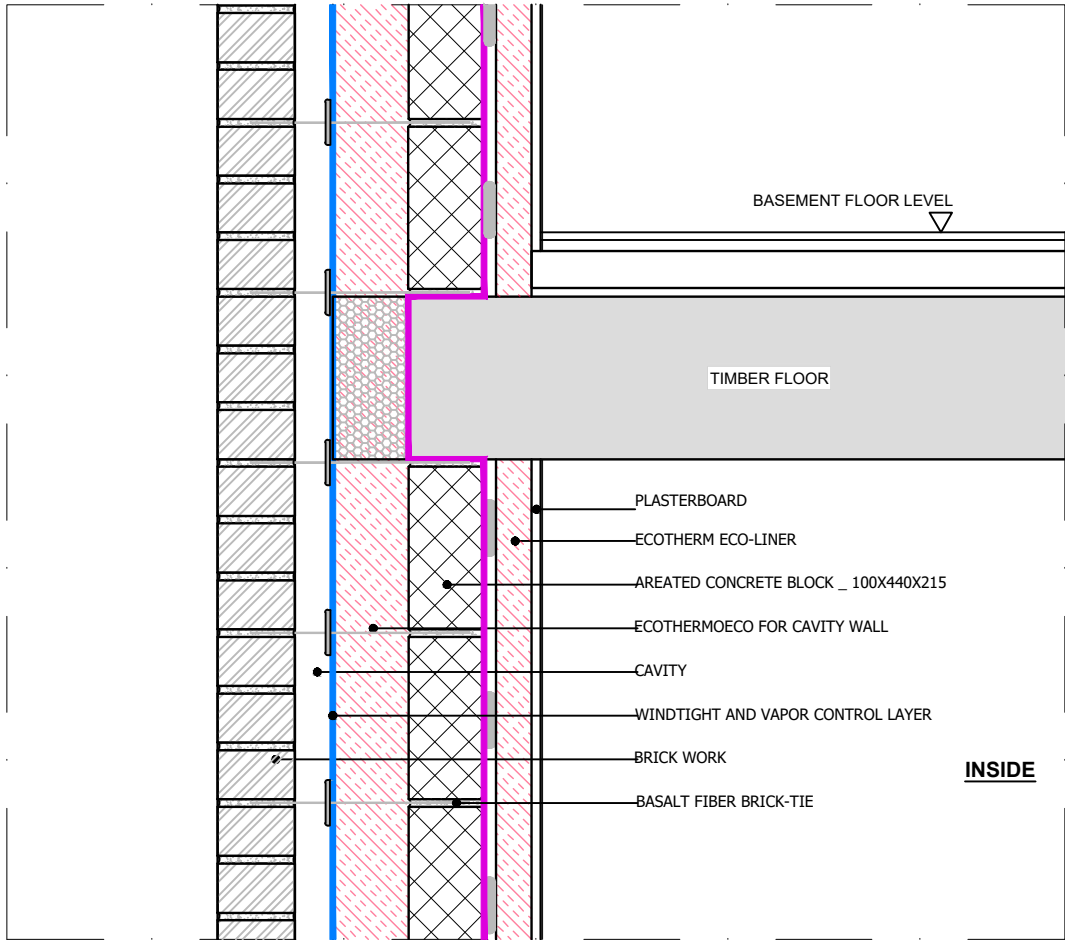


WALL TYPE 1 / WINDOW _ SECTION DETAIL

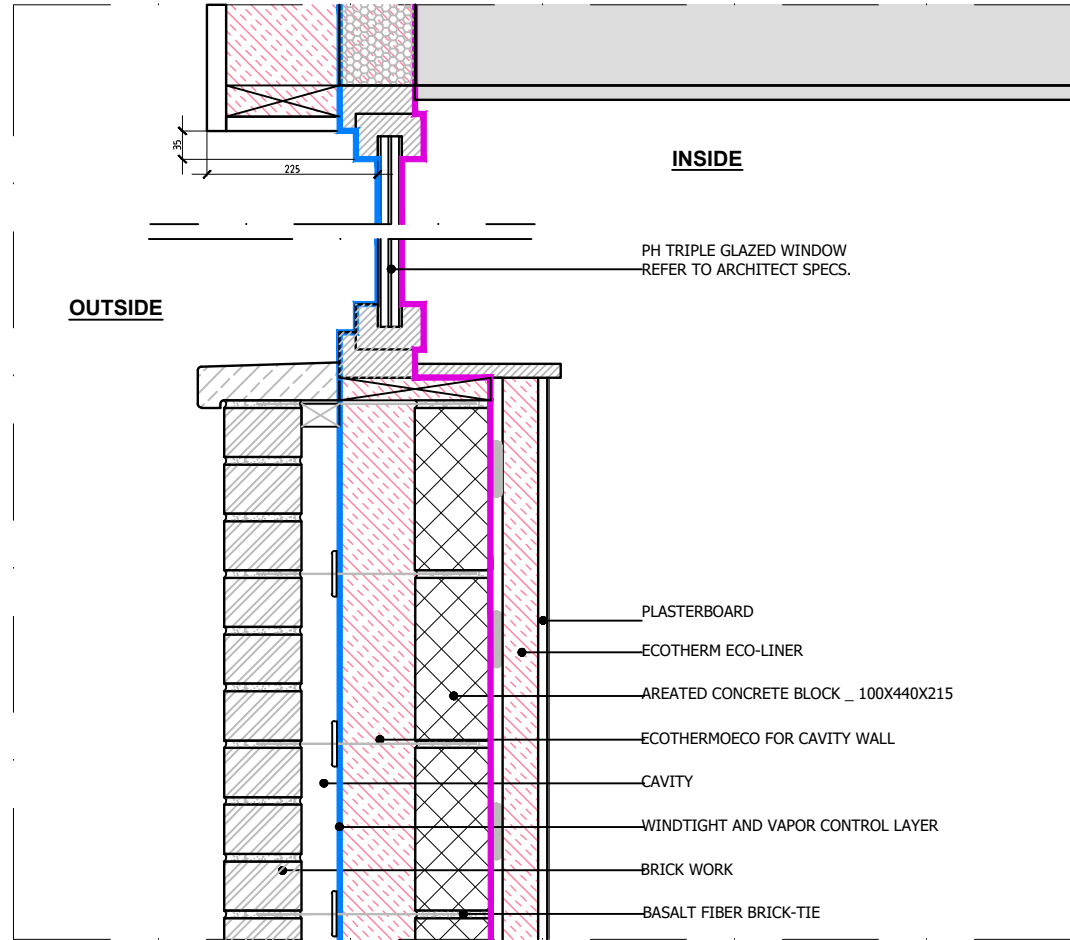


WALL TYPE 3 / BASEMENT FLOOR _ SECTION DETAIL

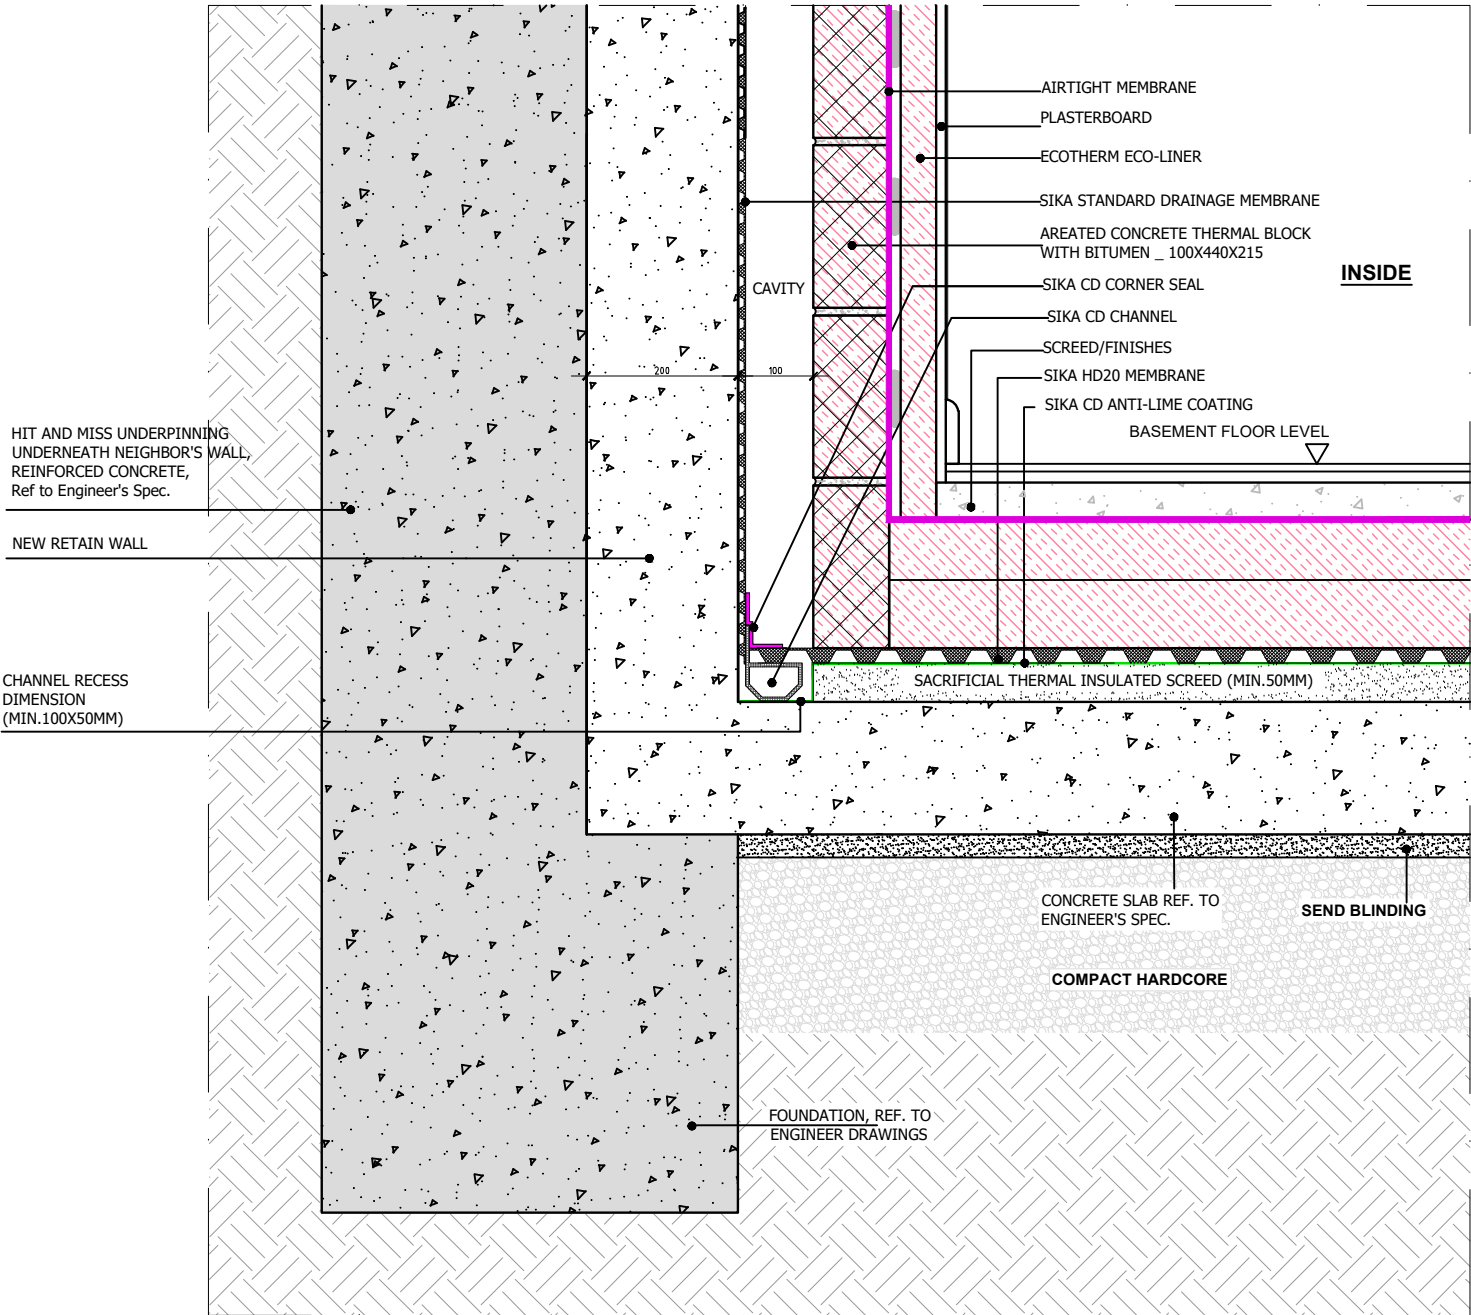

WALL TYPE 4 / BASEMENT FLOOR _ SECTION DETAIL

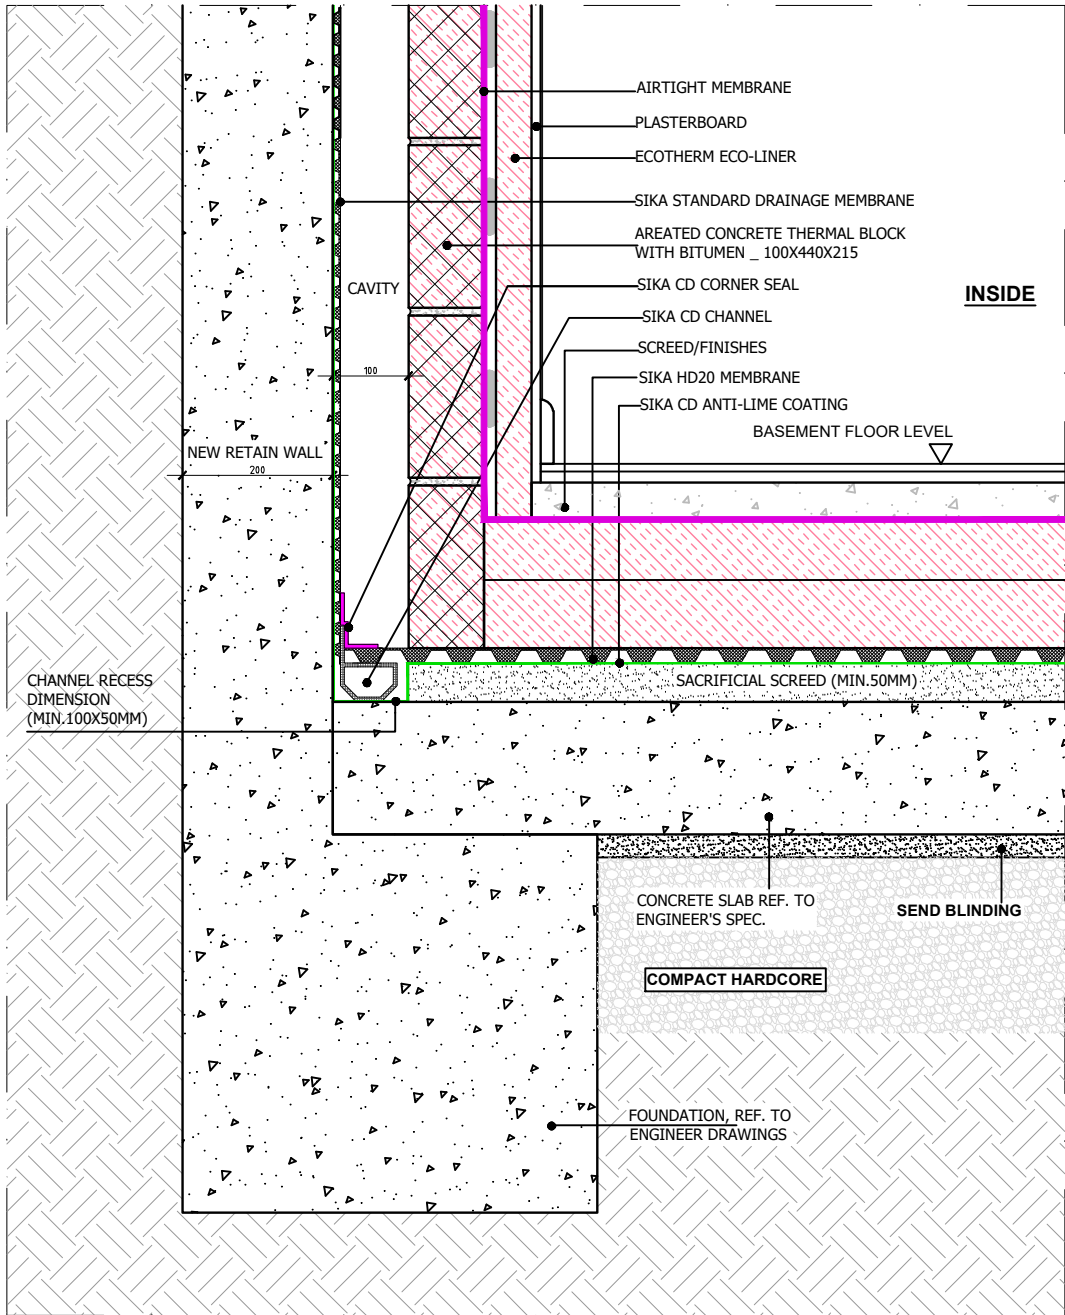

WALL TYPE 2 / TO NEIGHBOR'S _ SECTION DETAIL

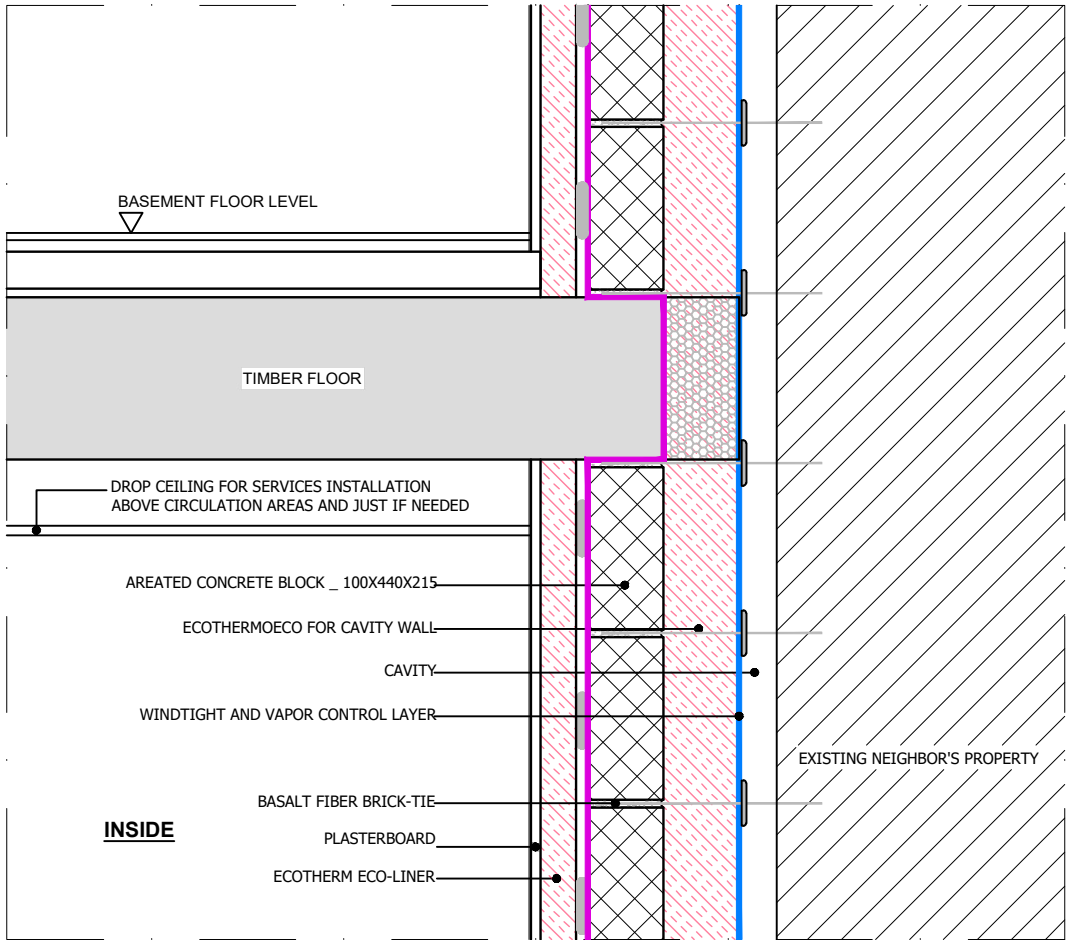


LEGEND

- PH_Airtight Layer
- PH_Windtight Layer
- CONTINUOUS THERMAL ENVELOPE

CLIENT
John Healy
Siobhan O'Shaughnessy

ARCHITECT
ice
ICE ARCHITECTS | 70 White Lion Street | N1 9PP London | uk
telephone + 44 (0) 20 32150015
www.ice-architects.com | ice-london@ice-architects.com

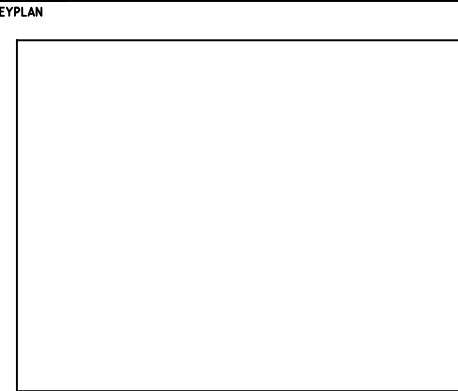

NOTES:

NO.	DATE	ISSUE
1	25.07.2023	First Issue
2		
3		
PROJECT
Land adjacent to
29 Milton Park

DRAWING TITLE
DETAILS - PROPOSED
PASSIVE HOUSE

DATE
01.11.2021

SCALE
1/10 @ A2

ICE JOB NO.
ICE 21 273

CAD FILE NAME
AA01

DRAWING NO.
AA01

REVISION
-

© Copyright ICE ARCHITECTS LTD. 2023