


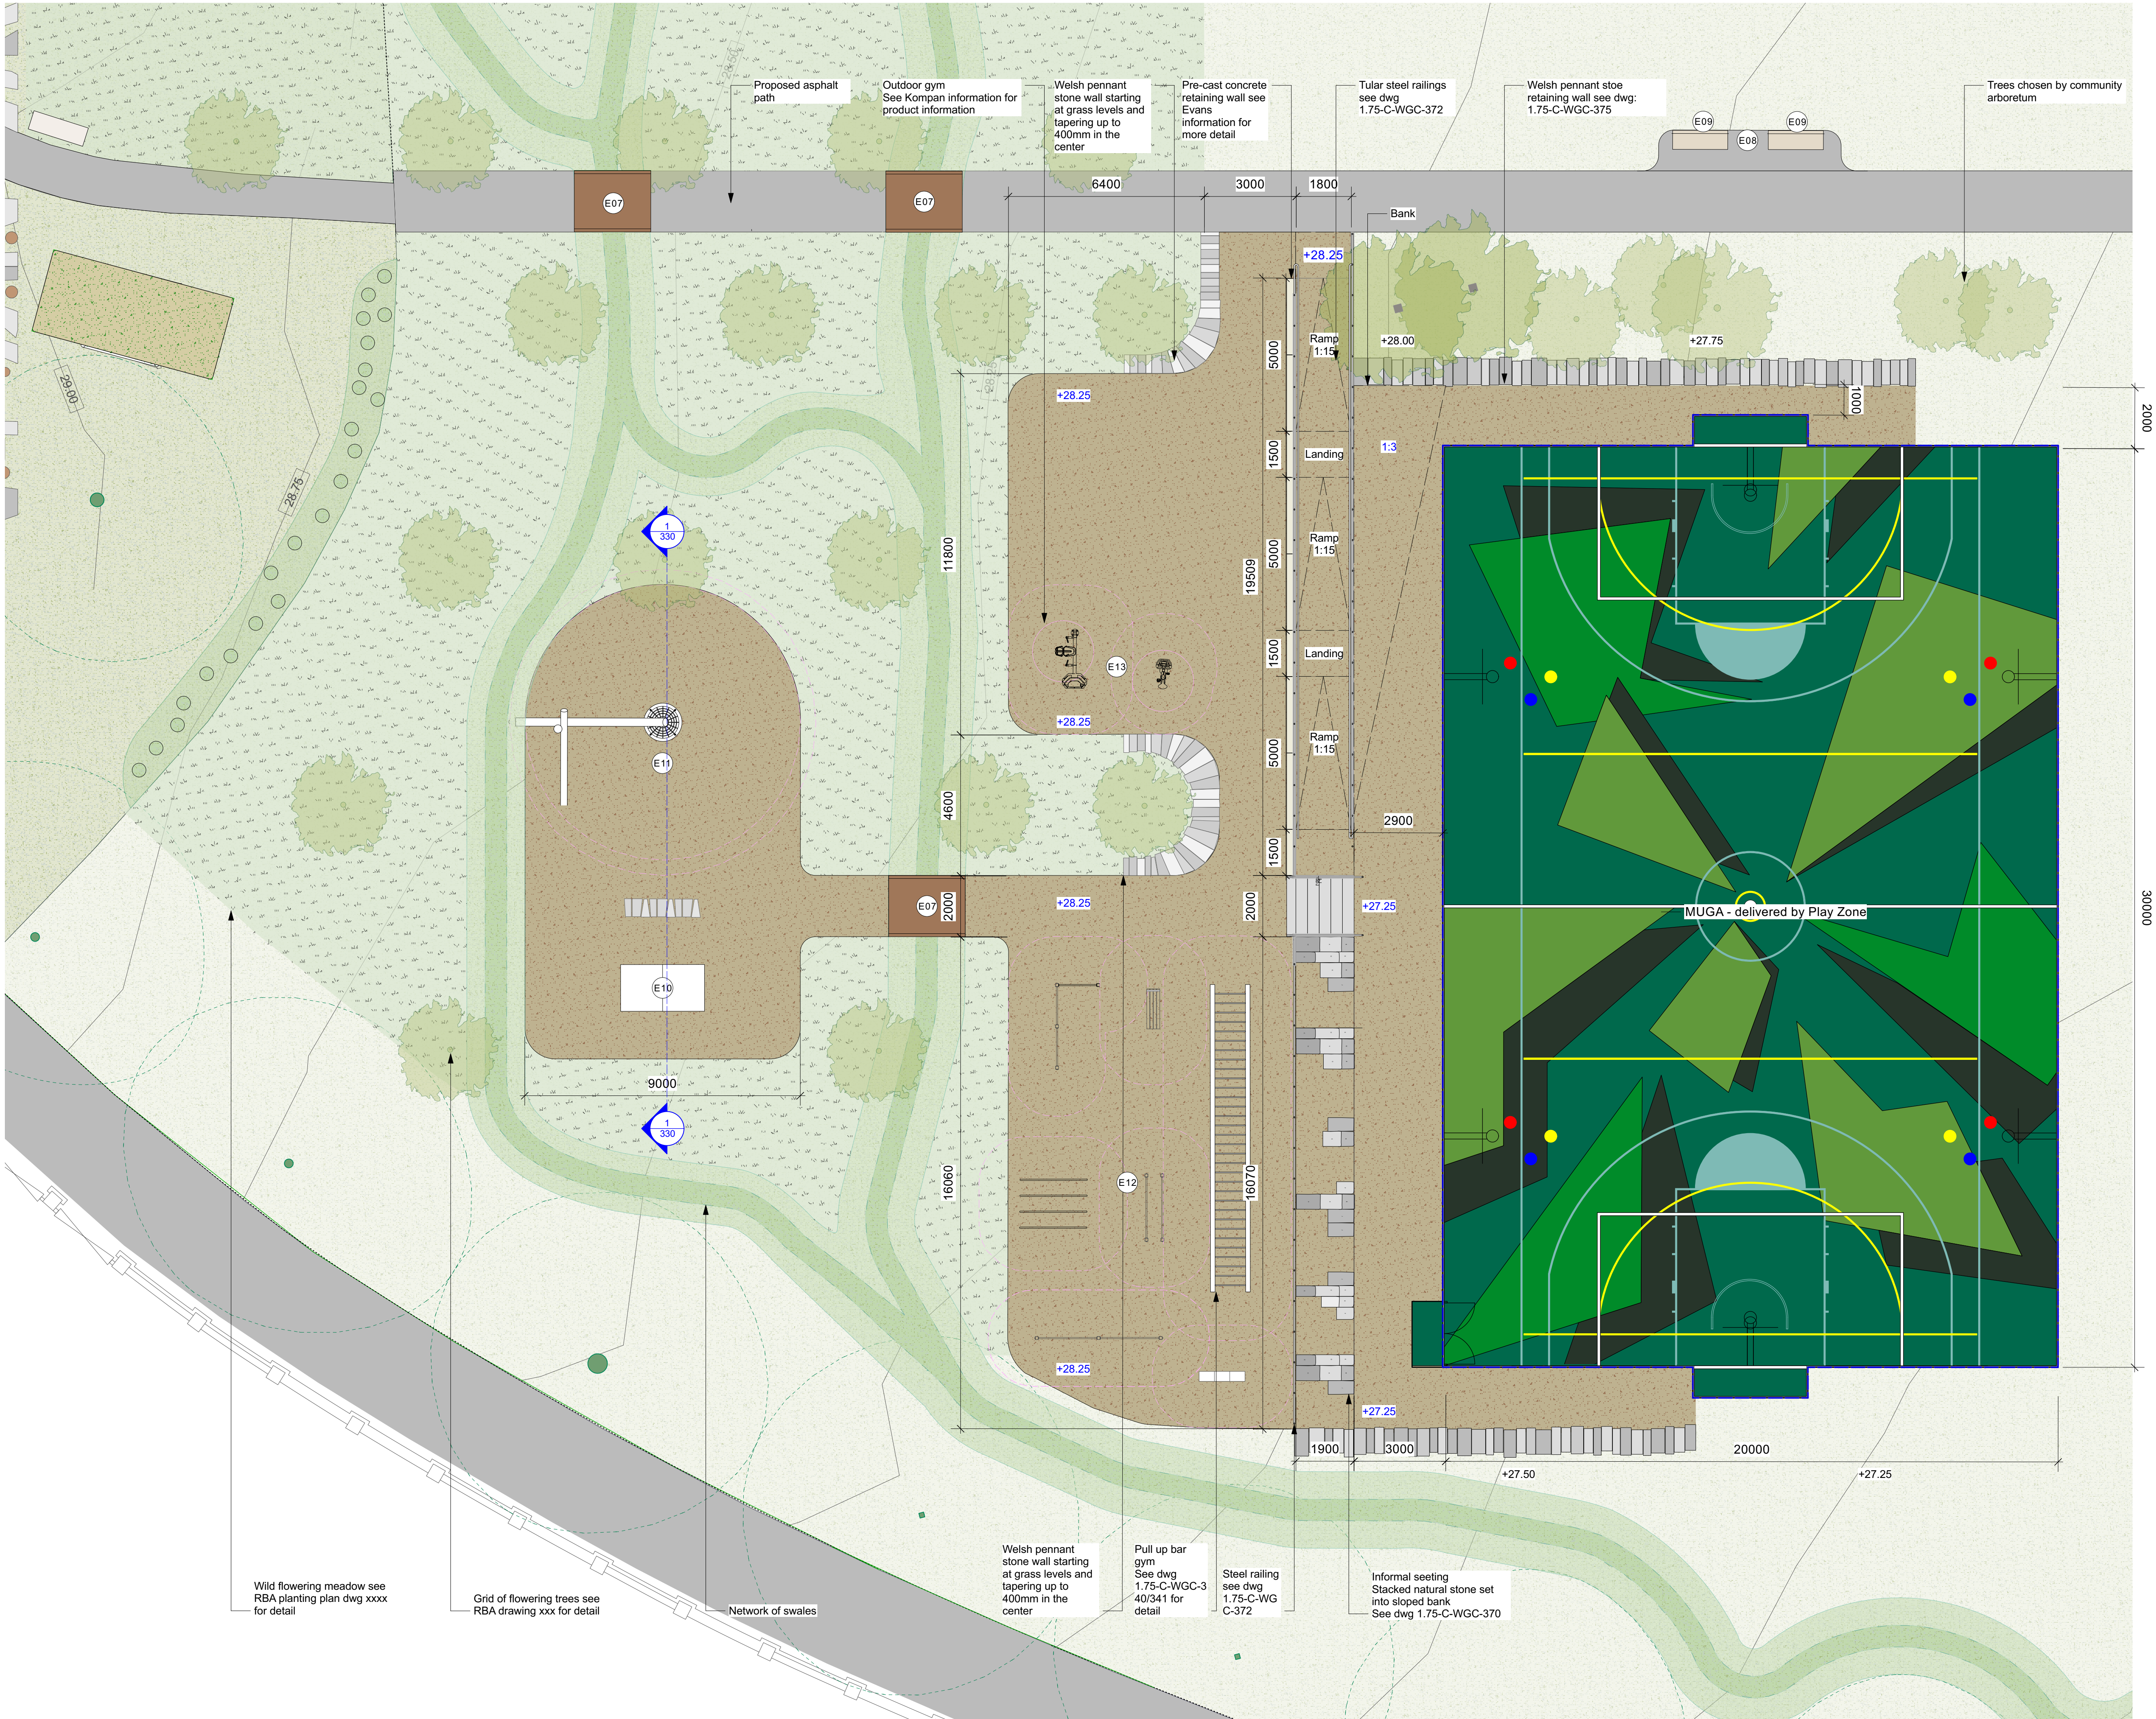

NOTES

All dimensions and levels to be checked on site before commencing work.

Any discrepancies shall be immediately notified to the architect in writing.

Do not scale from this drawing, use figured dimensions only.

If in doubt consult the architect.

Key Plan

KEY

xx.xx Existing Levels

xx.xx Proposed Levels

--- Planning boundary

--- Playzone boundary

Surface finishes

Proposed Tree

Existing Tree

Tarmac footpath

Safety Surface

Proposed planting

Existing grass

Swayles

Proposed wildflower planting

Polymeric surface

Components

E07 Swale Bridge

E08 Bin

E09 Benches

E10 Ping pong table

E11 Basket Swing

E12 Pull up gym

E13 Outdoor gym

X Draft stage 4 set for costing

SA 24/04/23

REV DESCRIPTION CHECKED BY DATE

drawing title

Proposed Central Common GA

drawing no

1.75-L-WGC-130

scale at A1 1:200

scale at A3 1:400

creation date 04/04/23

project name

project number

1.75

Wood Green Common

client

London Borough of Haringey

muf architecture/art llp

72-74 Mare Street

London

E8 4RT

020 8985 3038

studio@muf.co.uk