


Park House Passage
(termoc)



LOCATION 1:1250

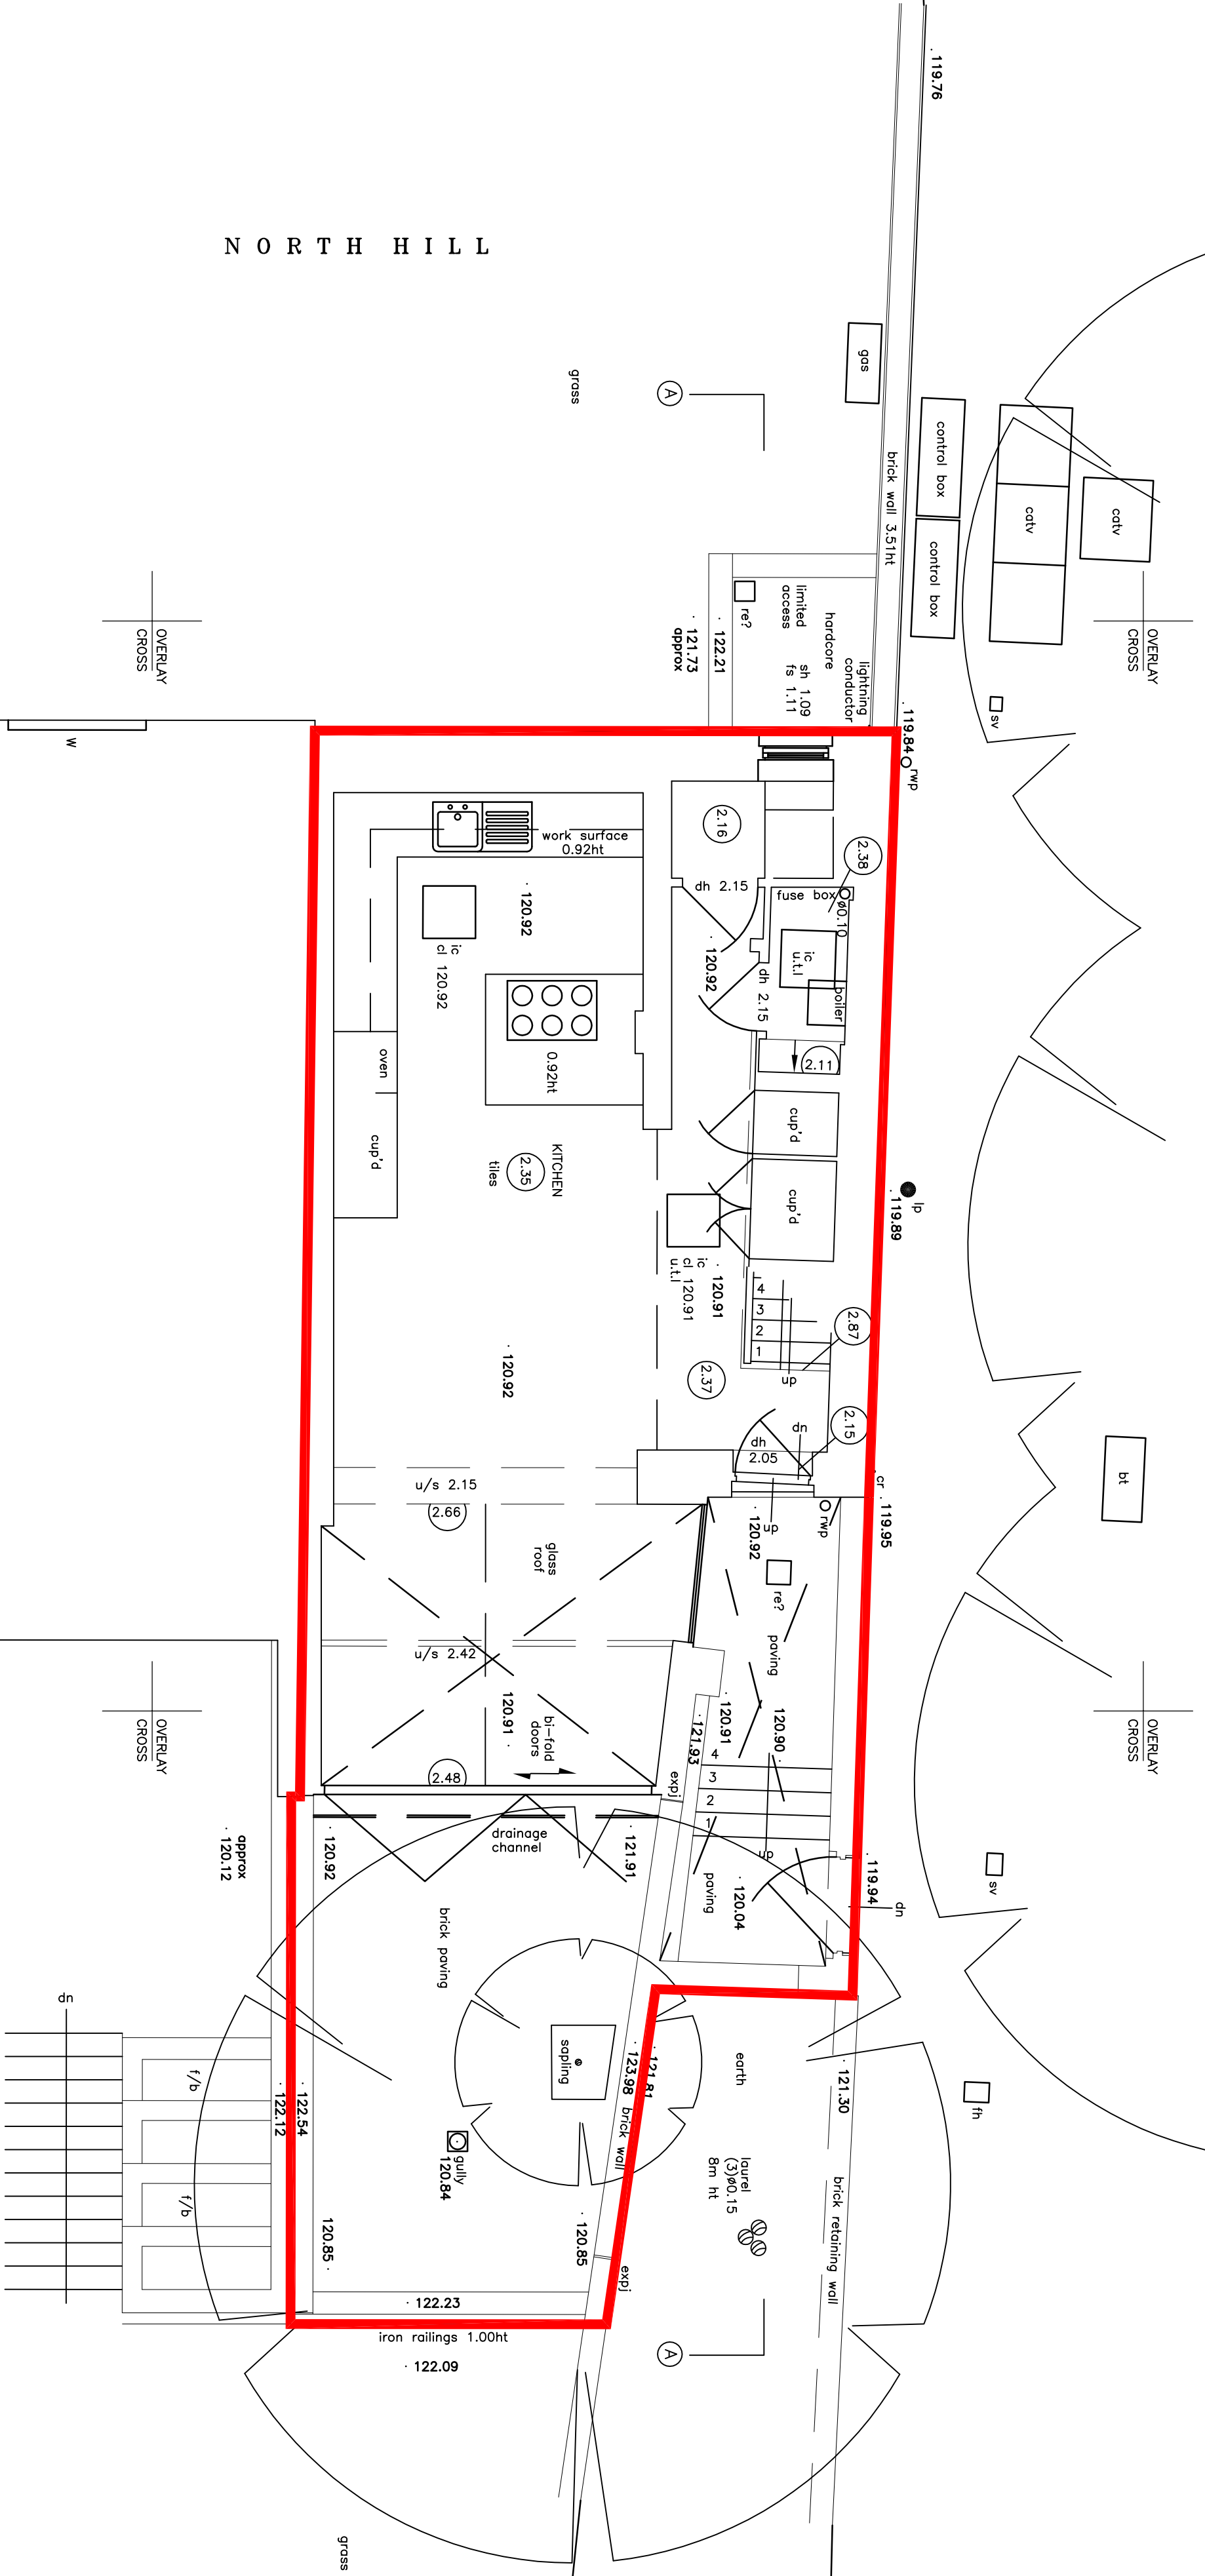

FOR PLANNING

revision	date	notes	description of amendments
1	20.12.22	1	1
2	27.12.22	2	2

3

Foundation
architectural

1:50 @ A1

4

3 ST GEORGES TERRACE N6 4PW

DEC 2014

5

BLOCK PLAN

FALL

6

508

P001

Scale is 1:100 at A3