


The copyright of this drawing belongs to Swan Paul Partnership Ltd and must not be issued, altered or copied without written consent from the practice.
The drawing may be scaled but in preference use dimensions if shown and in the event of doubt consult Swan Paul Partnership Ltd

KEY

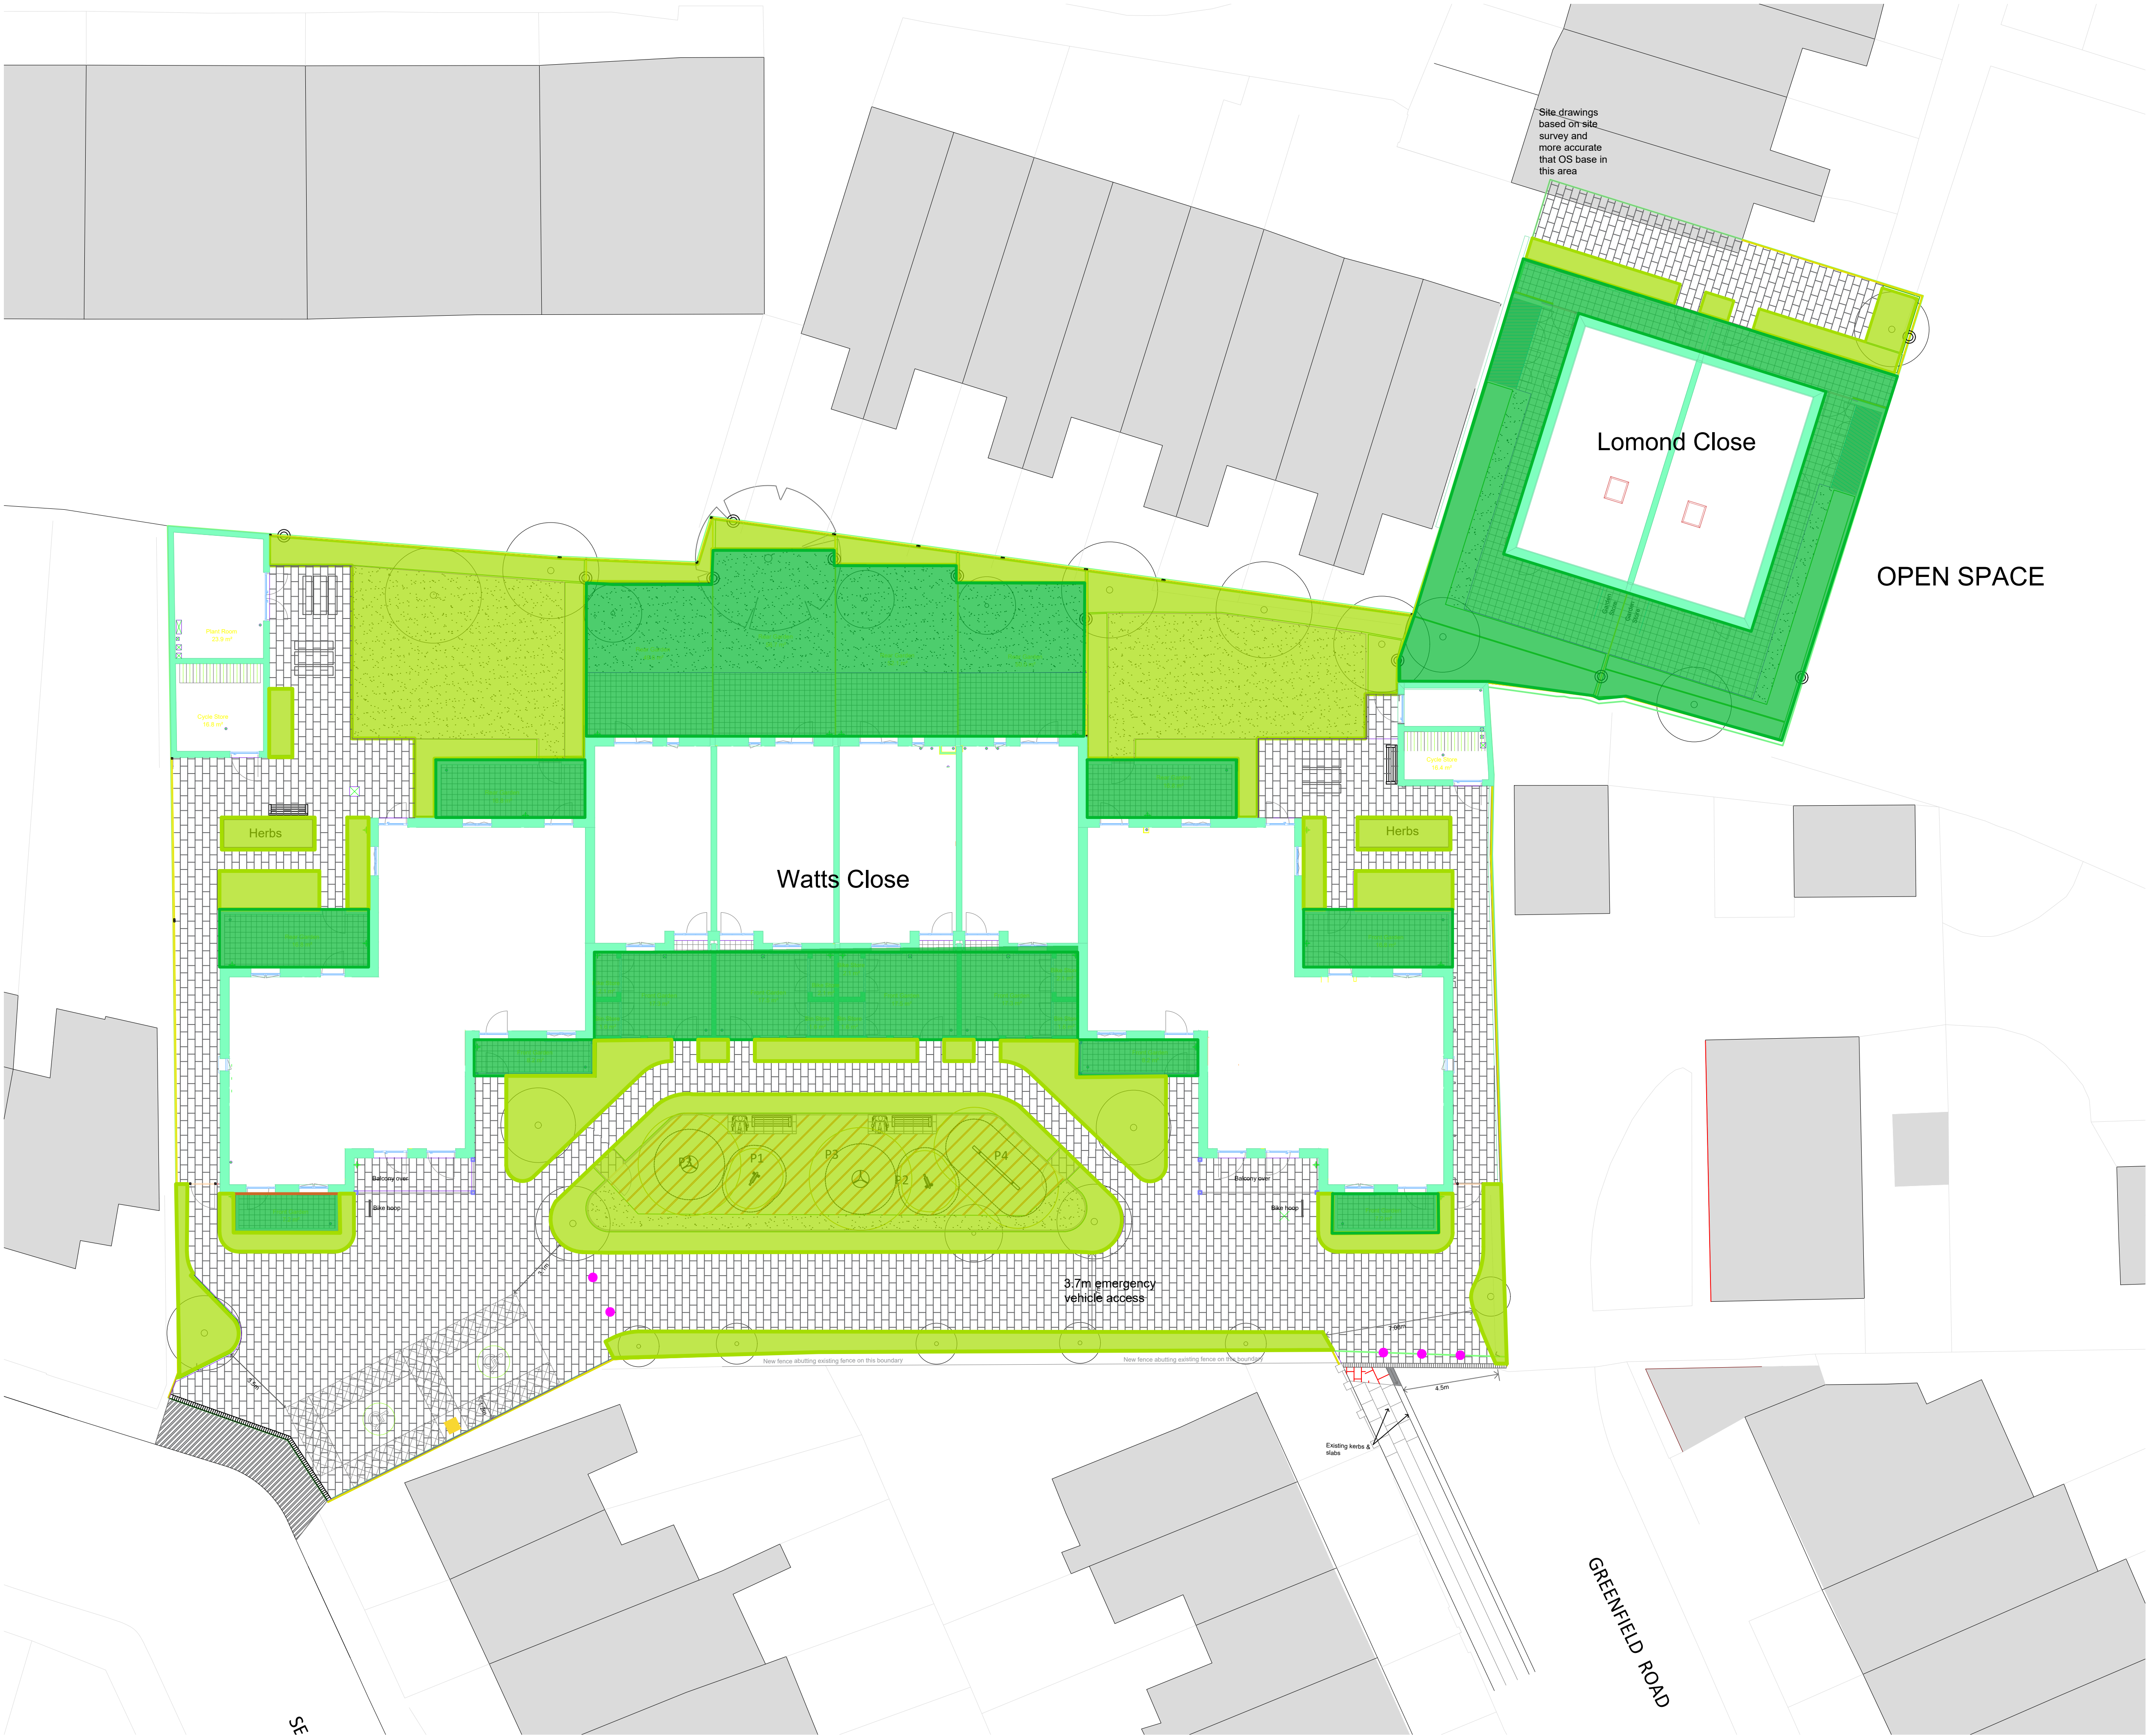

Private Gardens



Communal Gardens

B 25.07.2023 Play Area altered
A 23.05.2023 Construction Issue
Revisions

SWAN PAUL
PARTNERSHIP LTD
CHARTERED LANDSCAPE ARCHITECTS

4 Charterfield House Castle Street Taunton TA1 4AS
tel: (01823) 282971
email: info@swanpaul.co.uk
www.swanpaul.co.uk

CLIENT: Formation Design and Build

PROJECT: Watts Close, Haringey

TITLE: Private and Communal Landscape Areas

Scale 1:150@A1 Date 24.02.2023 Drawing 3264.108 Rev B