



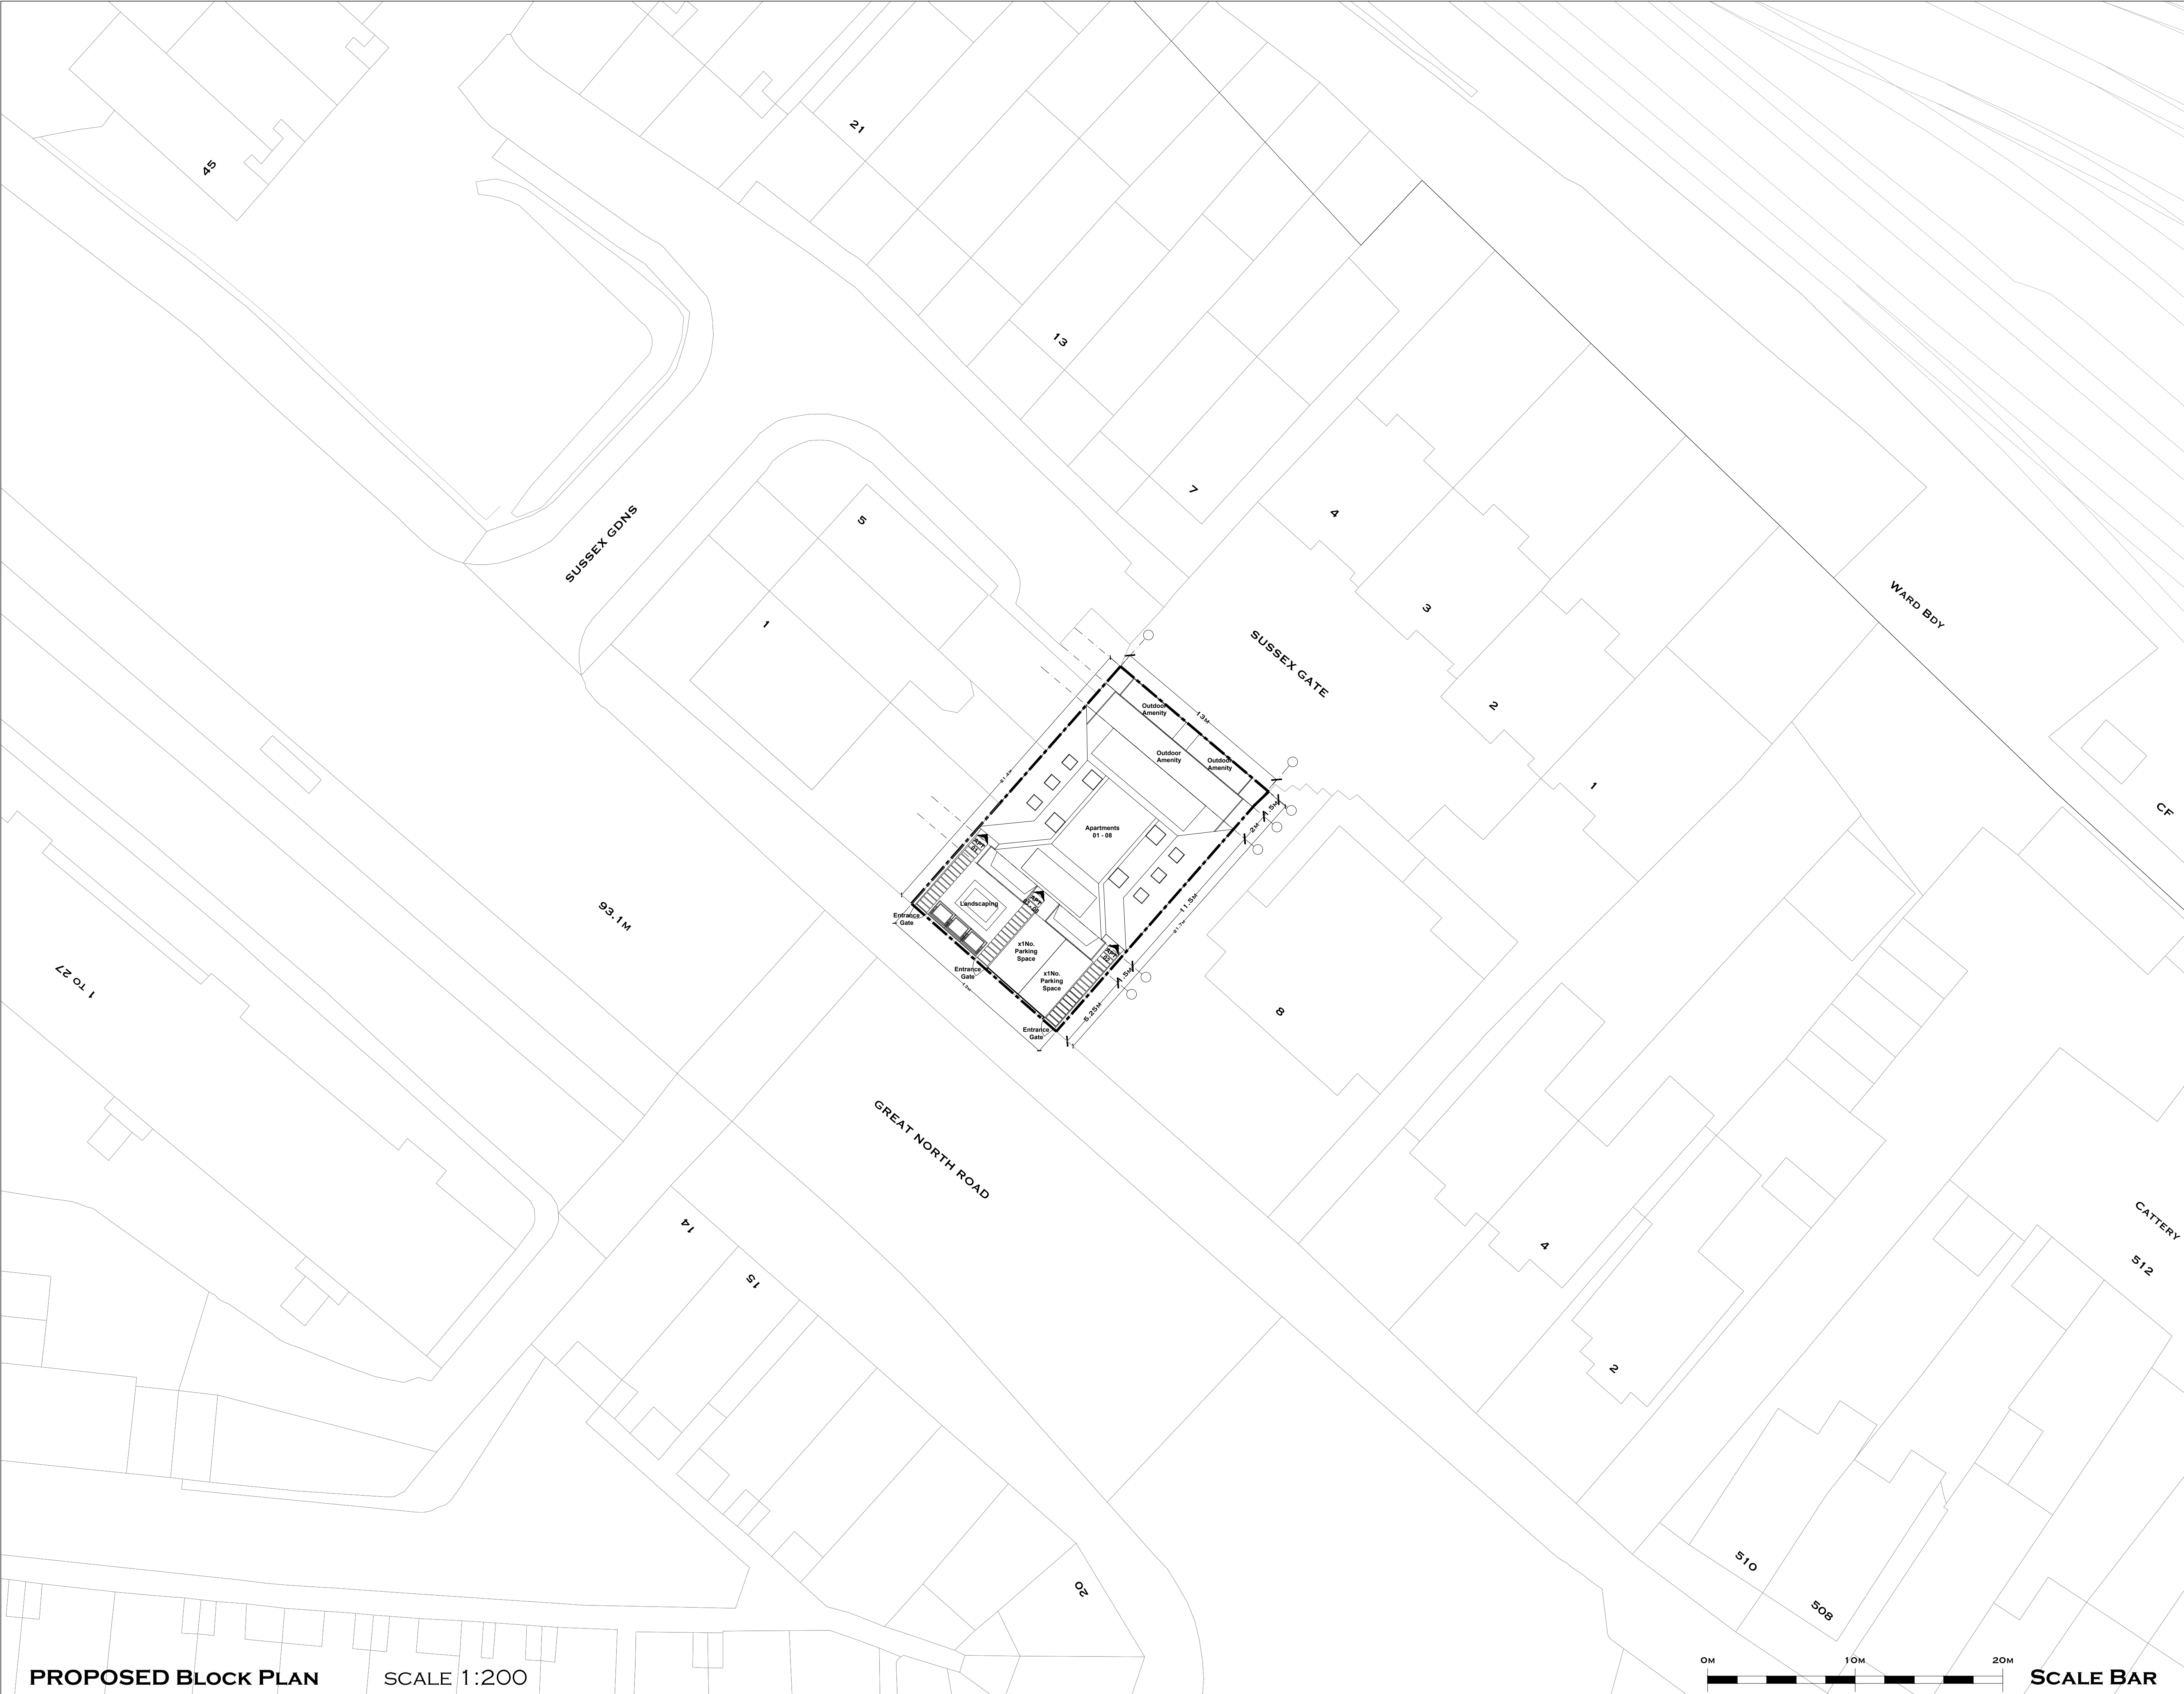

SGA

DIMENSIONS TO BE VERIFIED ON SITE. FIGURED DIMENSIONS TO TAKE PREFERENCE TO THOSE SCALED. ALL DISCREPANCIES TO BE CLARIFIED WITH PROJECT CONSULTANT.

THIS DRAWING IS THE PROPERTY OF SIMONE DE GALE ARCHITECTS LTD. IT IS ISSUED ON THE CONDITION IT IS NOT REPRODUCED, RETAINED OR DISCLOSED TO ANY UNAUTHORISED PERSON, EITHER WHOLLY OR IN PART WITHOUT THE WRITTEN CONSENT OF THE CLIENT.

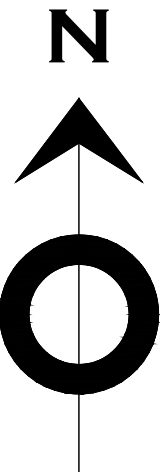

00 08/2023 ISSUED FOR PLANNING TB SDG

REV DATE DESCRIPTION BY CHK'D

DESIGNED BY TB	CHECKED BY SDG
--------------------------	--------------------------

APP BY DATE	FILE NAME
-------------	-----------

DATE 08/23	SCALE 1:200@A1
----------------------	--------------------------

SGA

21 KNIGHTSBRIDGE | BELGRAVIA | LONDON | SW1X 7LY
T: +44 (0)20 7789 7377 E: INFO@SIMONEDEGALE.COM W: HTTPS://SIMONEDEGALE.COM

ZAAK PROPERTIES LIMITED

12 GREAT NORTH ROAD
LONDON N6 4LX


PROPOSED BLOCK PLAN

21-405-203

EDITION 00	SHEET 203
----------------------	---------------------

PROPOSED BLOCK PLAN

SCALE 1:200

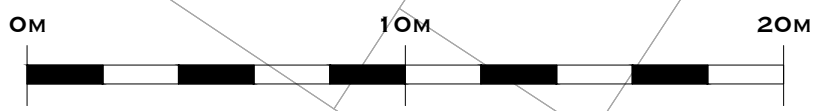

SCALE BAR