




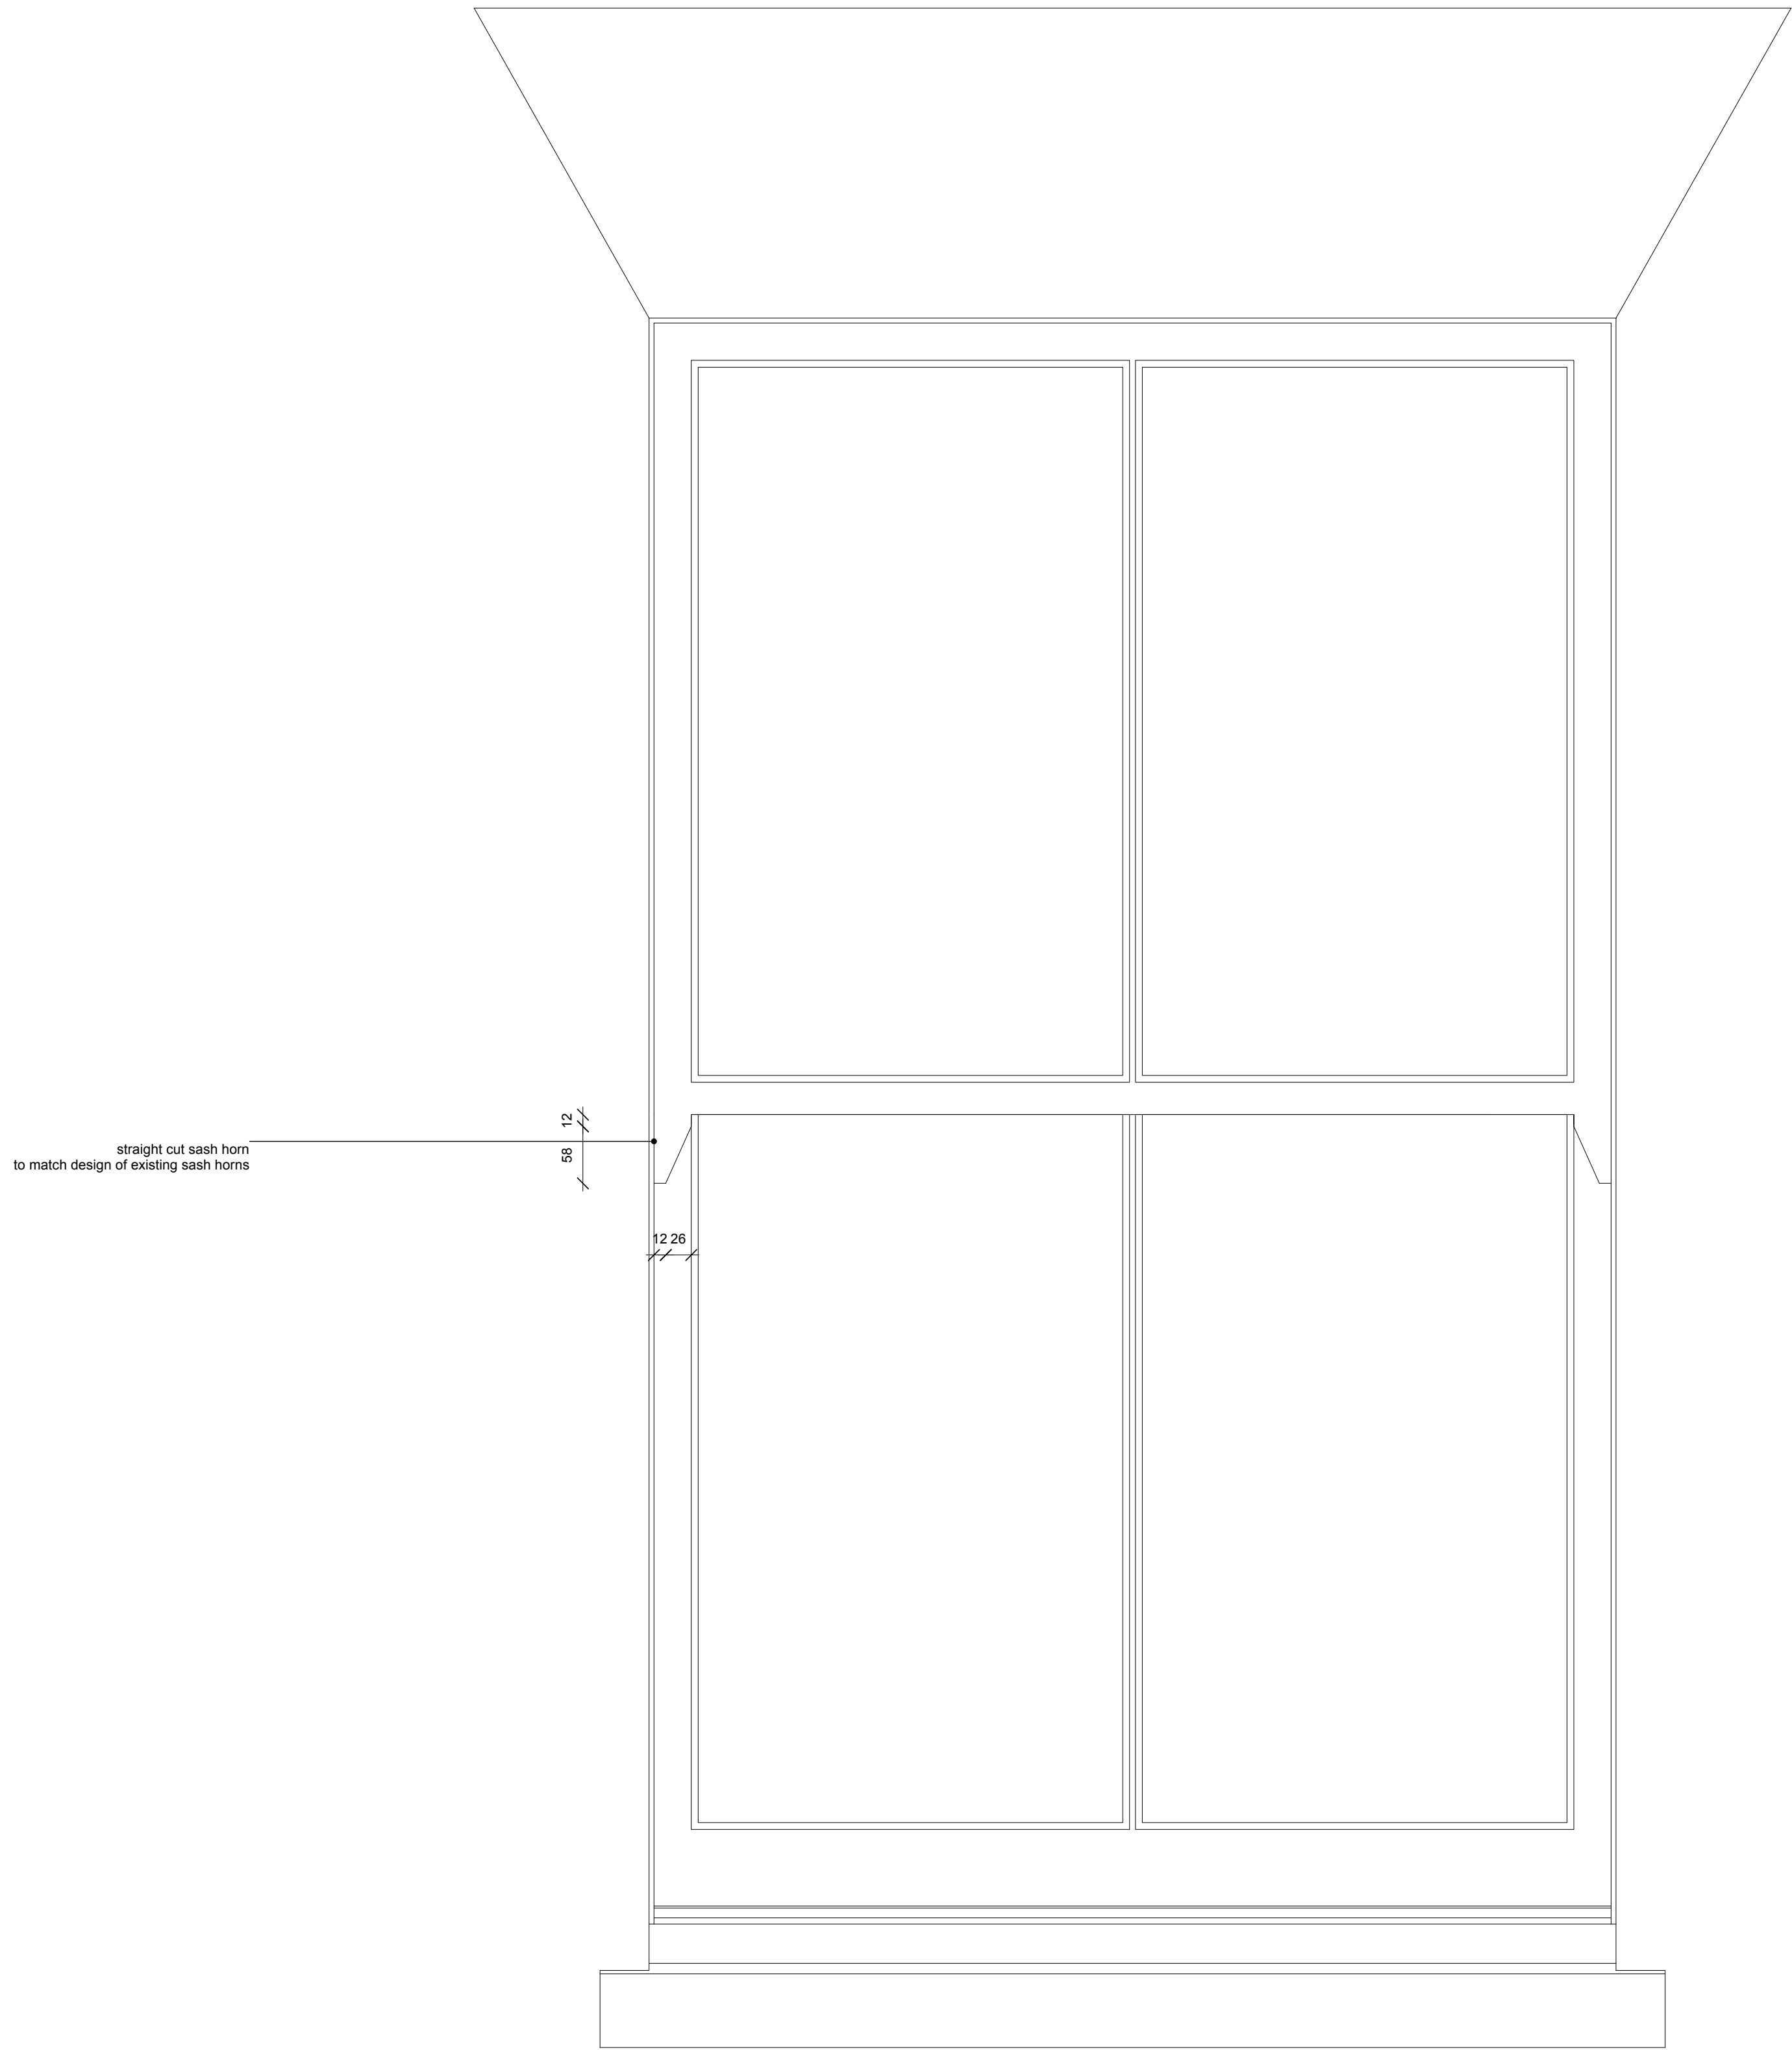


SASH WINDOW
TYPICAL ELEVATION

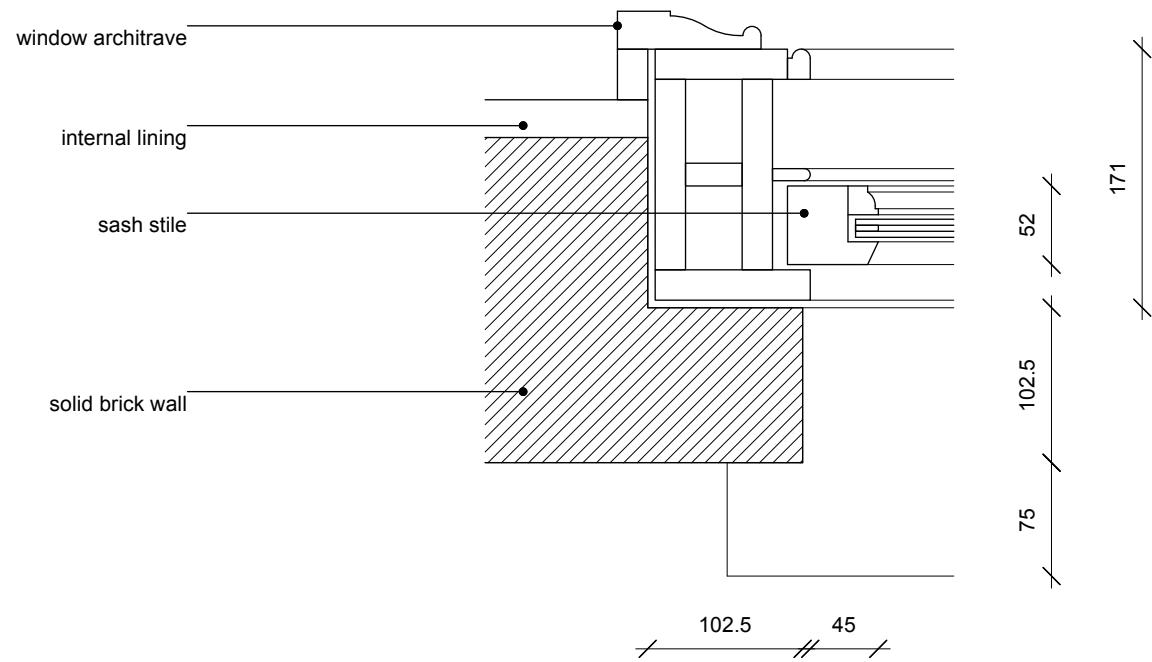

SASH WINDOW
TYPICAL JAMB DETAIL

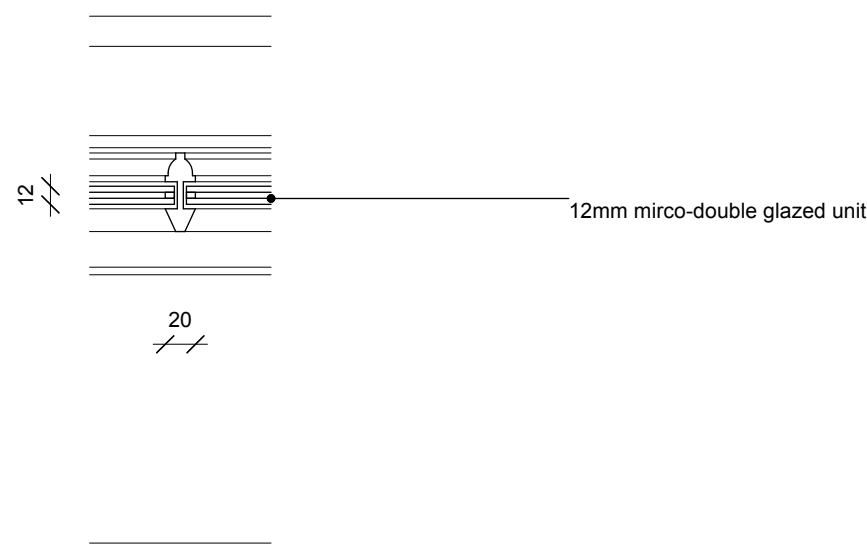


SASH WINDOW
TYPICAL GLAZING BEAD DETAIL

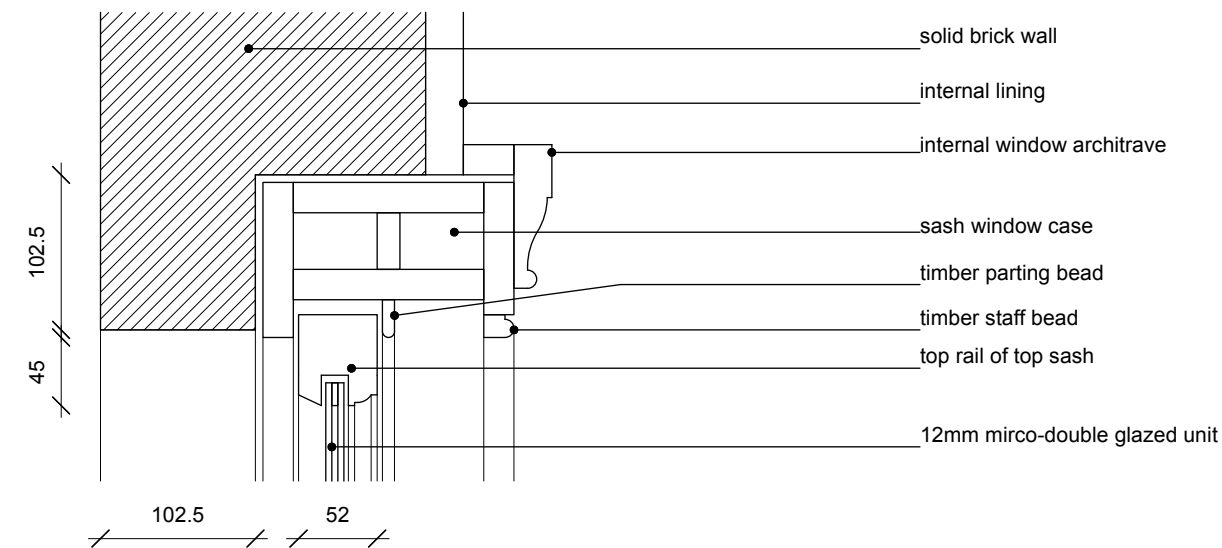


SASH WINDOW
TYPICAL HEAD SECTION DETAIL



SASH WINDOW
TYPICAL MEETING RAIL SECTION DETAIL

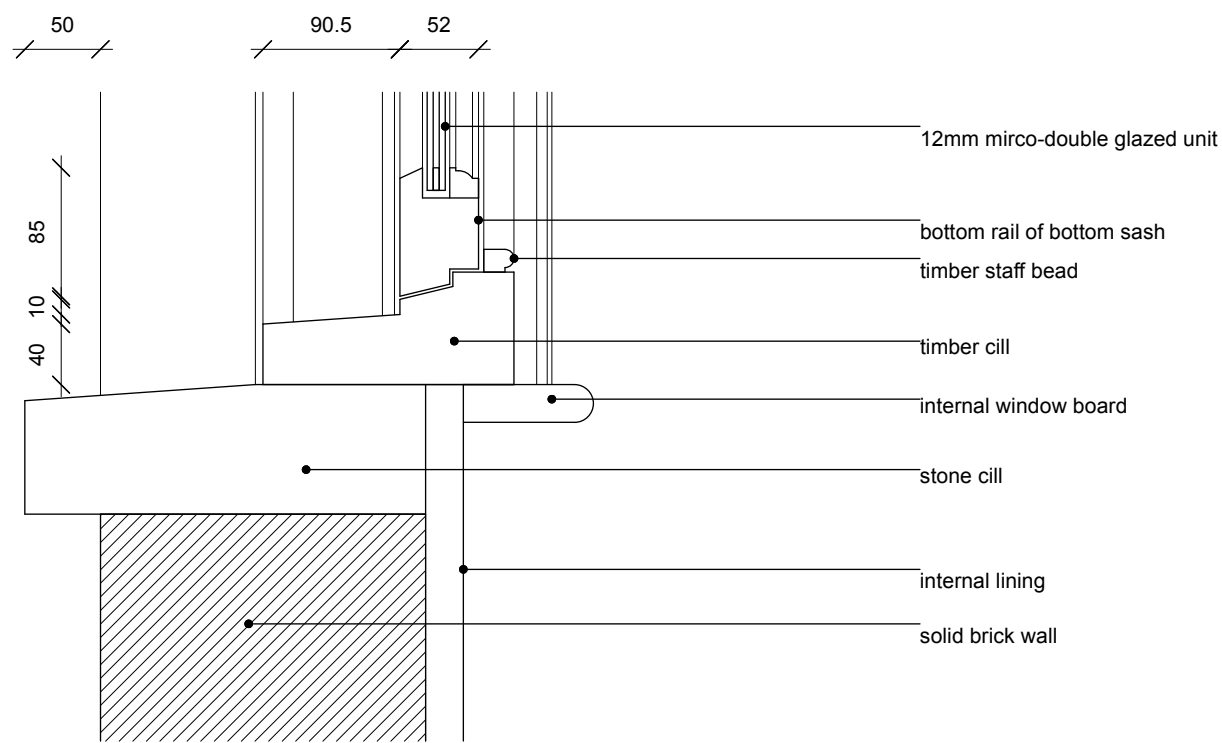

SASH WINDOW
TYPICAL CILL SECTION DETAIL

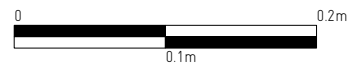

date: SEPTEMBER 2023
scale: 1:5 @ A1
job: BEDFORD ROAD
drawing: PROPOSED...
number: 200 070
revision: P01
drawn: NS
checked: PdA

GENERAL NOTES:
1. DO NOT SCALE FROM THIS DRAWING, EXCEPT FOR PLANNING PURPOSES
2. ALL DIMENSIONS AND LEVELS TO BE CHECKED ONSITE
3. ALL STRUCTURAL ELEMENTS TO STRUCTURAL ENGINEER'S SPECIFICATION AND DETAILS
4. ALL DETAILS TO MANUFACTURERS SPECIFICATION AND DETAILS
5. DRAWINGS TO BE READ IN CONJUNCTION WITH SCOPE OF WORKS T01
6. ALL DETAILS SUBJECT TO BUILDING CONTROL APPROVAL
7. ALL DETAILS SUBJECT TO PARTY WALL AWARD
8. NOT FOR CONSTRUCTION
©2023 - MAY NOT BE REPRODUCED WITHOUT PERMISSION