




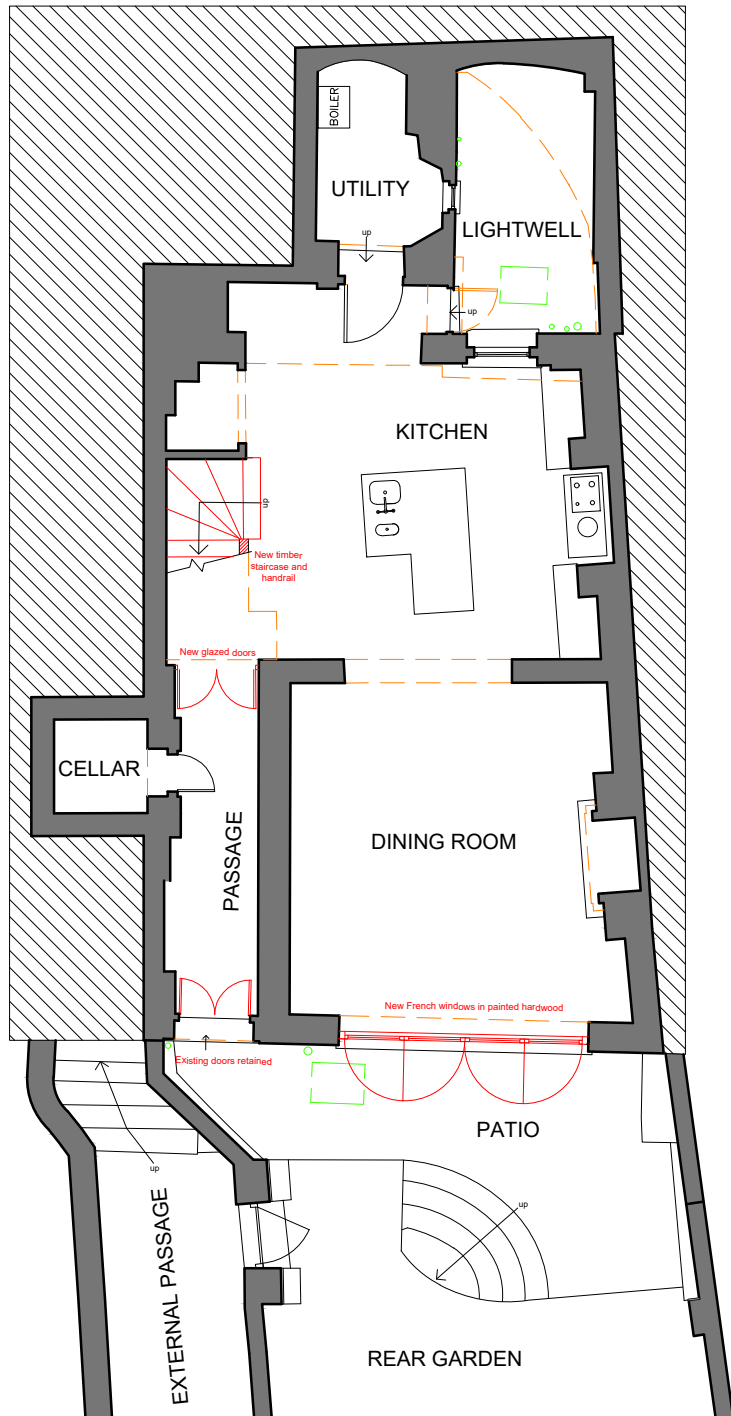


LOWER GROUND FLOOR PLAN

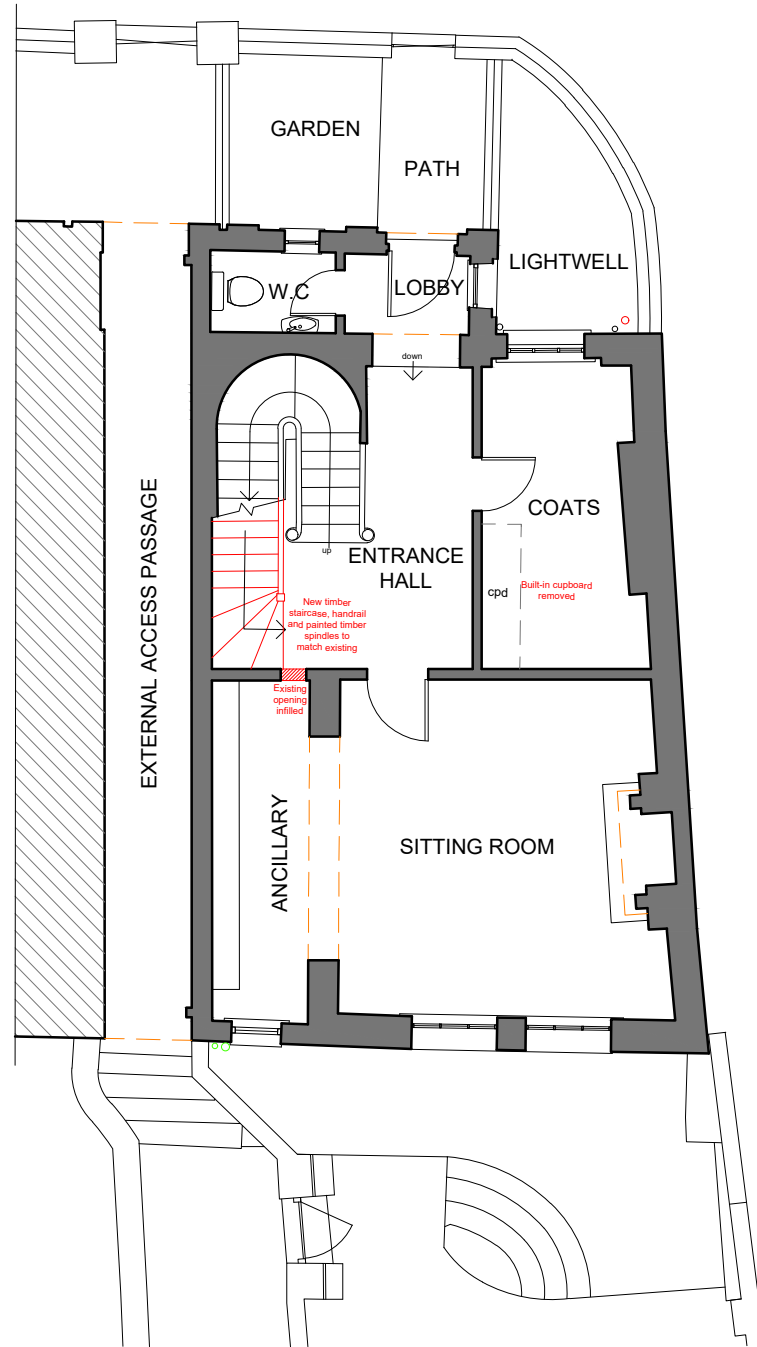

GROUND FLOOR PLAN

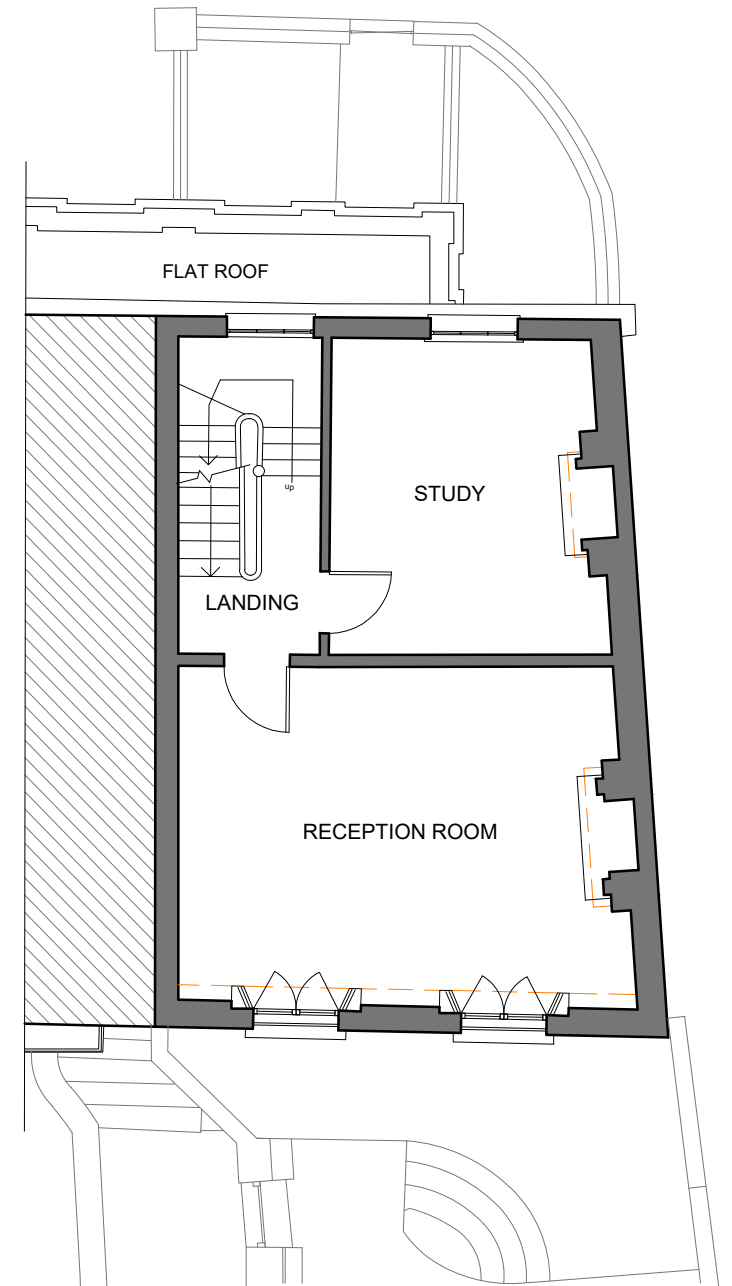

FIRST FLOOR PLAN

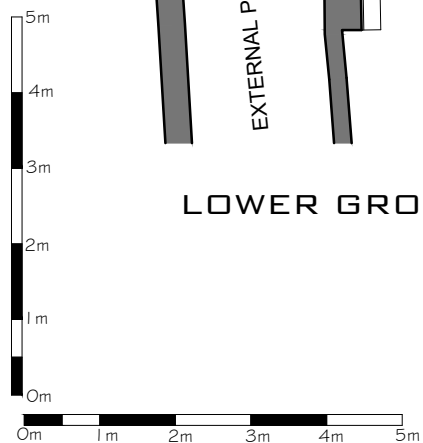

REV.B 05.09.23 - GROUND FLOOR STAIRCASE ALTERED