


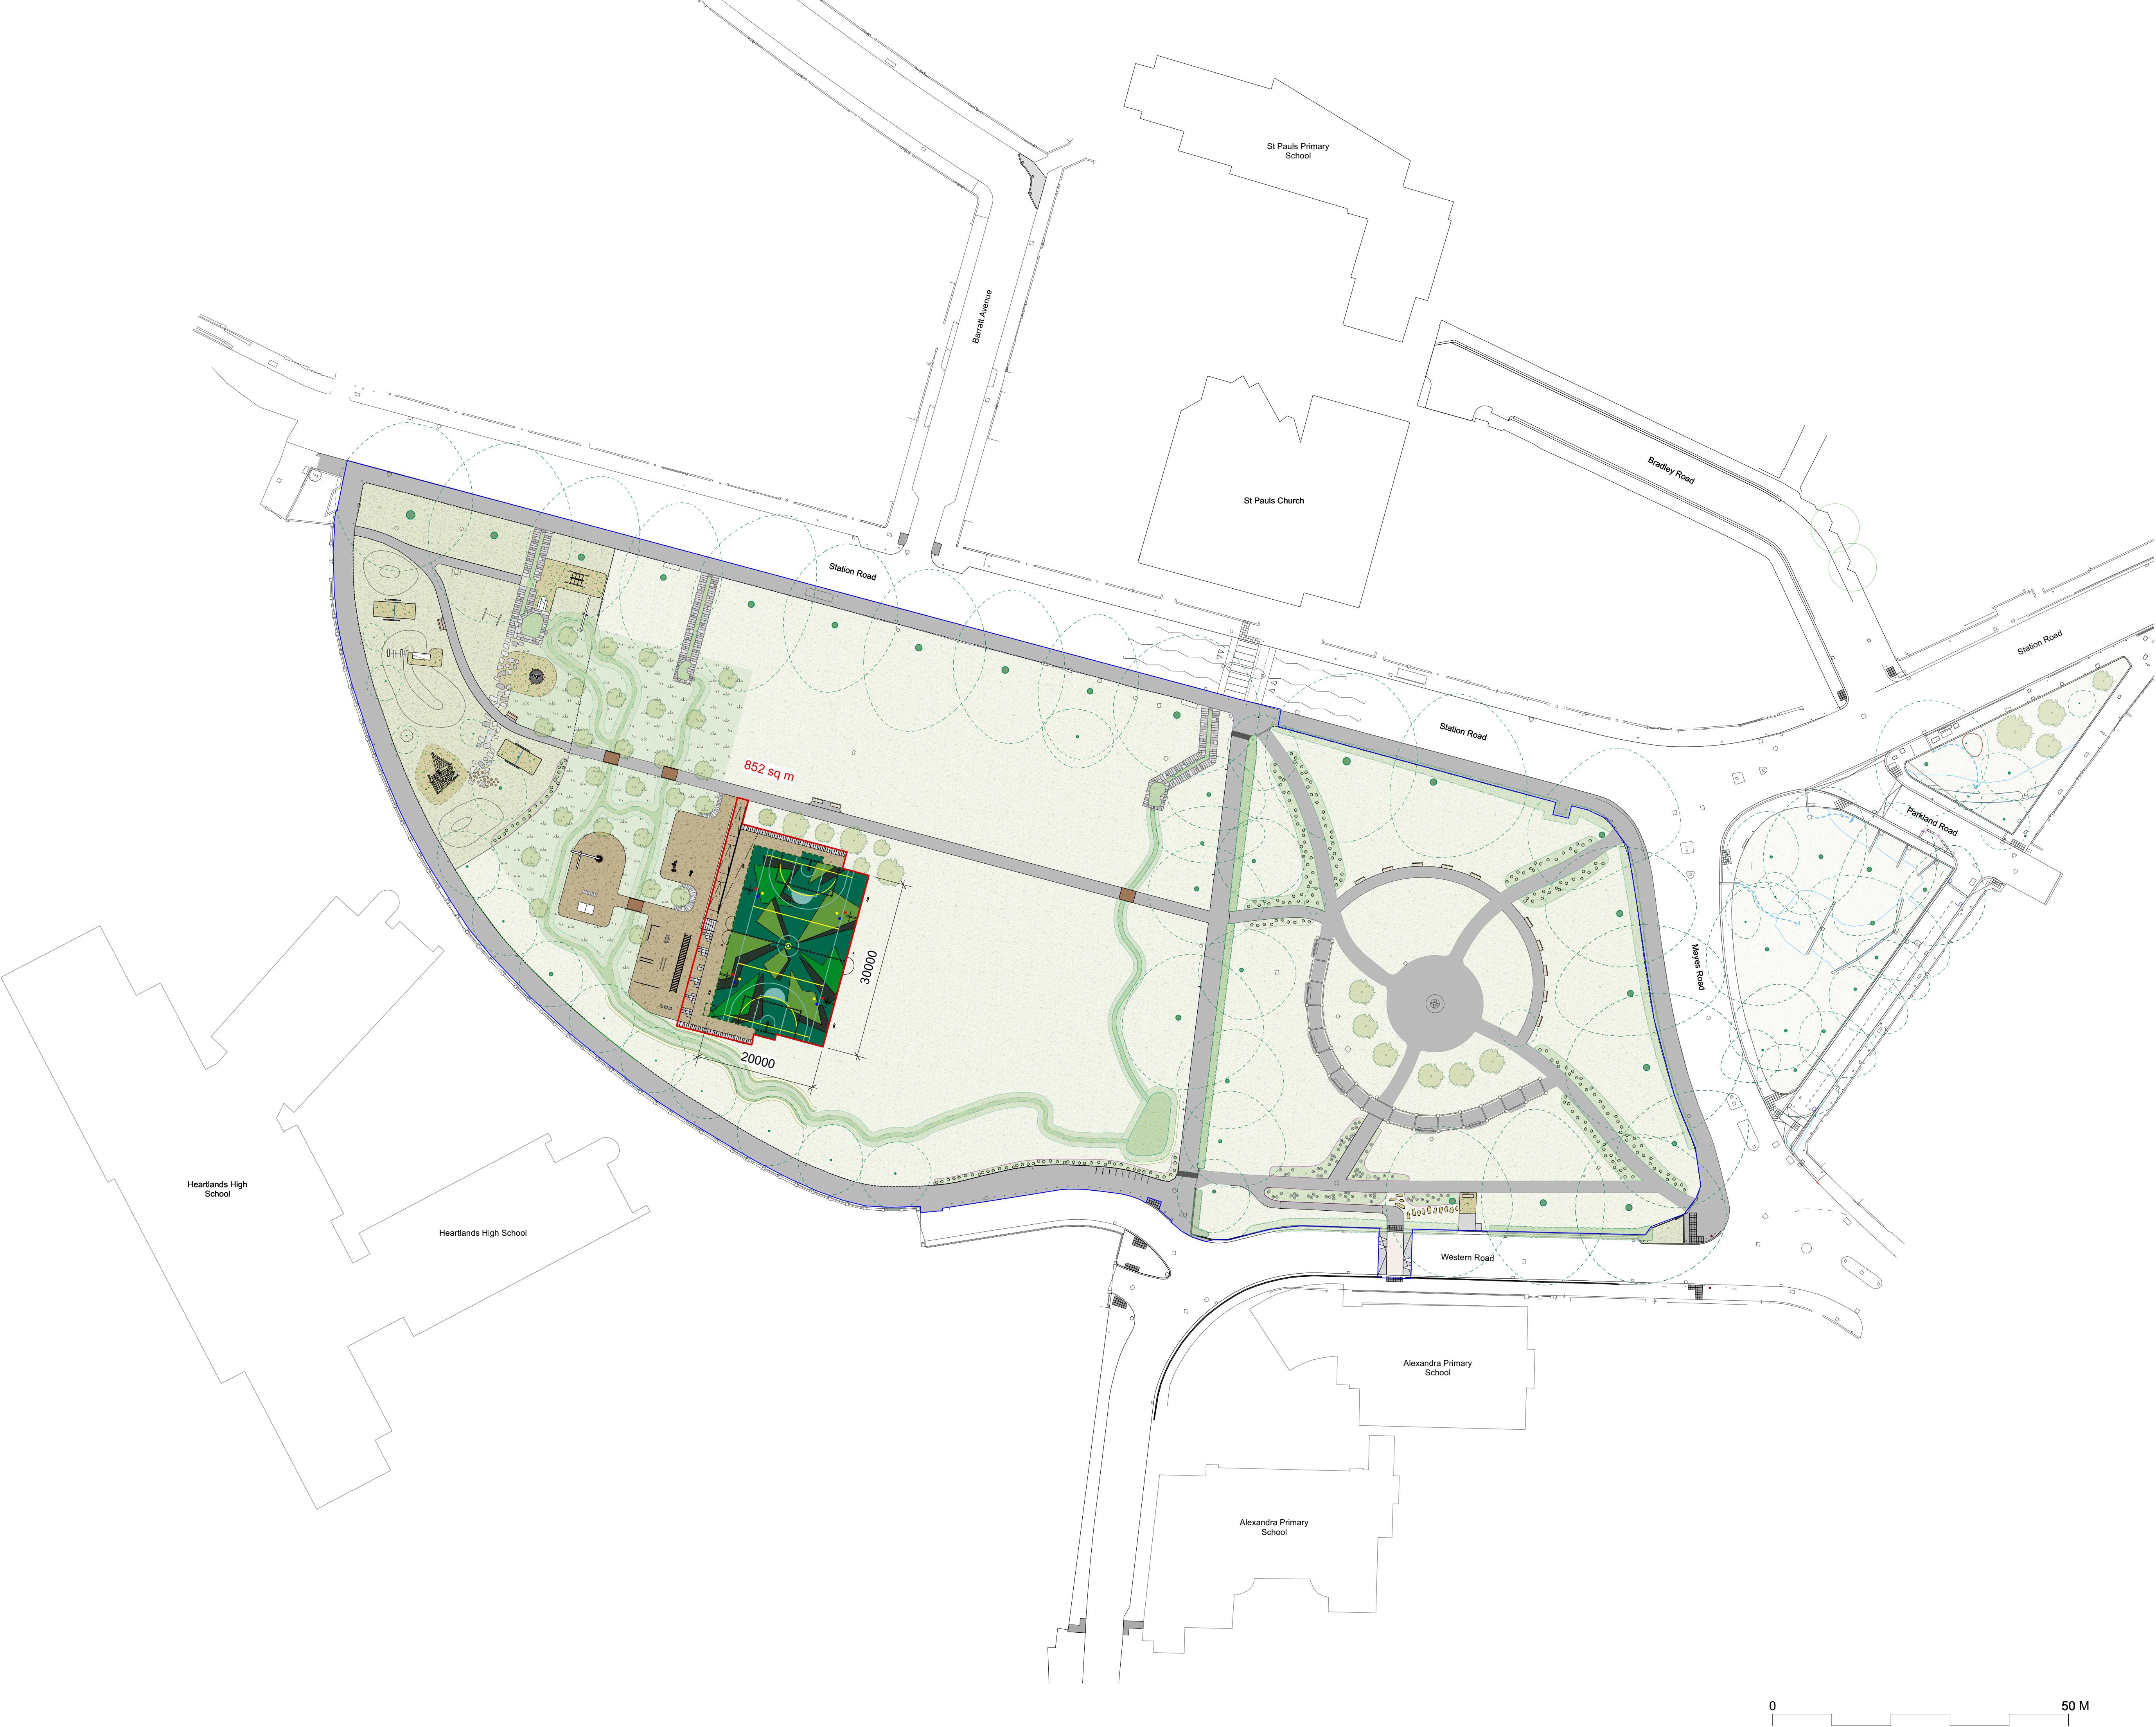

NOTES

All dimensions and levels to be checked on site before commencing work.

Any discrepancies shall be immediately notified to the architect in writing.

Do not scale from this drawing, use figured dimensions only.

If in doubt consult the architect.


KEY

- XX.XX Existing Level
- XX.XX Proposed Levels
- Planning boundary
- Site boundary

Surface finishes

- Proposed Tree
See RBA info
- Existing Tree
Refer to arboricultural survey. Protect during works and hand dig in root protection areas
- Tarmac footpath
See dwg: 1.75-D-WGC-510
- Safety Surface
See dwg: 1.75-D-WGC-510
- Proposed planting
See RBA info
- Existing grass
Protect during works and reseed where needed, see RBA info
- Swayles
See RBA info
- Proposed wildflower planting
See RBA info

A	Planning application	DC	05/10/23
X	Stage 4 Information	JK	08/09/23
REV	DESCRIPTION	CHECKED BY	DATE

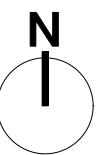

drawing title
Proposed GA

drawing no
1.75-L-WGC-100_Planning

revision

scale at A1
1:500
scale at A3
1:1000

creation date
04.04.22

project number
1.75

project name
Wood Green Common

client
London Borough of Haringey