



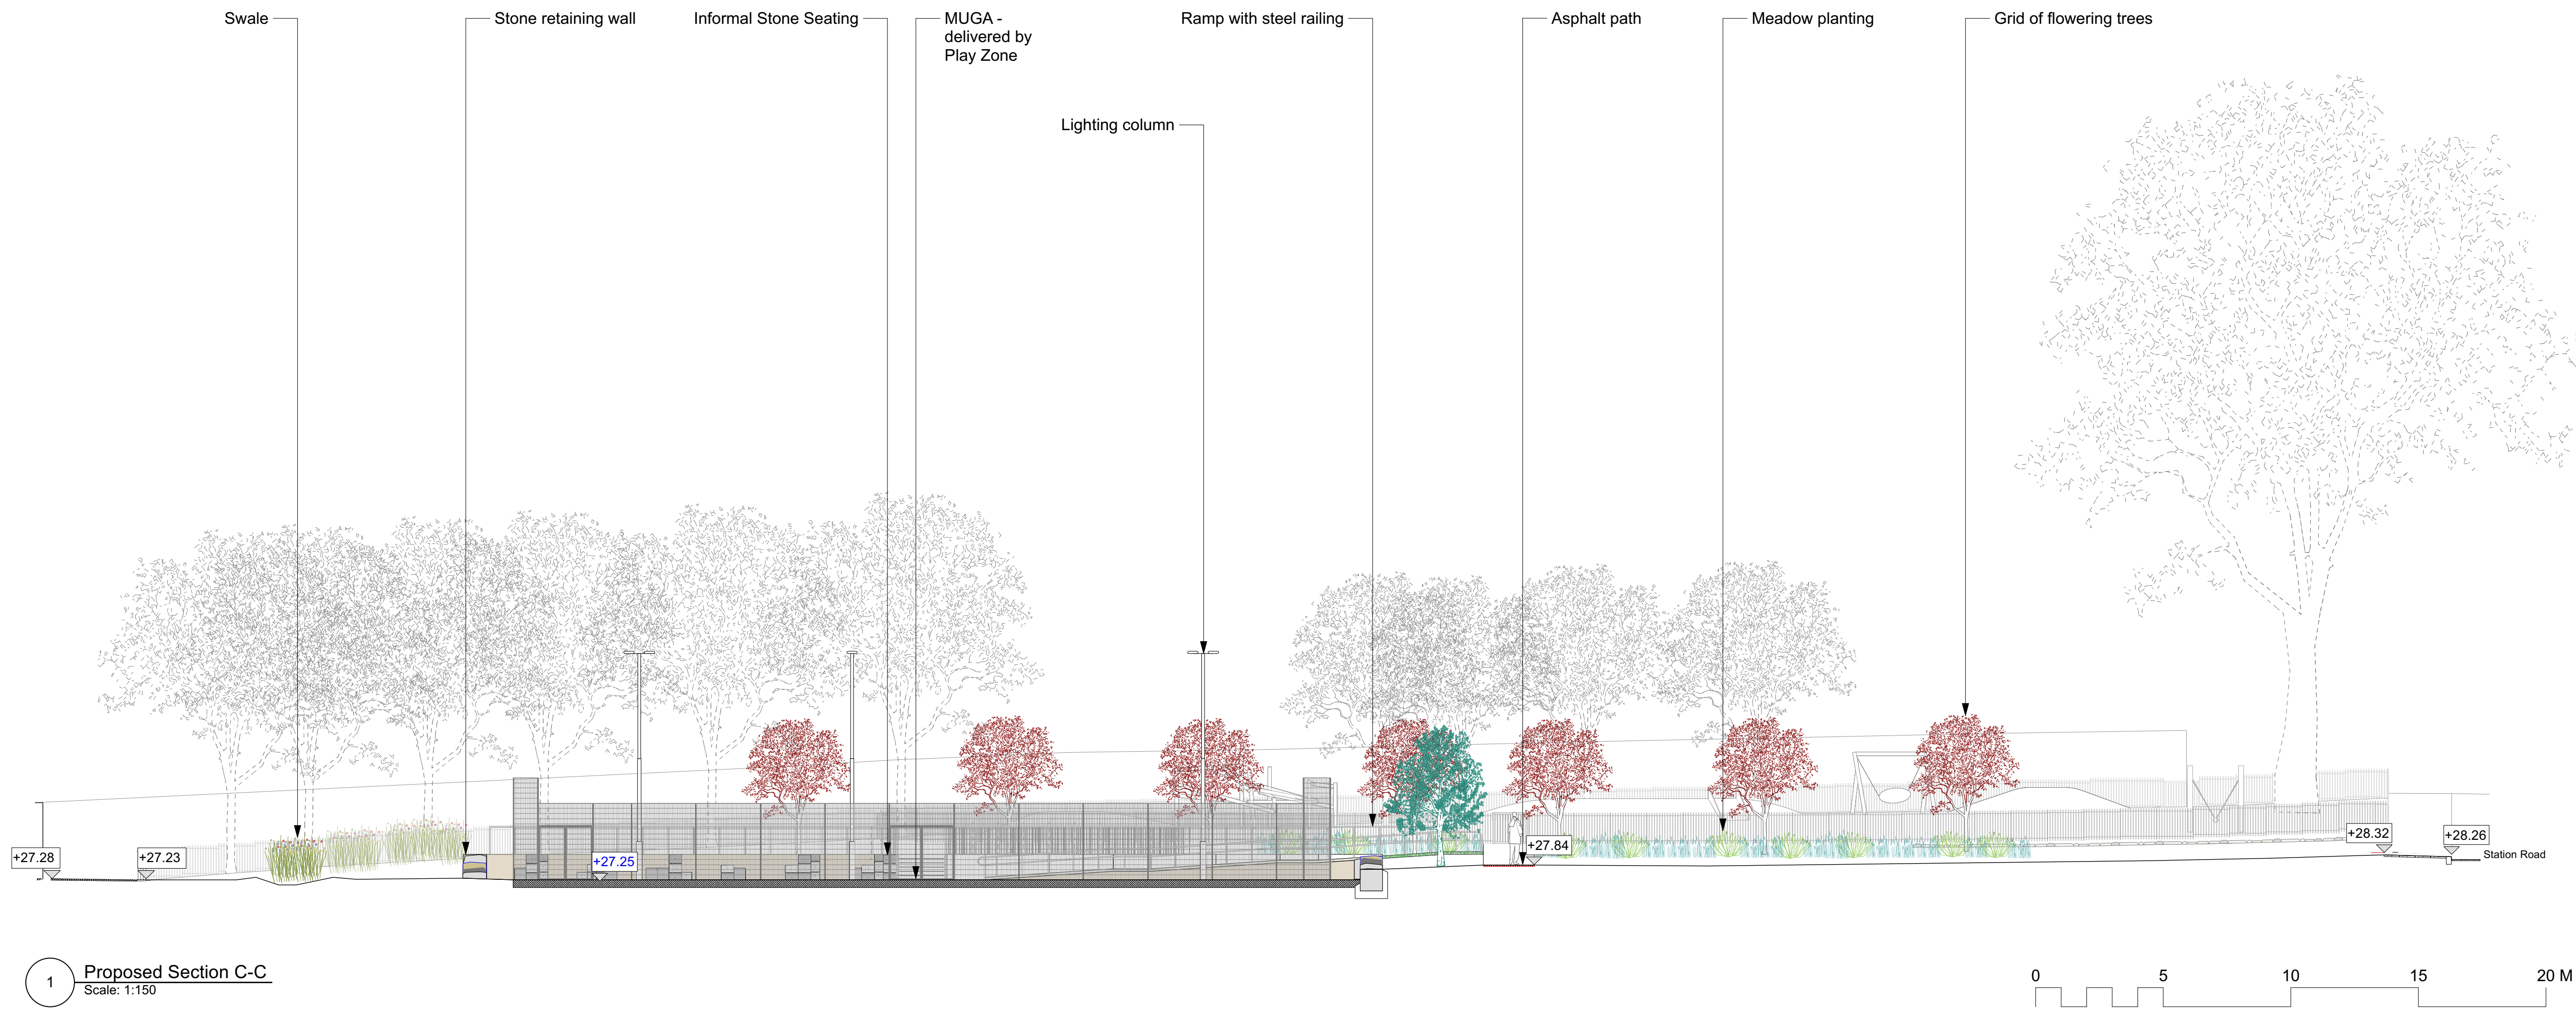

1 Proposed Section C-C
Scale: 1:150

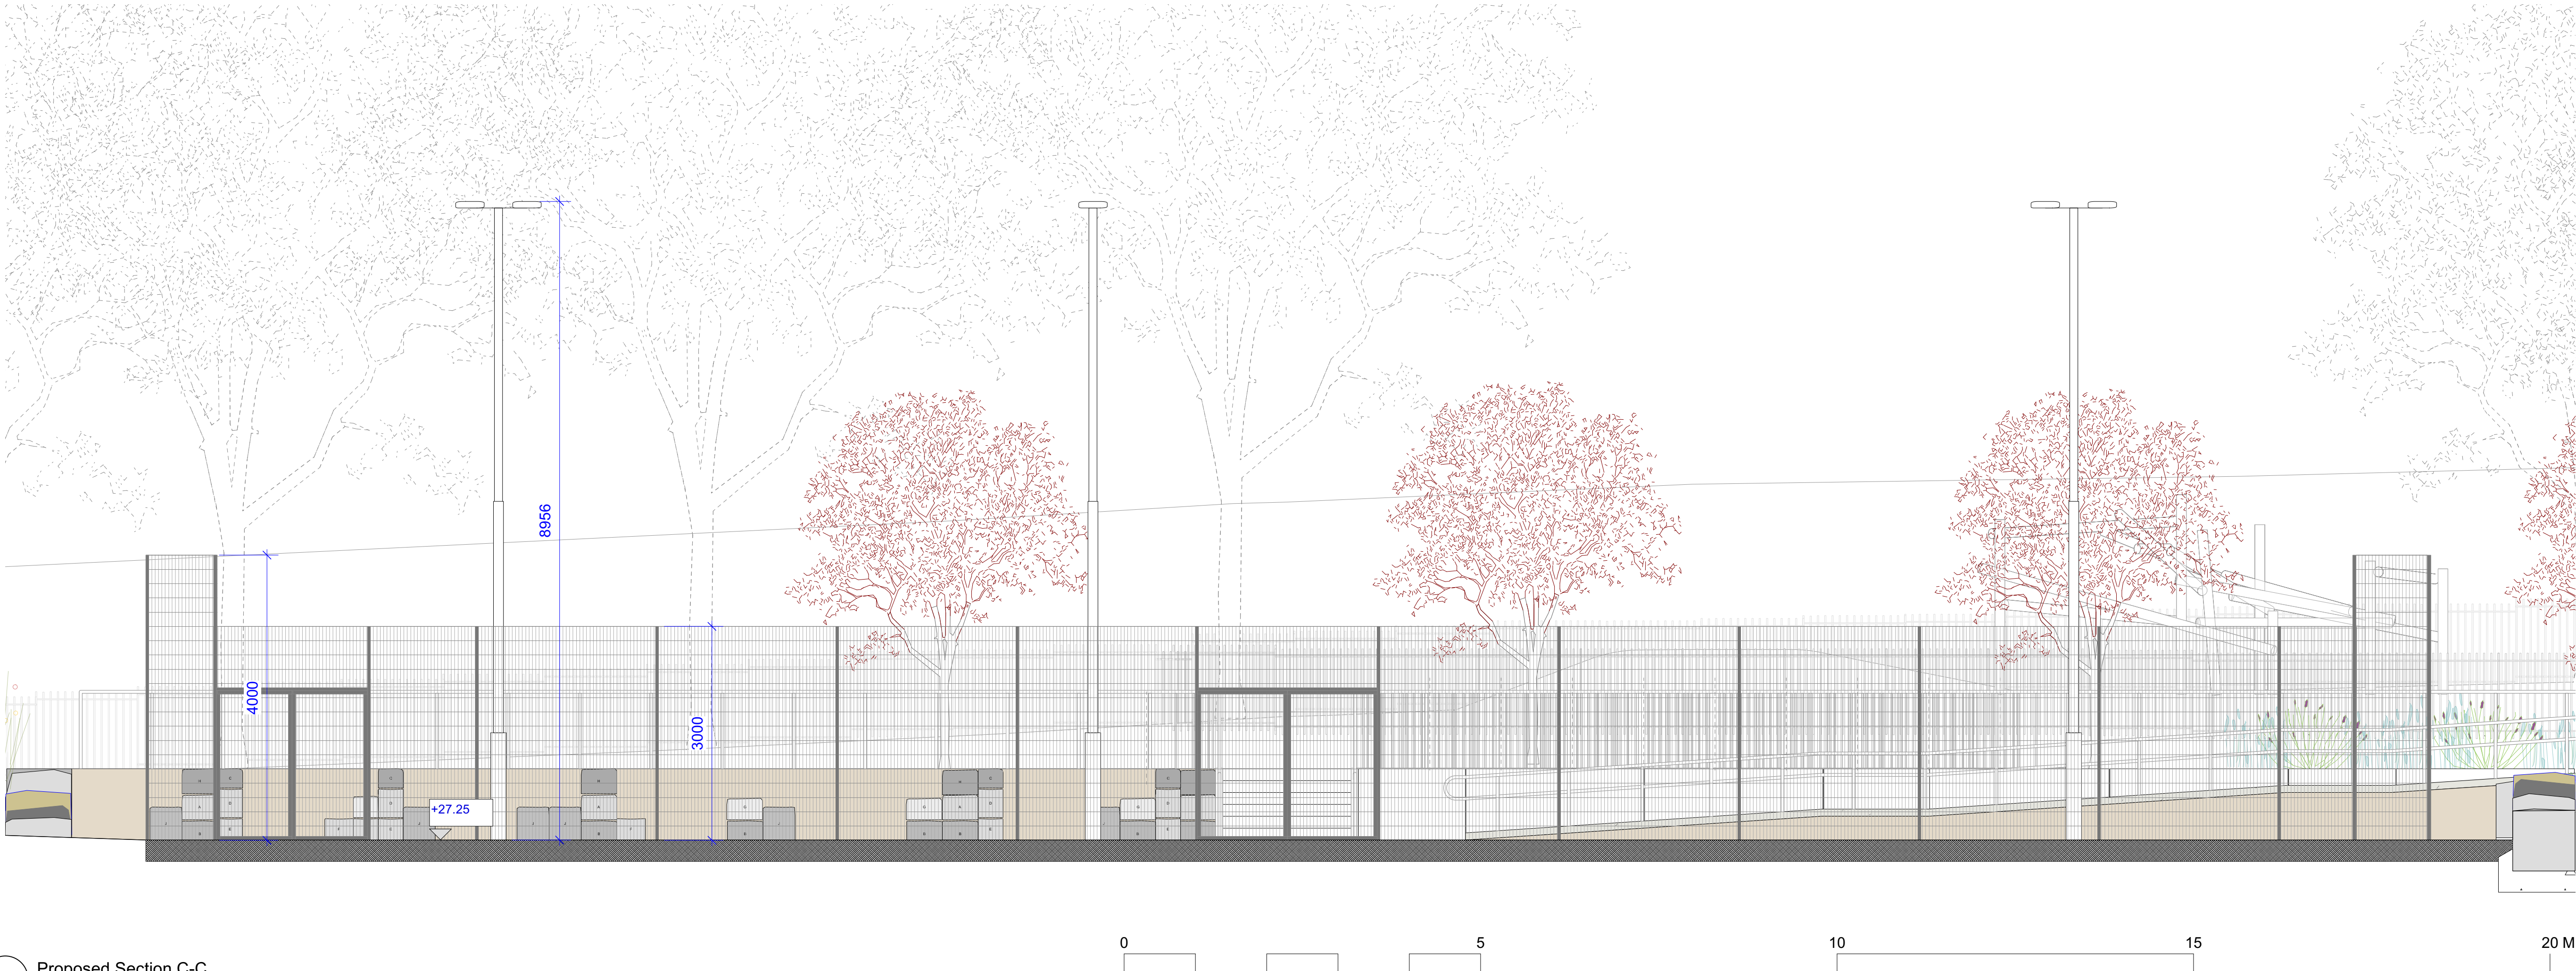

2 Proposed Section C-C
Scale: 1:50

NOTES

All dimensions and levels to be checked on site before commencing work.

Any discrepancies shall be immediately notified to the architect in writing.

Do not scale from this drawing, use figured dimensions only.

If in doubt consult the architect.

Key Plan



Key

XX.XX Existing Level
XX.XX Proposed Level

General Note:

Refer to NBS specification for detailed information

Refer to RBA information for planting, SuDS information and tree protection areas.

All play equipment to be inspected and approved by rosipa before use

Structural design to specialist/manufacturers details, muf are not responsible for structural design and approval

Levels to be check on site by contract and architects to be informed of discrepancies

For CDM please refer to DRR and PCI info as prepared by the client and Cost Plan

A	Stage 4 Information	JK	08/09/23
x	Draft stage 4 set for costing	SA	24/04/23
REV	DESCRIPTION	CHECKED BY	DATE

drawing title
Proposed Section C-C

drawing no
1.75-L-WGC-235

revision
A

scale at A1
1:150
scale at A3
1:300

creation date
21.03.2023

project number
1.75

project name
Wood Green Common

client
London Borough of Haringey

muf architecture/art llp
72-74 Mare Street
London
E8 4RT
020 8985 3038
studio@muf.co.uk