


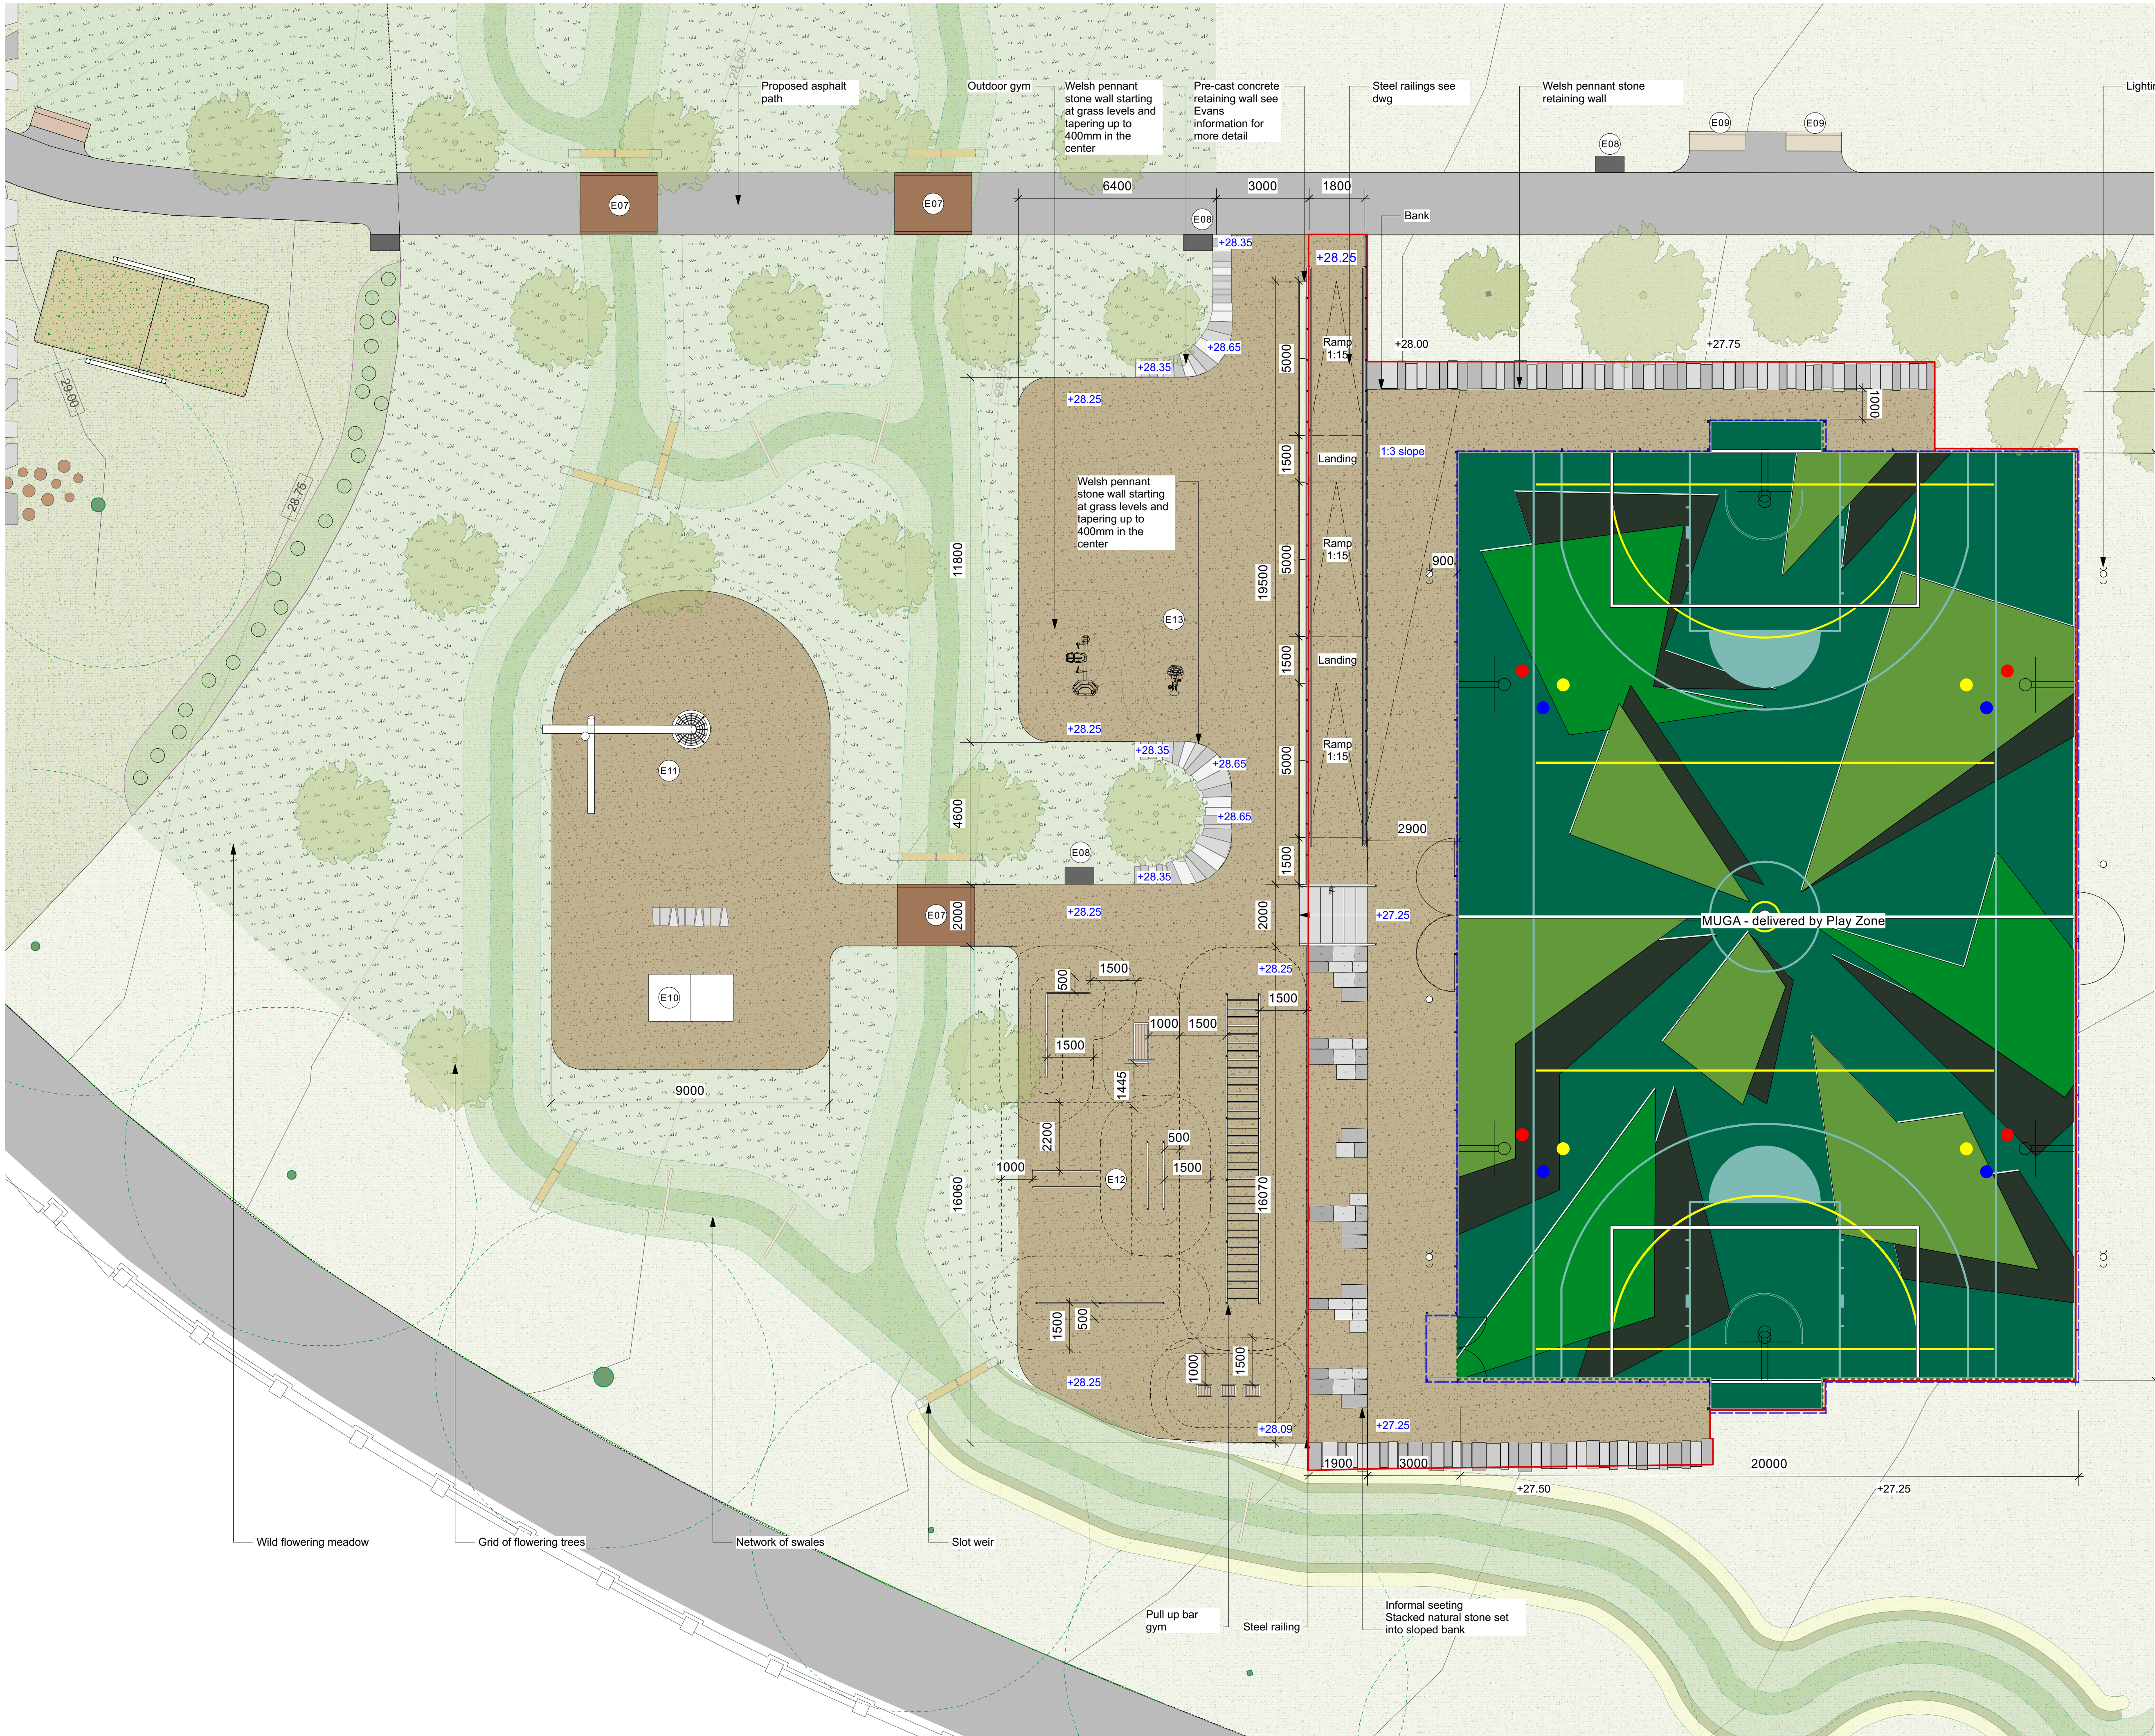

NOTES

All dimensions and levels to be checked on site before commencing work.

Any discrepancies shall be immediately notified to the architect in writing.

Do not scale from this drawing, use figured dimensions only.

If in doubt consult the architect.

Key Plan

KEY

xx.xx Existing Levels
xx.xx Proposed Levels
- - - Planning boundary
- - - Playzone boundary

Surface finishes

- Proposed Tree
- Existing Tree
- Tarmac footpath
- Safety Surface
Tiger Mulch colour: 60%yellow 40%brown Q26/360
- Proposed planting
- Existing grass
Protect during works and reseed where needed.
- Swayles
- Proposed wildflower planting
- Polymeric surface
TBC by Playzone

Components

- E07 Swale Bridge
Corten steel to match rail
- E08 Bin
Buxton double recycling BX452563-DB-RC in black
- E09 Benches
Eastgate Anti-vandal with metal slats
- E10 Ping pong table
Cormade with young people
- E11 Basket Swing
Spec:Dunham & Grove SW 1.01B
- E12 Pull up gym
Spec: bsc
- E13 Outdoor gym
Spec: Kompan Chest press FAZ260100
City bike SAZ5010 -0800

A	Stage 4 Information	JK	08/09/23
X	Draft stage 4 set for costing	SA	24/04/23
REV	DESCRIPTION	CHECKED BY	DATE

drawing title

Proposed Central Common GA

drawing no

1.75-L-WGC-141

revision

scale at A1
1:200
scale at A3
1:400

creation date
04.04.22

project number

1.75

project name

Wood Green Common

client

London Borough of Haringey

muf architecture/art llp
72-74 Mare Street
London
E8 4RT
020 8985 3038
studio@muf.co.uk