



Stained Glass

Client: Emily Naheta
Project: 16 Highgate Avenue, London, N6 5SB
Date: 29/10/23


1. Introduction

- 1.1. This document has been prepared in respect of condition 4 of planning approval reference HGY/2023/1626, namely:
Prior to installation of any new/replacement windows or doors, details and specifications for any proposed stained glass shall be submitted to and approved in writing by the Local Planning Authority. Thereafter, the works shall be implemented in accordance with the approved details.
- 1.2. The individual window references are given on the plan extracts below.

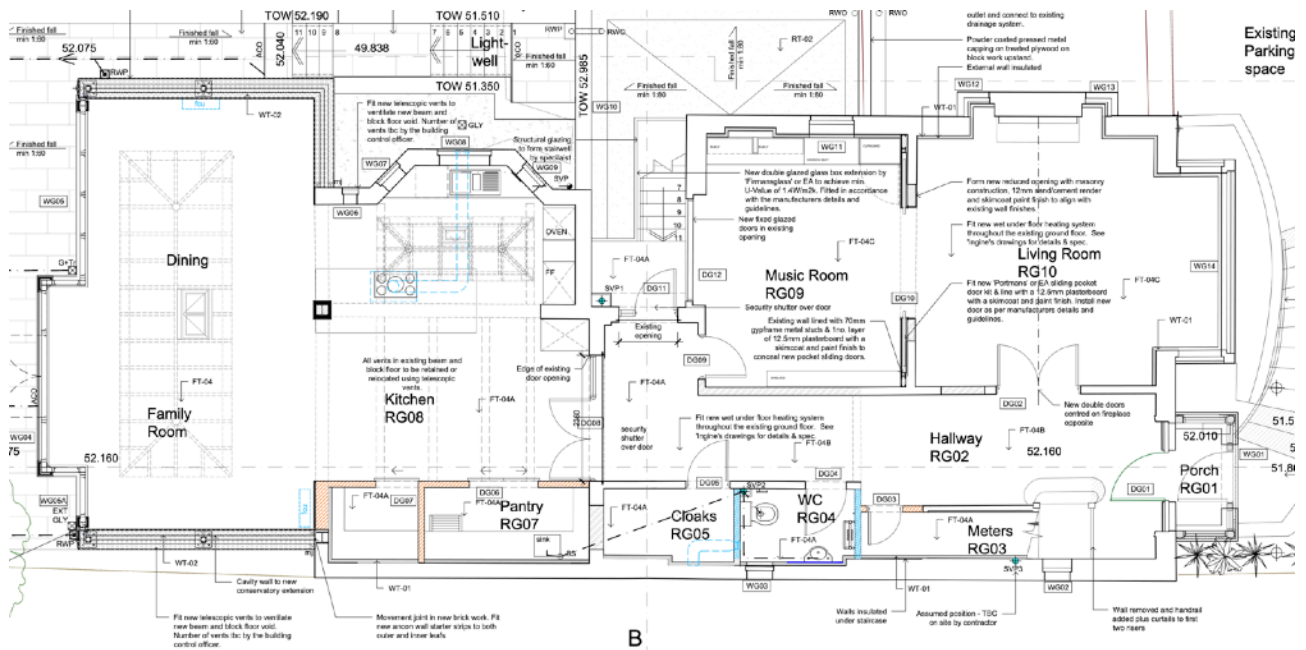

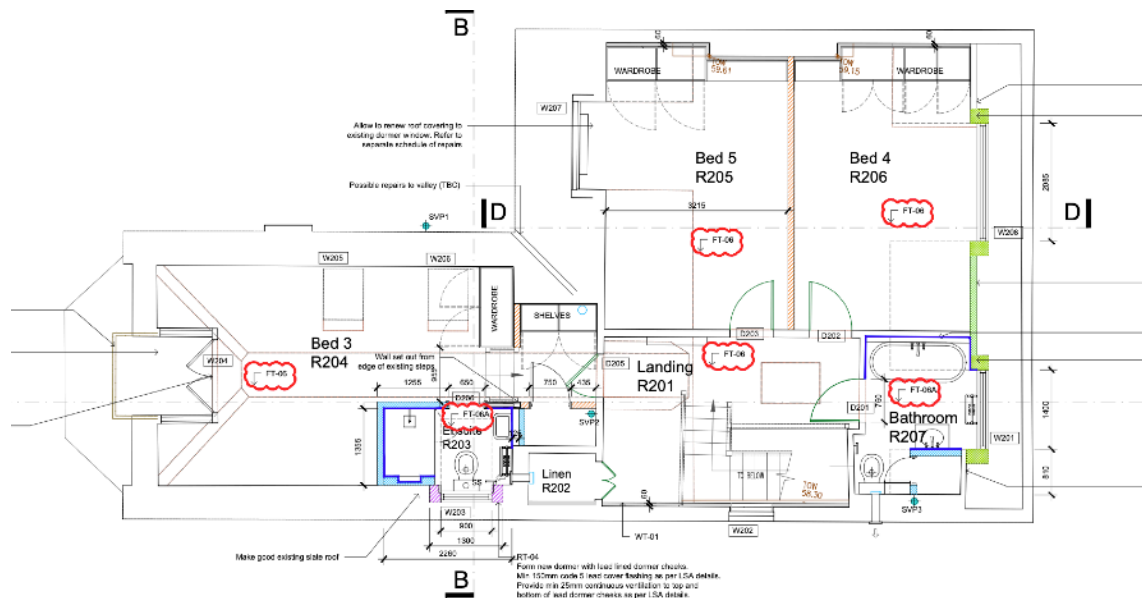


Second Floor Plan @ 1:50



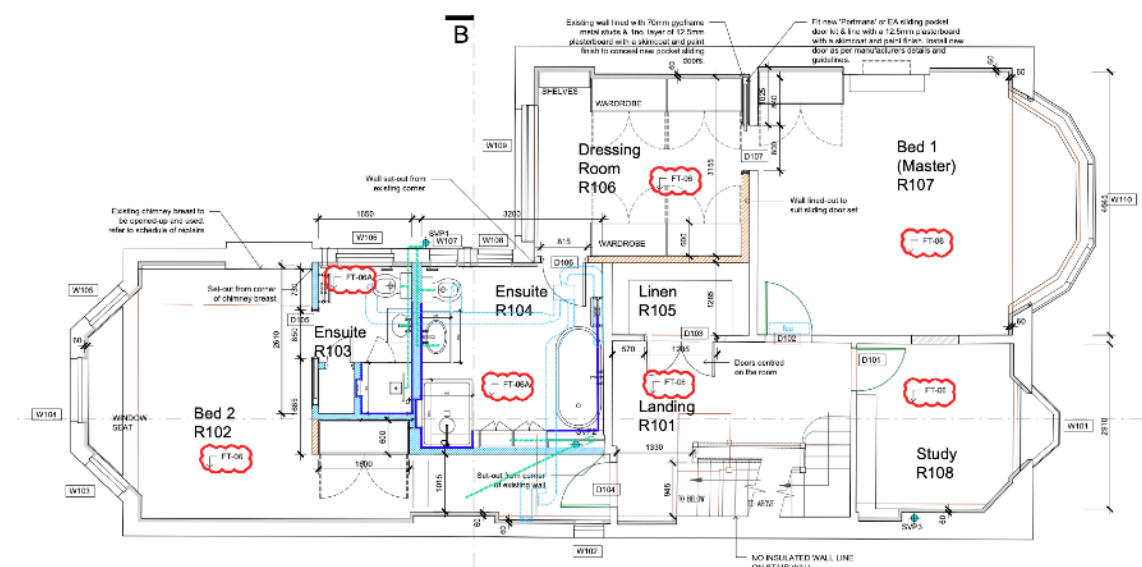


- 1.3. The selection of glass types & colours are given here - precise details of how these will be applied to the designs are to be confirmed.




WG12 and 13












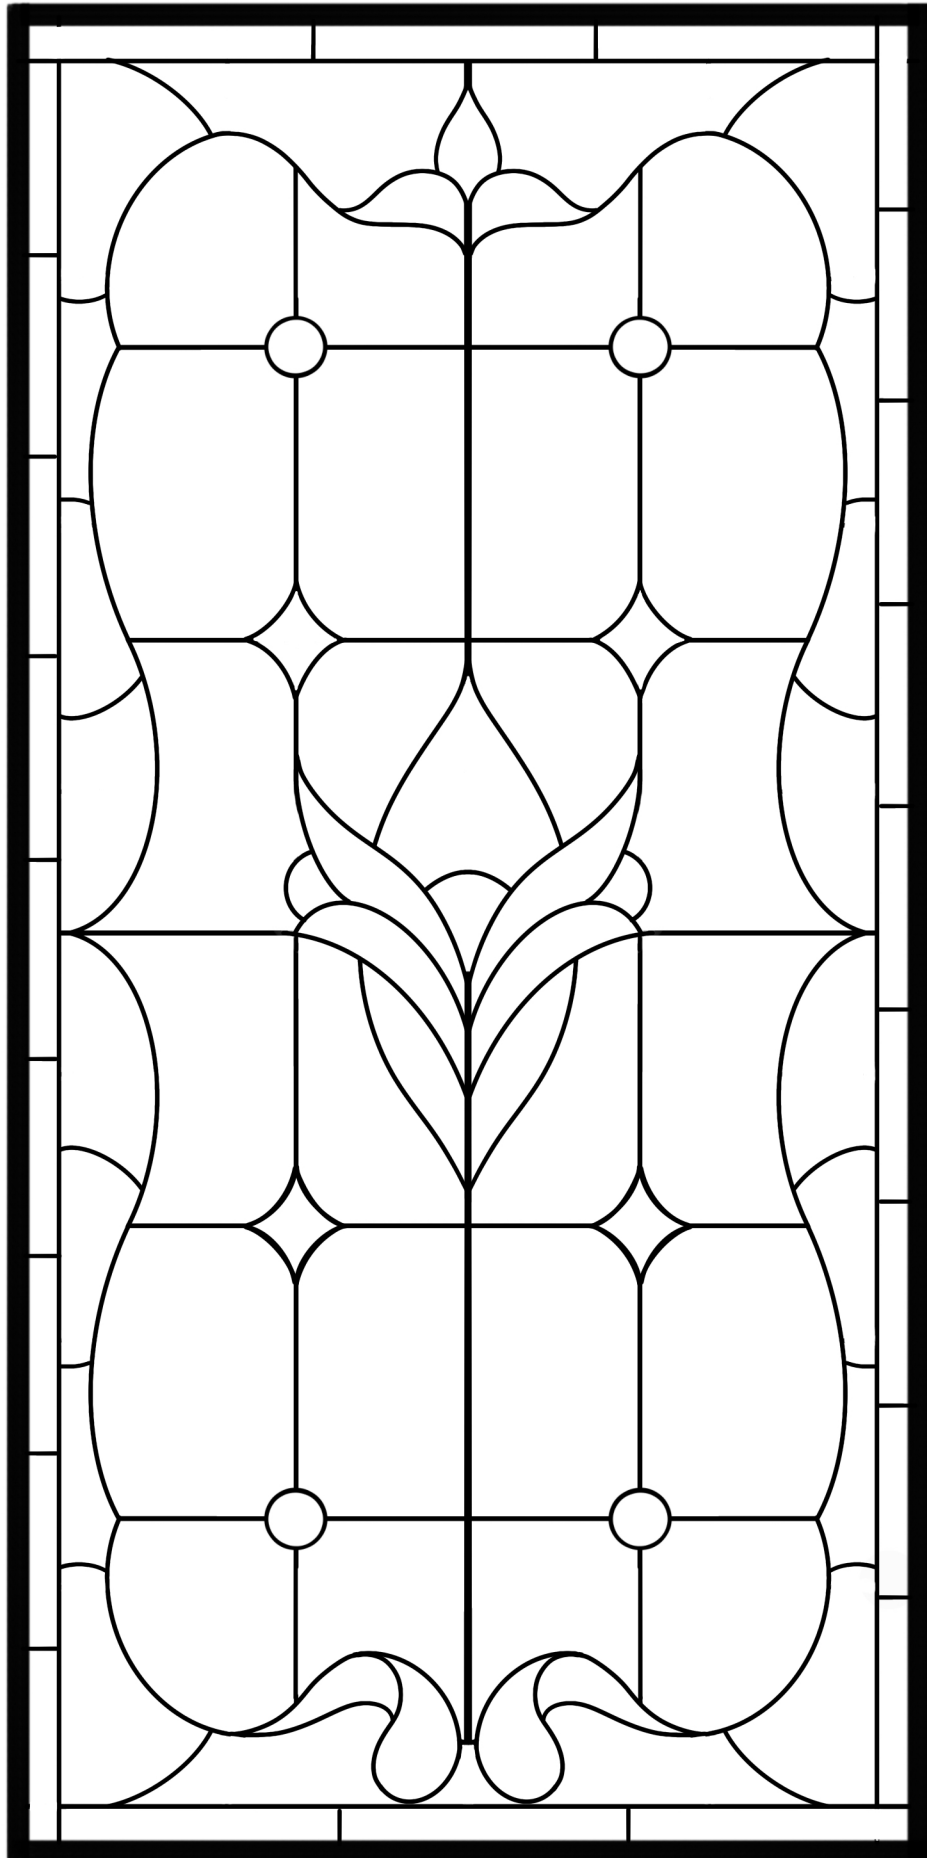


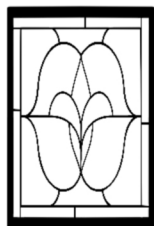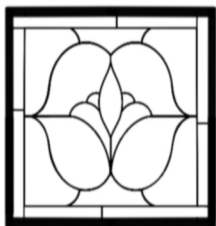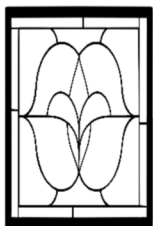




W101

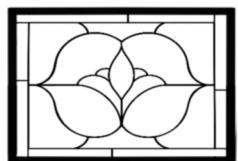


WG14

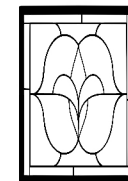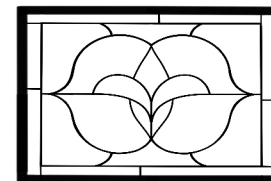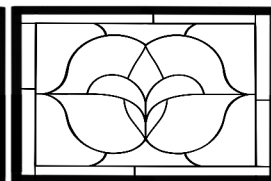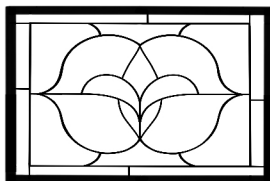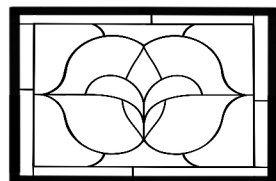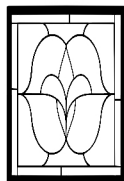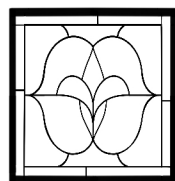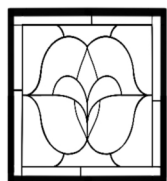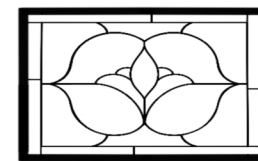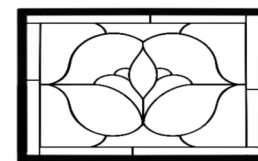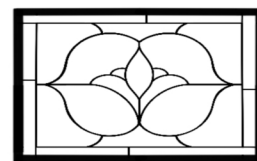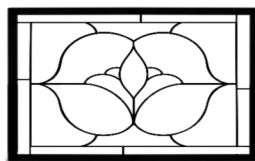


W110

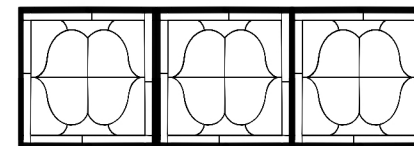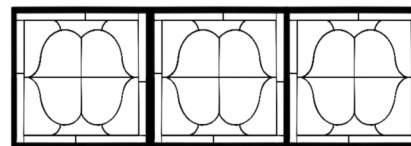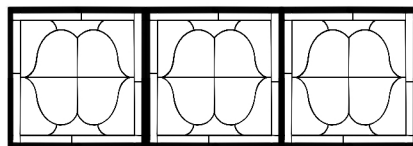


W208 + W201

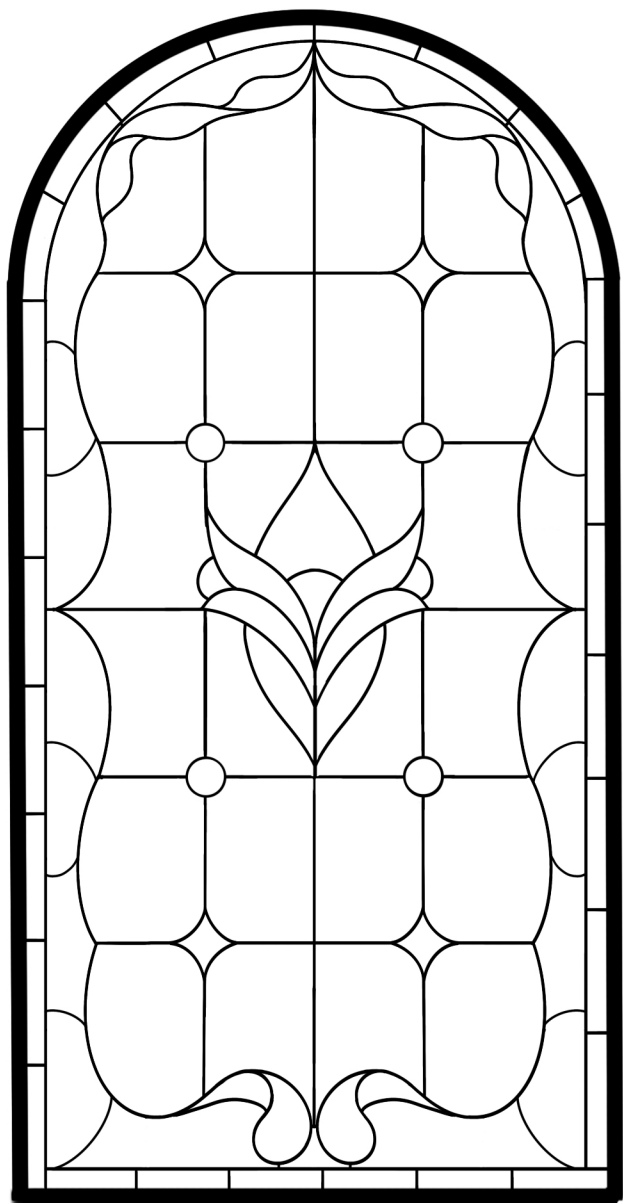

W202

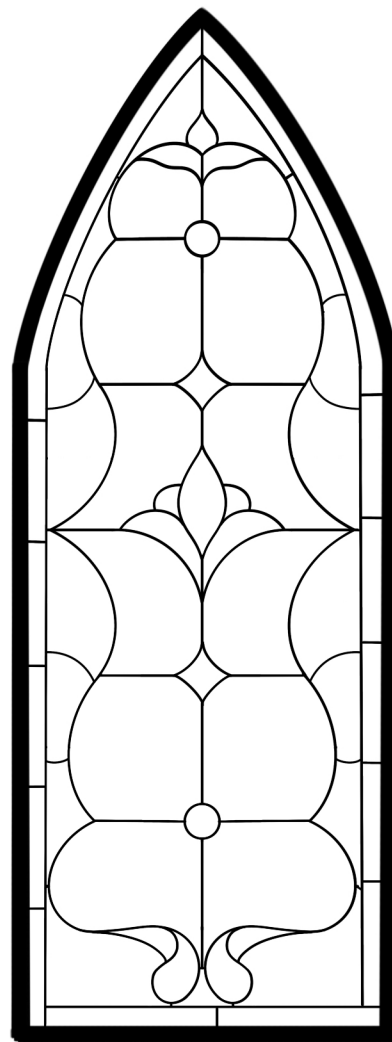

W102

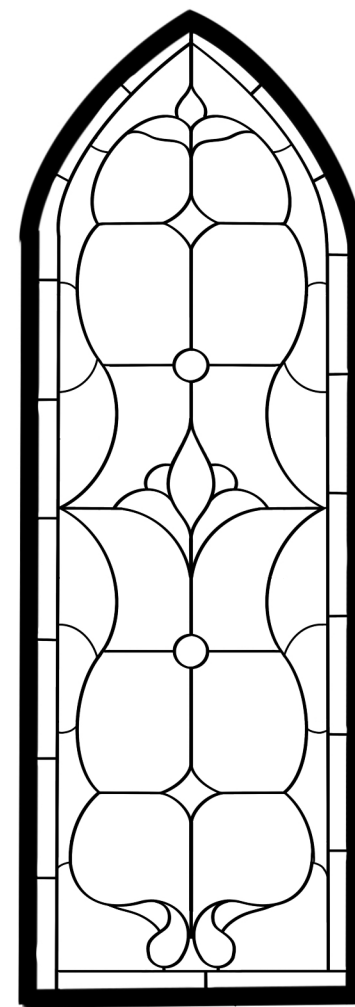

WG02 and 03

**Whole porch- including return,
All detail measurement to be the same size panel to panel:
roundels, diamonds and border widths.**

