



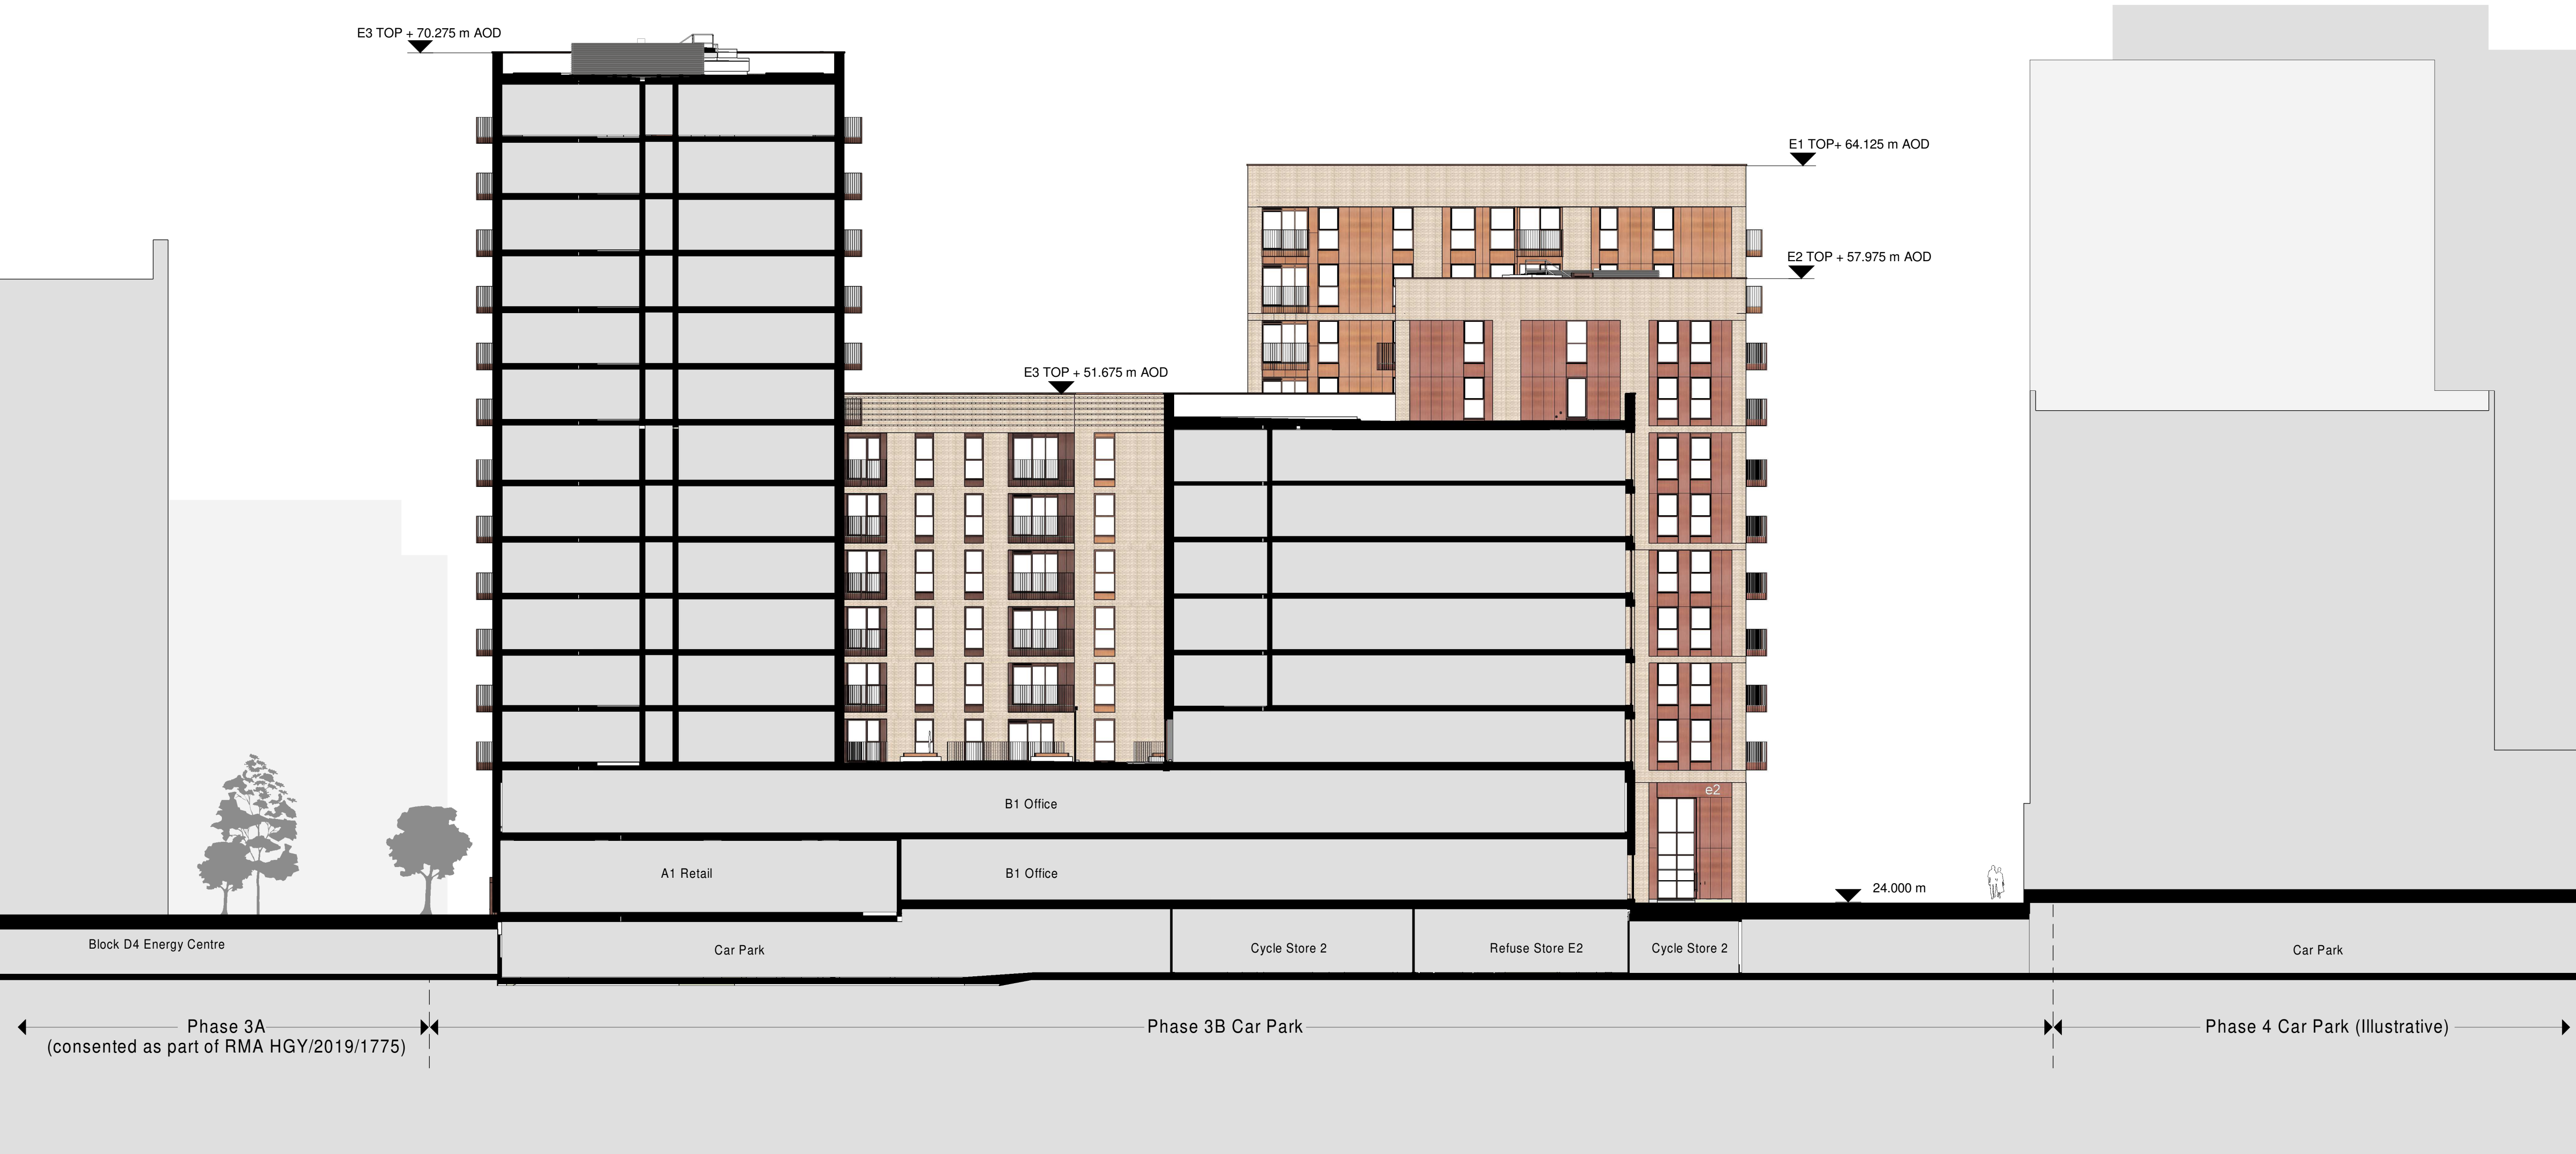

| REV. | DATE     | AMENDMENT   |
|------|----------|---|
| P01  | 17.07.20 | First Issue for Planning                                                                                        |
| P02  | 28.09.20 | Curtain wall extent increased and metal soffit panel with building block signage added to residential entrances |
| P03  | 27.10.23 | Cladding updated                                                                                                |

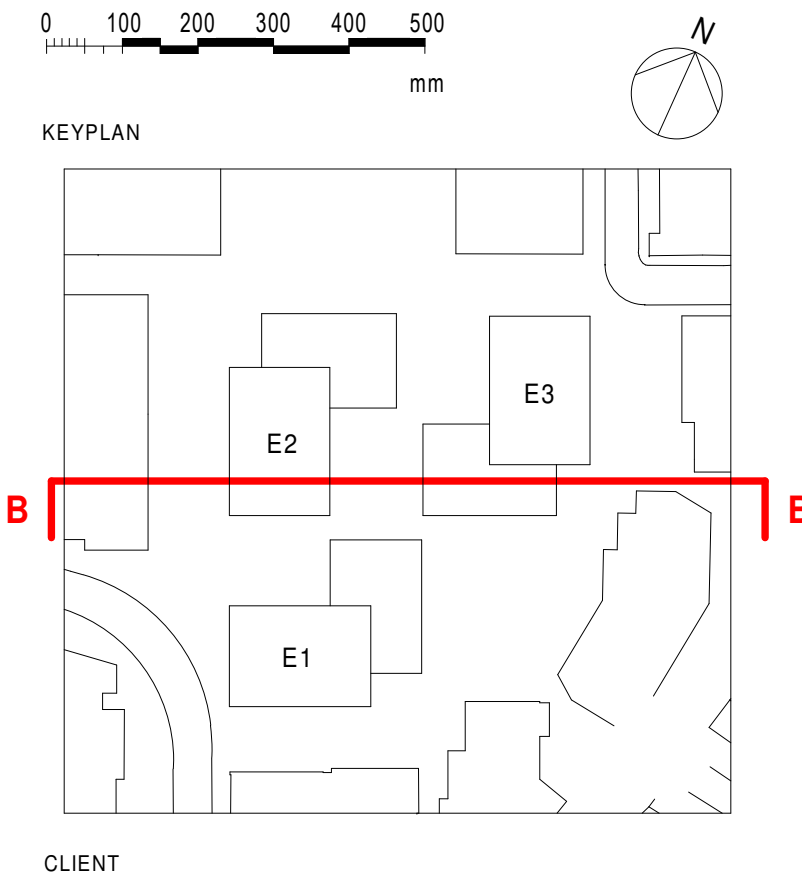

CLIENT

St William Homes LLP

SHEPPARD ROBSON

77 Parkway Camden Town London NW1 7PU  
T: +44 (0)20 7504 1700 E: london@sheppardrobson.com

PROJECT  
Clarendon Phase 3B

SCALE@A1    DATE    ORIGINATOR    CHECKED    AUTHORISED  
1 : 200    15/07/20    MC    CP    NH

General Arrangement  
Section BB

| Stage 5                               |                   | SR NO. |
|---------------------------------------|-------------------|--------|
| STATUS                                | PURPOSE FOR ISSUE |        |
| S2                                    | Planning          | 6478   |
| DRAWING NO.                           | REV.              |        |
| 6478 - SRA - ZZ - XX - DR - A - 02301 | P03               |        |