


Nº - Notes

- 01 - open-plan office area / meeting rooms  
02 - WC  
03 - kitchenette / coffee station  
04 - solid core metal clad pivoting door  
05 - solid core metal clad pivoting window  
06 - inclined clear glass window  
07 - flat single ply membrane roof  
08 - access passage from front to back  
09 - metal louvered panels for privacy/solar control  
10 - standard framed glazed curtain wall with windows  
11 - metal bar entry gates with access control  
12 - painted mild steel finish  
13 - double height void  
14 - frameless glass balustrade  
15 - extent of the existing adjacent garages  
16 - extent of the existing ground floor extension  
17 - existing spiral staircase  
18 - rendered finish  
19 - existing shed  
20 - waste and recycling bins storage area  
21 - secure bicycle storage area

+FFL 2.400 (+102.900 AOD)  
First Floor Level

FFL +/-0.000 (100.500 AOD)  
Ground Floor Level

FFL -2.570 (98.100 AOD)  
Basement Floor Level

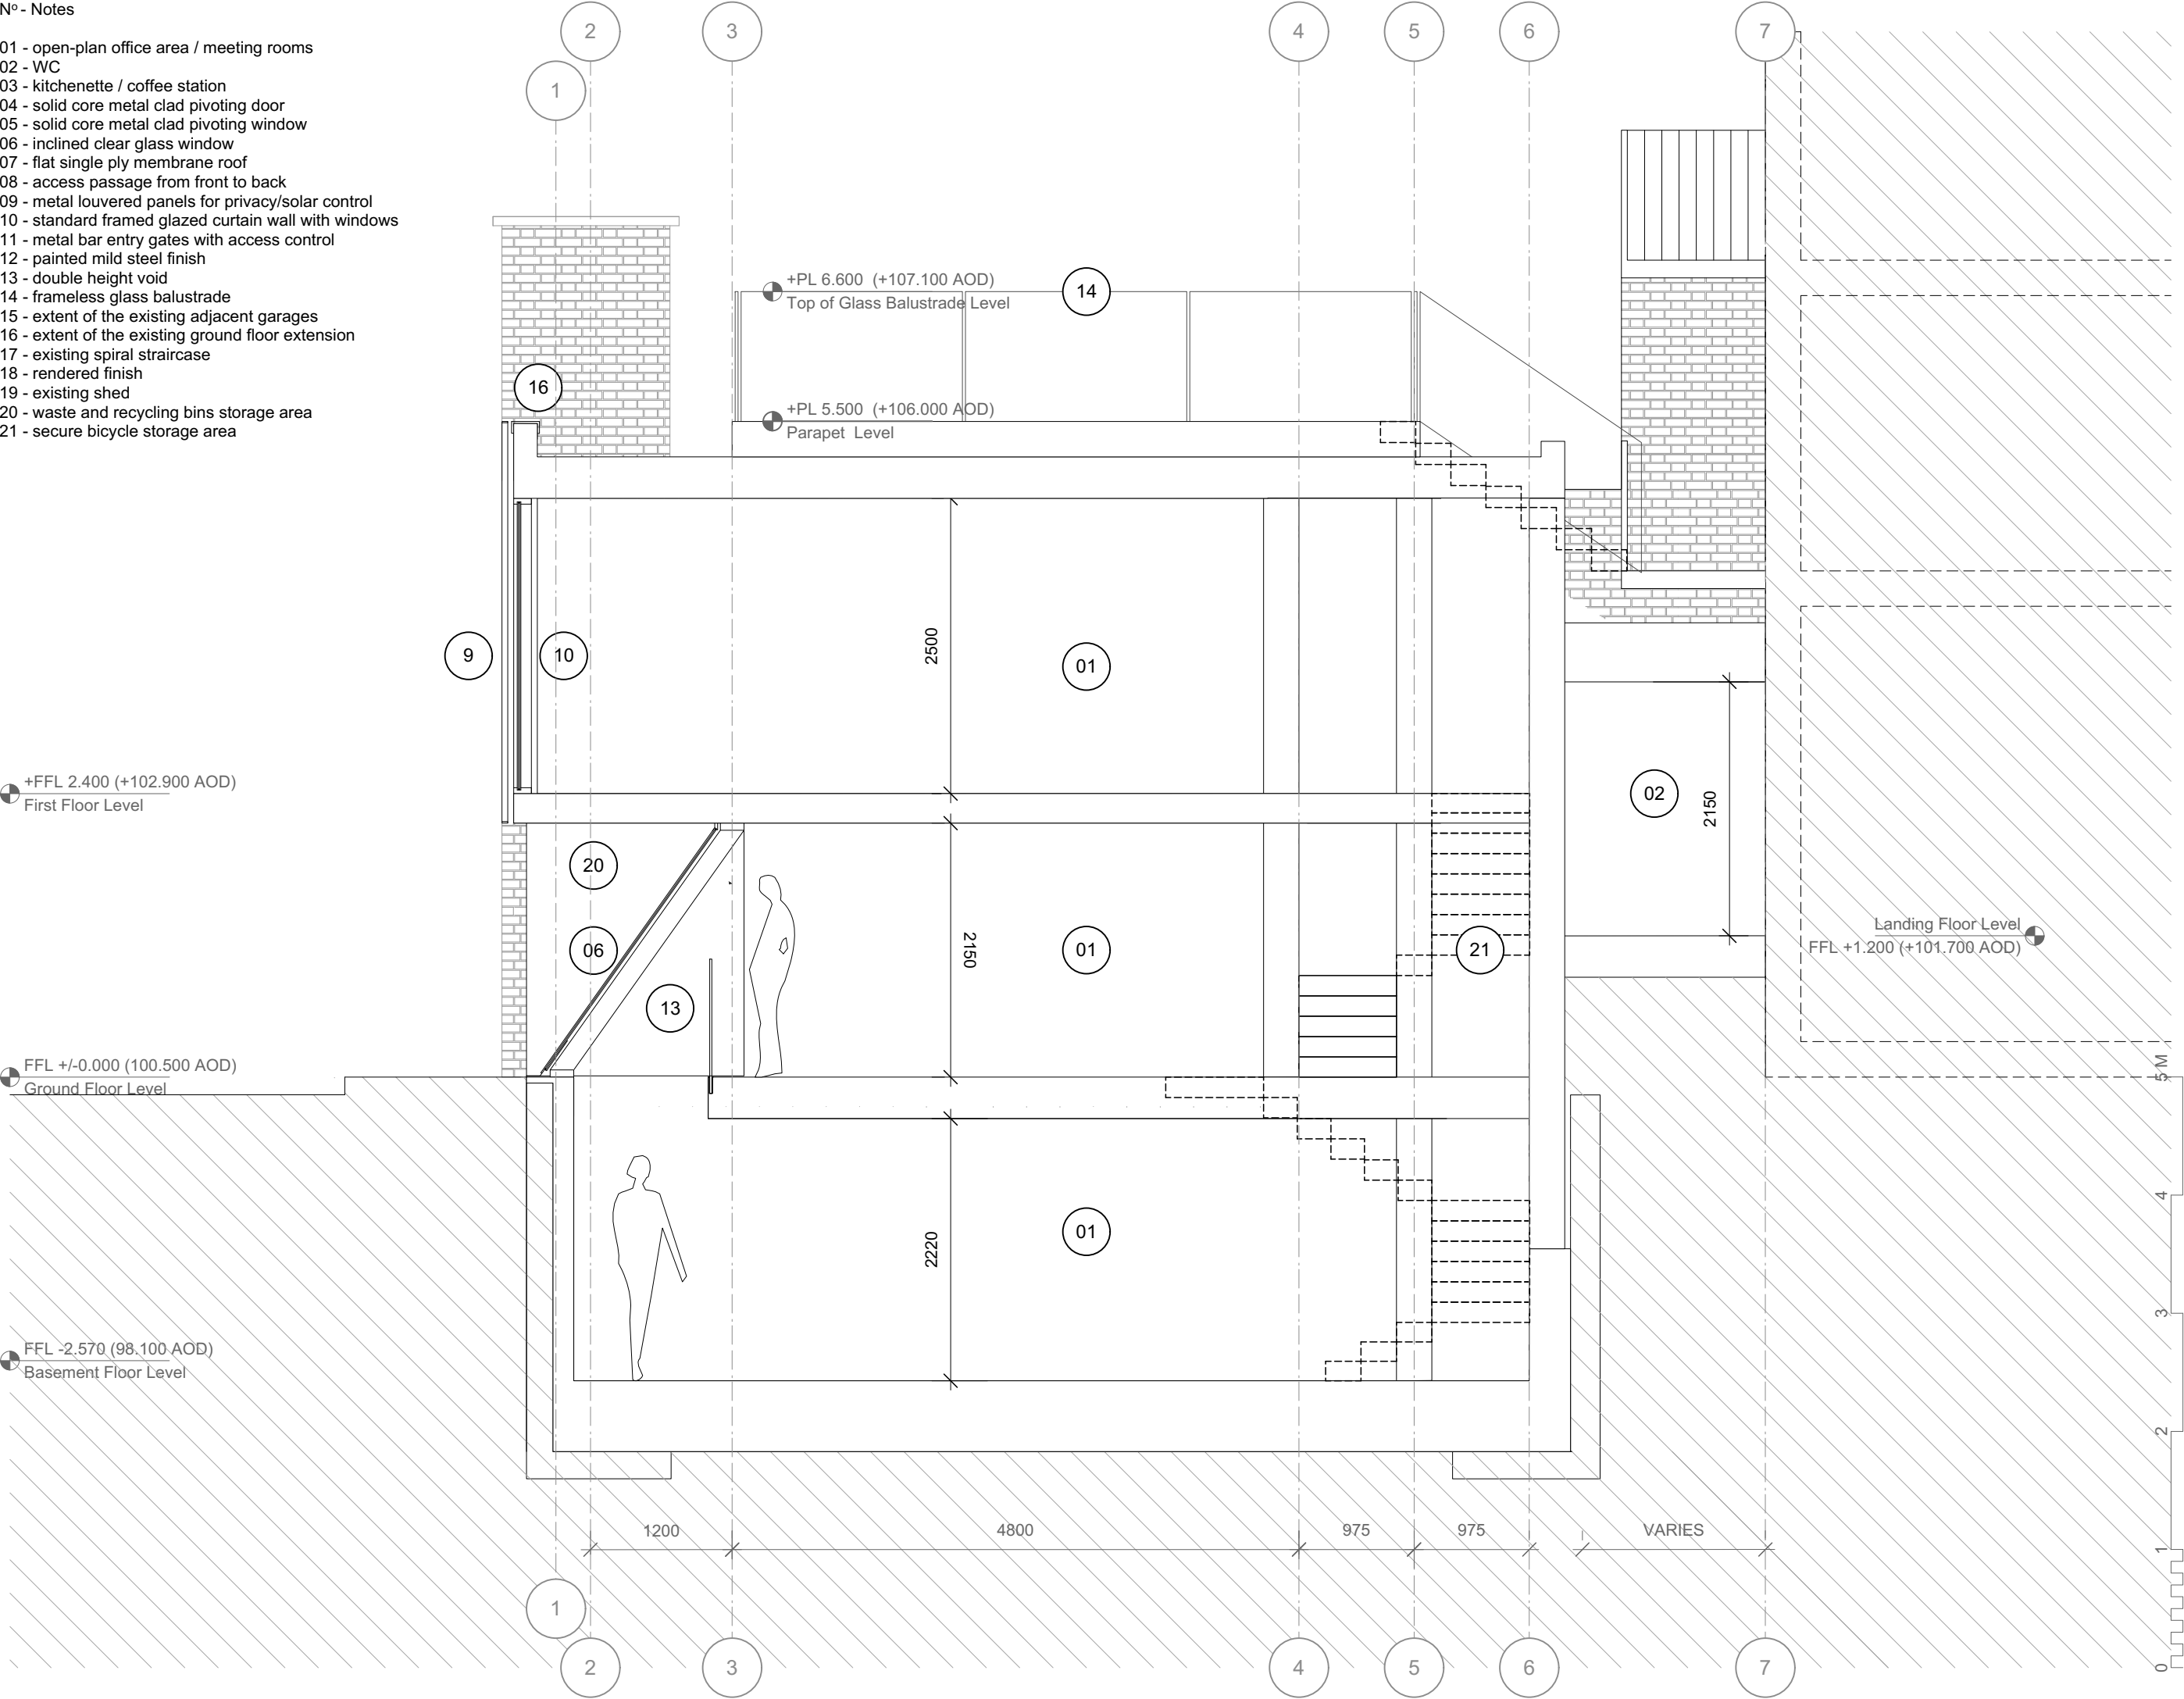

| KEY / NOTES   |  | DESCRIPTION |          | PROJECT                         |                 | MUSWELL MEWS |                    | REVISION |  |
|---|--|-------------|----------|---------------------------------|-----------------|--------------|--------------------|----------|--|
| ALL DIMENSIONS, LEVELS AND AREAS ARE APPROXIMATE ONLY AND SHOULD BE VERIFIED ON SITE.   |  | REV         | DATE     | DESCRIPTION                     | FOR INFORMATION | DRWG NAME    | PROPOSED SECTION 1 | E        |  |
| DO NOT SCALE THIS DRAWING   |  | A           | 20/12/17 | PLANNING APPLICATION SUBMISSION | FOR INFORMATION | DRWG NO      | 1345-A-GA-SC-10    | 1:50     |  |
| LACEY + SALTUKOV ARCHITECTS LTD SHALL NOT BE LIABLE OR RESPONSIBLE FOR ANY USE OF THIS DOCUMENT FOR ANY PURPOSE OTHER THAN THAT FOR WHICH IT WAS SPECIFICALLY PREPARED. THE CLIENT SHALL BE ENTITLED TO REPRODUCE THE DESIGNS CONTAINED IN THIS DOCUMENT FOR ANY SUCH EXTENSION |  | B           | 10/06/18 | FOR INFORMATION                 | FOR INFORMATION | SCALE        | 1:50               | A3       |  |
|   |  | C           | 12/06/18 | FOR INFORMATION                 | FOR INFORMATION | SIZE         | 1:50               | 07/07/23 |  |
|   |  | D           | 10/06/18 | FOR INFORMATION                 | FOR INFORMATION | DATE         | 07/07/23           |          |  |
|   |  | E           | 07/07/23 | FOR INFORMATION                 | FOR INFORMATION |              |                    |          |  |