


Nº - Notes

- 01 - open-plan office area / meeting rooms
02 - WC
03 - kitchenette / coffee station
04 - solid core metal clad pivoting door
05 - solid core metal clad pivoting window
06 - inclined clear glass window
07 - flat single ply membrane roof
08 - access passage from front to back
09 - metal louvered panels for privacy/solar control
10 - standard framed glazed curtain wall with windows
11 - metal bar entry gates with access control
12 - painted mild steel finish
13 - double height void
14 - glass balustrade
15 - extent of the existing adjacent garages
16 - extent of the existing adjacent buildings
17 - existing spiral staircase
18 - rendered finish
19 - existing shed
20 - waste and recycling bins storage enclosure
21 - secure understair bicycle storage enclosure
22 - plant / storage
23 - composite deck finish to the roof terrace
24 - stair from the existing balcony to the roof terrace
25 - rainwater hoppers and downpipes

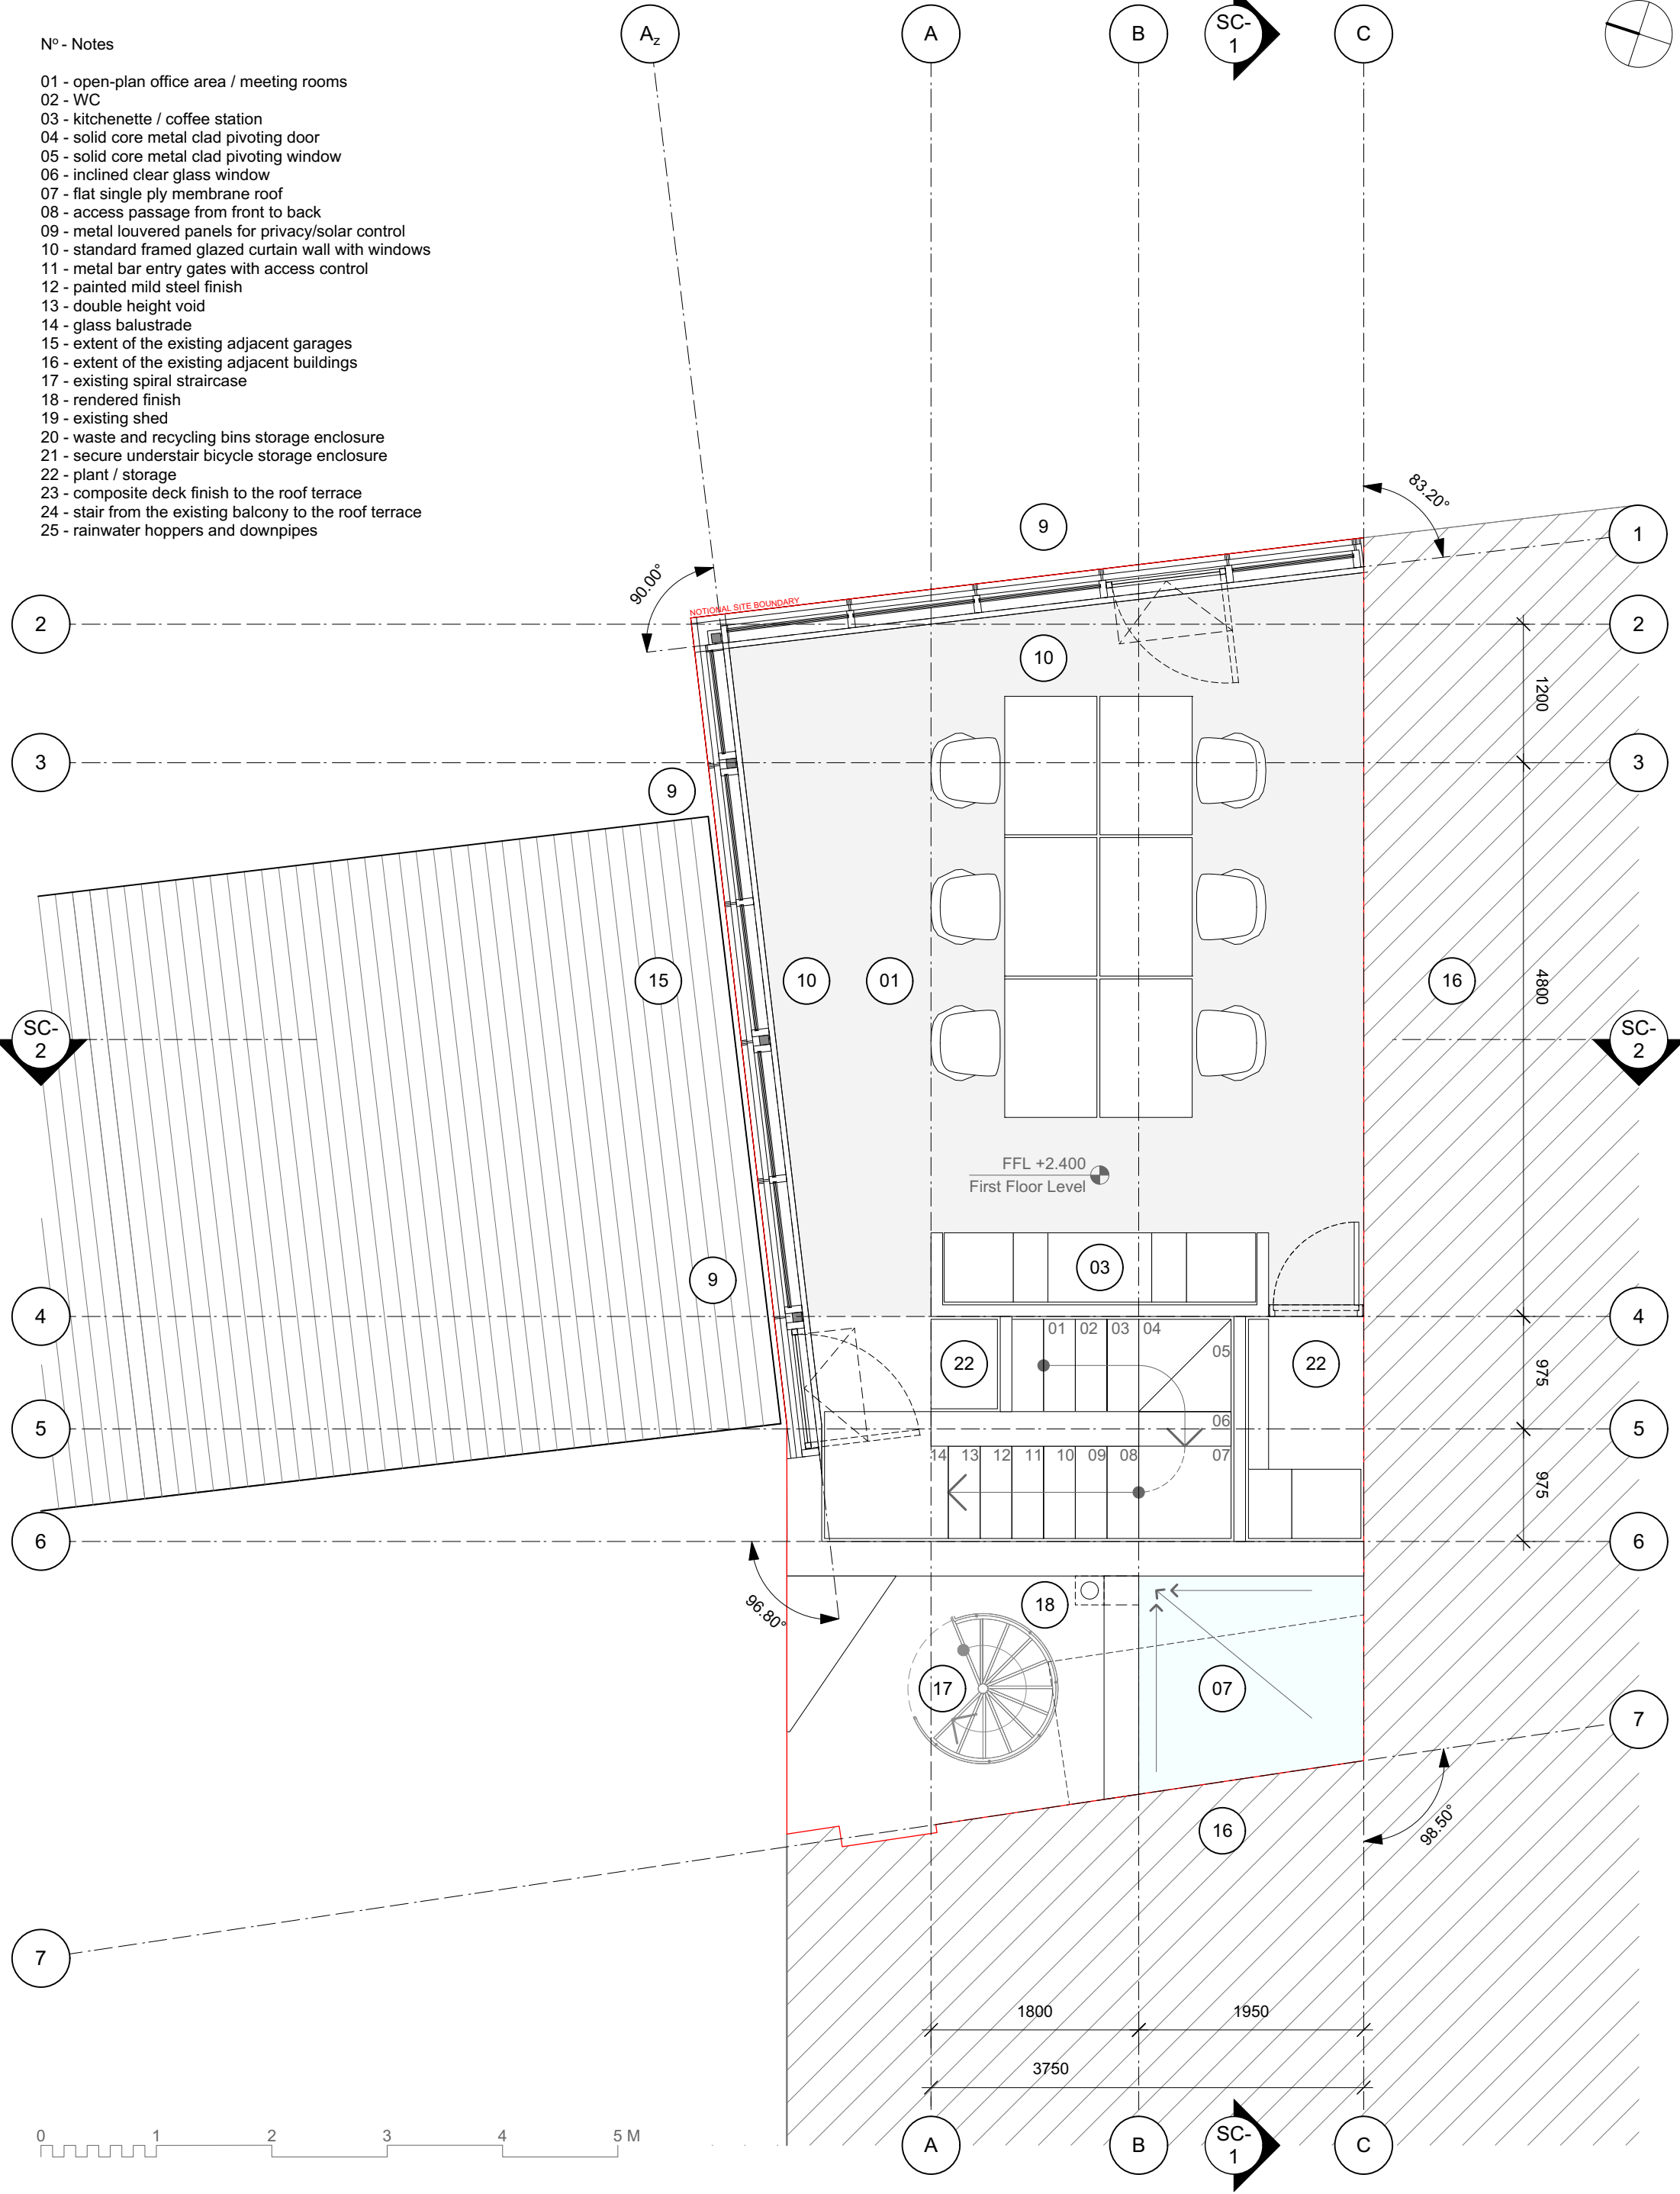

KEY / NOTES		REV	DATE	DESCRIPTION	PROJECT	MUSWELL MEWS	REVISION	LACEY + SALTYSKOV ARCHITECTS LTD	
ALL DIMENSIONS, LEVELS AND AREAS ARE APPROXIMATE ONLY AND SHOULD BE VERIFIED ON SITE.		A	12/03/19	FOR NONE-MATERIAL AMENDMENT SUBMISSION				7 RIDGEMOUNT STREET LONDON WC1E 7AE	
		B	10/05/21	FOR PLANNING APPLICATION SUBMISSION	DRWG NAME	PROPOSED FIRST FLOOR PLAN			
DO NOT SCALE THIS DRAWING		C	08/09/21	FOR PLANNING APPLICATION SUBMISSION				+44 (0)20 7255 0525 www.laceysaltyskov.com info@laceysaltyskov.com	
		D	07/07/23	FOR MATERIAL AMENDMENT SUBMISSION	DRWG NO	1345-A-GA-PL-12	D		
LACEY + SALTYSKOV ARCHITECTS LTD SHALL NOT BE LIABLE OR RESPONSIBLE FOR ANY USE OF THIS DOCUMENT FOR ANY PURPOSE OTHER THAN THAT FOR WHICH IT WAS ORIGINALLY PREPARED AND PROVIDED. WHILE THE CLIENT SHALL BE ENTITLED TO UTILISE AND COPY THIS DOCUMENT FOR AN EXTENSION OF THE WORKS, THE CLIENT SHALL NOT BE ENTITLED TO REPRODUCE THE DESIGNS CONTAINED IN THIS DOCUMENT FOR ANY SUCH EXTENSION					SCALE	1:50			
					SIZE	A3			
					DATE	07/07/23			