


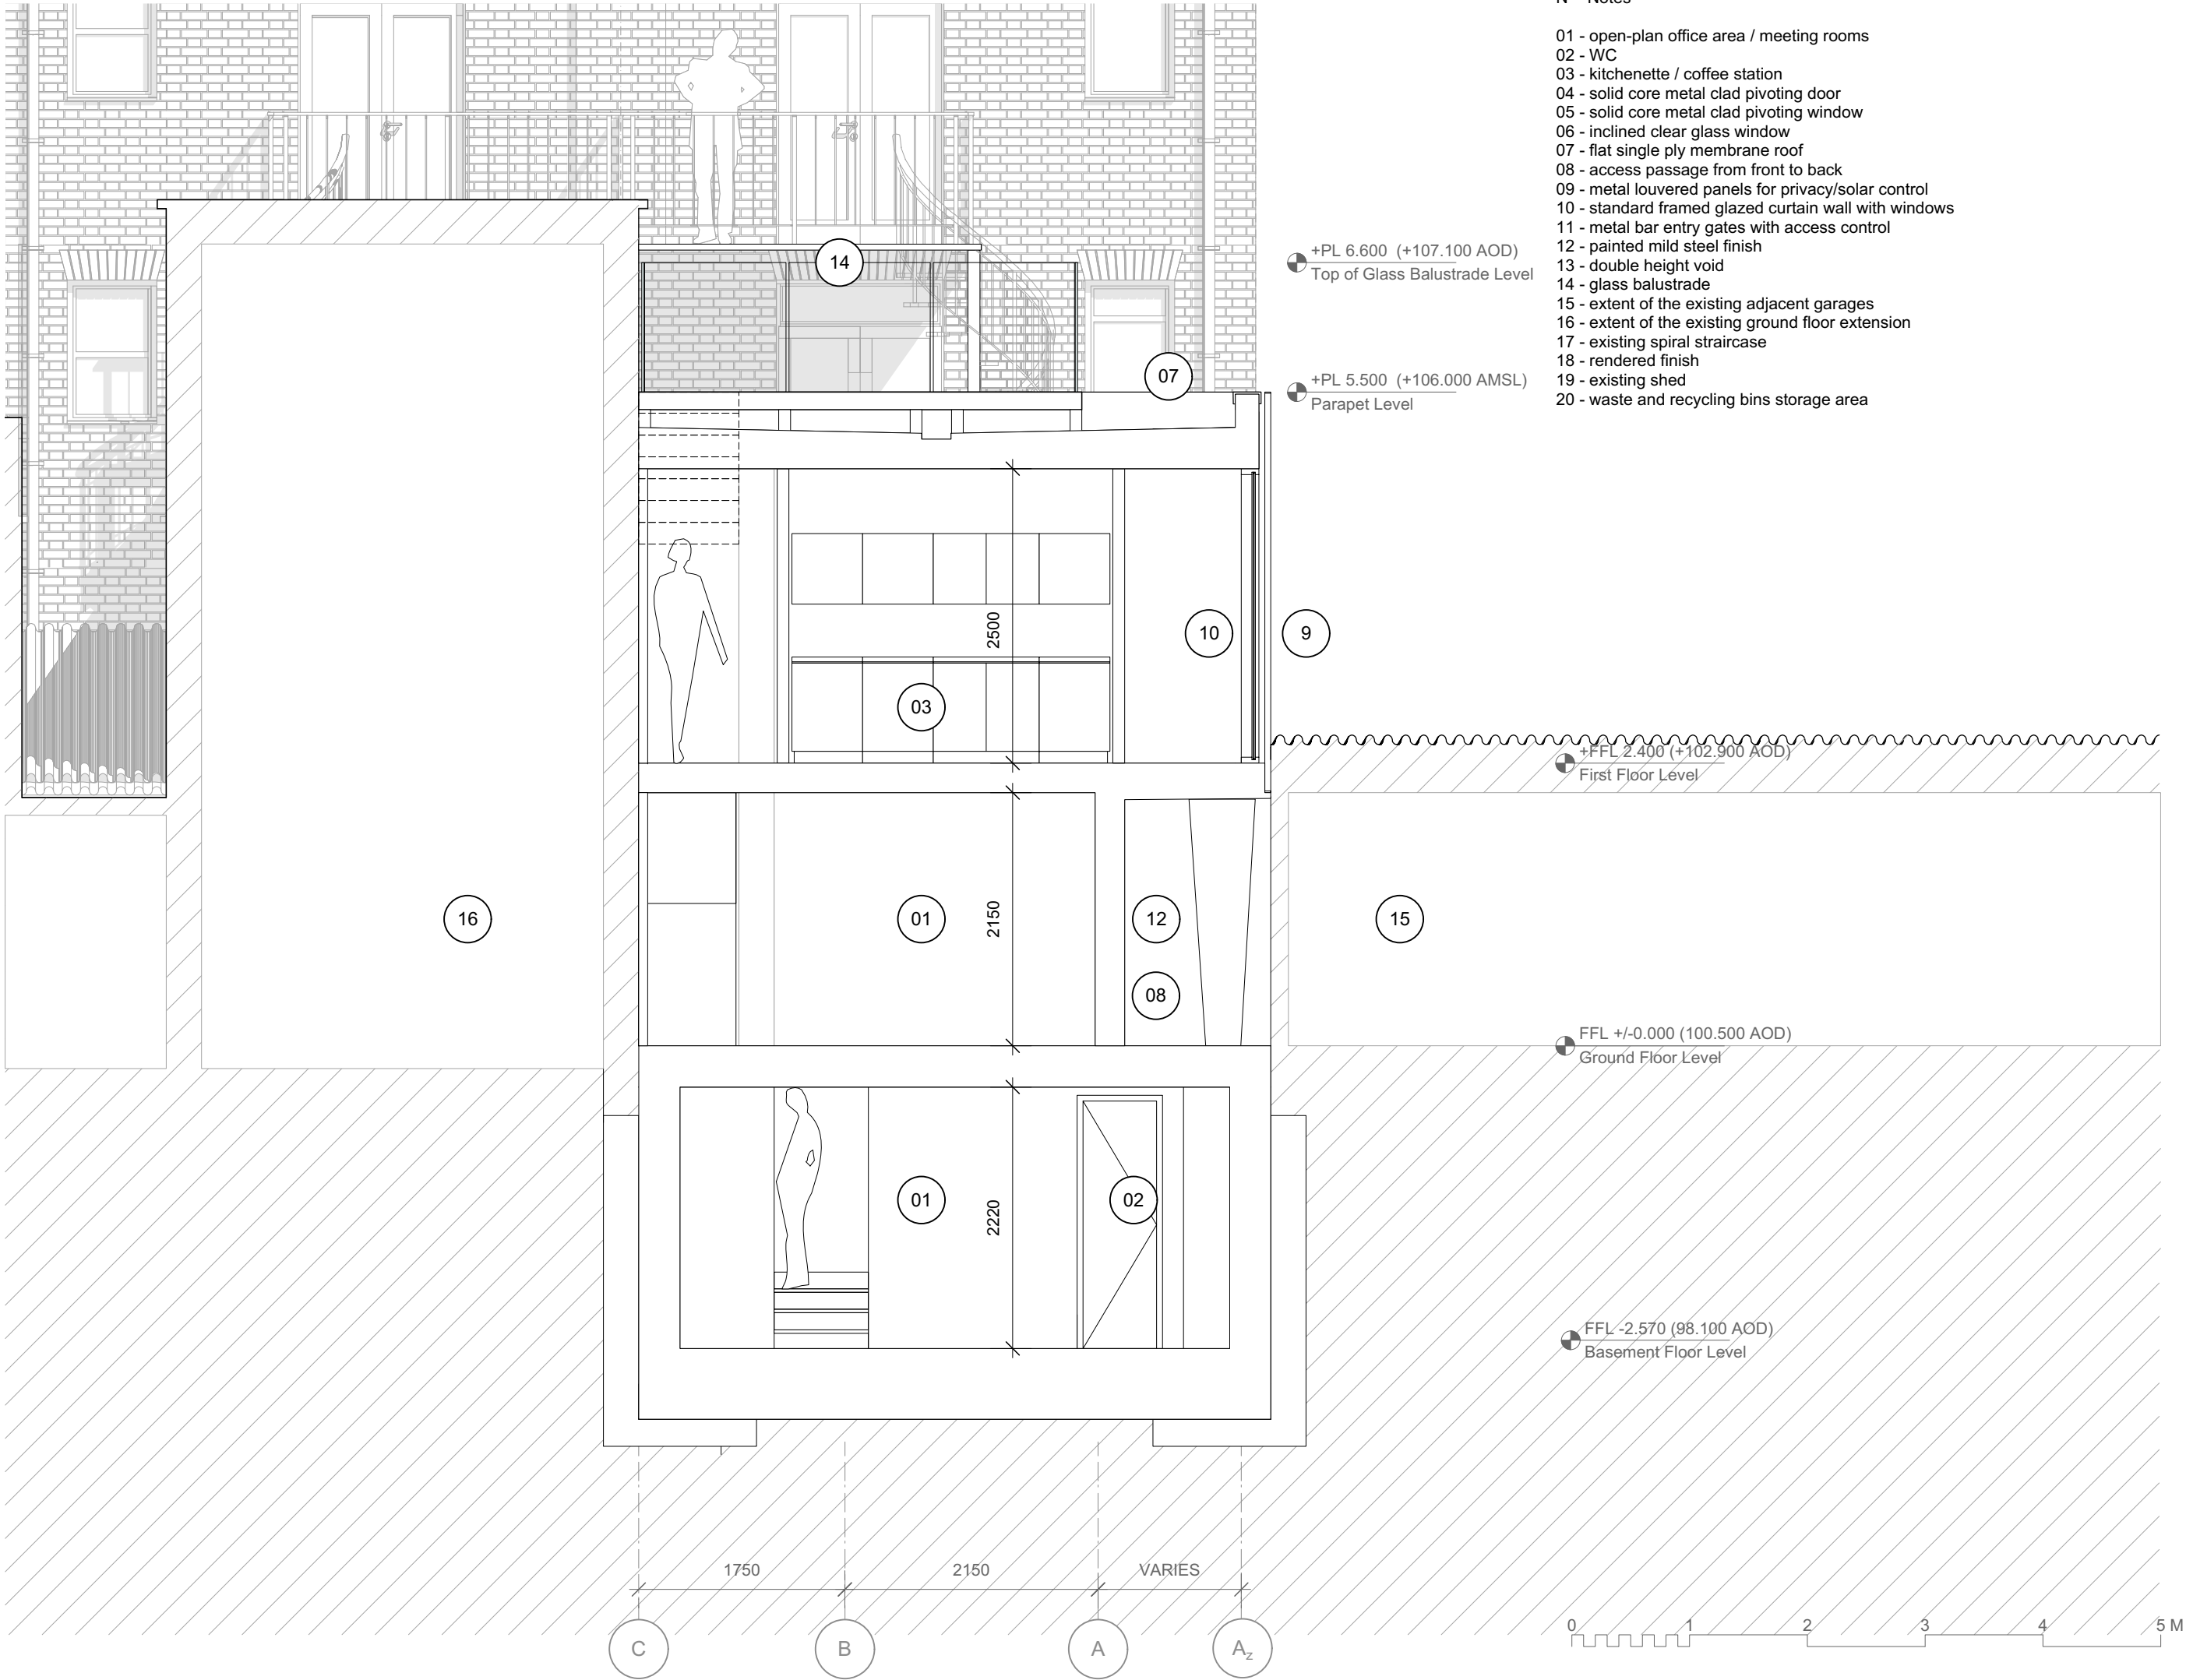

- Nº - Notes
- 01 - open-plan office area / meeting rooms
 - 02 - WC
 - 03 - kitchenette / coffee station
 - 04 - solid core metal clad pivoting door
 - 05 - solid core metal clad pivoting window
 - 06 - inclined clear glass window
 - 07 - flat single ply membrane roof
 - 08 - access passage from front to back
 - 09 - metal louvered panels for privacy/solar control
 - 10 - standard framed glazed curtain wall with windows
 - 11 - metal bar entry gates with access control
 - 12 - painted mild steel finish
 - 13 - double height void
 - 14 - glass balustrade
 - 15 - extent of the existing adjacent garages
 - 16 - extent of the existing ground floor extension
 - 17 - existing spiral staircase
 - 18 - rendered finish
 - 19 - existing shed
 - 20 - waste and recycling bins storage area

KEY / NOTES		DESCRIPTION		REV	DATE	PROJECT		REVISION	
ALL DIMENSIONS, LEVELS AND AREAS ARE APPROXIMATE ONLY AND SHOULD BE VERIFIED ON SITE.		PLANNING APPLICATION SUBMISSION		A	20/12/17	MUSWELL MEWS		E	
DO NOT SCALE THIS DRAWING		FOR INFORMATION		B	26/07/18	PROPOSED SECTION 2			
LACEY + SALTUKOV ARCHITECTS LTD SHALL NOT BE LIABLE OR RESPONSIBLE FOR ANY USE OF THIS DOCUMENT FOR ANY PURPOSE OTHER THAN THAT FOR WHICH IT WAS PREPARED. THE CLIENT SHALL BE ENTITLED TO REPRODUCE THE DESIGNS CONTAINED IN THIS DOCUMENT FOR ANY SUCH EXTENSION		FOR INFORMATION		C	12/01/19	DRWG NAME			
		FOR INFORMATION		D	10/06/19	DRWG NO		1345-A-GA-SC-11	
		FOR INFORMATION		E	07/07/19	SCALE		1:50	
		FOR INFORMATION		F	07/07/19	SIZE		A3	
		FOR INFORMATION		G	07/07/19	DATE		07/07/23	

© 2019 COPYRIGHT LACEY + SALTUKOV ARCHITECTS LTD

LACEY + SALTUKOV ARCHITECTS LTD

7 RIDGEMOUNT STREET

LONDON

WC1E 7AE

+44 (0)20 7255 0525

www.laceysaltukov.com

info@laceysaltukov.com

LACEY + SALTUKOV