

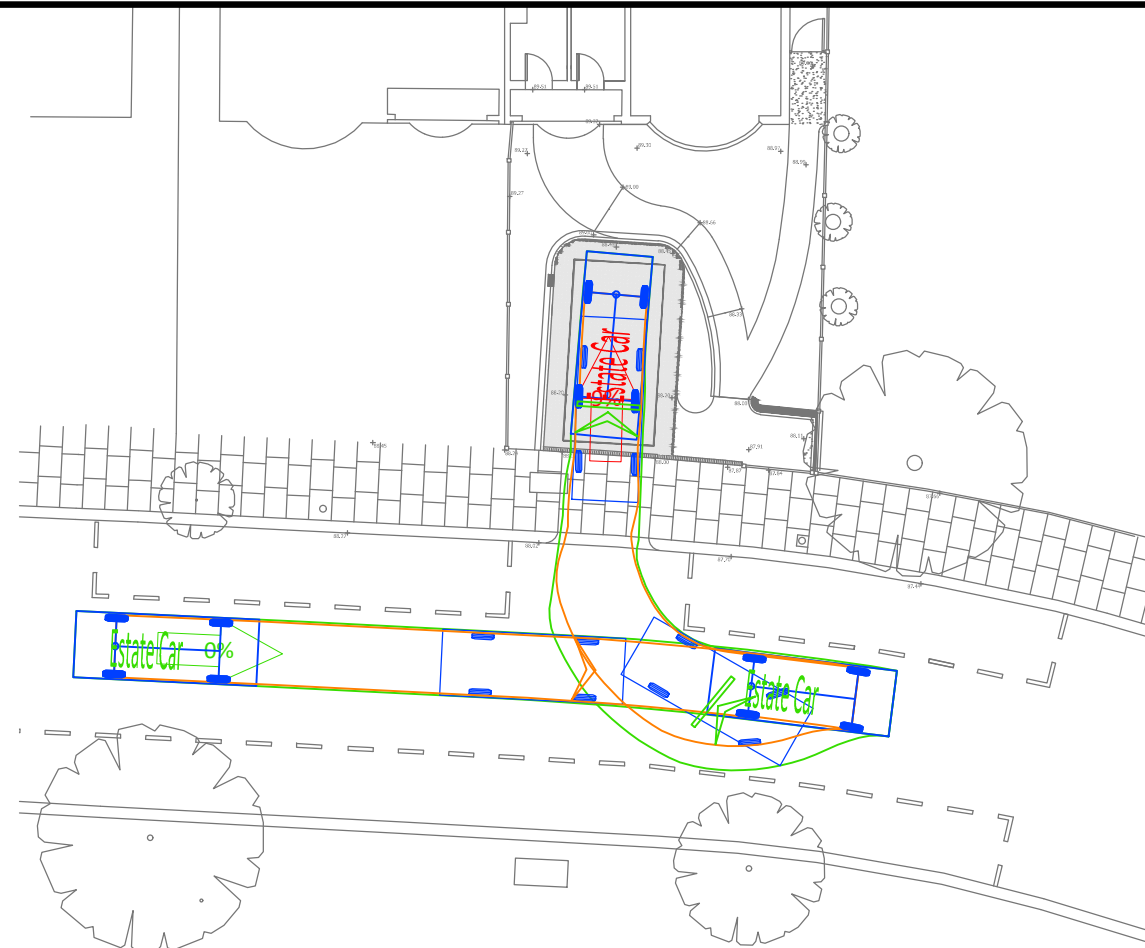


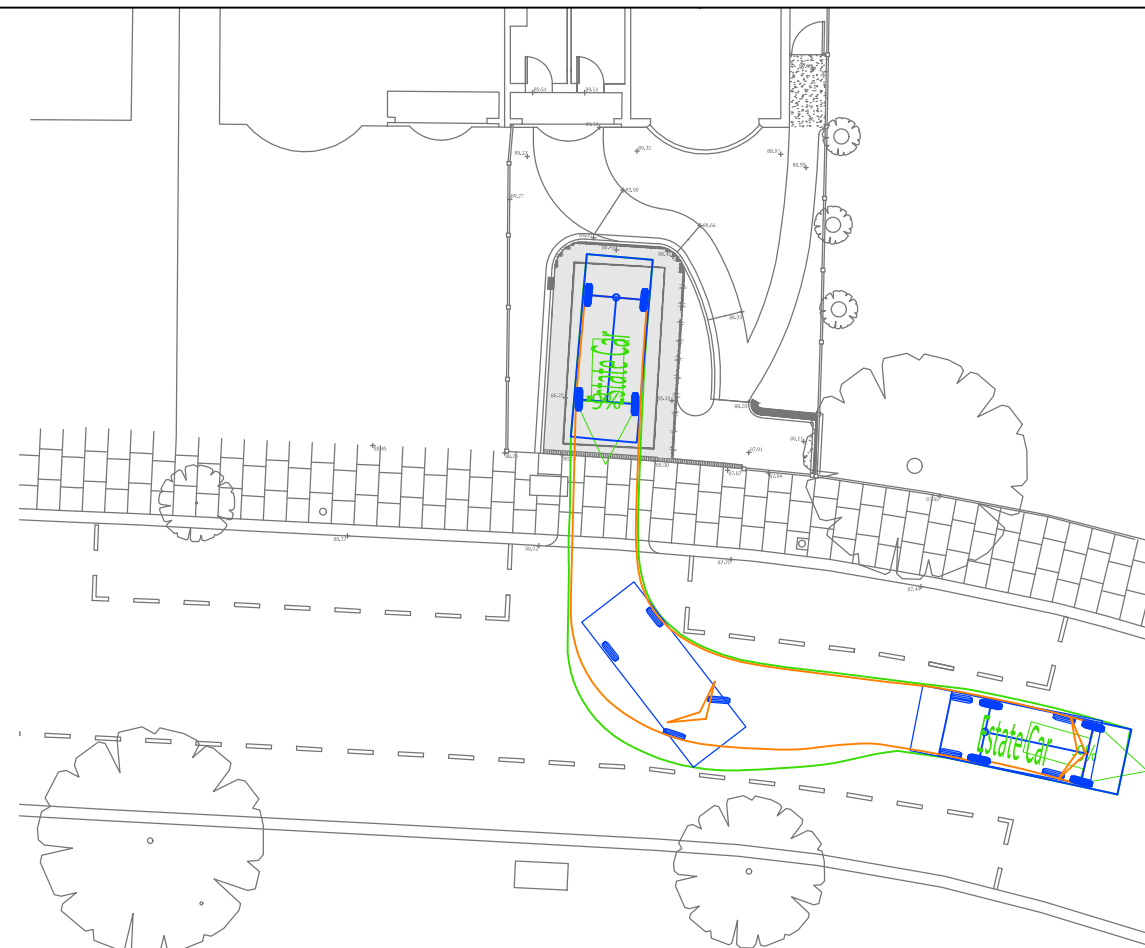


ACCESS

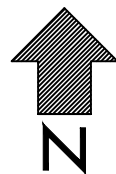

EGRESS

VEHICLE DETAILS:

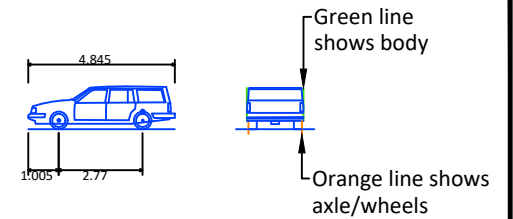

ESTATE CAR (2006)

Overall Length	4.845m
Overall Width	1.750m
Overall Body Height	1.424m
Min Body Ground Clearance	0.189m
Max Track Width	1.655m
Lock to Lock Time	4.00s
Kerb to Kerb Turning Radius	4.950m

Design speed 5kph for all Forward movements
Design speed 2.5kph for all Reverse movements

LAYOUT HAS BEEN PROVIDED BY
HATTERWAN LTD. FILENAME: 231019_HW
PLANNING DRAWINGS.

Rev	Date	Description	Drm	Chk	App
-	26/10/23	ORIGINAL ISSUE	AS	MA	MA

This drawing has been specifically prepared to meet the requirements of the named client and may contain design and innovative features which differ from conventional design standards.

CAD PRECISION LTD



Web: www.cad-precision.com
Email: info@cad-precision.com
Tel: 01273 661753

Client

MR M ATKINS

Project

**36 CHOLMELEY PARK
LONDON**

Drawing Title

**SWEPT PATH ANALYSIS USING A
4.845M ESTATE CAR**

Drawing Status

FOR INFORMATION

Drawn AS	Designed AS	Date OCT 2023	Scale 1:200	Size A3
Drawing No. 3068-001	Rev -			