


BuyShedsDirect Pressure Treated Windowless Double Door Apex Wooden Shed
 (2.43m x 1.99m), Product Code: BSD25054
 Pressure treated with 25-year anti-rot guarantee.
 14mm solid wood floor on 150mm concrete base
 Ledged and braced double security doors


Shed to be fitted with ground anchors for locking 3
 cycles, cast into concrete base.

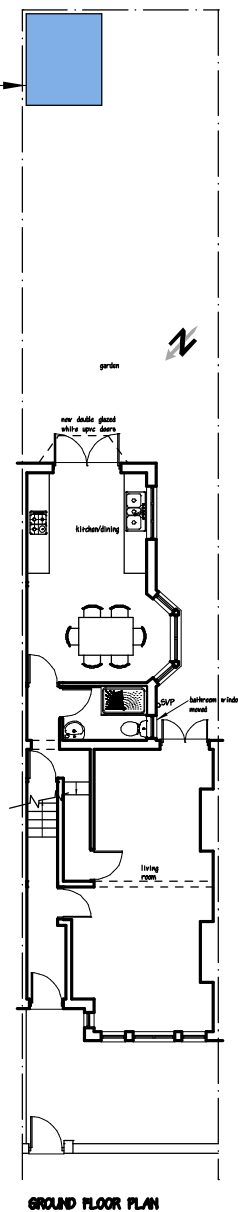

17 FROME ROAD, LONDON N22 6BP

DETAILS OF CYCLE STORAGE SHED

Scale 1:200 Drg no 2022/2/CS1

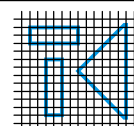

TERENCE M. G. KEARNEY Bsc. (Hons) Dip. Arch
 REGISTERED ARCHITECT
 217 MORTLAKE ROAD, RICHMOND, SURREY, TW9 4EW
 TEL: (0208) 392 2300 FAX: (0207) 183 7077
 EMAIL: terencekearney@hotmail.com