




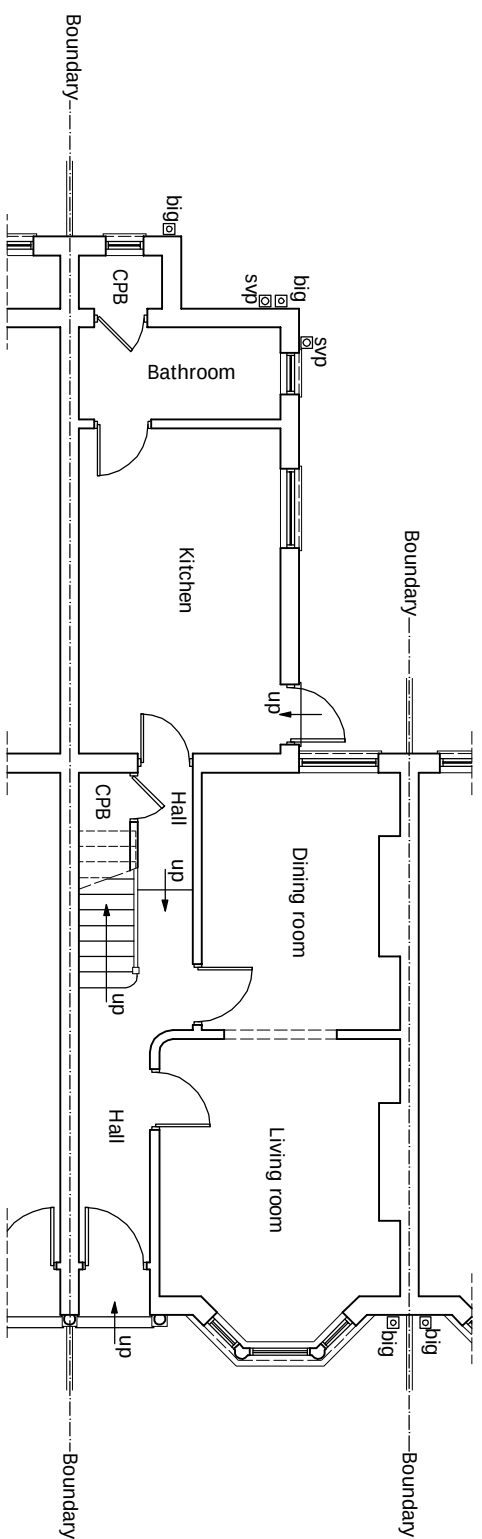

scale 1:100

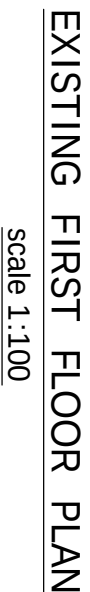

scale 1:100

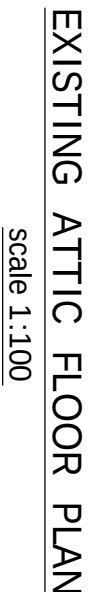

scale 1:100



scale 1:100




scale 1:100




scale 1:100



scale 1:100

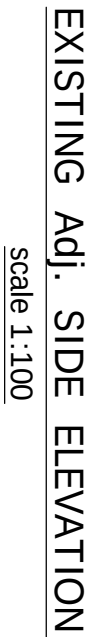

scale 1:100

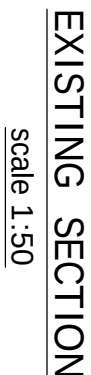

scale 1:50

[illegible]