

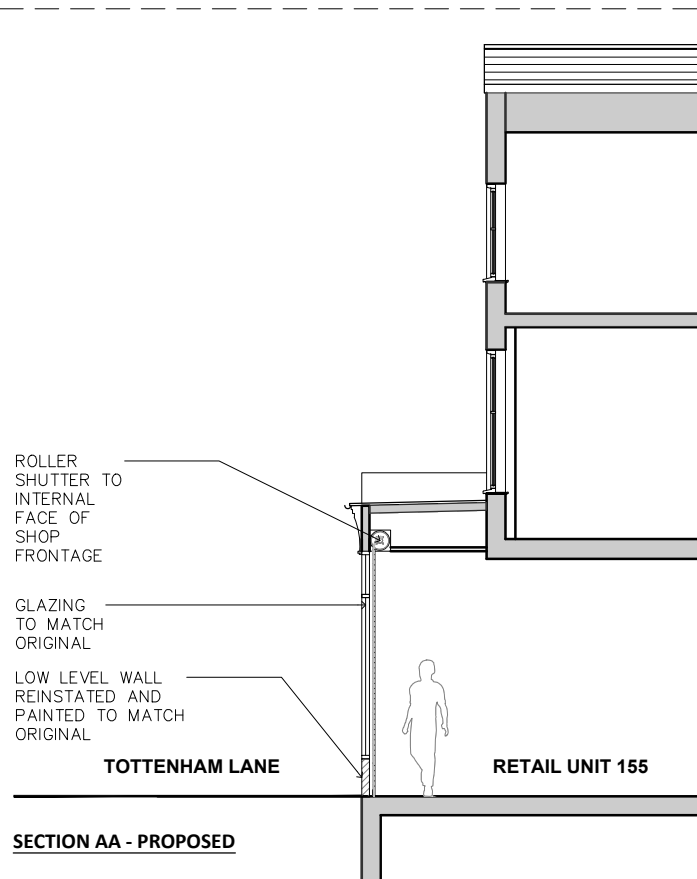
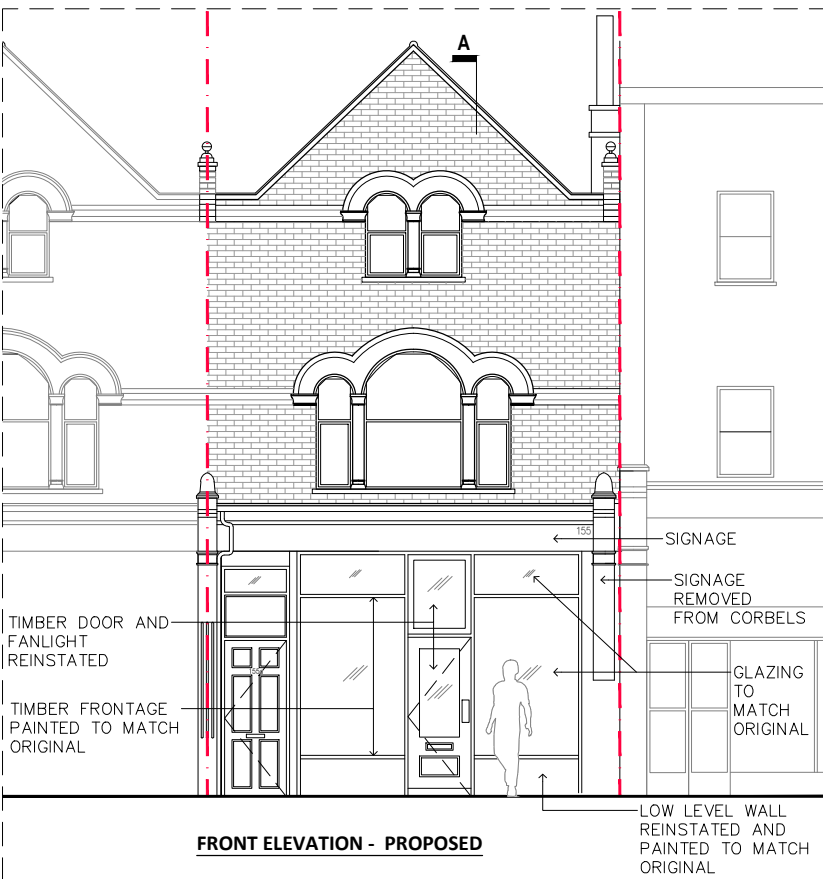
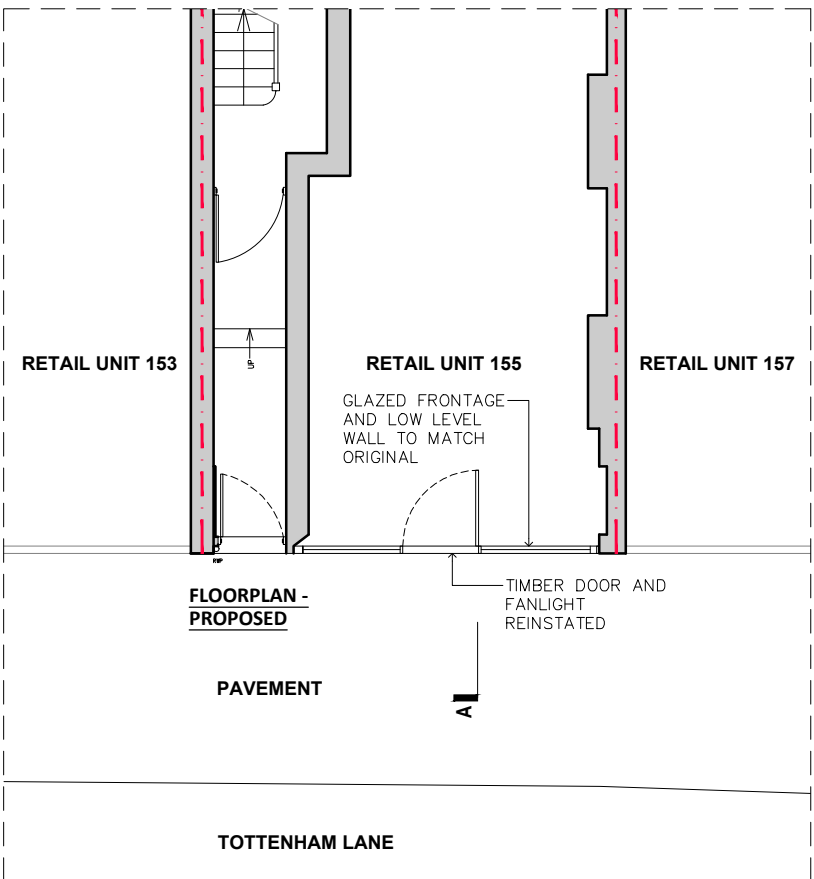
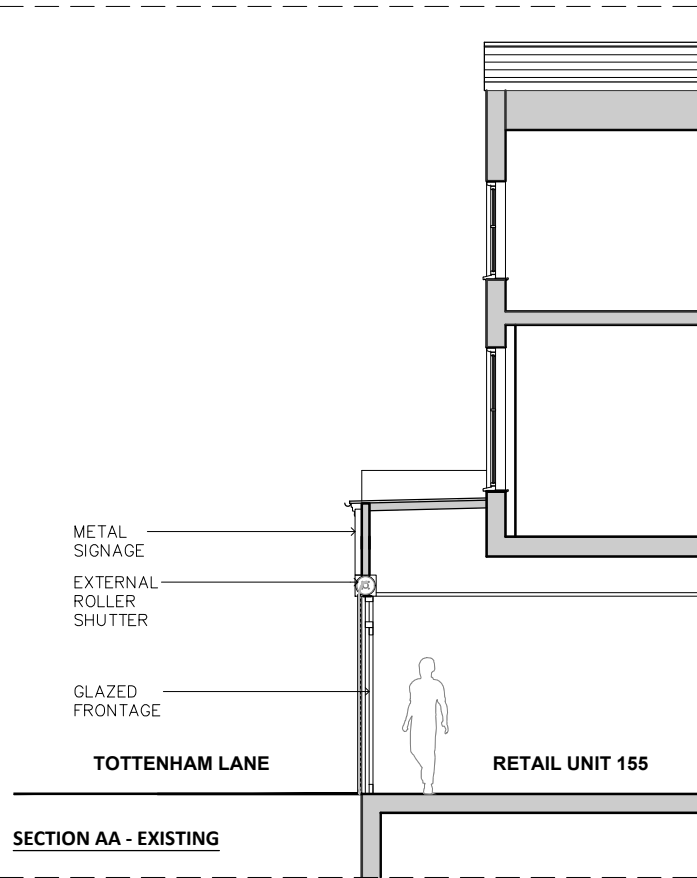
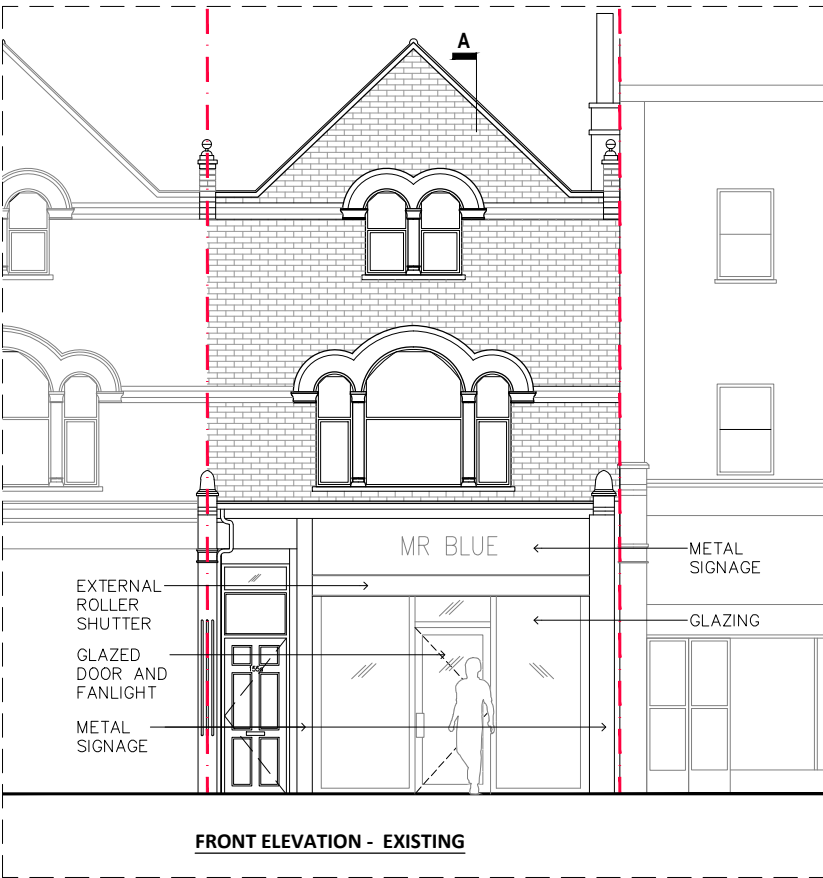
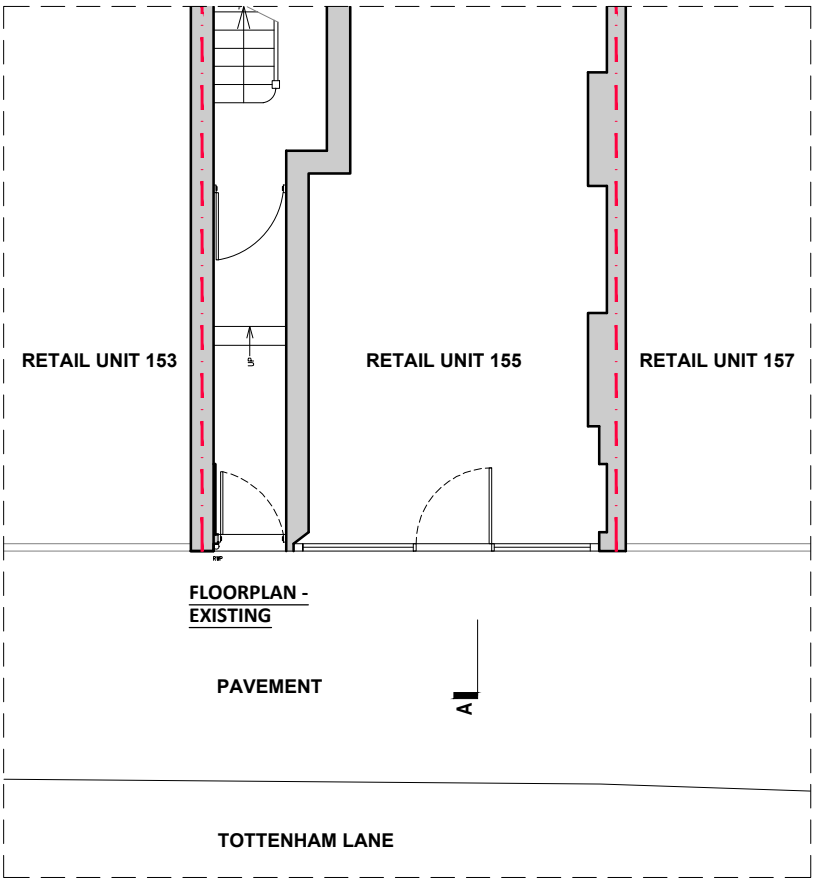
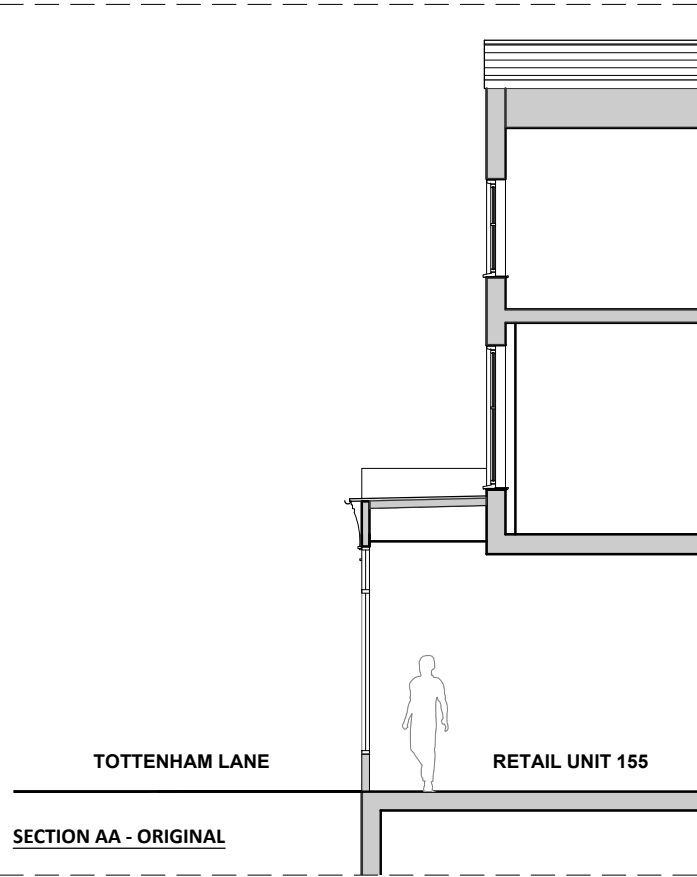


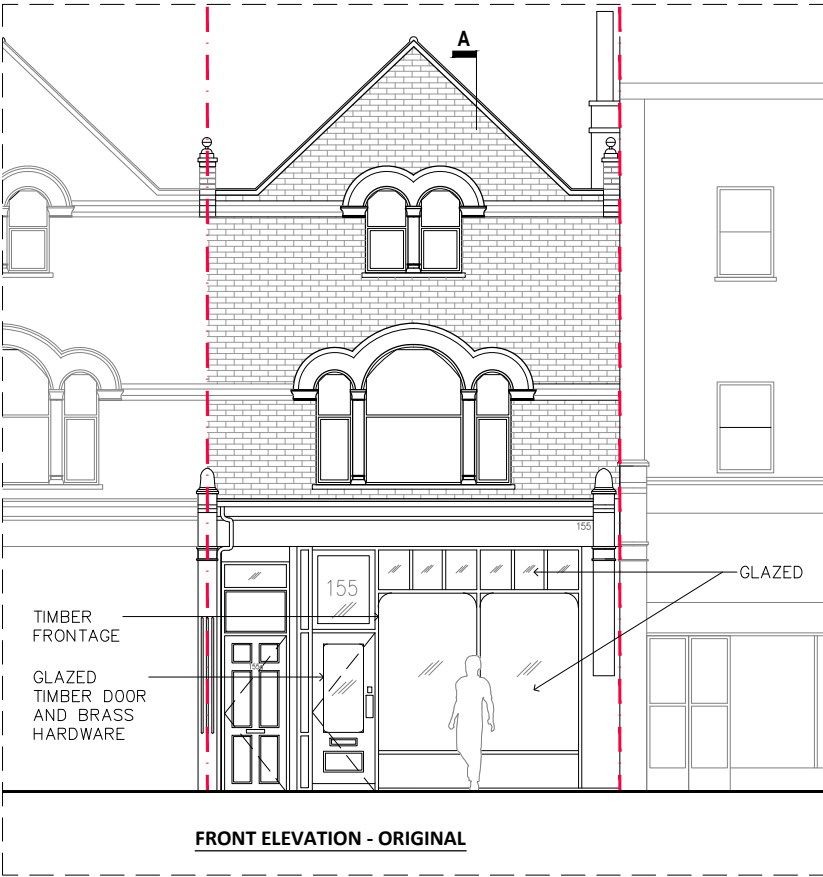

GENERAL NOTES:
Do not scale: use given dimensions only. All setting out to be
verified on site and any discrepancies notified to the Architect.

NOTES

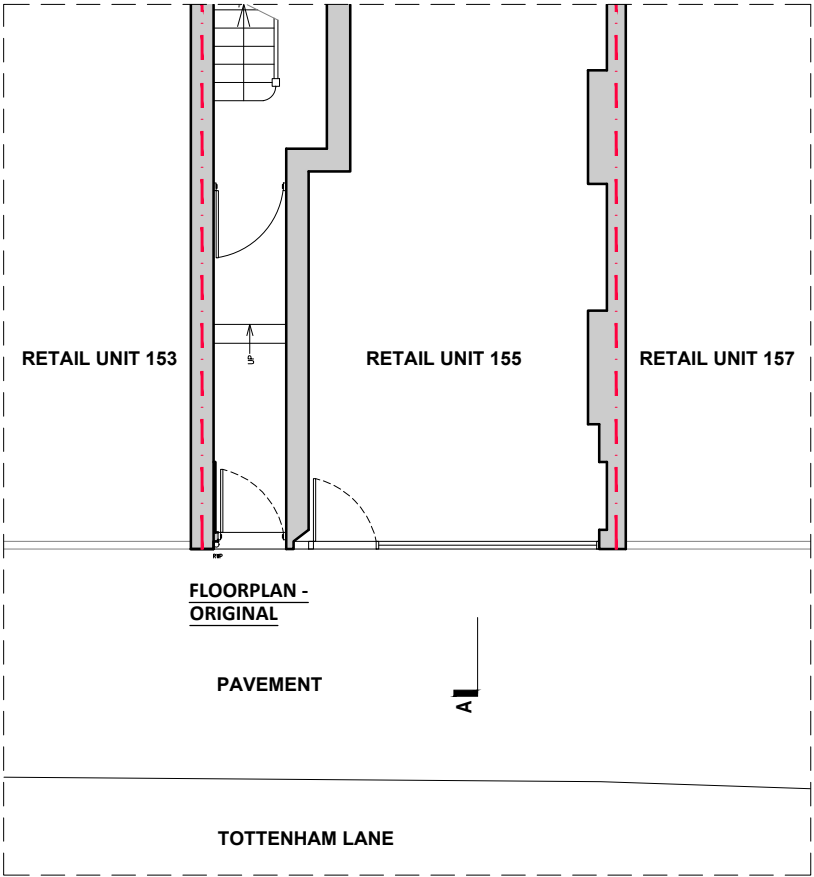

VISUAL SCALE 1:100 @ A2

© Copyright Reserved

rev.	date	by	description

DATE	STATUS	PLANNING
JAN 2026		
SCALE 1:100 @ A2	DRAWING ORIGINAL, EXISTING AND PROPOSED FLOORPLAN, ELEVATION AND SECTION	DWG NO. 100 REV.
DRAWN BY JO	CLIENT UK PROPERTIES ONE LTD	

bla architects ARCHITECTURE•INTERIOR DESIGN•PROJECT MANAGEMENT Studio 6, Rosebery House, 70 Rosebery Avenue London EC1R 4RR tel: 0207 278 1945 mail@bla-architects.com www.bla-architects.com		
PROJECT 155 TOTTENHAM LANE, CROUCH END, N8	JOB NO. 360	