




First Floor GIA (living) = 23.8 sqm

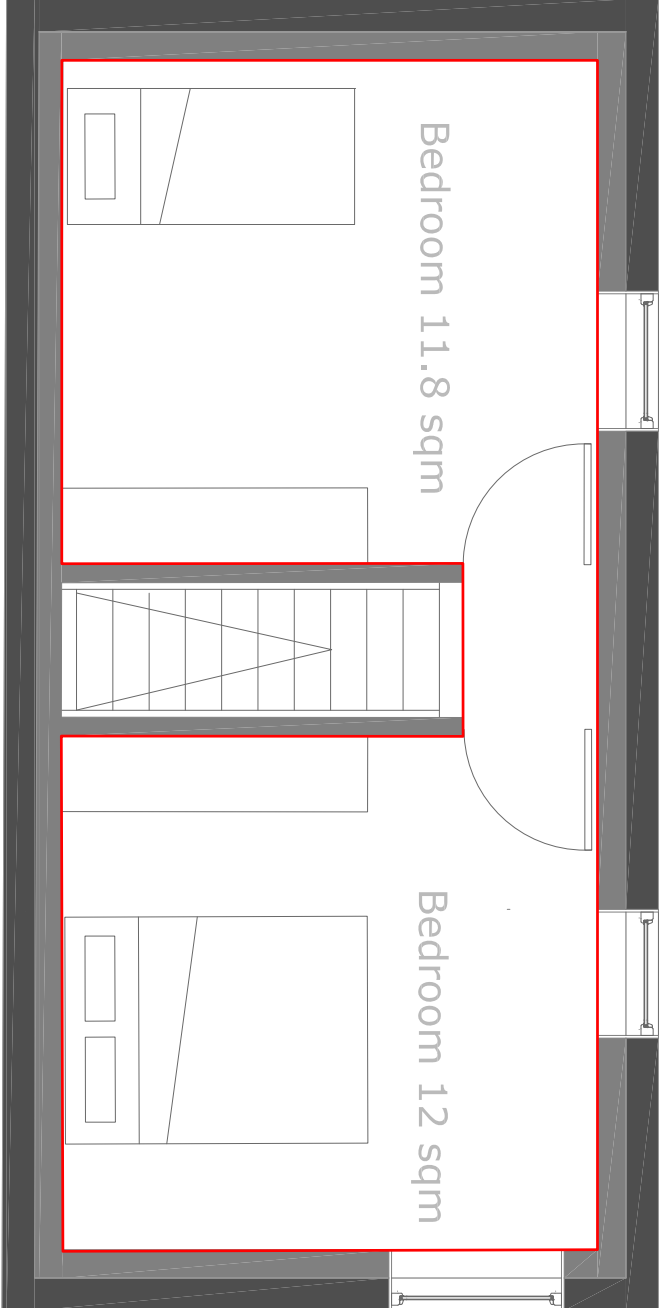

Ground Floor GIA (living) = 46.5 sqm

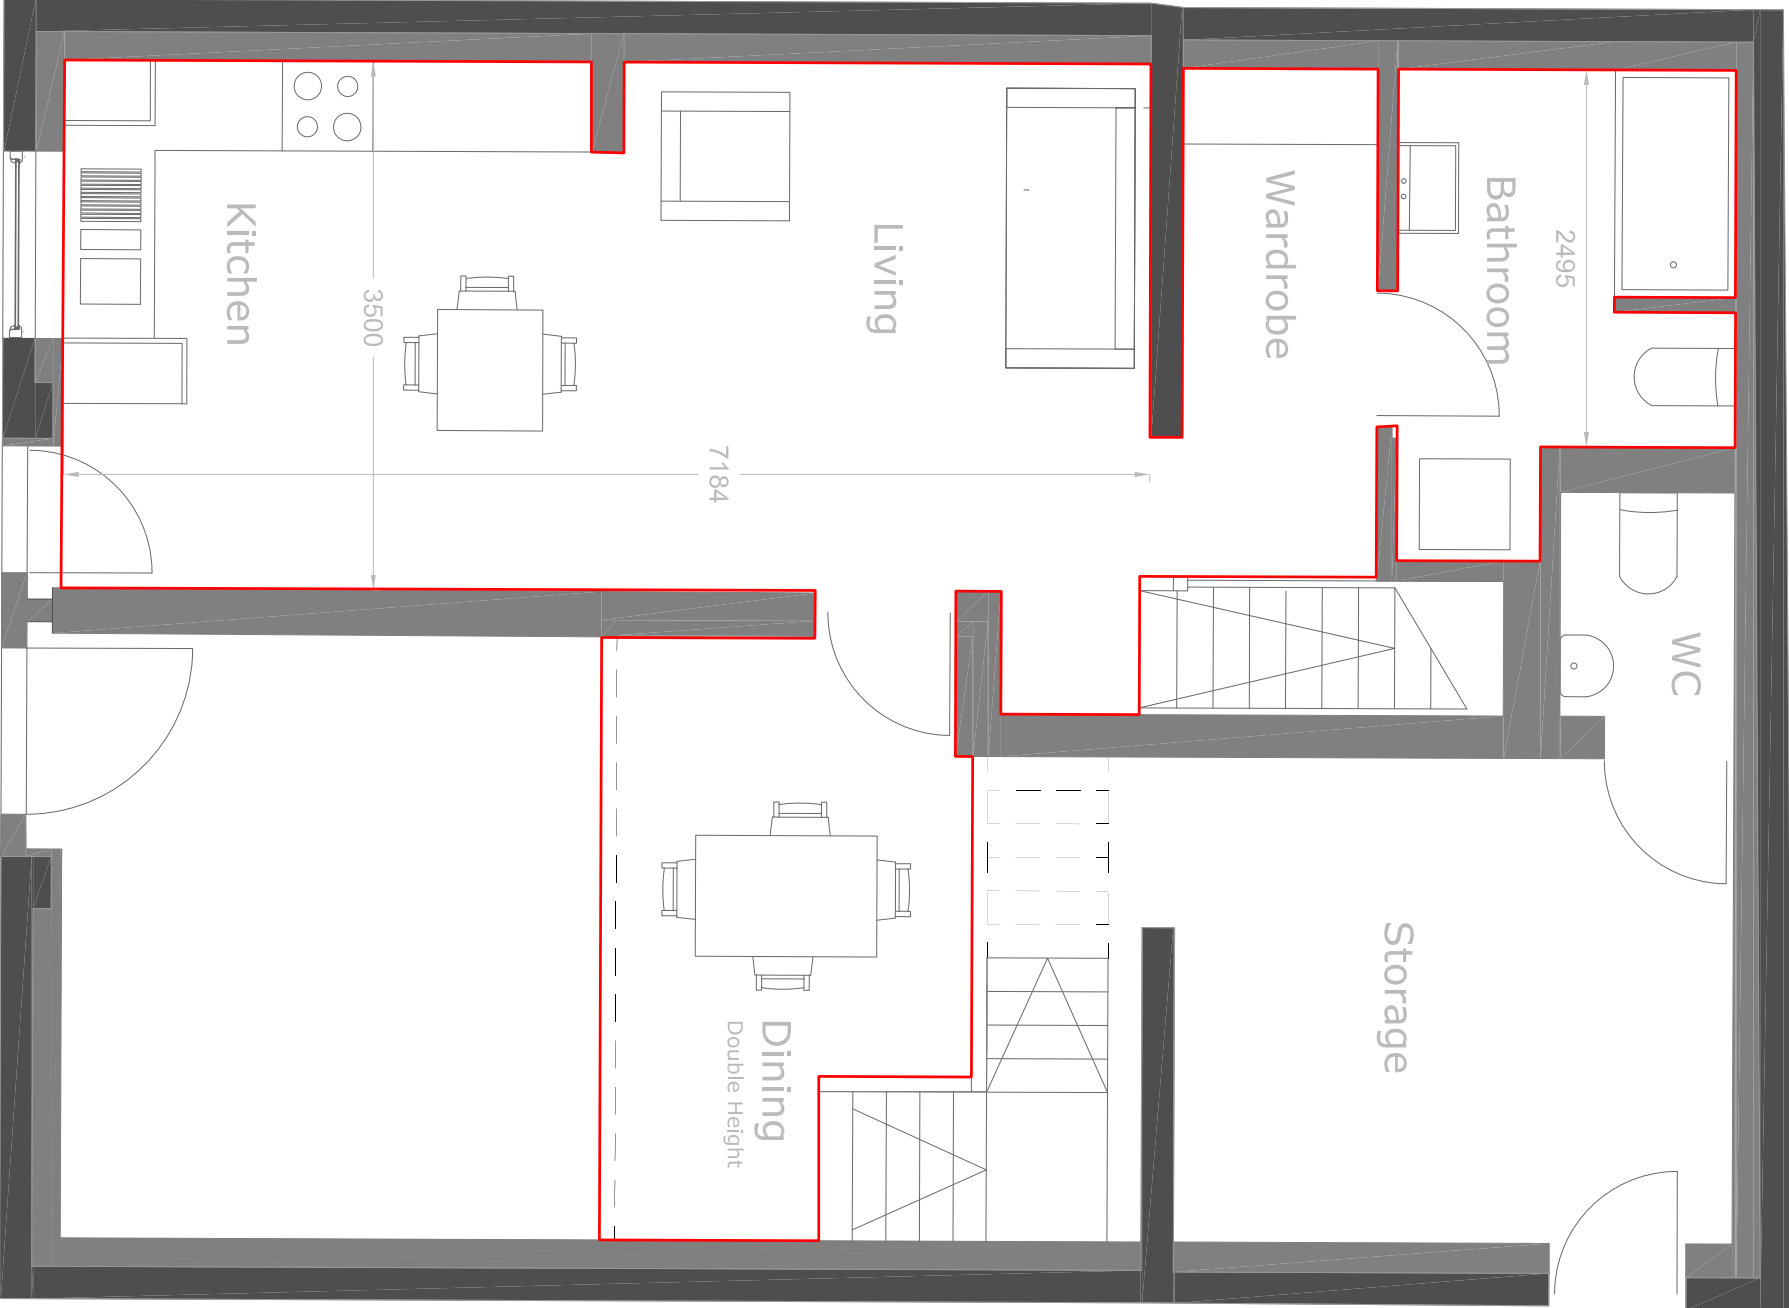

Gross Internal floor Area (living) = 70.3 sqm

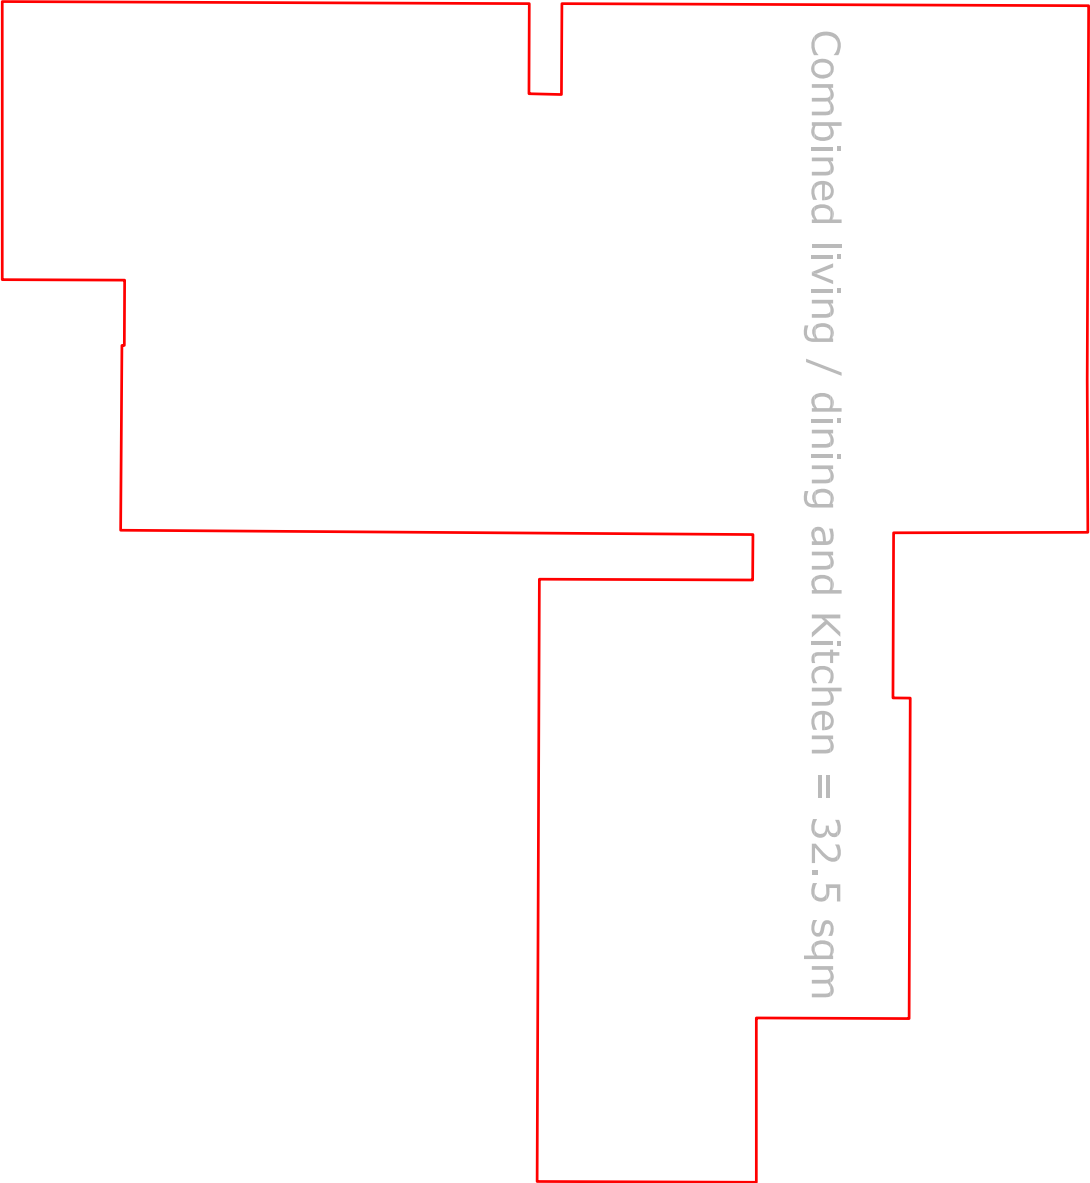

Drawing No.	SG 20
Drawing Title	Living Space Standards
Status	INFORMATION
Project	Somerford Grove
Client	Ka110
Date	13/01/26
Scale	1:100 @ A2
Ka110 Ltd. 2210, Somerford, 636-638 High Road, N17 0PD Mob. 07982 193 713. sebastian@ka110.co.uk	
This drawing is copyright of Ka110 Ltd. and may not be copied, stored or reproduced in any form without the written authority of Ka110 Ltd. All dimensions to be verified on site by the contractor.	