




Existing View of 81 Ridge Road

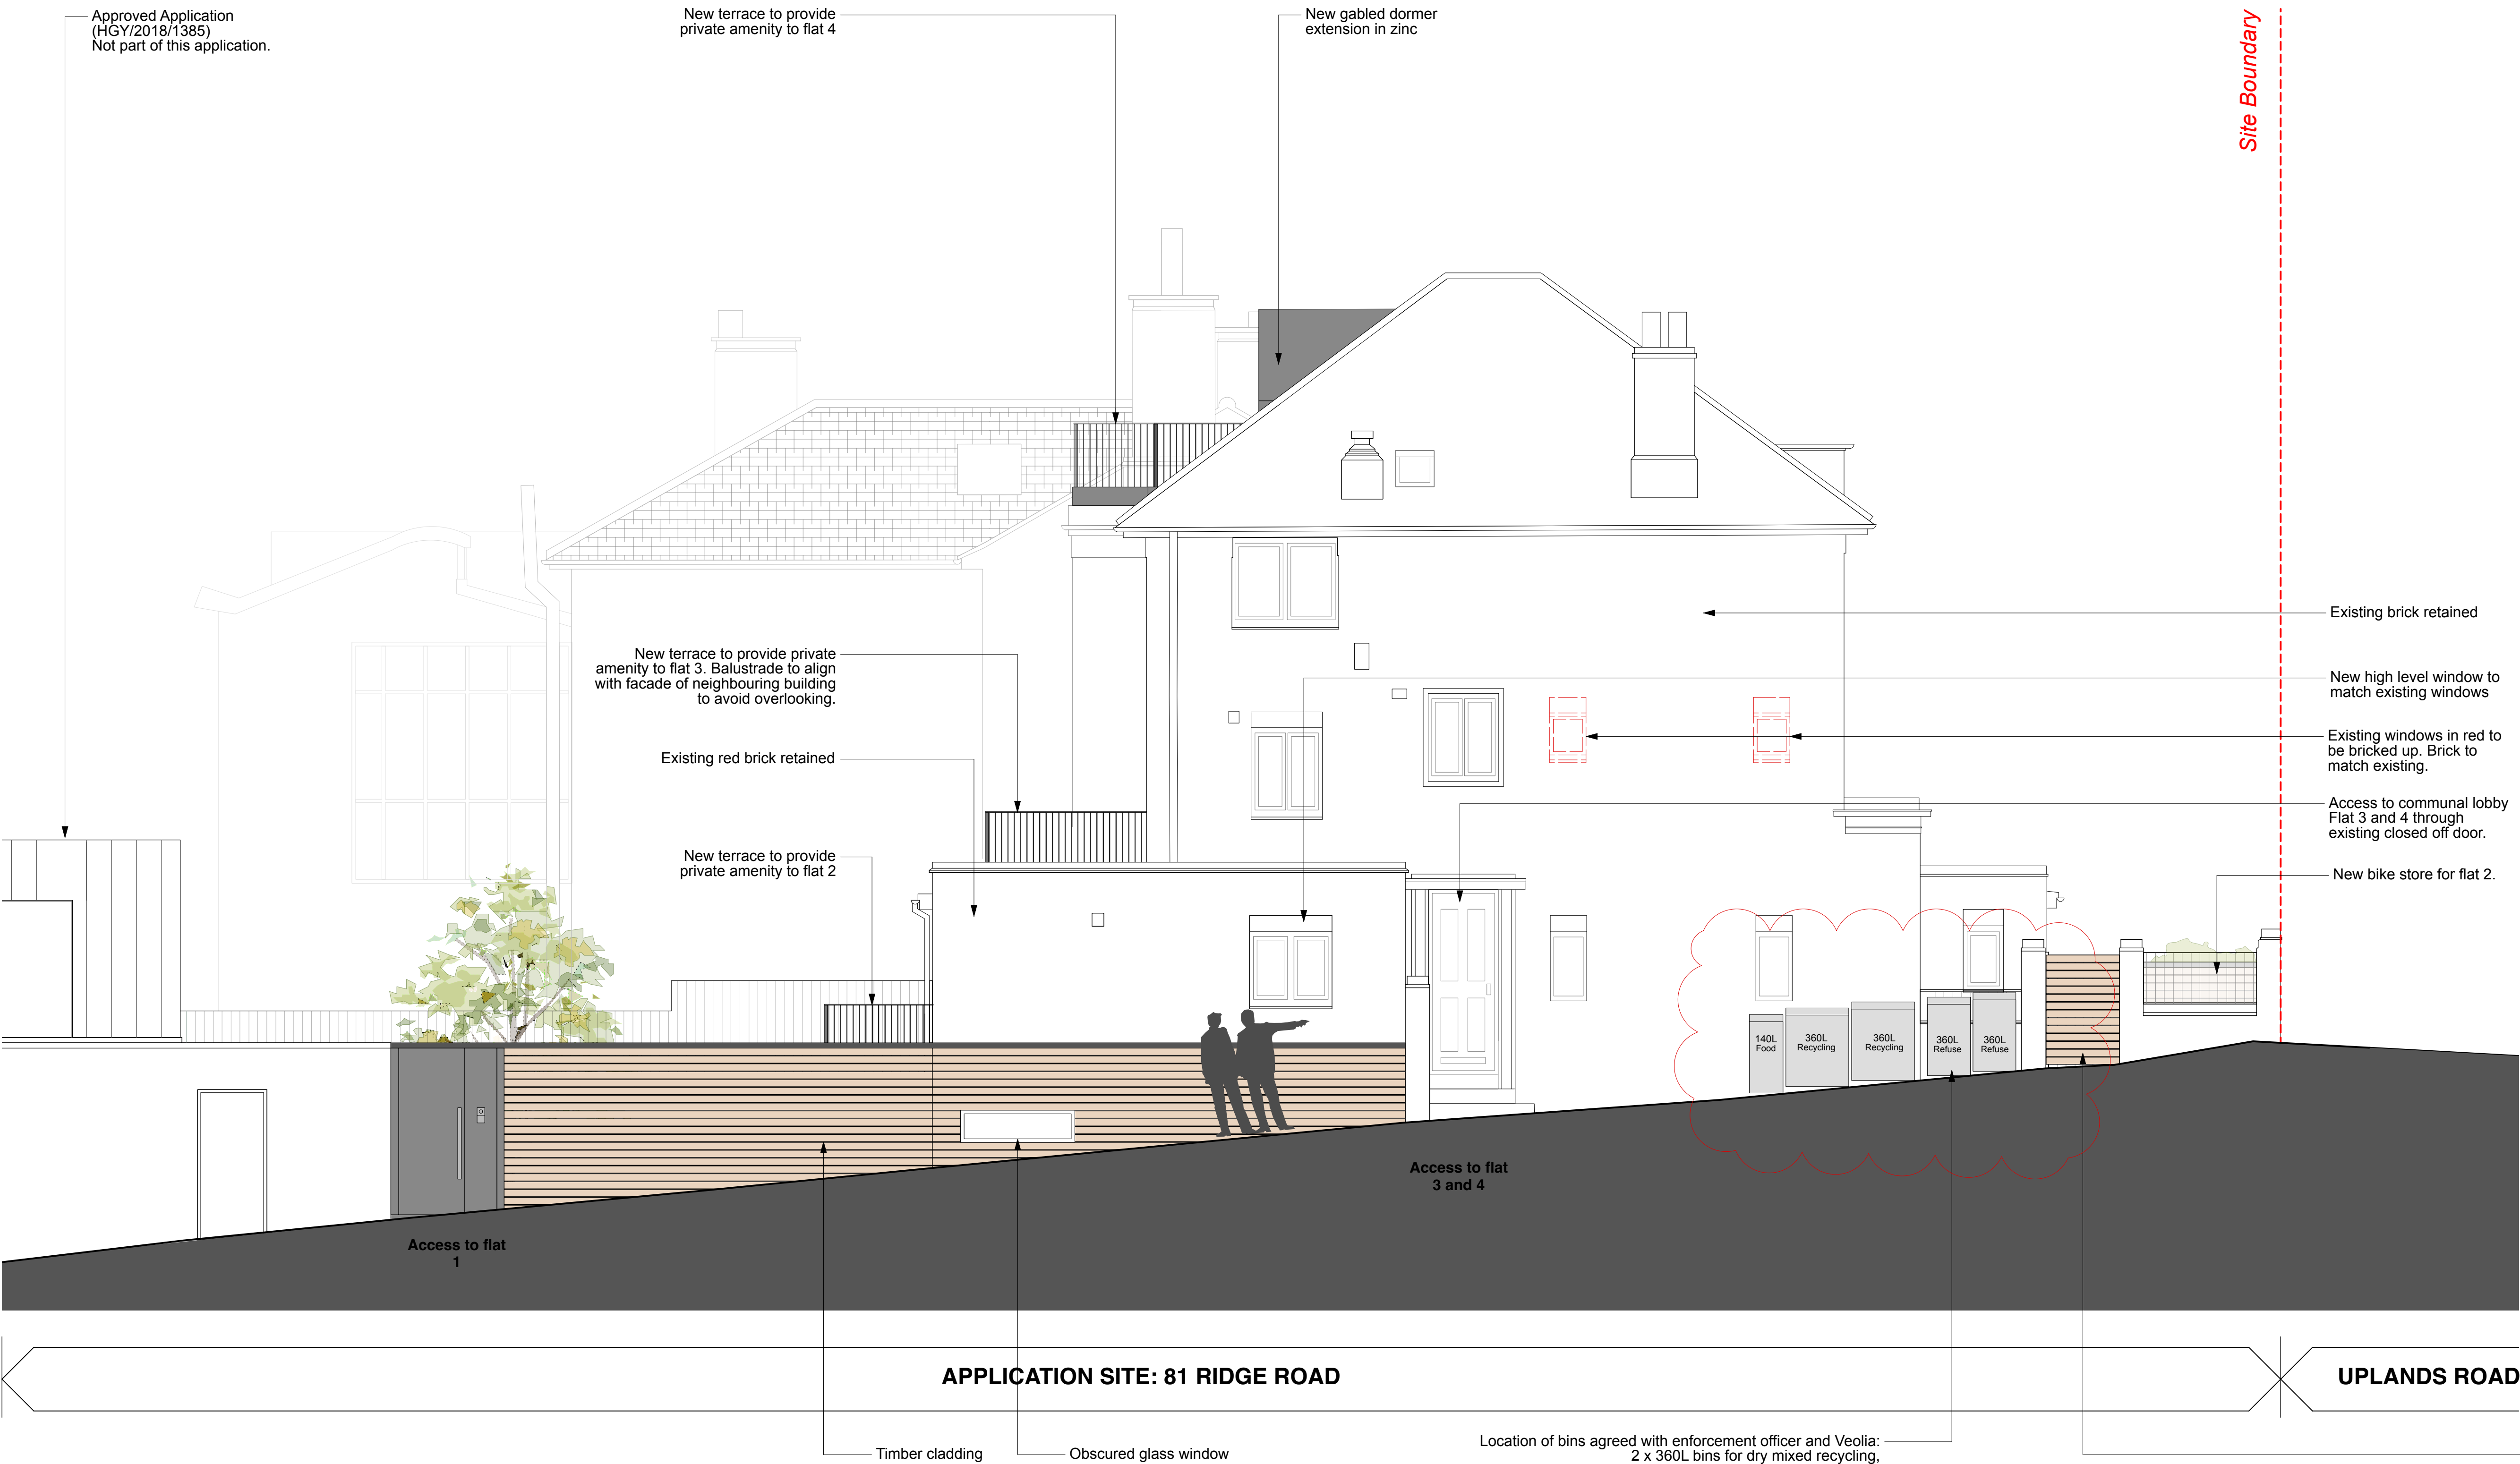

Proposal to match precedent: 79 Ridge Road

New wider gate for access to flat 2 and to bike enclosure.

01m2m3m

PROPOSED ELEVATION A

PLANNING

P3

23/01/2026

Bins relocated.

P2

18/12/2020

Bike Store Relocated

P1

07/12/2020

Amendments to terraces and windows

This drawing is the copyright of gpad london ltd. Not to be reproduced, retained or disclosed to any unauthorised person either wholly or in part without written permission.
Do not scale of this drawing. All indicated dimensions to be checked and verified on site by the contractor before commencement of any fabrication drawings or work whatsoever on site. Report any discrepancies to the Architect immediately.
Drawings to be read in conjunction with relevant drawings and specification.

© gpad london ltd.

PROJECT

81 RIDGE ROAD
LONDON, N8 9NP

CLIENT

JORDAN SAUL

SCALE

1:100 @ A1

DATE

22/10/2020

DWG BY

MAB

REV.

CHKD.

VR

DWG NO.

693-PL-301

P3

DRAWING TITLE

PROPOSED ELEVATION A

gpad

architecture & interior design

T: 020 7549 2133
E: info@gpadlondonltd.com
W: www.gpadlondonltd.com

2nd Floor
130 Old Street
London EC1V 9BD