


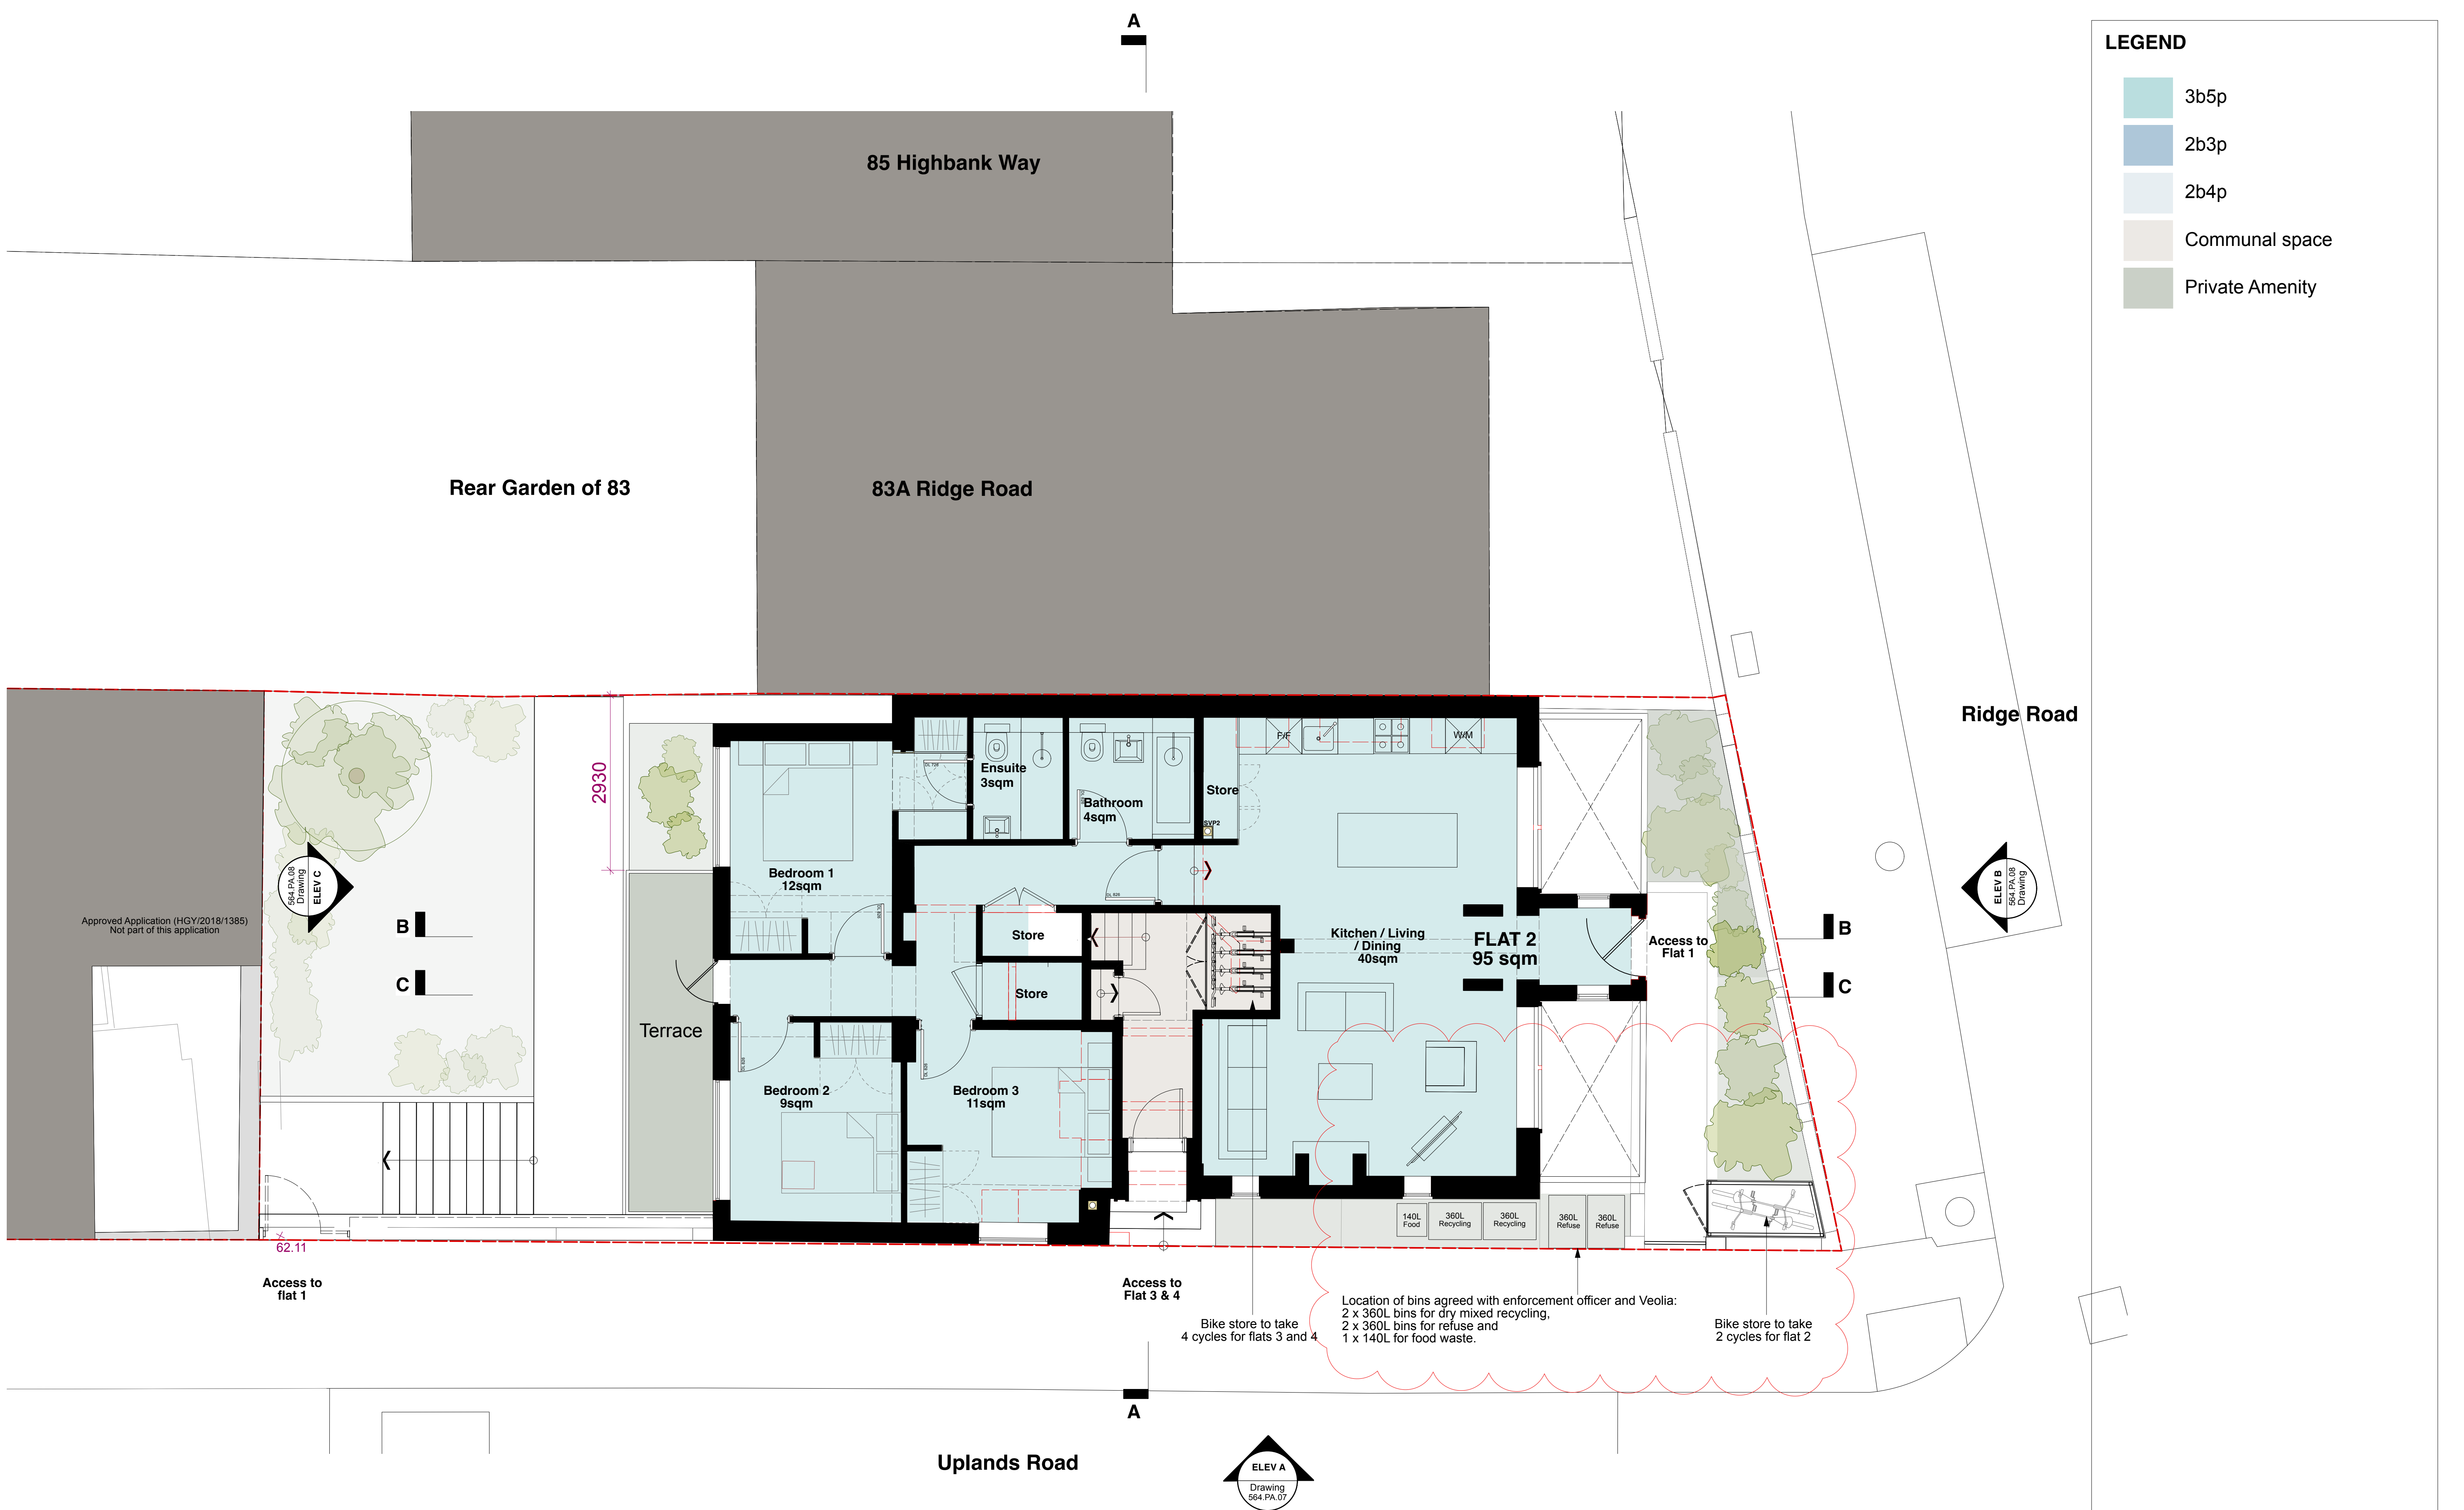

- LEGEND**
- 3b5p
 - 2b3p
 - 2b4p
 - Communal space
 - Private Amenity

0 1m 2m 3m

PROPOSED GROUND FLOOR

PLANNING

P4	23/01/2026	Relocation of bins
P3	15/12/2020	Cycle Stores Relocated
P2	11/12/2020	Bin Store Revised
P1	07/12/2020	Amendments to terraces and windows

This drawing is the copyright of gpad london ltd. Not to be reproduced, retained or disclosed to any unauthorised person either wholly or in part without written permission.
Do not scale of this drawing. All indicated dimensions to be checked and verified on site by the contractor before commencement of any fabrication drawings or work whatsoever on site. Report any discrepancies to the Architect immediately.
Drawings to be read in conjunction with relevant drawings and specification. © gpad london ltd.

PROJECT	81 RIDGE ROAD LONDON, N8 9NP		
CLIENT	JORDAN SAUL		
SCALE	1:100 @ A1	DATE	22/10/2020
CHKD.	VR	DWG NO.	693-PL-100
DWG BY	MAB	REV.	
			P4

DRAWING TITLE **PROPOSED GROUND FLOOR**

gpad architecture & interior design

T: 020 7549 2133
E: info@gpadlondonltd.com
W: www.gpadlondonltd.com

2nd Floor
130 Old Street
London EC1V 9BD