


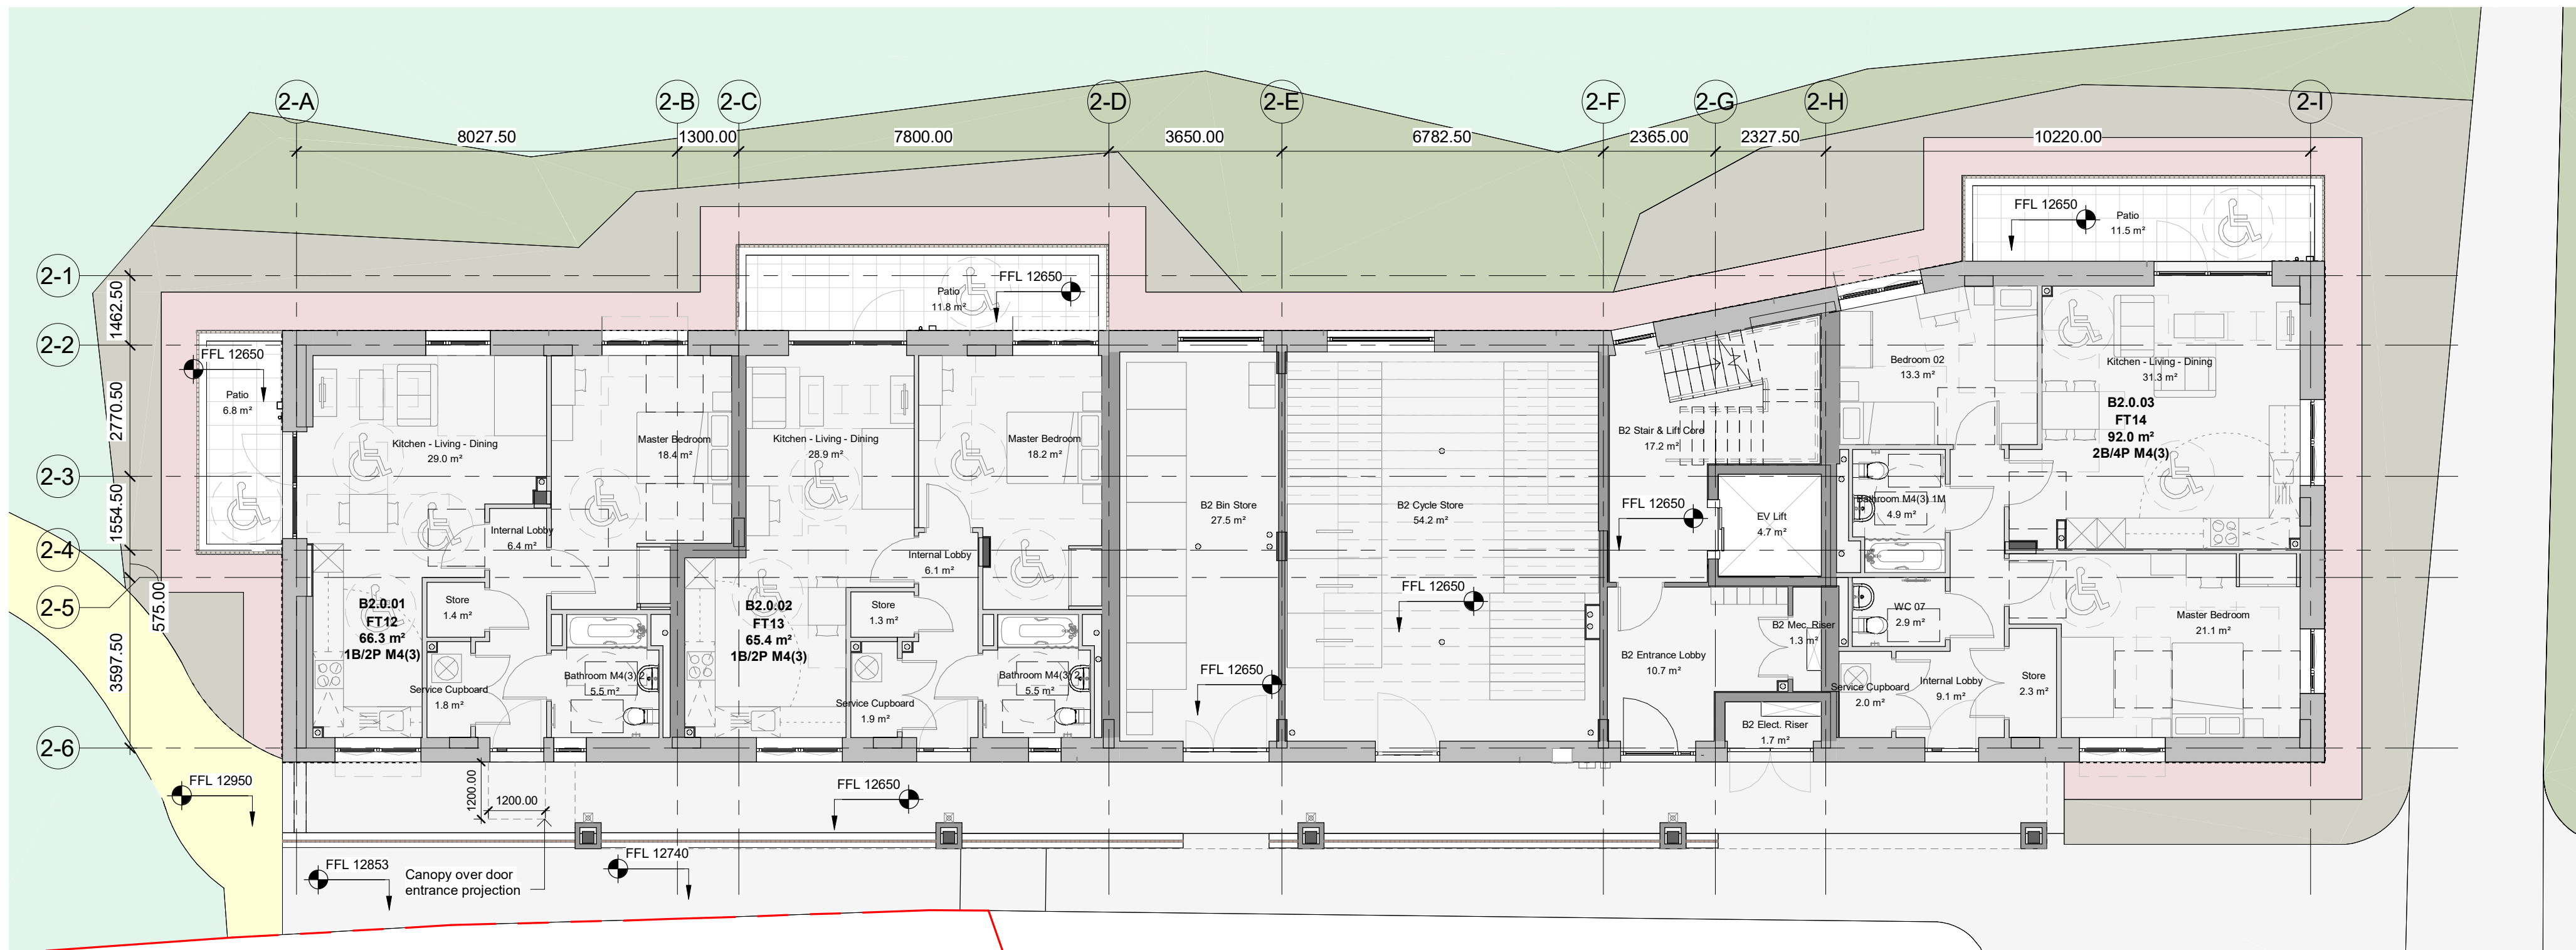

Copyright reserved

All dimensions to be checked on site before work commences.
Figured dimensions to be taken in preference to scaled dimensions.
If in doubt please ask.

P4	Revised as clouded	12.01.26
P3	General update / Revised as clouded	08.12.25
P2	General update / Revised as clouded	03.11.25
P1	First issue	09.10.25

Revisions	Description	Date
-----------	-------------	------

STATUS

Preliminary

PROJECT

Sir Frederick Messer Estate

DRAWING

Block 2 Proposed 00 Floor GA Plan

DRAWN BY	CHECKED BY	DATE
LB	CB	Oct 2025

SCALE (@ A1)	PROJECT NUMBER
1 : 100	25008

DRAWING NUMBER	REV
SFM - DAR - B2 - 00 - DR - A - 0207	P4

Project Identifier	Originator	Zone	Level	Type	Discipline	Number	Revision
--------------------	------------	------	-------	------	------------	--------	----------



Delta Architects
1 Batemans Row
London
EC2A 3HH
T 020 7613 5702
www.deltaarchitects.co.uk