
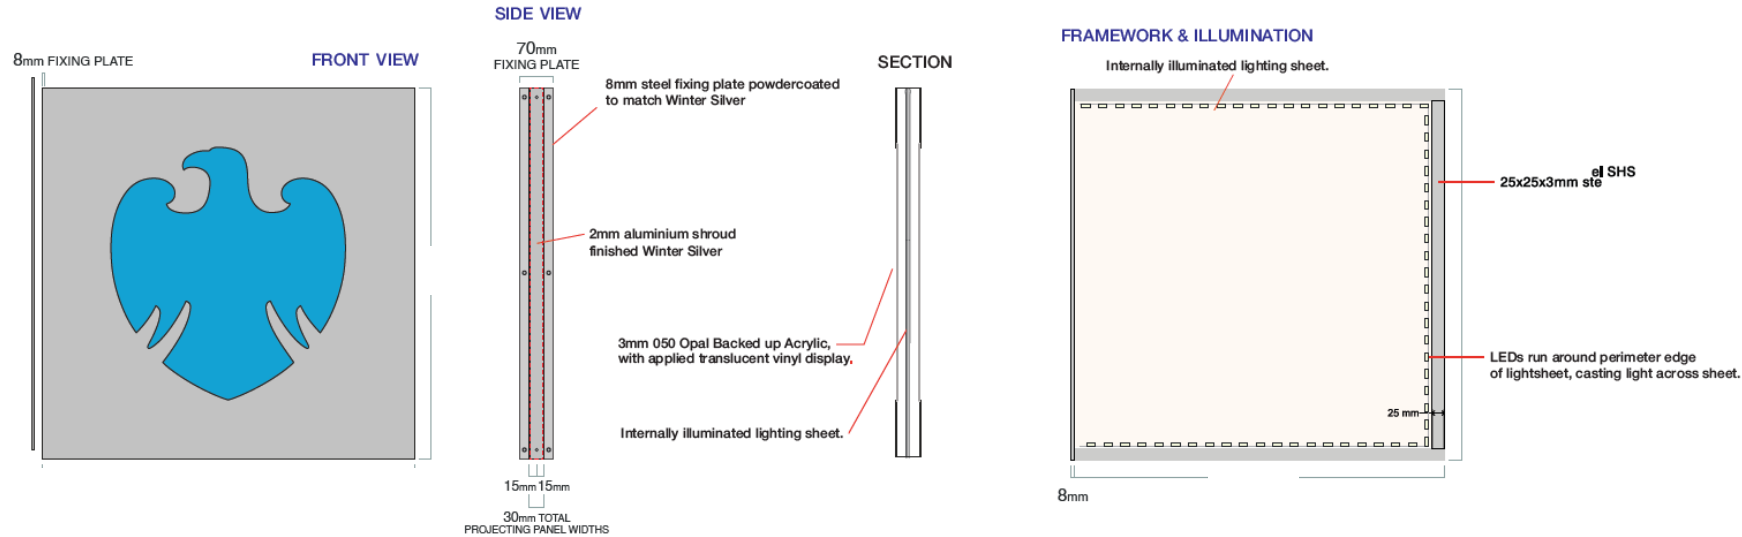
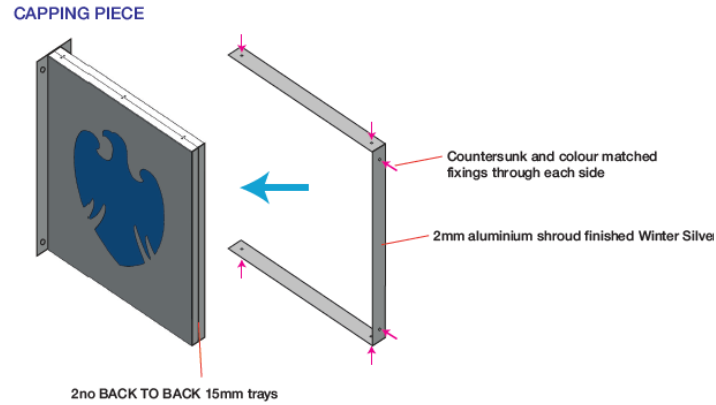


Internally illuminated projecting sign - Qty 1
 Folded aluminium panels finished winter silver with 30mm returns O/A.
 Complete with internally illuminated fret cut Barclays Eagle logo with opal acrylic and applied translucent display.
 Internally illuminated by LED lightsheet to centre of frame
 Panels to be secured over new internal framework.
 Framework fixed to 8mm steel fixing plate powdercoated Winter Silver, fixed to wall with countersunk and colourmatched fixings
 2mm aluminium shroud to slide over returns (also coated Winter Silver) fixed through each side with countersunk and colourmatched fixings, to reduce chance of water ingress.

Size: 770 x 770
 2700 mm to underside

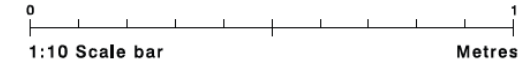


SWATCHES

Cyan 727 Acrylic CMYK 71.13.0.0	CMYK 100.85.0.54	CMYK 100.66.29.39
RAL 9003 (WHITE)	"WINTER SILVER" RAL 7047 (? TBC)	RAL 9005 (BLACK)

Illumination -
 200 Candela per SQM.
 Illuminated 24/7



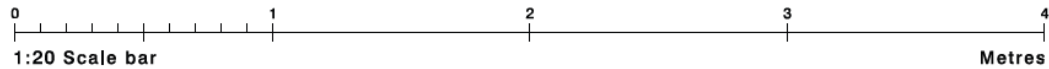


C1F.1 Single Smart ATM - Halo Illuminated ATM Shroud - Qty 2

1No. edge illuminated ATM surround

See full specification for breakdown of each element

N.B ALL SIZES APPROXIMATE, SURVEY REQUIRED

Scale: 1:20

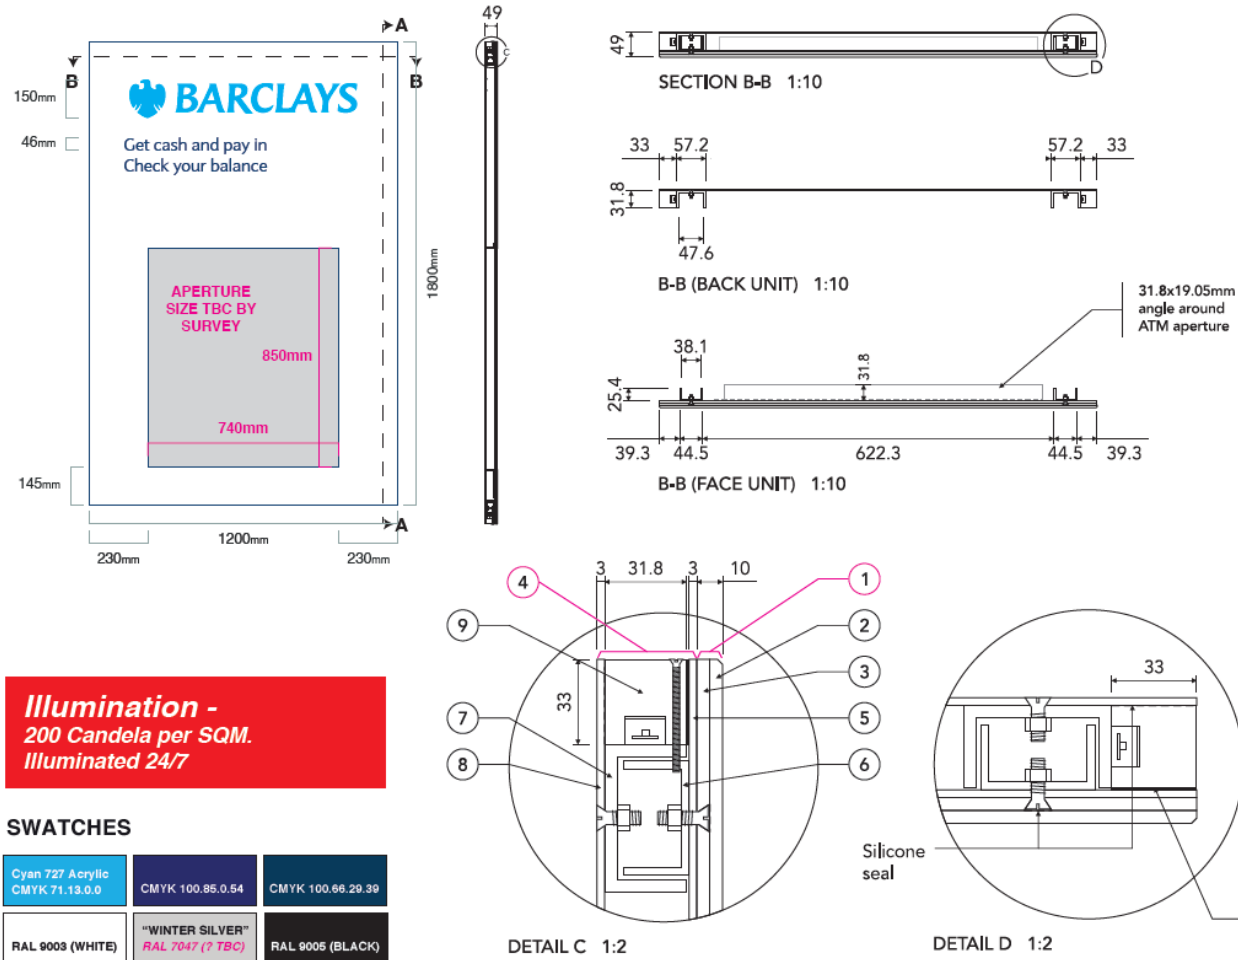

FULL SPECIFICATION


- 1 **FACE PANEL** to consist of 2no. panels:
- 2 **PANEL A** from 5mm thick **M4** c/w 2x2mm bevelled front edge AR with buff polished finish. Panel to be reverse DTM printed (print in reverse to rear face of panel) white with dark blue service text. Panel then backed with **V3** followed by **V5** leaving 'Barclays' logo and 'Express Banking Services' clear. 'Barclays' logo and 'Express Banking Services' backed with **V1**. Back then flooded with d/sided VHB tape.
- 3 **PANEL B** from 5mm thick **M4** c/w buff polished finish. Panel drilled with csk fixings siliconed into position to protrude from rear. Panel then offered up to rear of **PANEL A** and bonded together using **PANEL A**'s VHB tape, leave fixings in place.
- 4 **BODY** to consist of face plate, 'U' channel frame and back plate:
- 5 **FACE PLATE** from 3mm thick fret cut **M7** c/w 31.8x19mm aluminium angle frame AR aperture, all finished **P2**. Face of plate flooded with d/sided VHB tape. Bonded acrylic **FACE PANEL** mounted to **FACE PLATE** using d/sided VHB tape, protruding csk fixings, washers and nuts.
- 6 **FACE U CHANNEL FRAME** from mitre cut 44.5x25.4x3.2mm aluminium 'U' channel sections, all finished white. 'U' channel frame fixed to rear of **FACE PLATE** using revet fixings.
- 7 **REAR U CHANNEL FRAME** from mitre cut 57.2x31.8x4.8mm aluminium 'U' channel sections, all finished white. 'U' channel frame fixed to face of **BACK PLATE** using revet fixings.
- 8 **BACK PLATE** from 3mm thick fret cut **M7**, all finished white. **BACK PLATE** to house LED's behind Barclays logo position.
- 9 **EDGE HALO UNIT** from router cut acrylic sections with resin set LED ribbon illumination. Sections to be mitre cut and glued to form rectangular unit. Unit mounted over **BACK 'U' CHANNEL FRAME** and silicone sealed to prevent water ingress. Unit c/w thin neoprene gasket to seal unit when face is mounted.
- 10 **INTERNAL ILLUMINATION** via white XO LED's to face illuminate 'Barclays' logo and 'Express Banking Services' only. Logo will illuminate cyan blue due to **V1**.
- 11 **FIXING METHOD** to be wall or glazing mounted. **WALL MOUNTED** using fixings and plugs suitable for site conditions/requirements. **GLAZING MOUNTED** using d/sided glass tape. Back unit secured flush back to fixing grounds with face unit located into **BACK 'U' CHANNEL frame** and secured down through top and up through bottom of **EDGE HALO UNIT** with security HEX bolts.

P2 Poster Frames - Cable suspended frames - Qty as shown

Clear acrylic poster cases suspended by cables with fixings to suit.


Poster cases held in by tension in branch windows.

Scale: 1:10

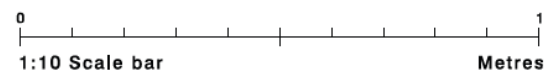

SWATCHES

Cyan 727 Acrylic CMYK 71.13.0.0	CMYK 100.85.0.54	CMYK 100.66.29.39
RAL 9003 (WHITE)	"WINTER SILVER" RAL 7047 (? TBC)	RAL 9005 (BLACK)

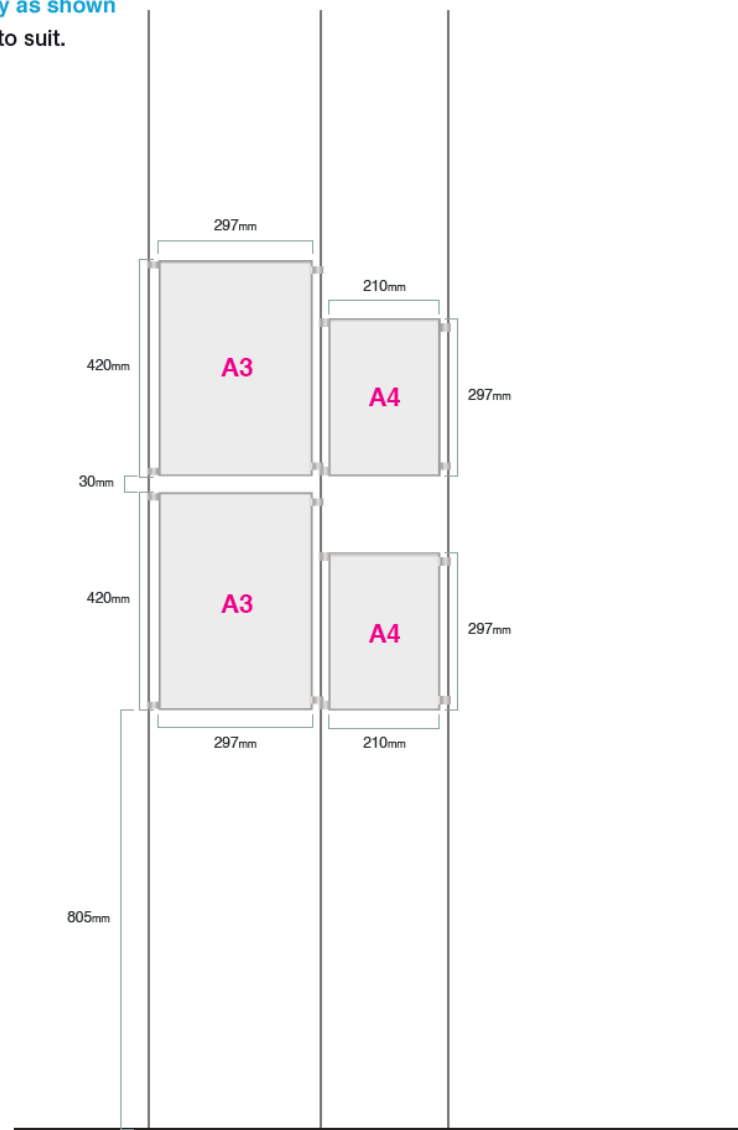

Logo

Primary:



Eagle:



Typeface

Primary:

Expert Sans Regular	
Light	ABCDEFGHIJKLMNOPQRSTUVWXYZ
Regular*	abcdefghijklmnopqrstuvwxyz 1234567890
Bold	.,:!"#\$%&'()*+,-./:;<=>?@[]^_`{ }~

*Shown in example.

Colour Palette

Primary:

Cyan	
Pantone:	—
CMYK:	100/0/0/0
RGB:	0/174/239
HEX:	#00AEEF

White	
Pantone:	White c
CMYK:	0/0/0/0
RGB:	255/255/255
RAL:	9016 Traffic White (satin)
Vinyl:	3M 100-20 White (opaque)
HEX:	#FFFFFF

Secondary:

Blue	
Pantone:	302c
CMYK:	100/49/12/58
(print use only)	

Dark Grey	
Pantone:	425c
CMYK:	0/0/0/80
RGB:	102/102/102

Black	
Pantone:	Black c
CMYK:	0/0/0/100
RGB:	0/0/0

Silver	
Pantone:	—
RAL:	9006 White
Aluminium satin	

Language

Specification:

BSK: Bespoke
CA1: Critical Action point 1
CSK: Countersunk
C/W: Complete with
DTM: Direct to media
LAM: Laminate
N/A: Not applicable
SUP: Superseded
TBC: (missing info) to be confirmed
TBD: (yet) to be determined

Measurements:

CL: Centerline
EQ: Equal
FFL: Finished floor level
NOM: Nominal
O/A: Overall
R00mm: Radius
TOL: Tolerance
±00mm: Tolerance range
~00mm: Approximate
Ø00mm: Diameter
(+00mm AR): All-round bleed amount
(+00mm L,R,T,B): Bleed edge amount
00°: Degree
00cd/m²: Candela per square metre
00lm: Lumens
00K: Colour temperature (kelvin)

Surfaces:

S/S: Single Sided
D/S: Double Sided
T/S: Tri Sided
FA: Face applied (first surface)
RA: Reverse applied (second surface)
←◉: Viewing angle

Colour:

PMS: Pantone matching system
RAL: RAL colour system (UK paint)
MP: Matthew's Paint (US paint)

Sign ID:

E.01: External item 1
I.01: Internal item 1
I.GF.01: Internal (with floor indicator)
X.01: Out of Scope item 1
FL.FIL.WHT.X: Product/Illumination/Colour/Size

