

STATUTORY STATUS	
LISTED	NO
CONSERVATION	NO

NOTE
This drawing has been prepared from historical information that cannot be guaranteed accurate.
Responsibility is not accepted for errors made by others in scaling from this drawing. All construction information should be taken from figured dimensions only. All dimensions should be checked on site prior to the manufacture of any components. No services should pass through or over the Boxes & Parcels room. No sprinklers to be located in the Comms Room

HATCHING

New Secure Partition wall

New Partition wall

Book Room Secure wall

Existing Partition wall



Structural wall

Area not in scope

Barrier Matting

Banking Hall Vinyl Flooring

Staff Room Vinyl Flooring

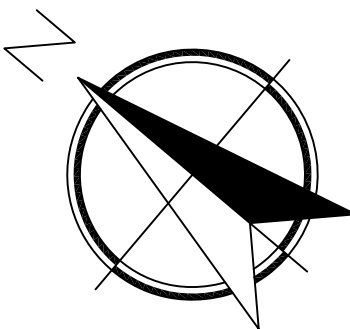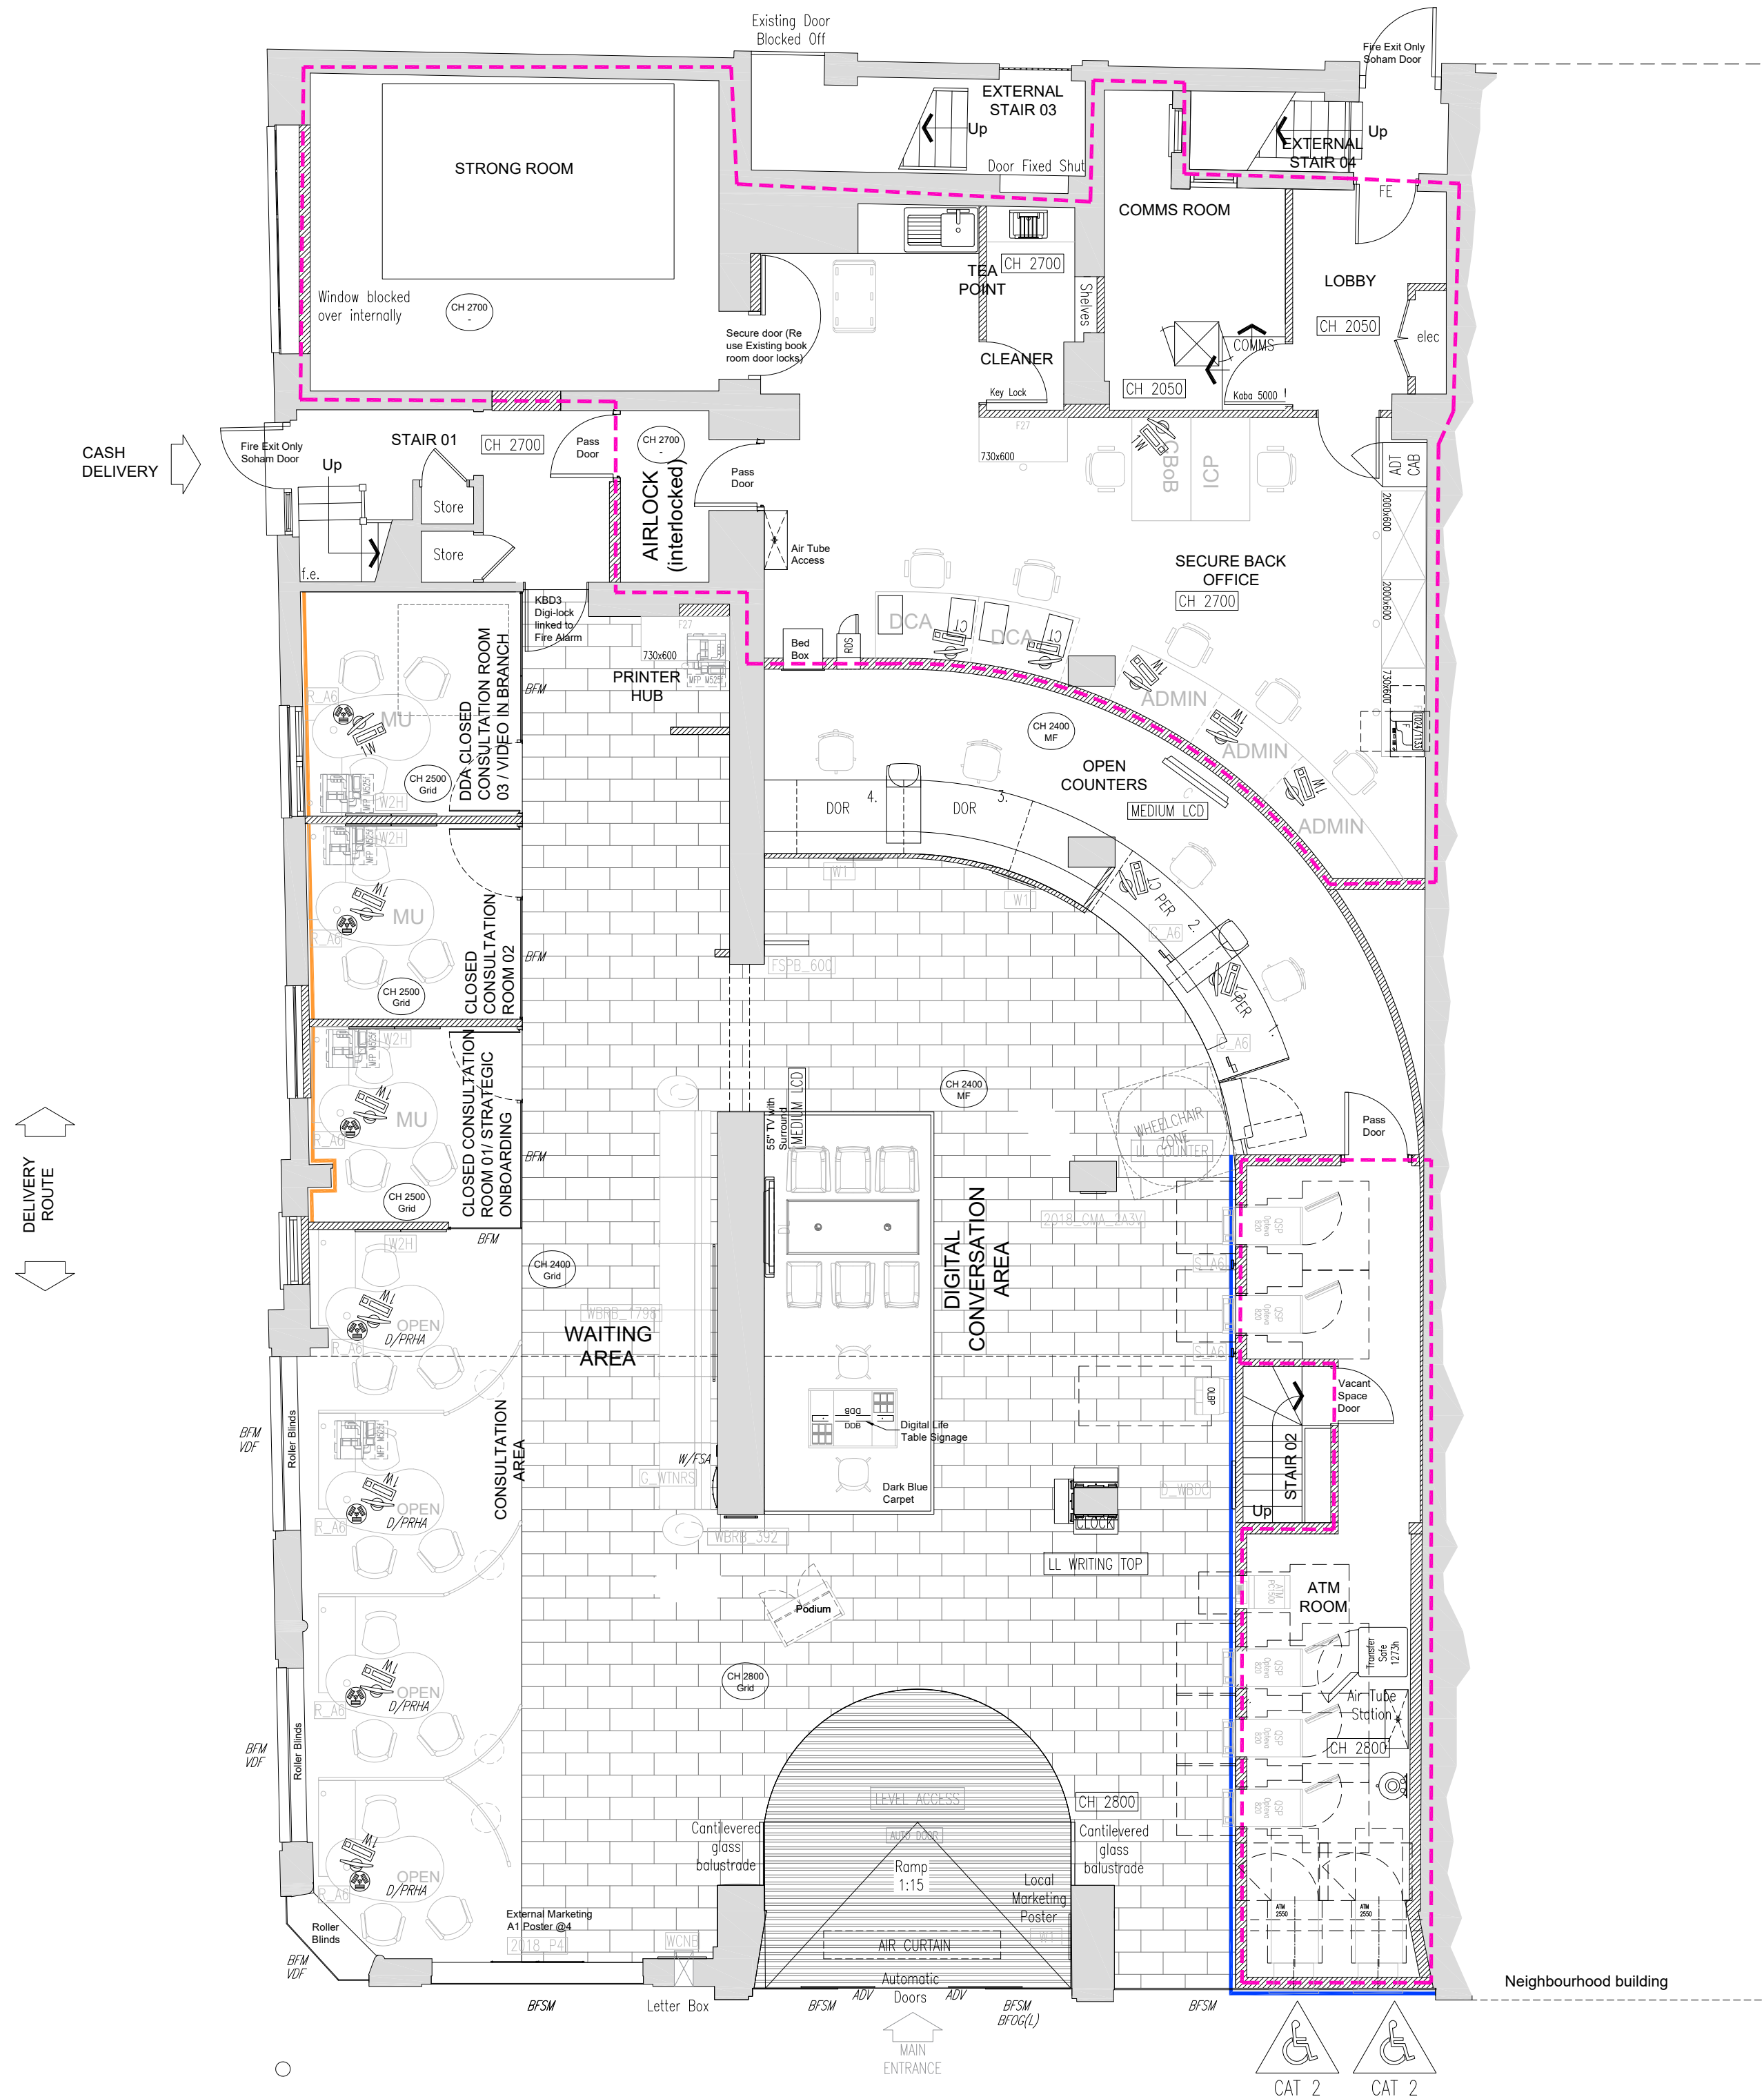

FULL SCHEME DESIGN

CONSTRUCTION ISSUE

CONFIDENTIAL



Fit Out UK Ltd
27 Abbey Road,
Park Royal,
London
NW10 7SJ
www.fitoutuk.com

Project
NOEL PARK

62 HIGH ROAD,
WOOD GREEN,
LONDON, N22 6DH
PIM No.11205



Drawing Title			
GROUND FLOOR PROPOSED LAYOUT			
EXISTING			
MBR			
Branch Sort Code		Branch ID	
		Supplier Project No	
		RPT5102	
Scale		Drawn	Checked
1:100@A2		BF	—
			Date
			09/01/2026
Drg.No		Revision	
RPT5102_2026_Noel Park_MBR_3FSD_G		FL_EXISTING	
Architectural Practice: Fit Out			